



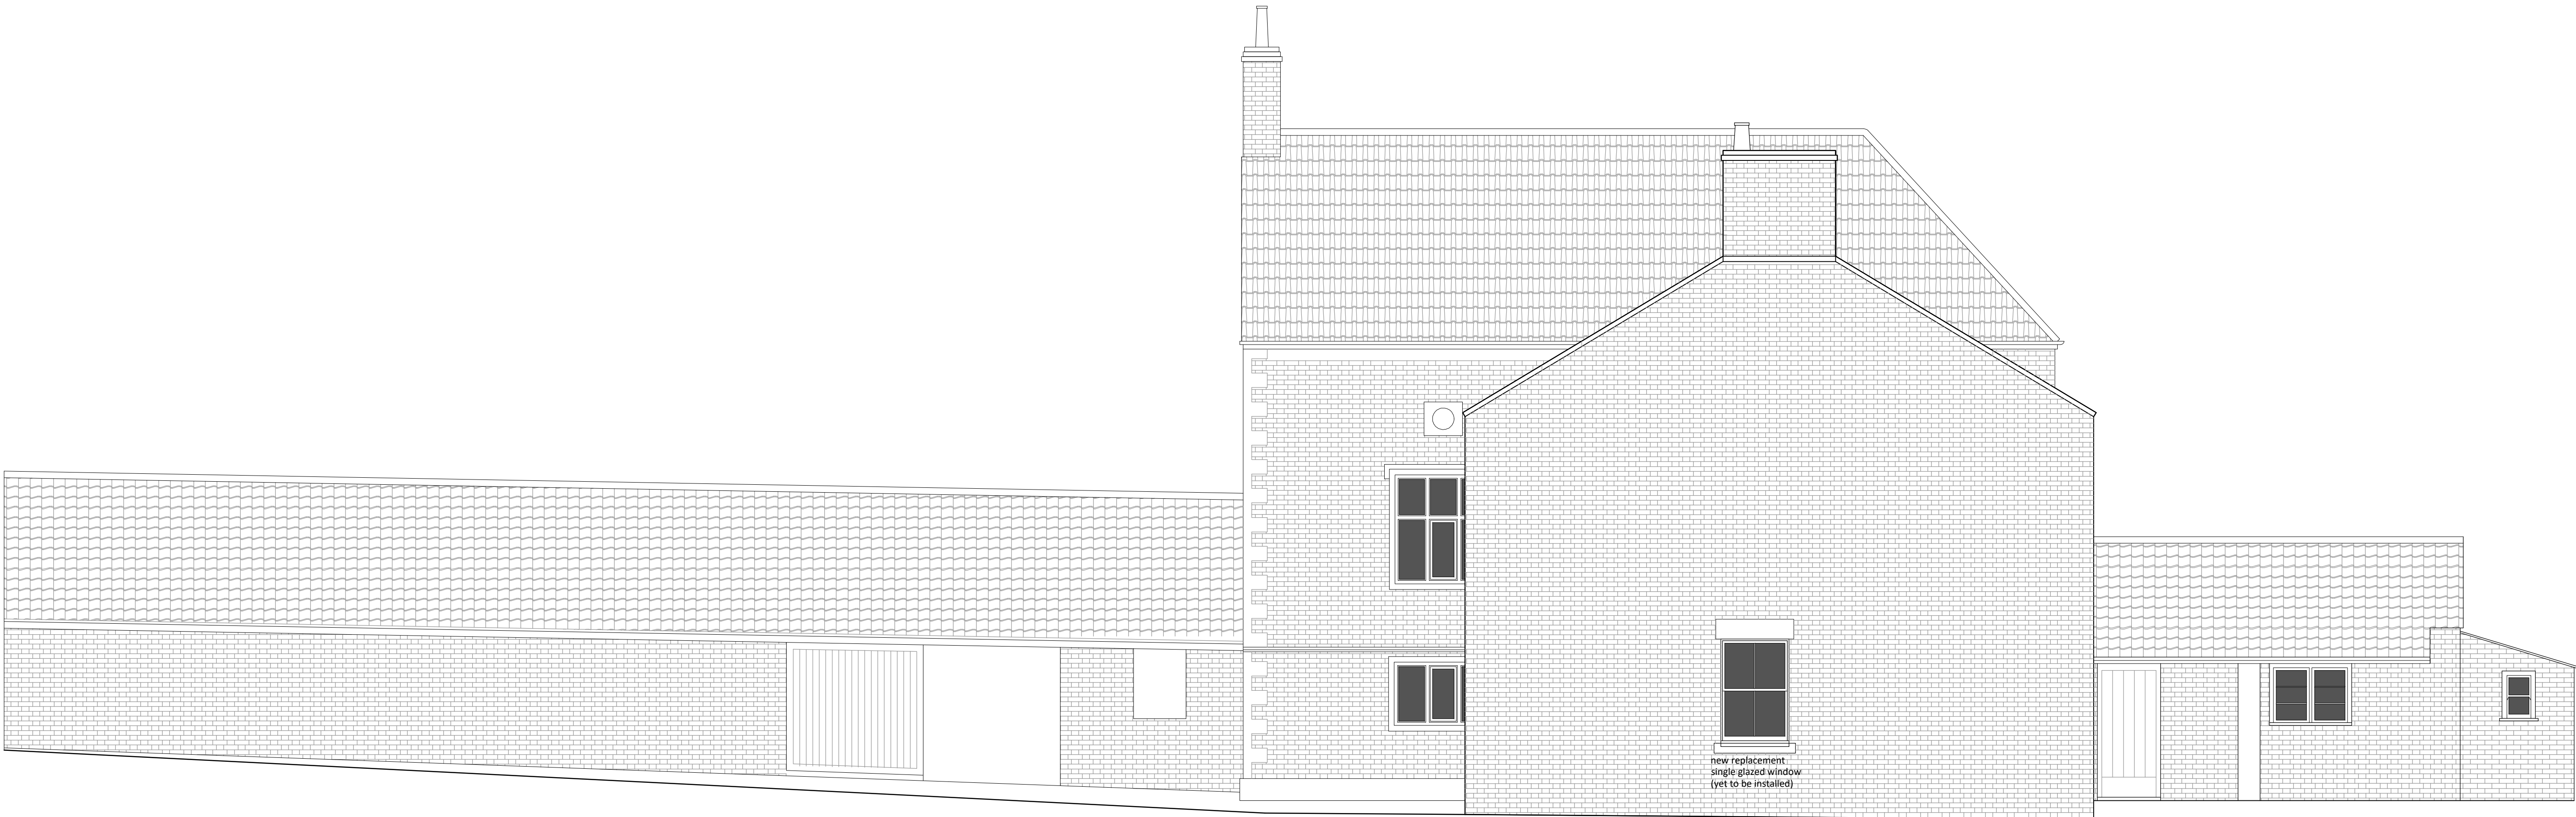

SOUTH ELEVATION - scale 1:50

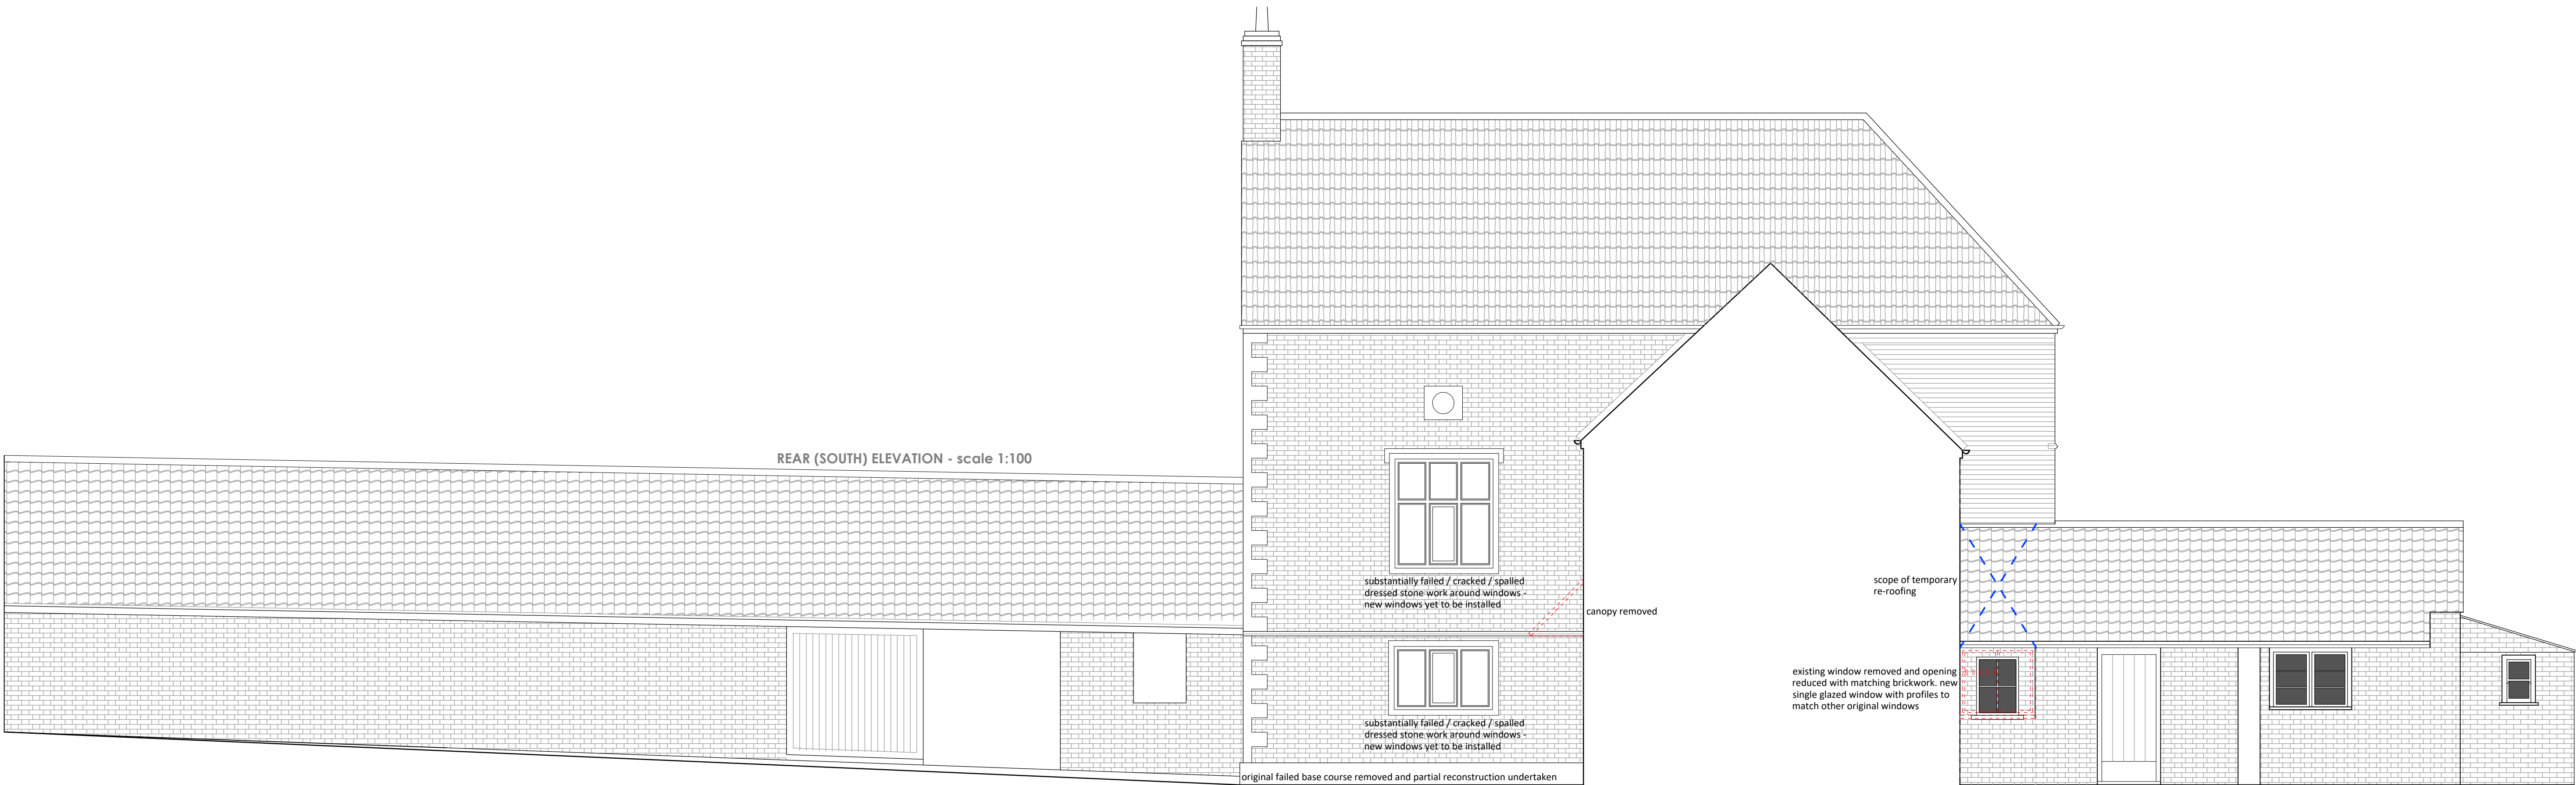

REAR (SOUTH) ELEVATION - scale 1:100

SOUTH ELEVATION / SECTION - scale 1:50



ISSUED FOR PLANNING

CLIENT Mr & Mrs Morgan
PROJECT Penleigh Farmhouse
DRAWG TITLE Proposed Elevations - South
DRAWG NO A17 25 37 POS
DRAWN NB
SCALE 1:50 @ A1 / 1:100 @ A3
DATE 22.01.26
CHKD NB

atelier 17 ltd

100 Appleton 17 Ltd, 18 Southleigh, Westford Dr, Ayles, Bucks MK45 2DQ
Tel: 01494 444444 Fax: 01494 444444 Email: info@atelier17.co.uk
This drawing is copyright. Only the client is permitted to use it.
Constructors to check all dimensions before proceeding.