





INDICATIVE


key=	
ch	ceiling height
fl	floor level relative to external survey
h	head height from floor
hw	immersion heater
min	minimum height from floor
max	maximum height from floor
s	sill height from floor
u/s	height to underside

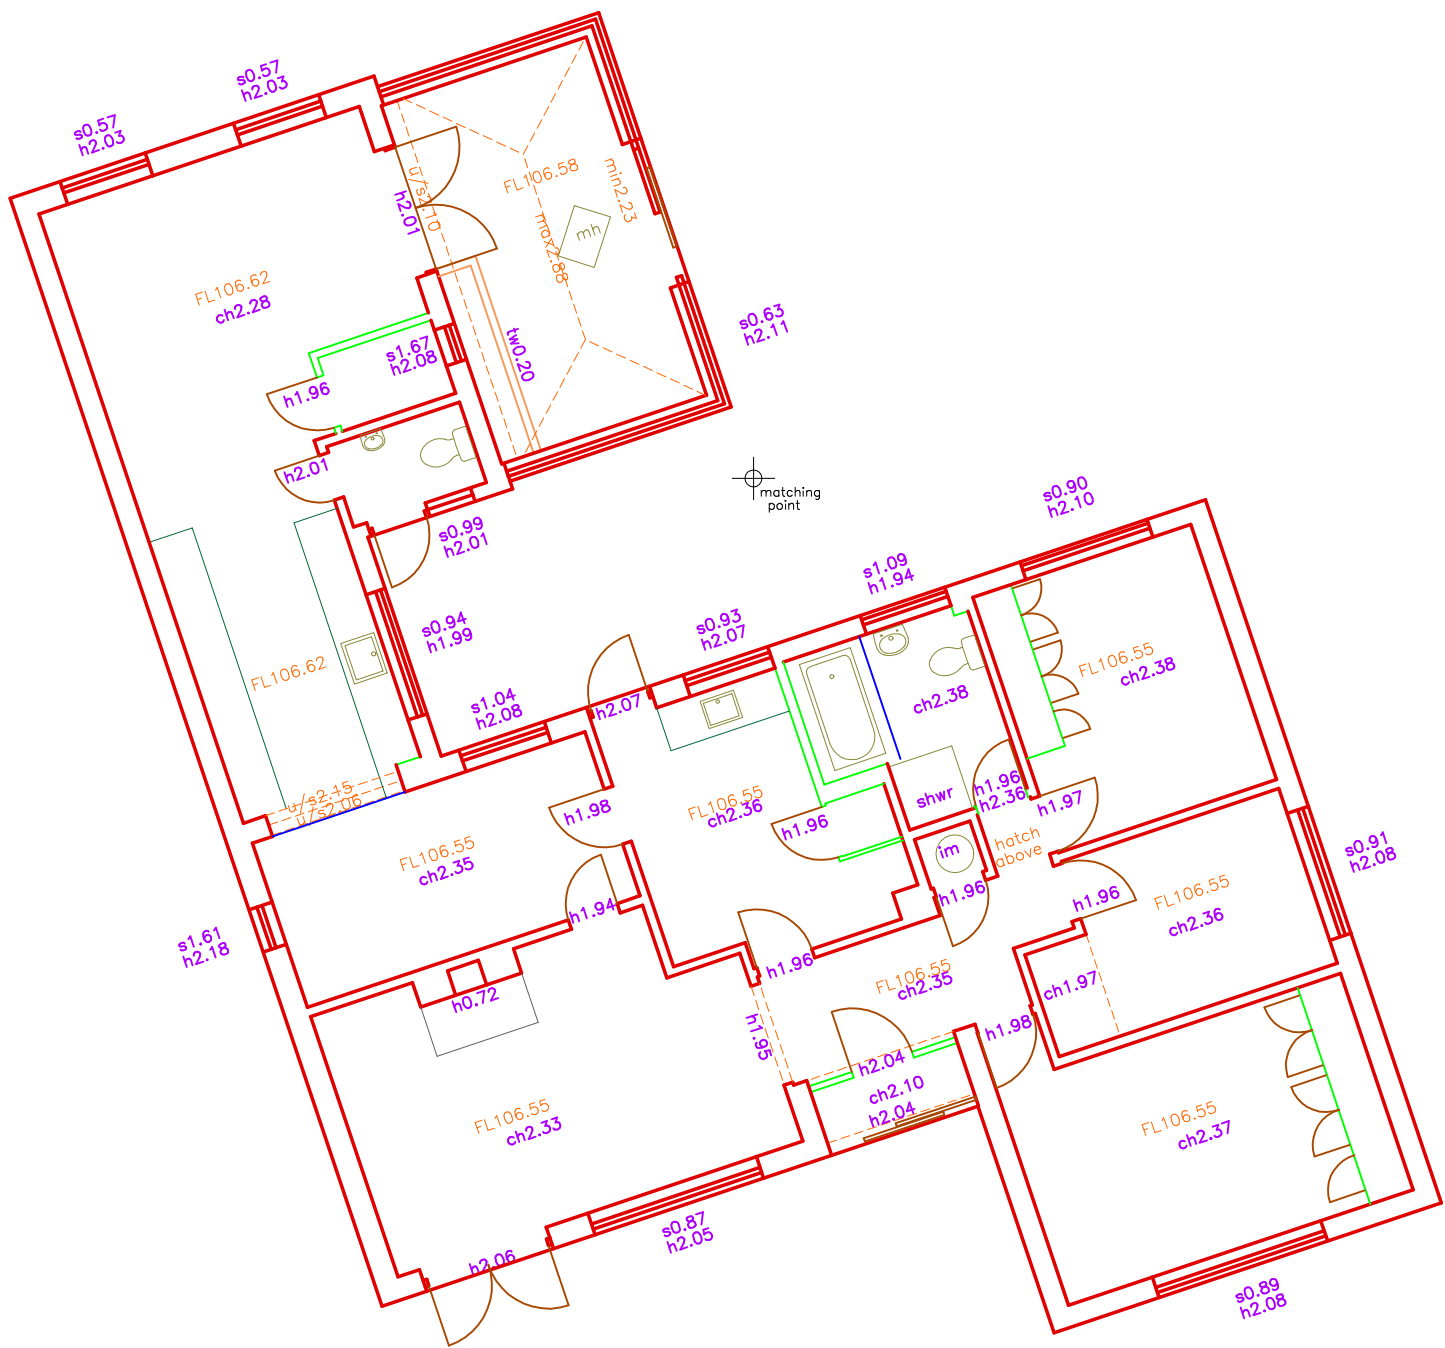


GROUND FLOOR PLAN

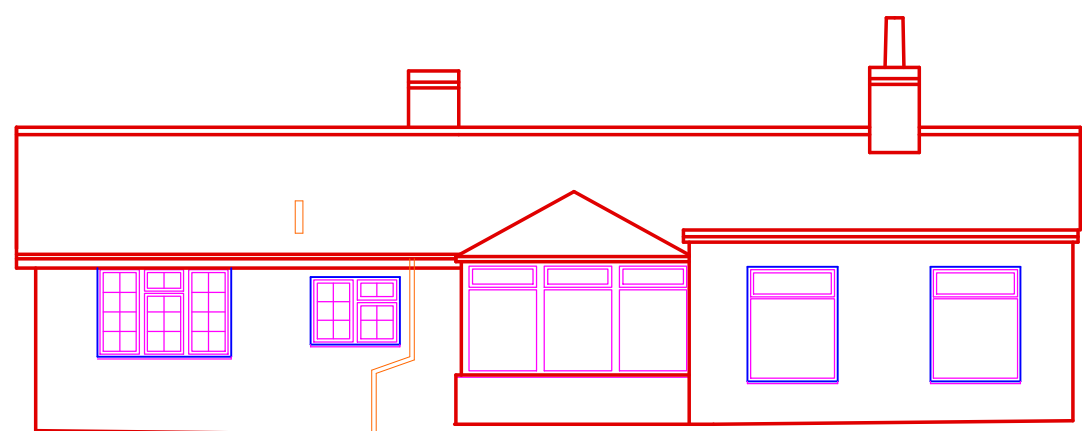


105.0m DATUM
NORTH ELEVATION

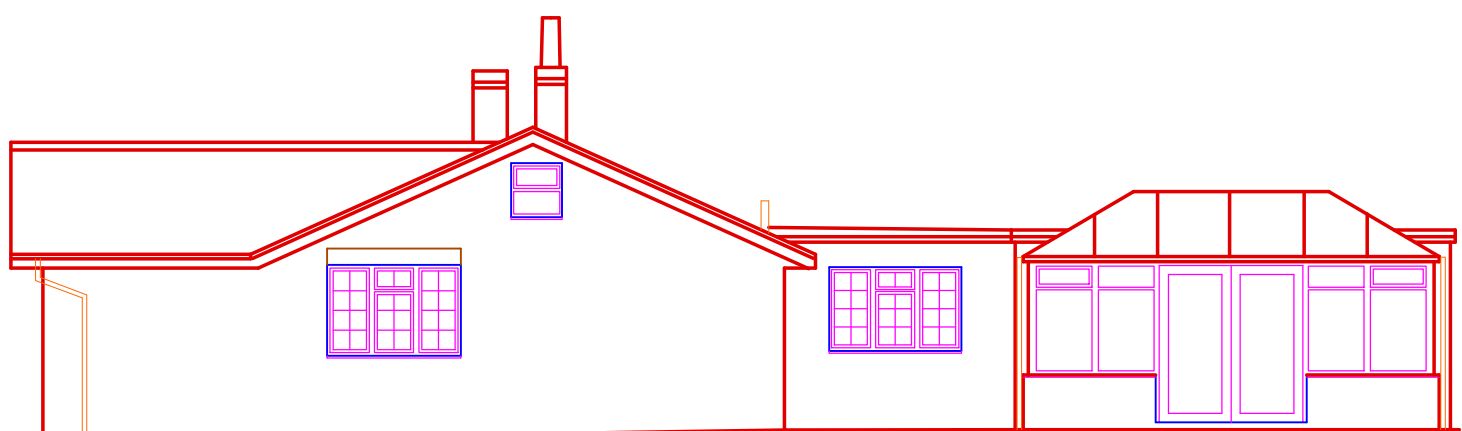


105.0m DATUM
EAST ELEVATION

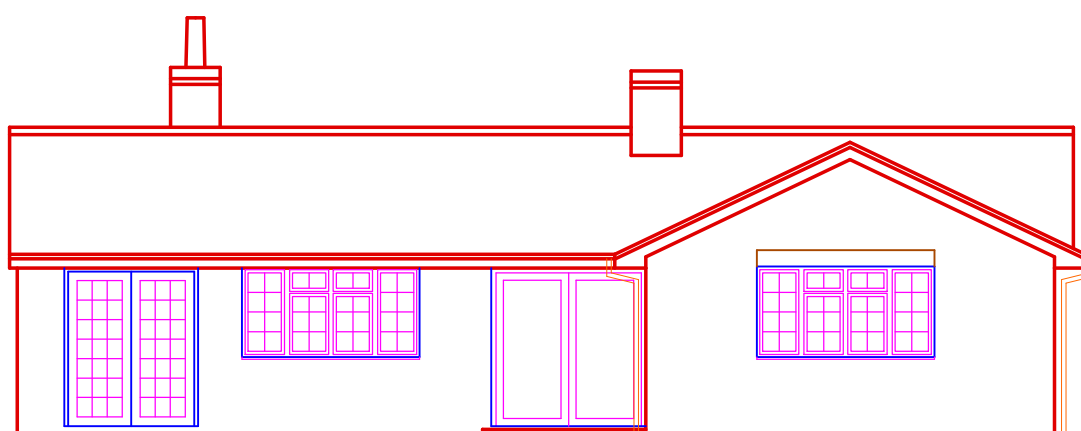

105.0m DATUM
SOUTH ELEVATION

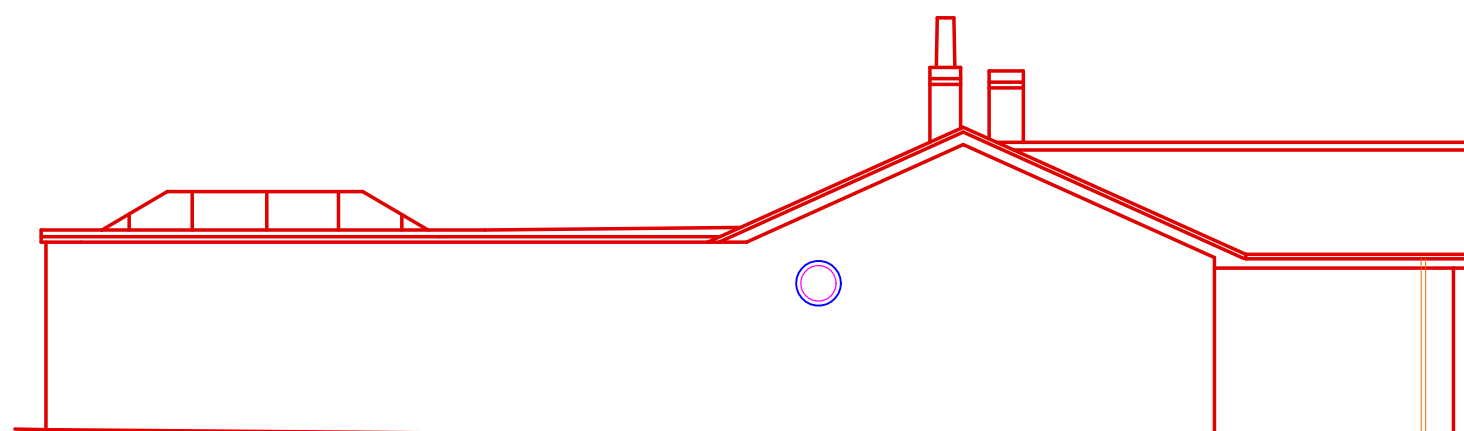


105.0m DATUM
WEST ELEVATION

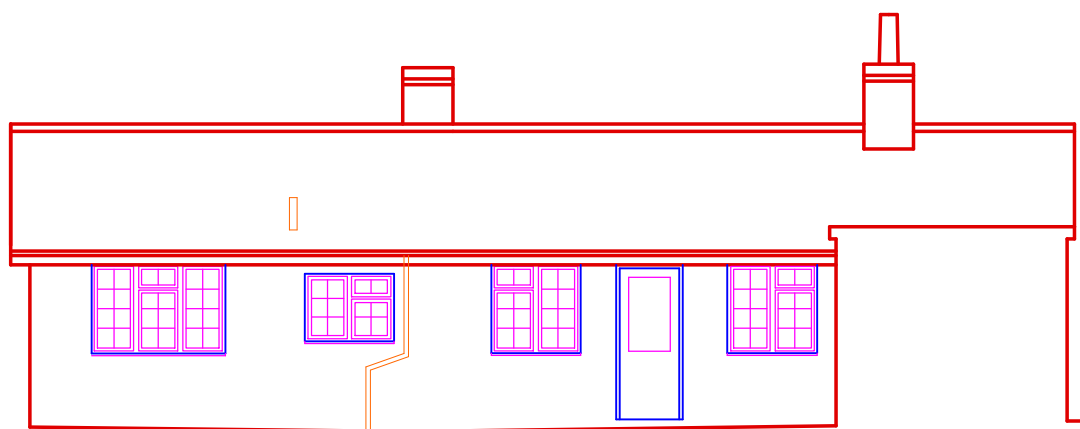

105.0m DATUM
NORTH INTERNAL ELEVATION



105.0m DATUM
SOUTH INTERNAL ELEVATION

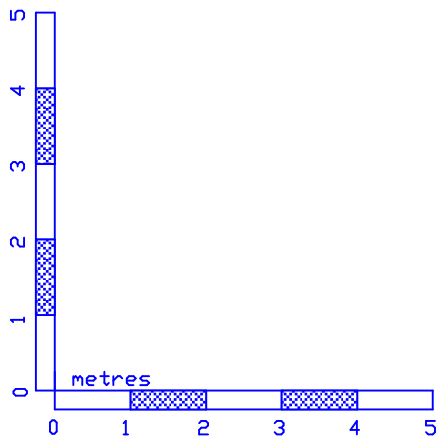

NOTES:
LEVELS RELATE TO D.S. DATUM
ALL DIMENSIONS & LEVELS SHOWN IN METRES
ON SITE DIMENSION ACCURACY IS TAKEN RELATIVE TO THE PRINTED SCALE AND SHOULD BE CHECKED ON SITE WHERE OF CRITICAL IMPORTANCE

P STUBBINGTON LAND SURVEYS LTD	
NORTH WINDS LOWER LANE BISHOPS WALTHAM SOUTHAMPTON HAMPSHIRE SO32 1AS TEL : 023 8060 1876 MOBILE: - 07973 348165 EMAIL: - PAUL@PSLANDSURVEYS.COM	
CLIENT: -	T HOLME
CONTRACT: -	LOCK WOOD VIEW MANNINGFORD BRUCE PEWSEY
TITLE: -	MEASURED SURVEY
SCALE: -	1: 100 @A1
DRAWING NO.	11892/02
DATE: -	JUNE 2025
SURVEYOR: -	SD