




FLAT ROOF
150x50 AT 400 CRS
150mm CELOTEX ON TOP

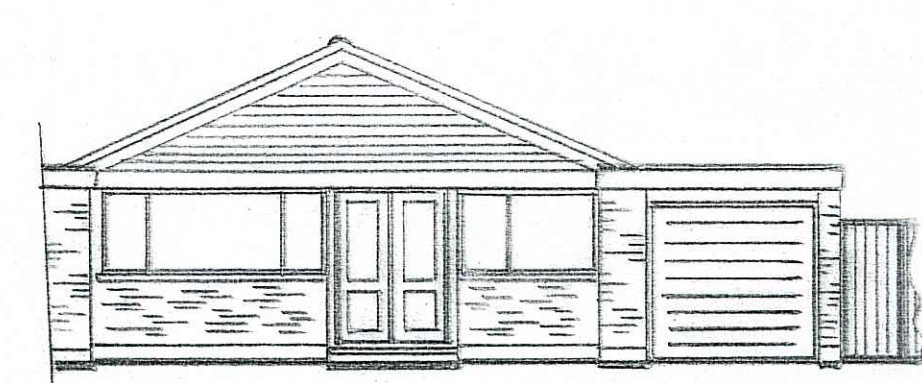



EXISTING FRONT ELEVATION

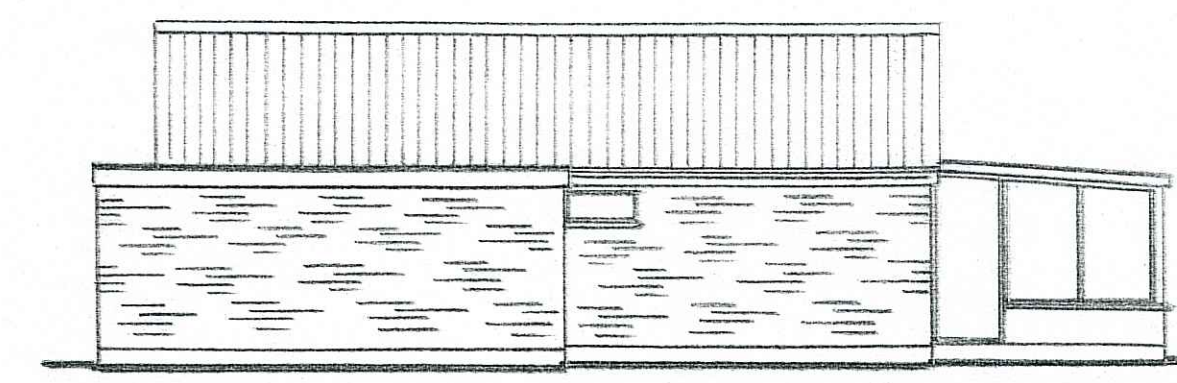


EXISTING SIDE ELEVATION

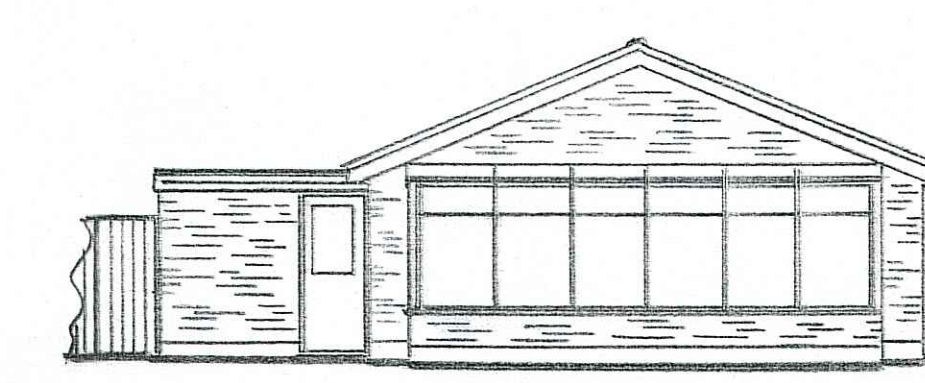

EXISTING REAR ELEVATION

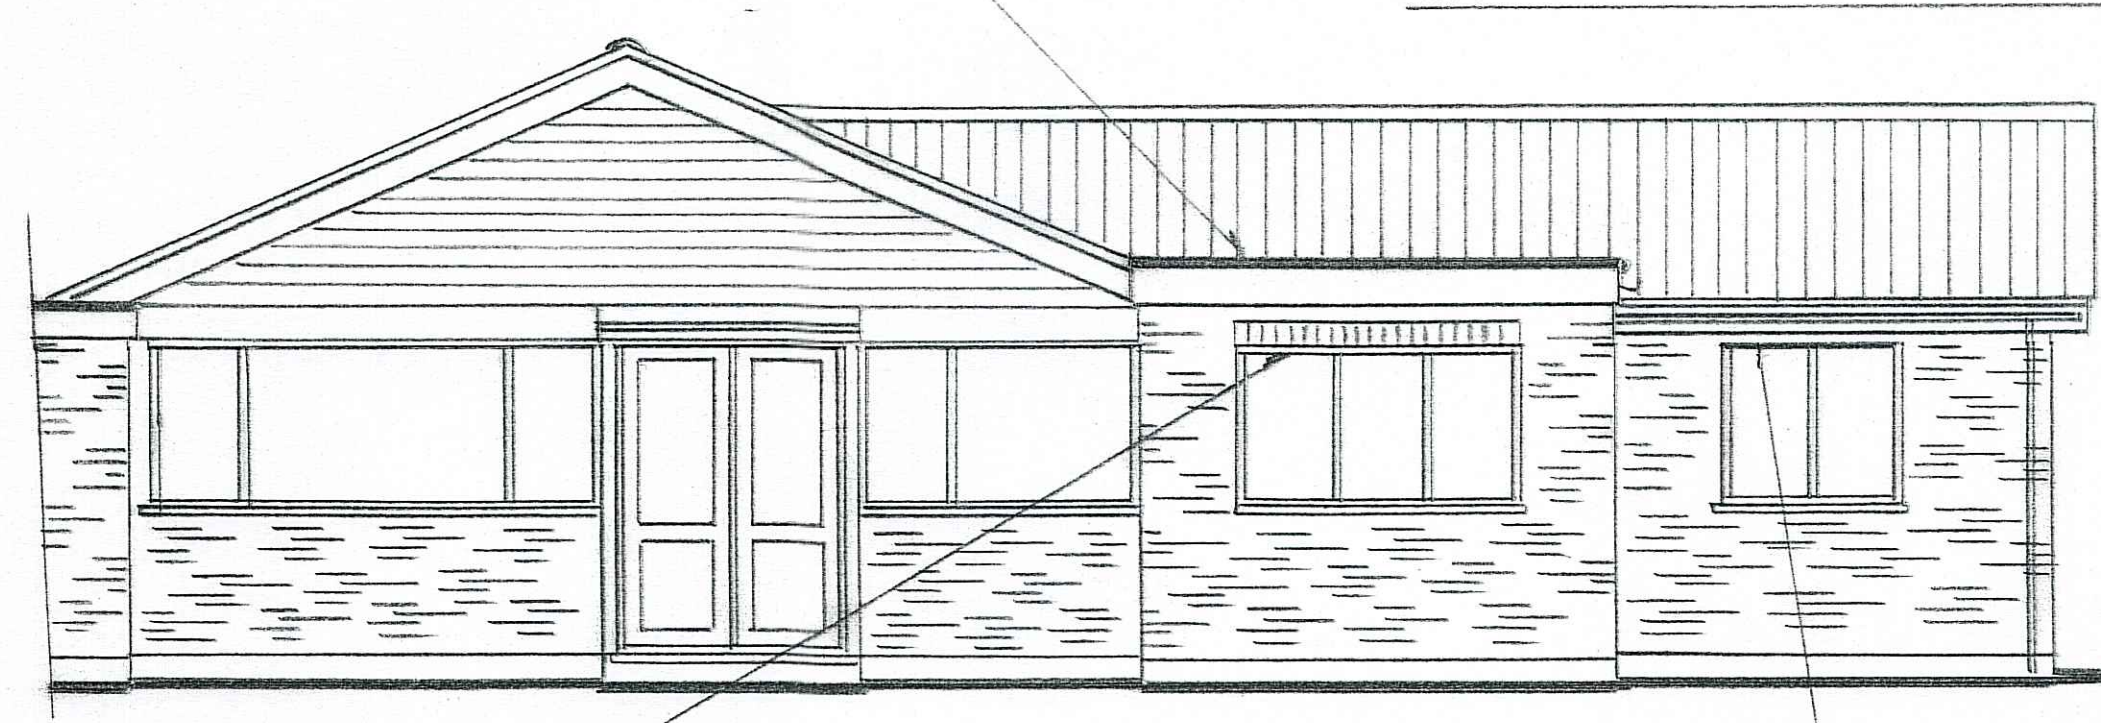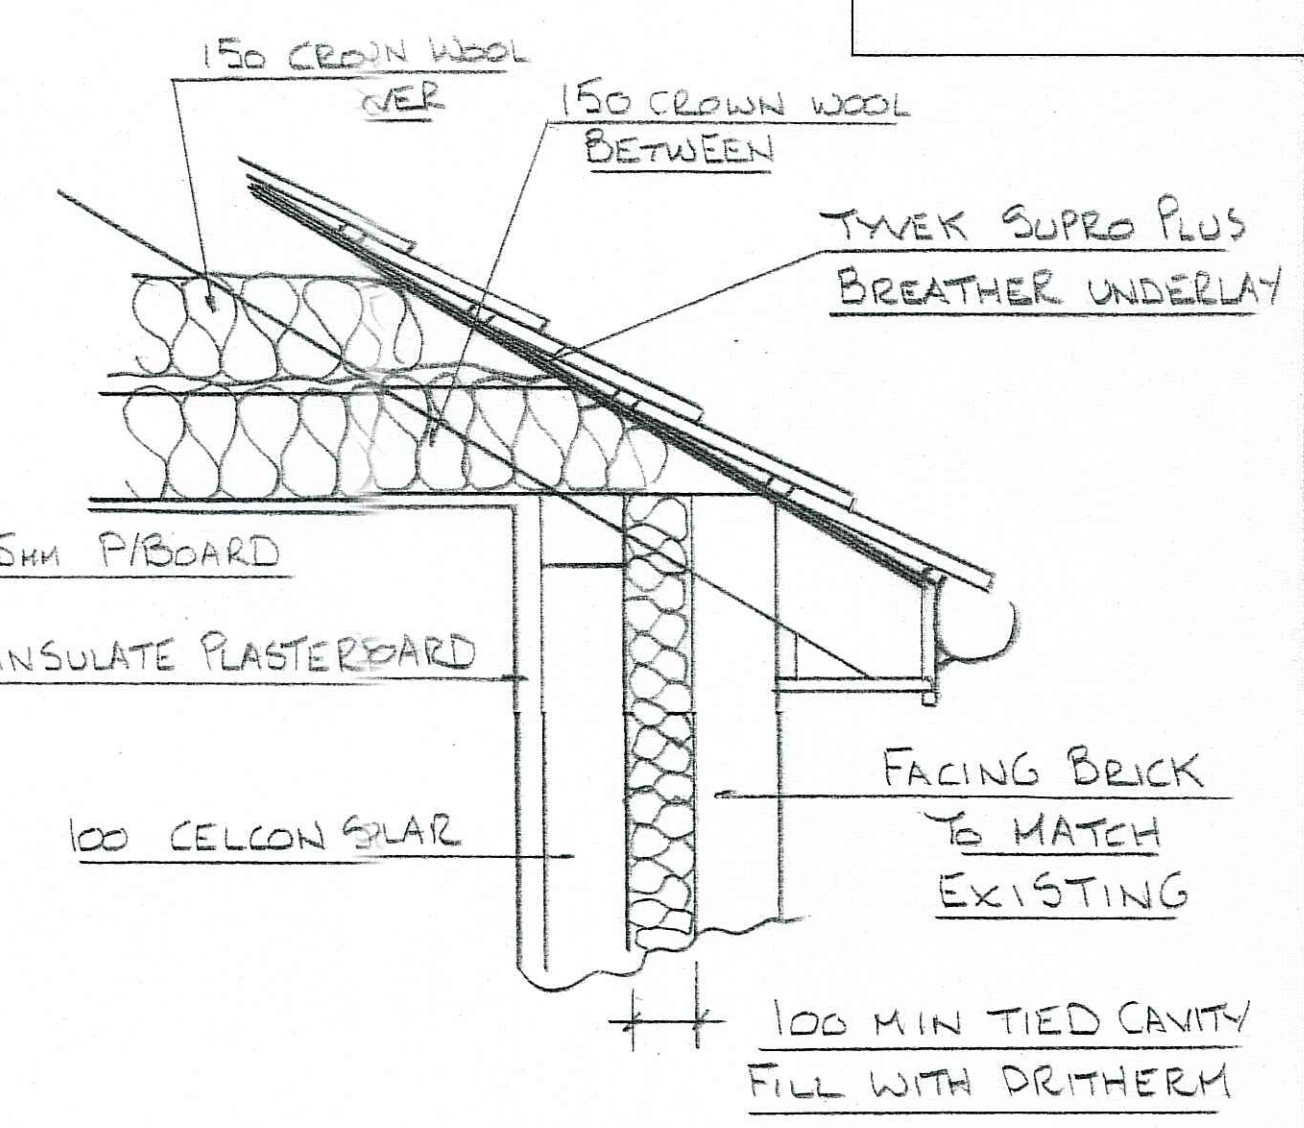

PROPOSED FRONT ELEVATION

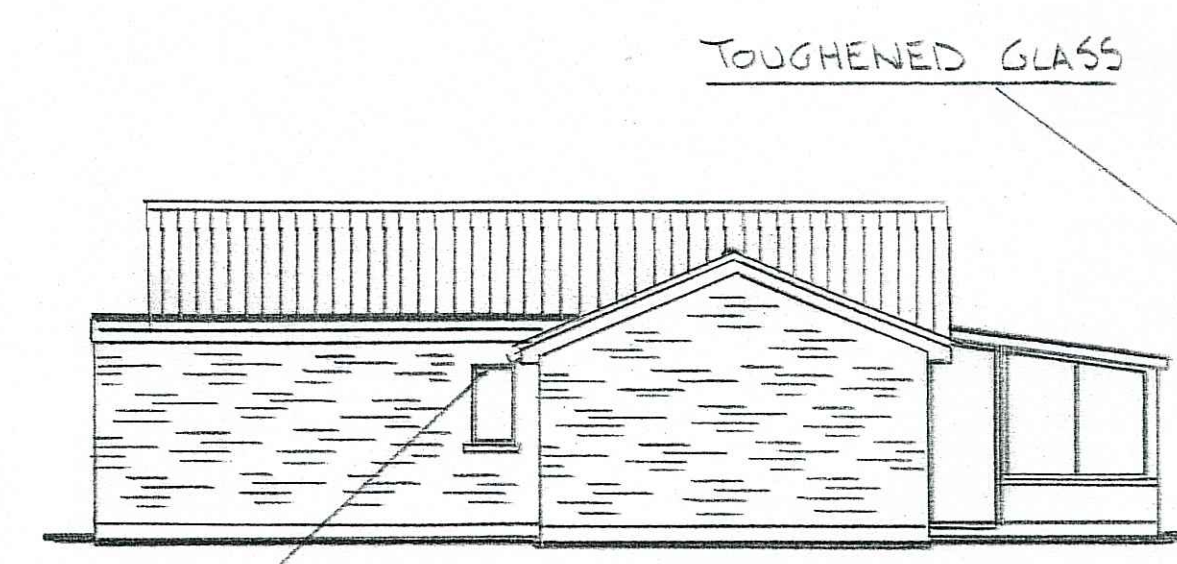

PROPOSED SIDE ELEVATION



PROPOSED REAR ELEVATION

10000 mm² VENTS
TO WINDOW HEAD


8000 mm² VENTS
TO WINDOW HEAD

10000 mm² VENTS
TO WINDOW HEAD

DRAINAGE
DRAINAGE TO BUILDING INSPECTORS SATISF^N
EXPOSE AND CONFIRM ALL EXISTING
AND PROPOSED DRAINAGE ON SITE
BEFORE BUILDING WORK COMMENCES


EXISTING SUPPORT

203x102x23 Kg
MOUNT ON PADSTONES
COVER WITH
24mm P/BOARD

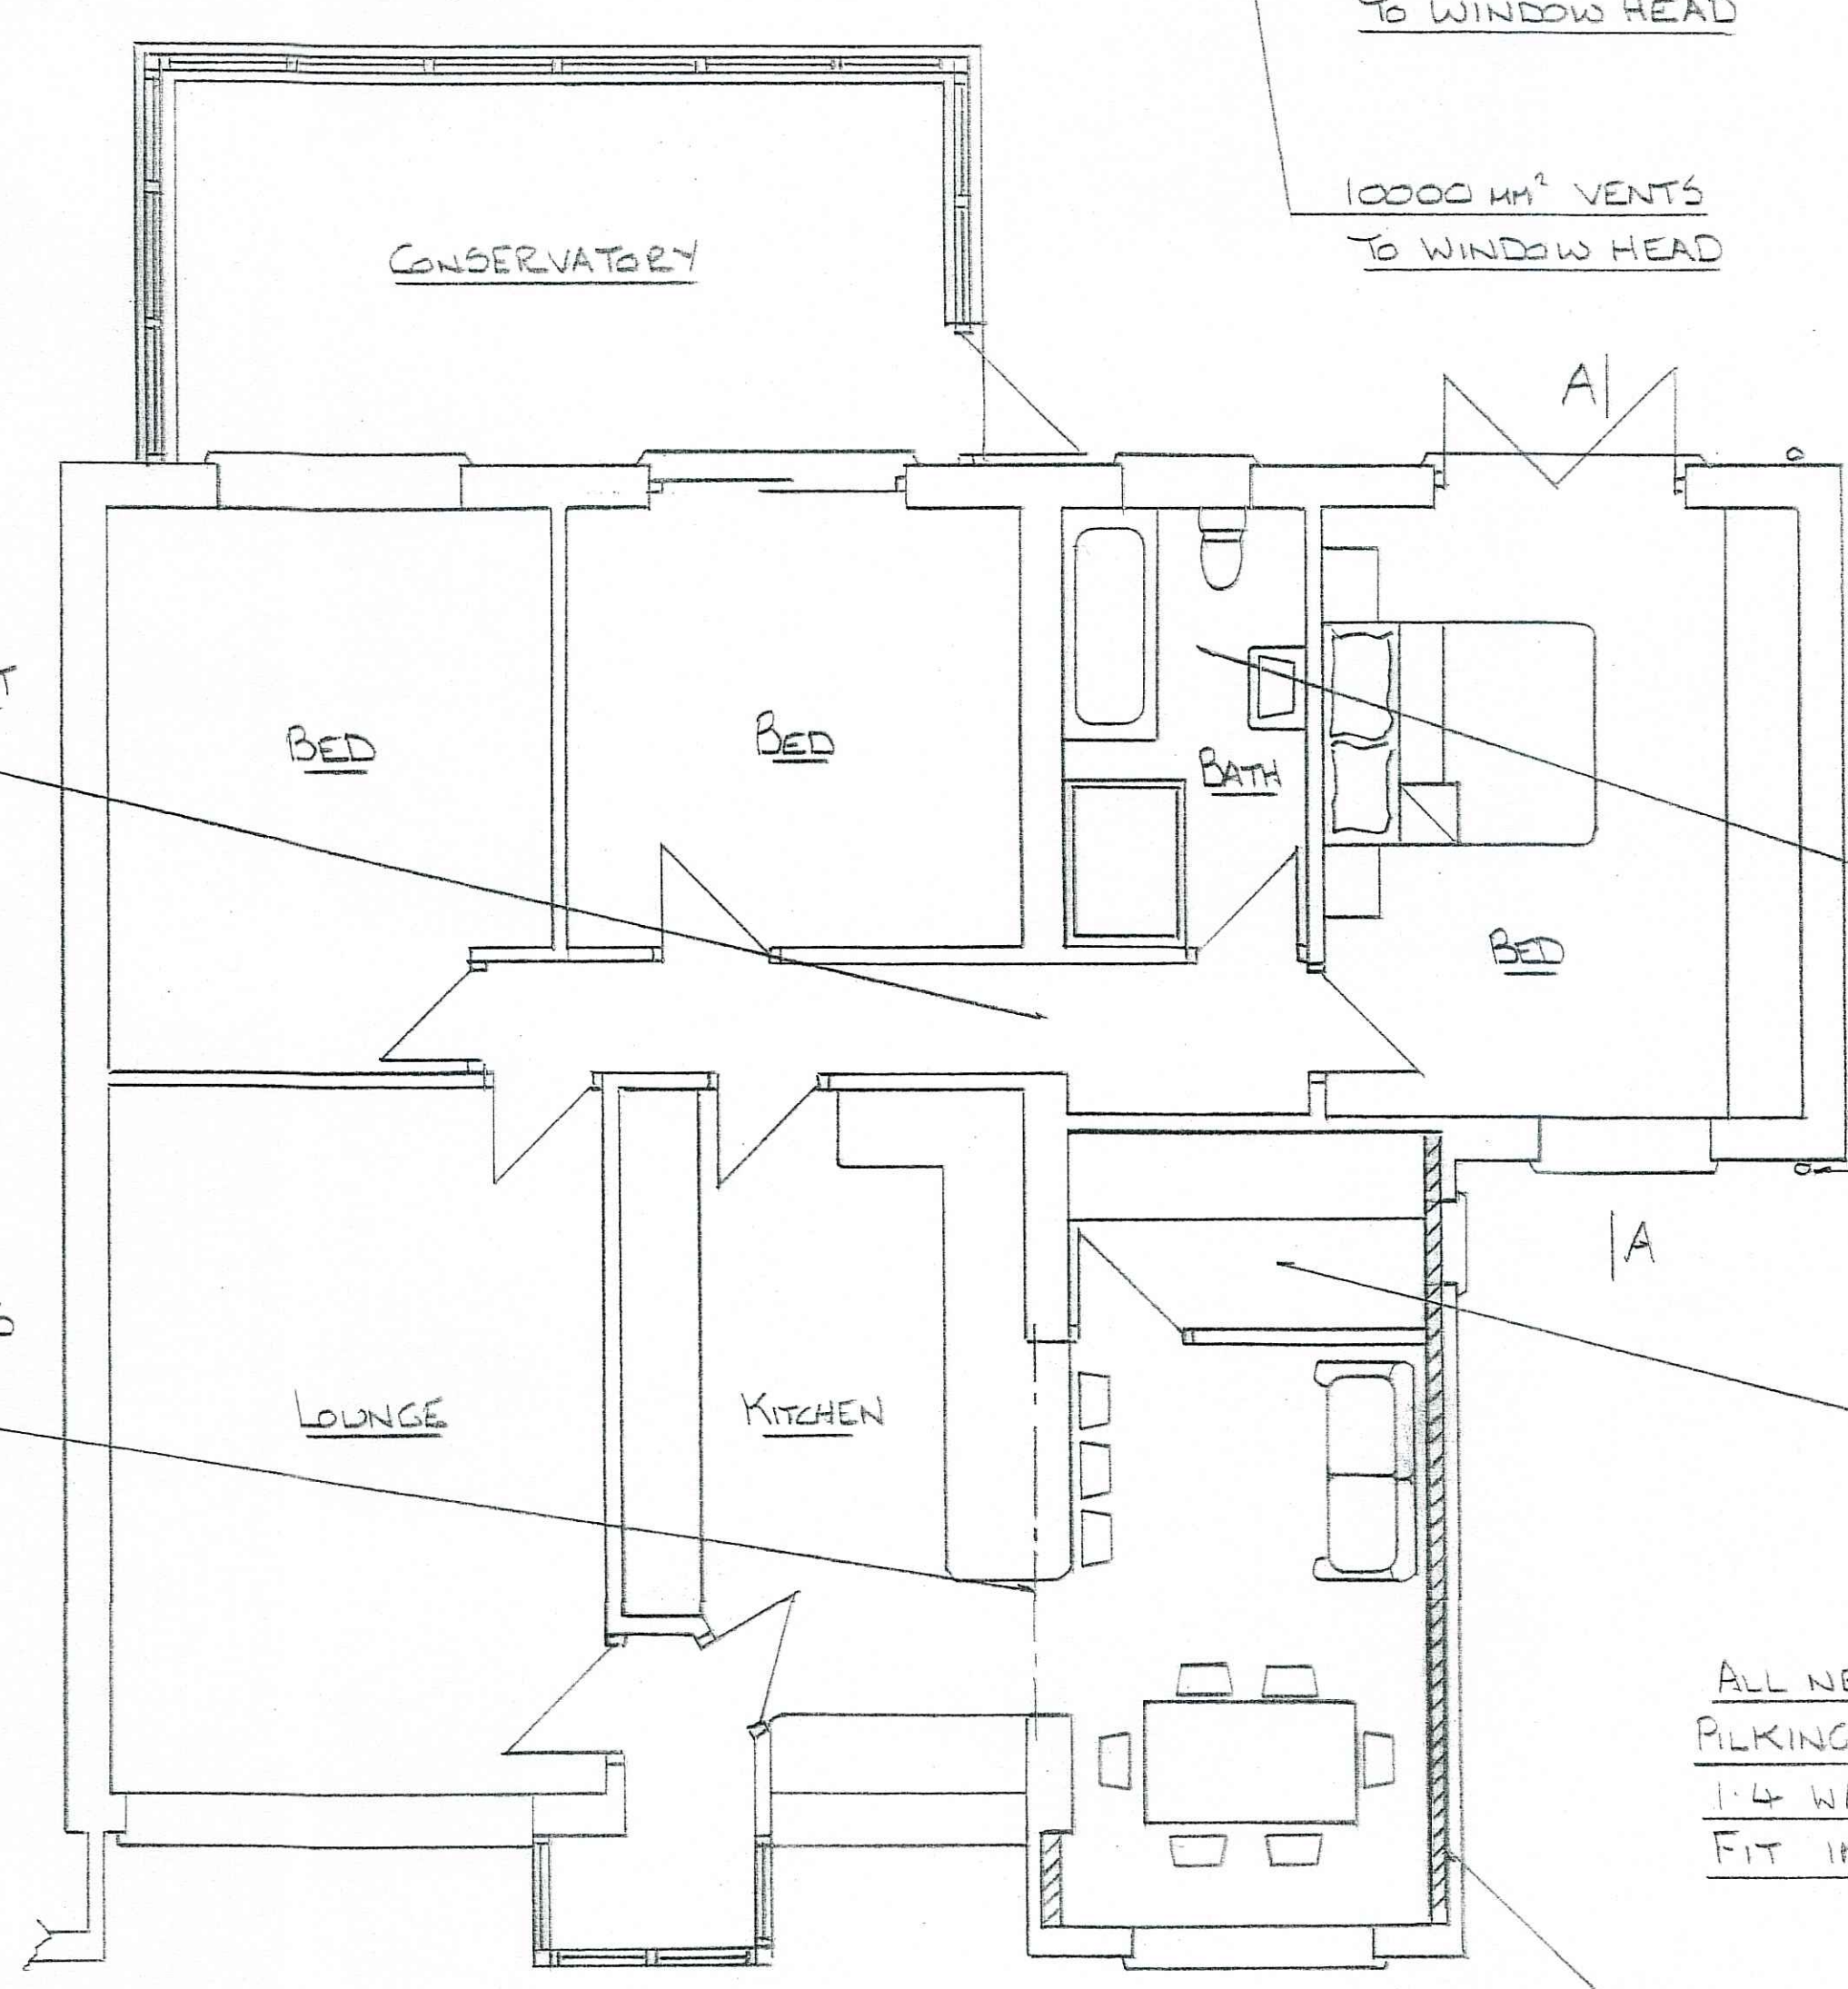


PROPOSED GROUND FLOOR


BATTEN & LINE
WITH 100 CELOTEX

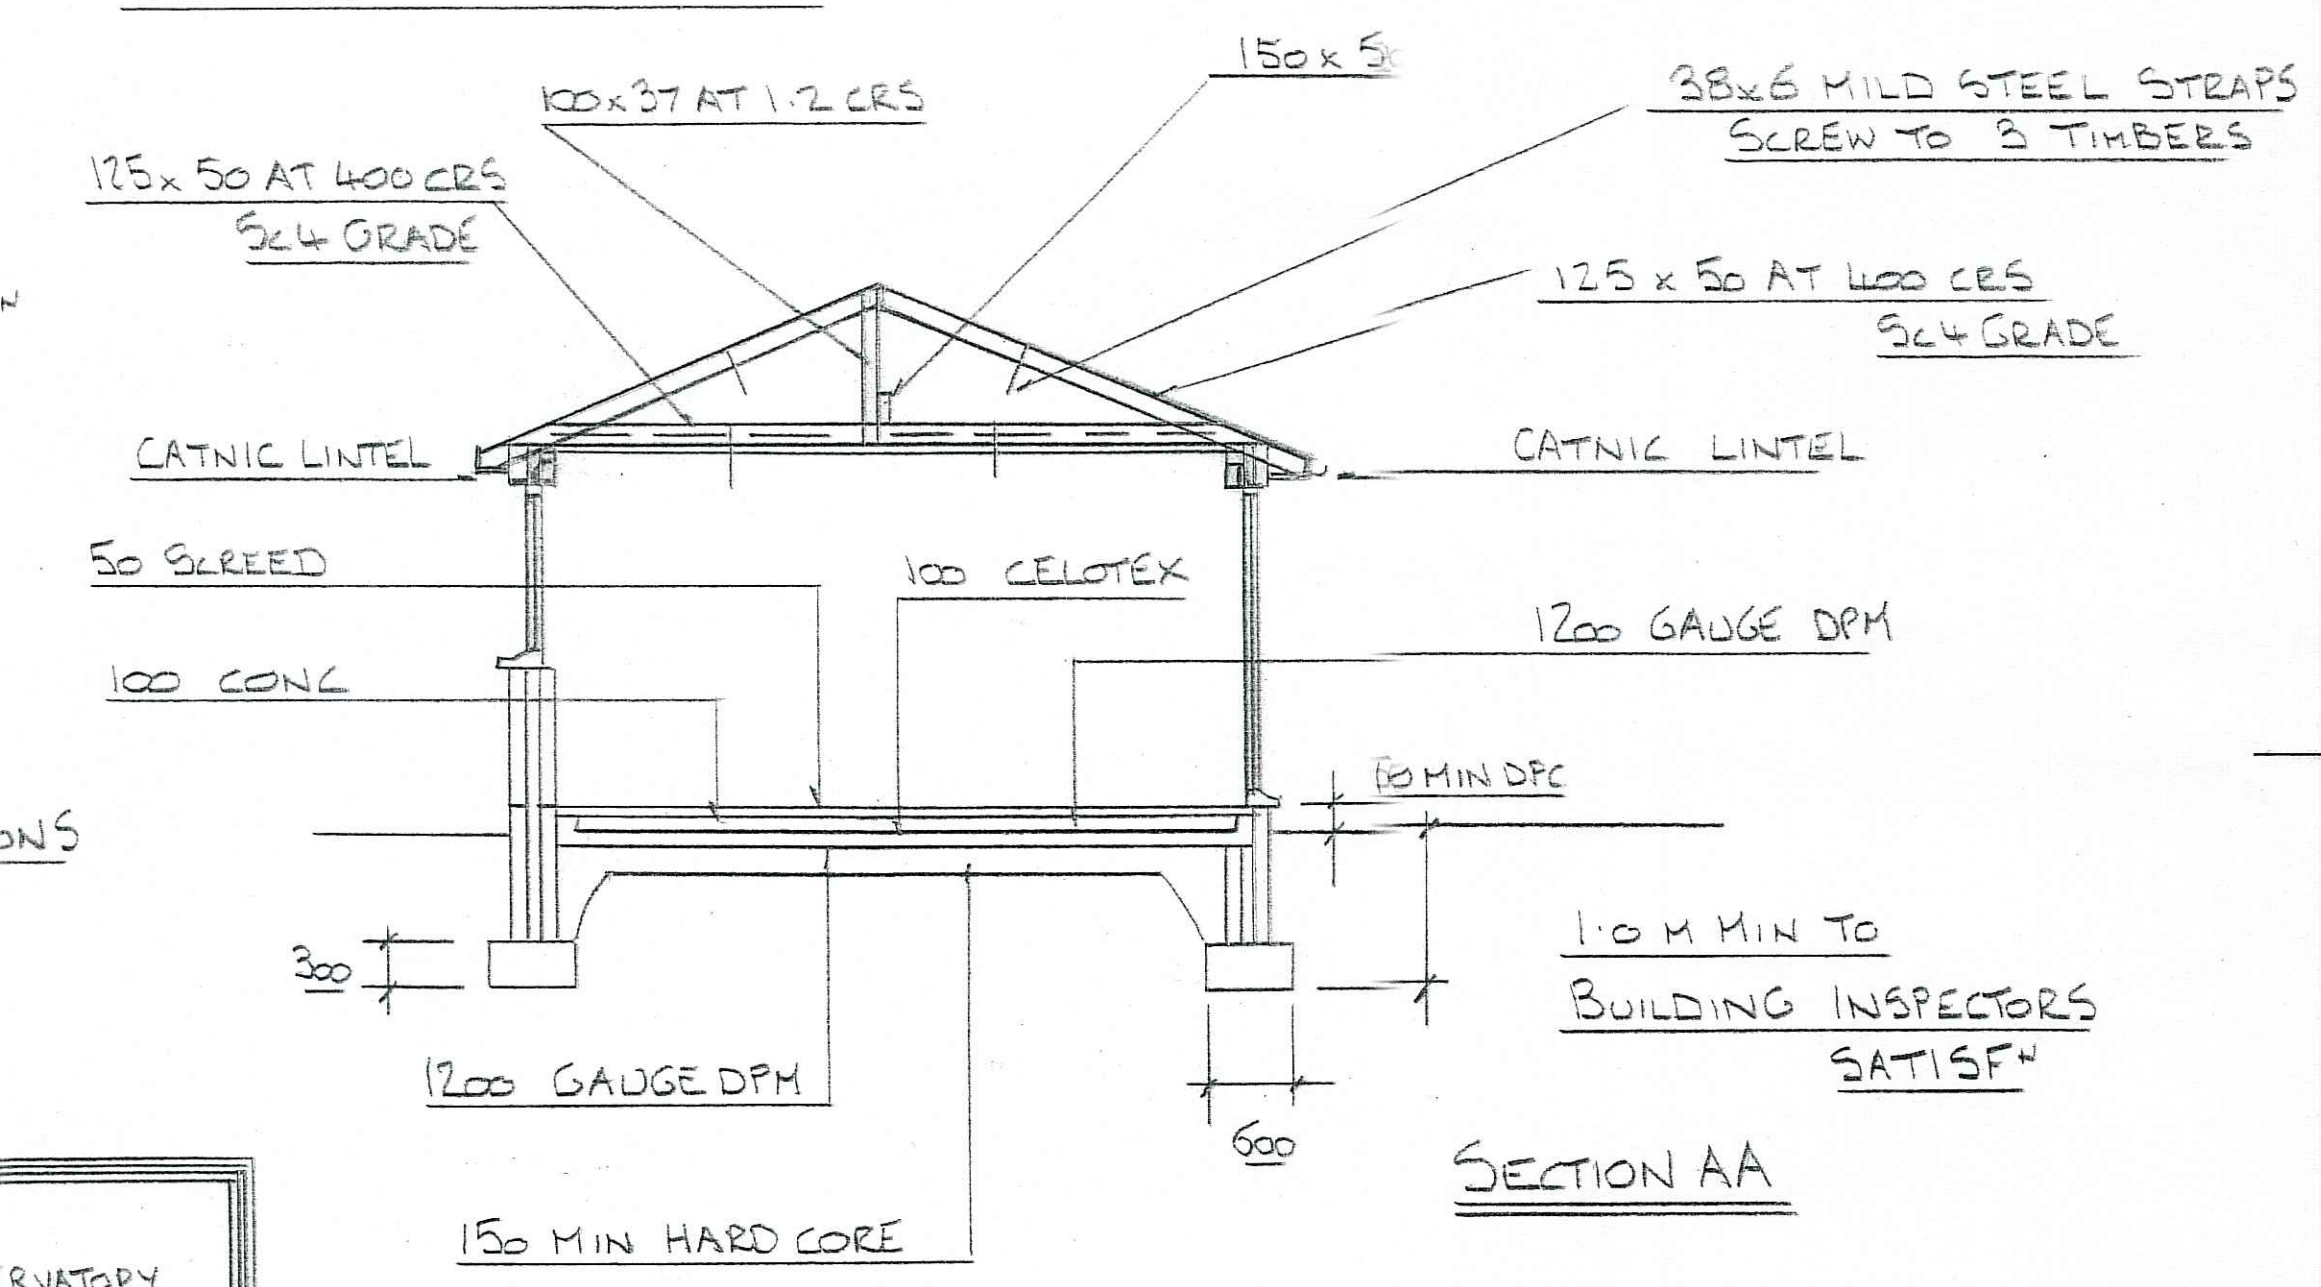


SECTION AA

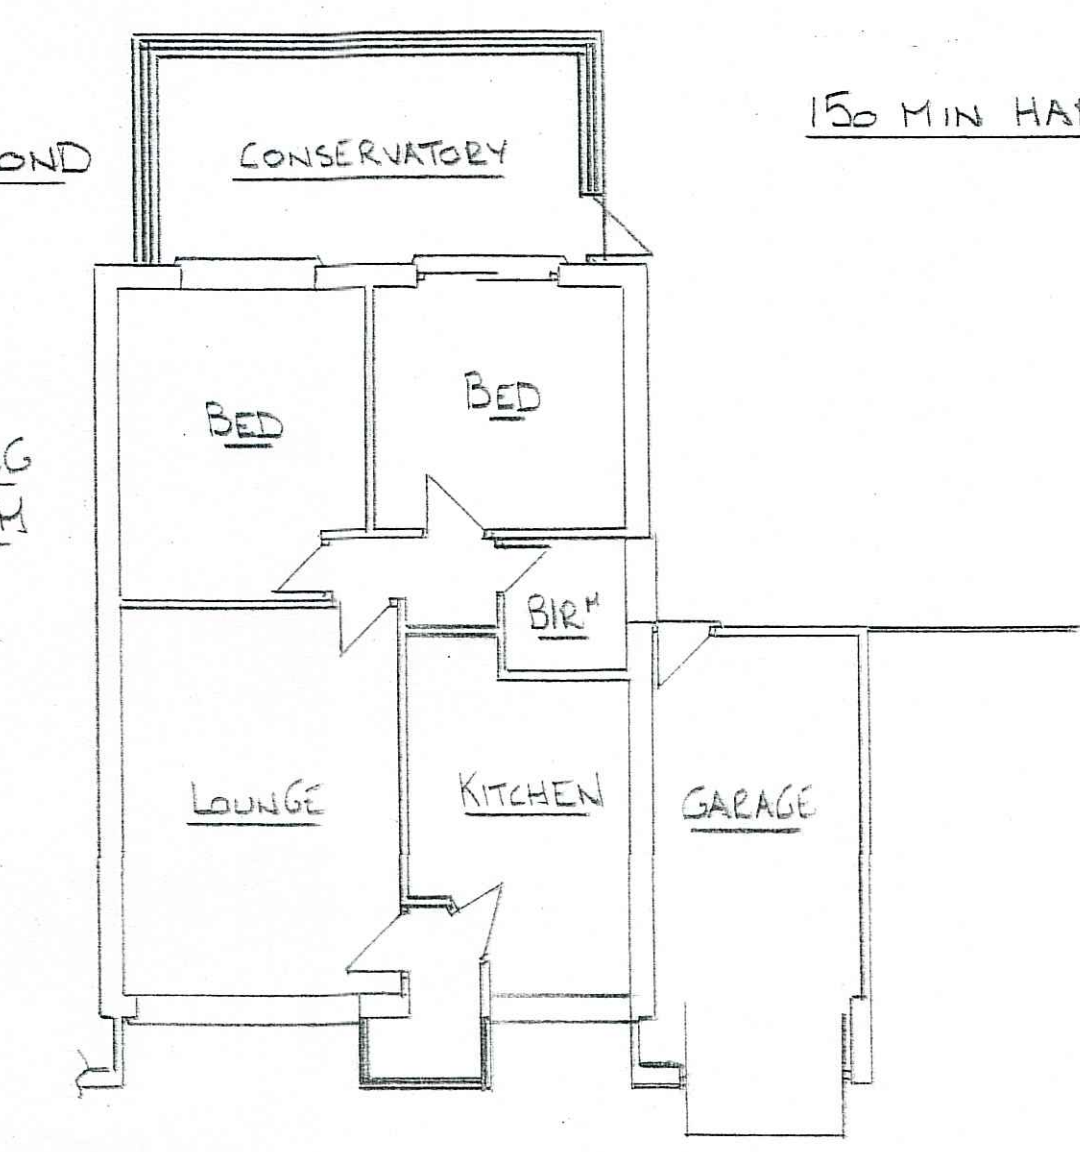

EXISTING GROUND FLOOR

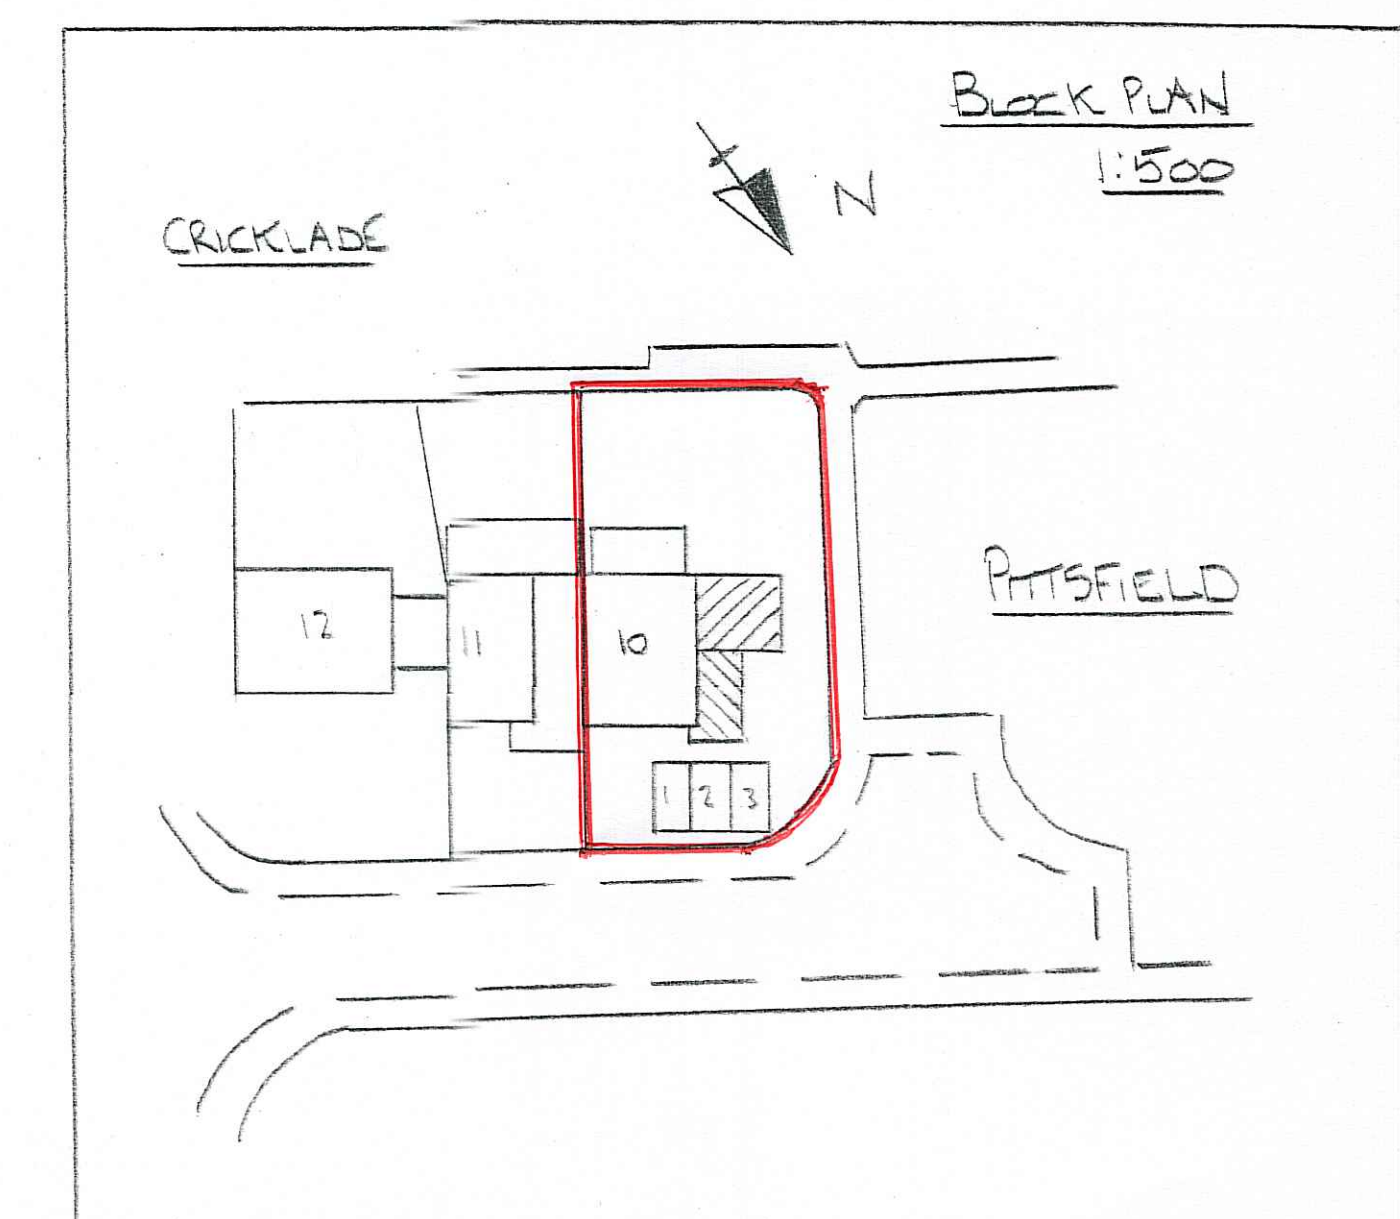

Block Plan
1:500

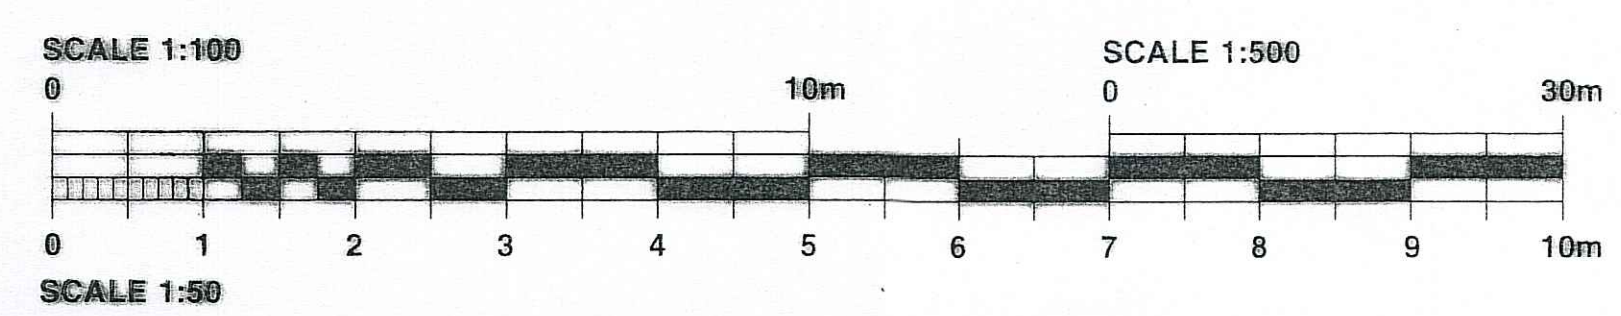

NIGEL PACKER
DESIGN TEAM
TEL NO. 07906 141845
email: nigelpacker@gmail.com

SCALE
1:50 1:100
DATE
FEB 2025

DESCRIPTION
PROPOSED SIDE EXTENSION
AND CONVERSION OF GARAGE
AT 10 PITTSFIELD CRICKLADE
FOR MRS C. ARCHER

DRAWING NO.
2349/1
DRAWING SIZE A1