


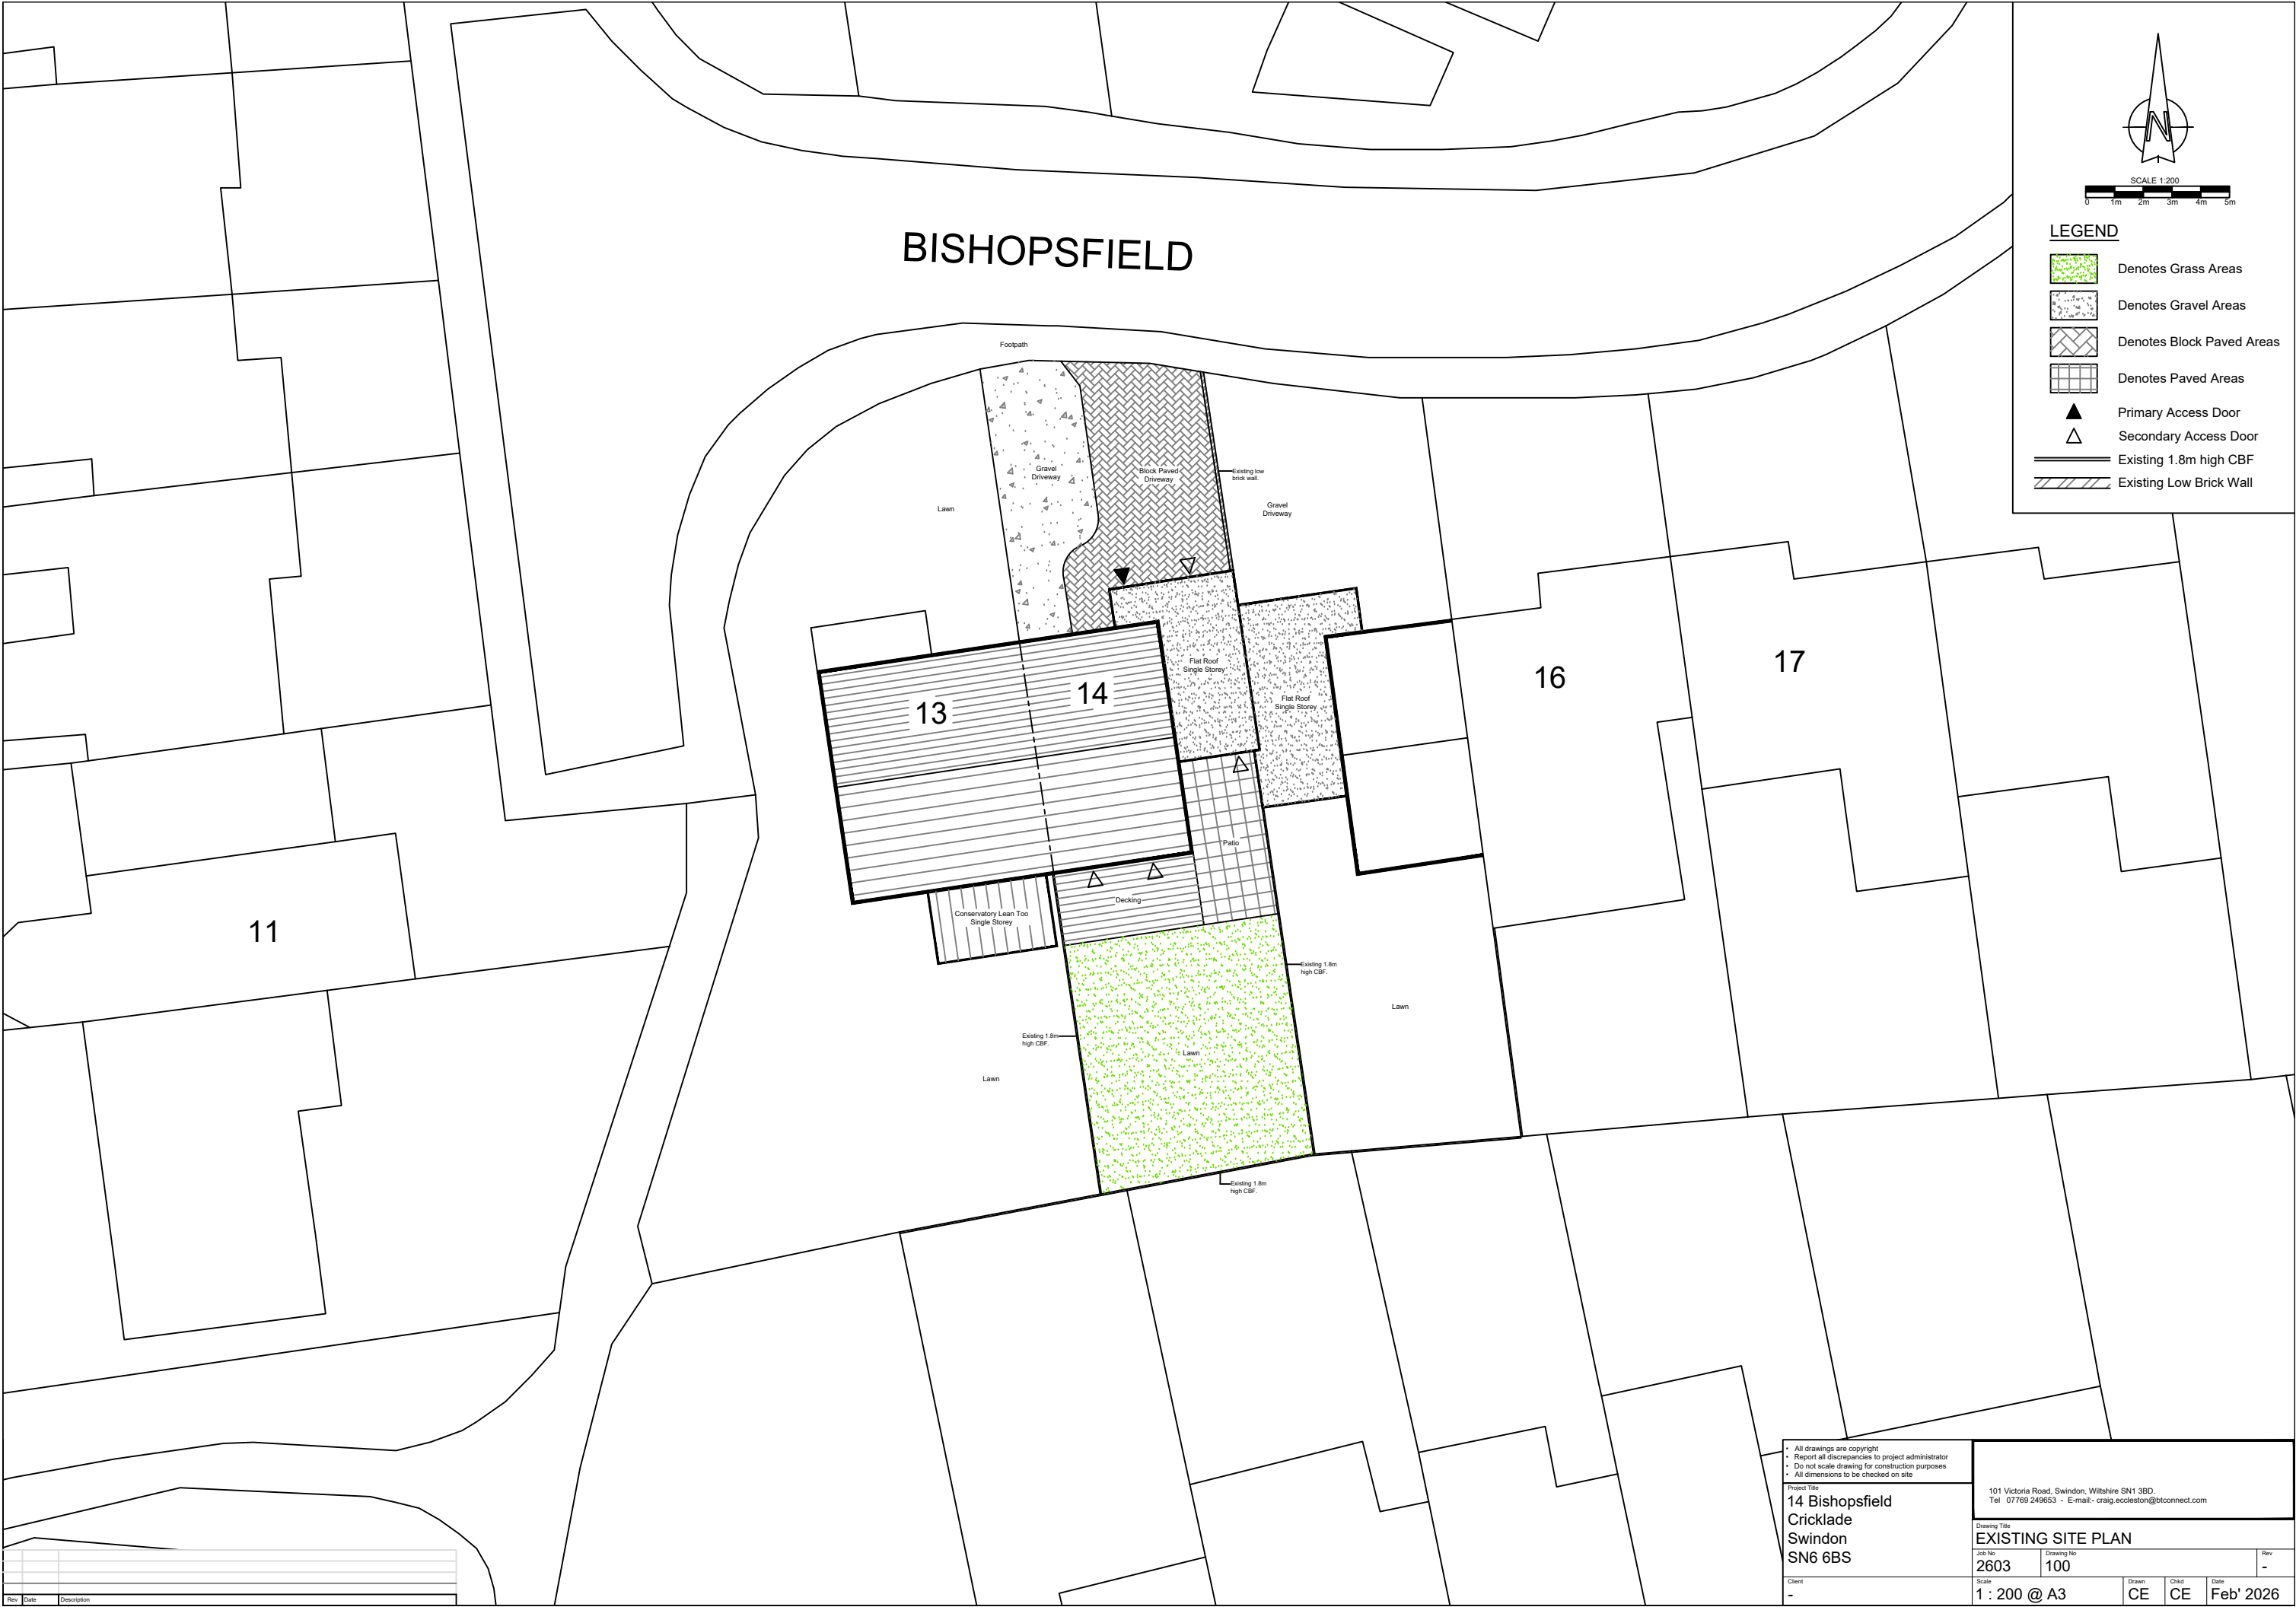

SCALE 1:200

LEGEND

Denotes Grass Areas

Denotes Gravel Areas

Denotes Block Paved Areas

Denotes Paved Areas

Primary Access Door

Secondary Access Door

Existing 1.8m high CBF

Existing Low Brick Wall

Rev	Date	Description

• All drawings are copyright

• Report all discrepancies to project administrator

• Do not scale drawing for construction purposes

• All dimensions to be checked on site

Project Title

14 Bishopsfield

Cricklade

Swindon

SN6 6BS

101 Victoria Road, Swindon, Wiltshire SN1 3BD.

Tel 07769 249653 - E-mail- craig.ecleston@btconnect.com

Drawing Title			
EXISTING SITE PLAN			
Job No	Drawing No	Rev	
2603	100	-	
Client	Scale	Drawn	Client
-	1 : 200 @ A3	CE	CE
		Date	
		Feb' 2026	