


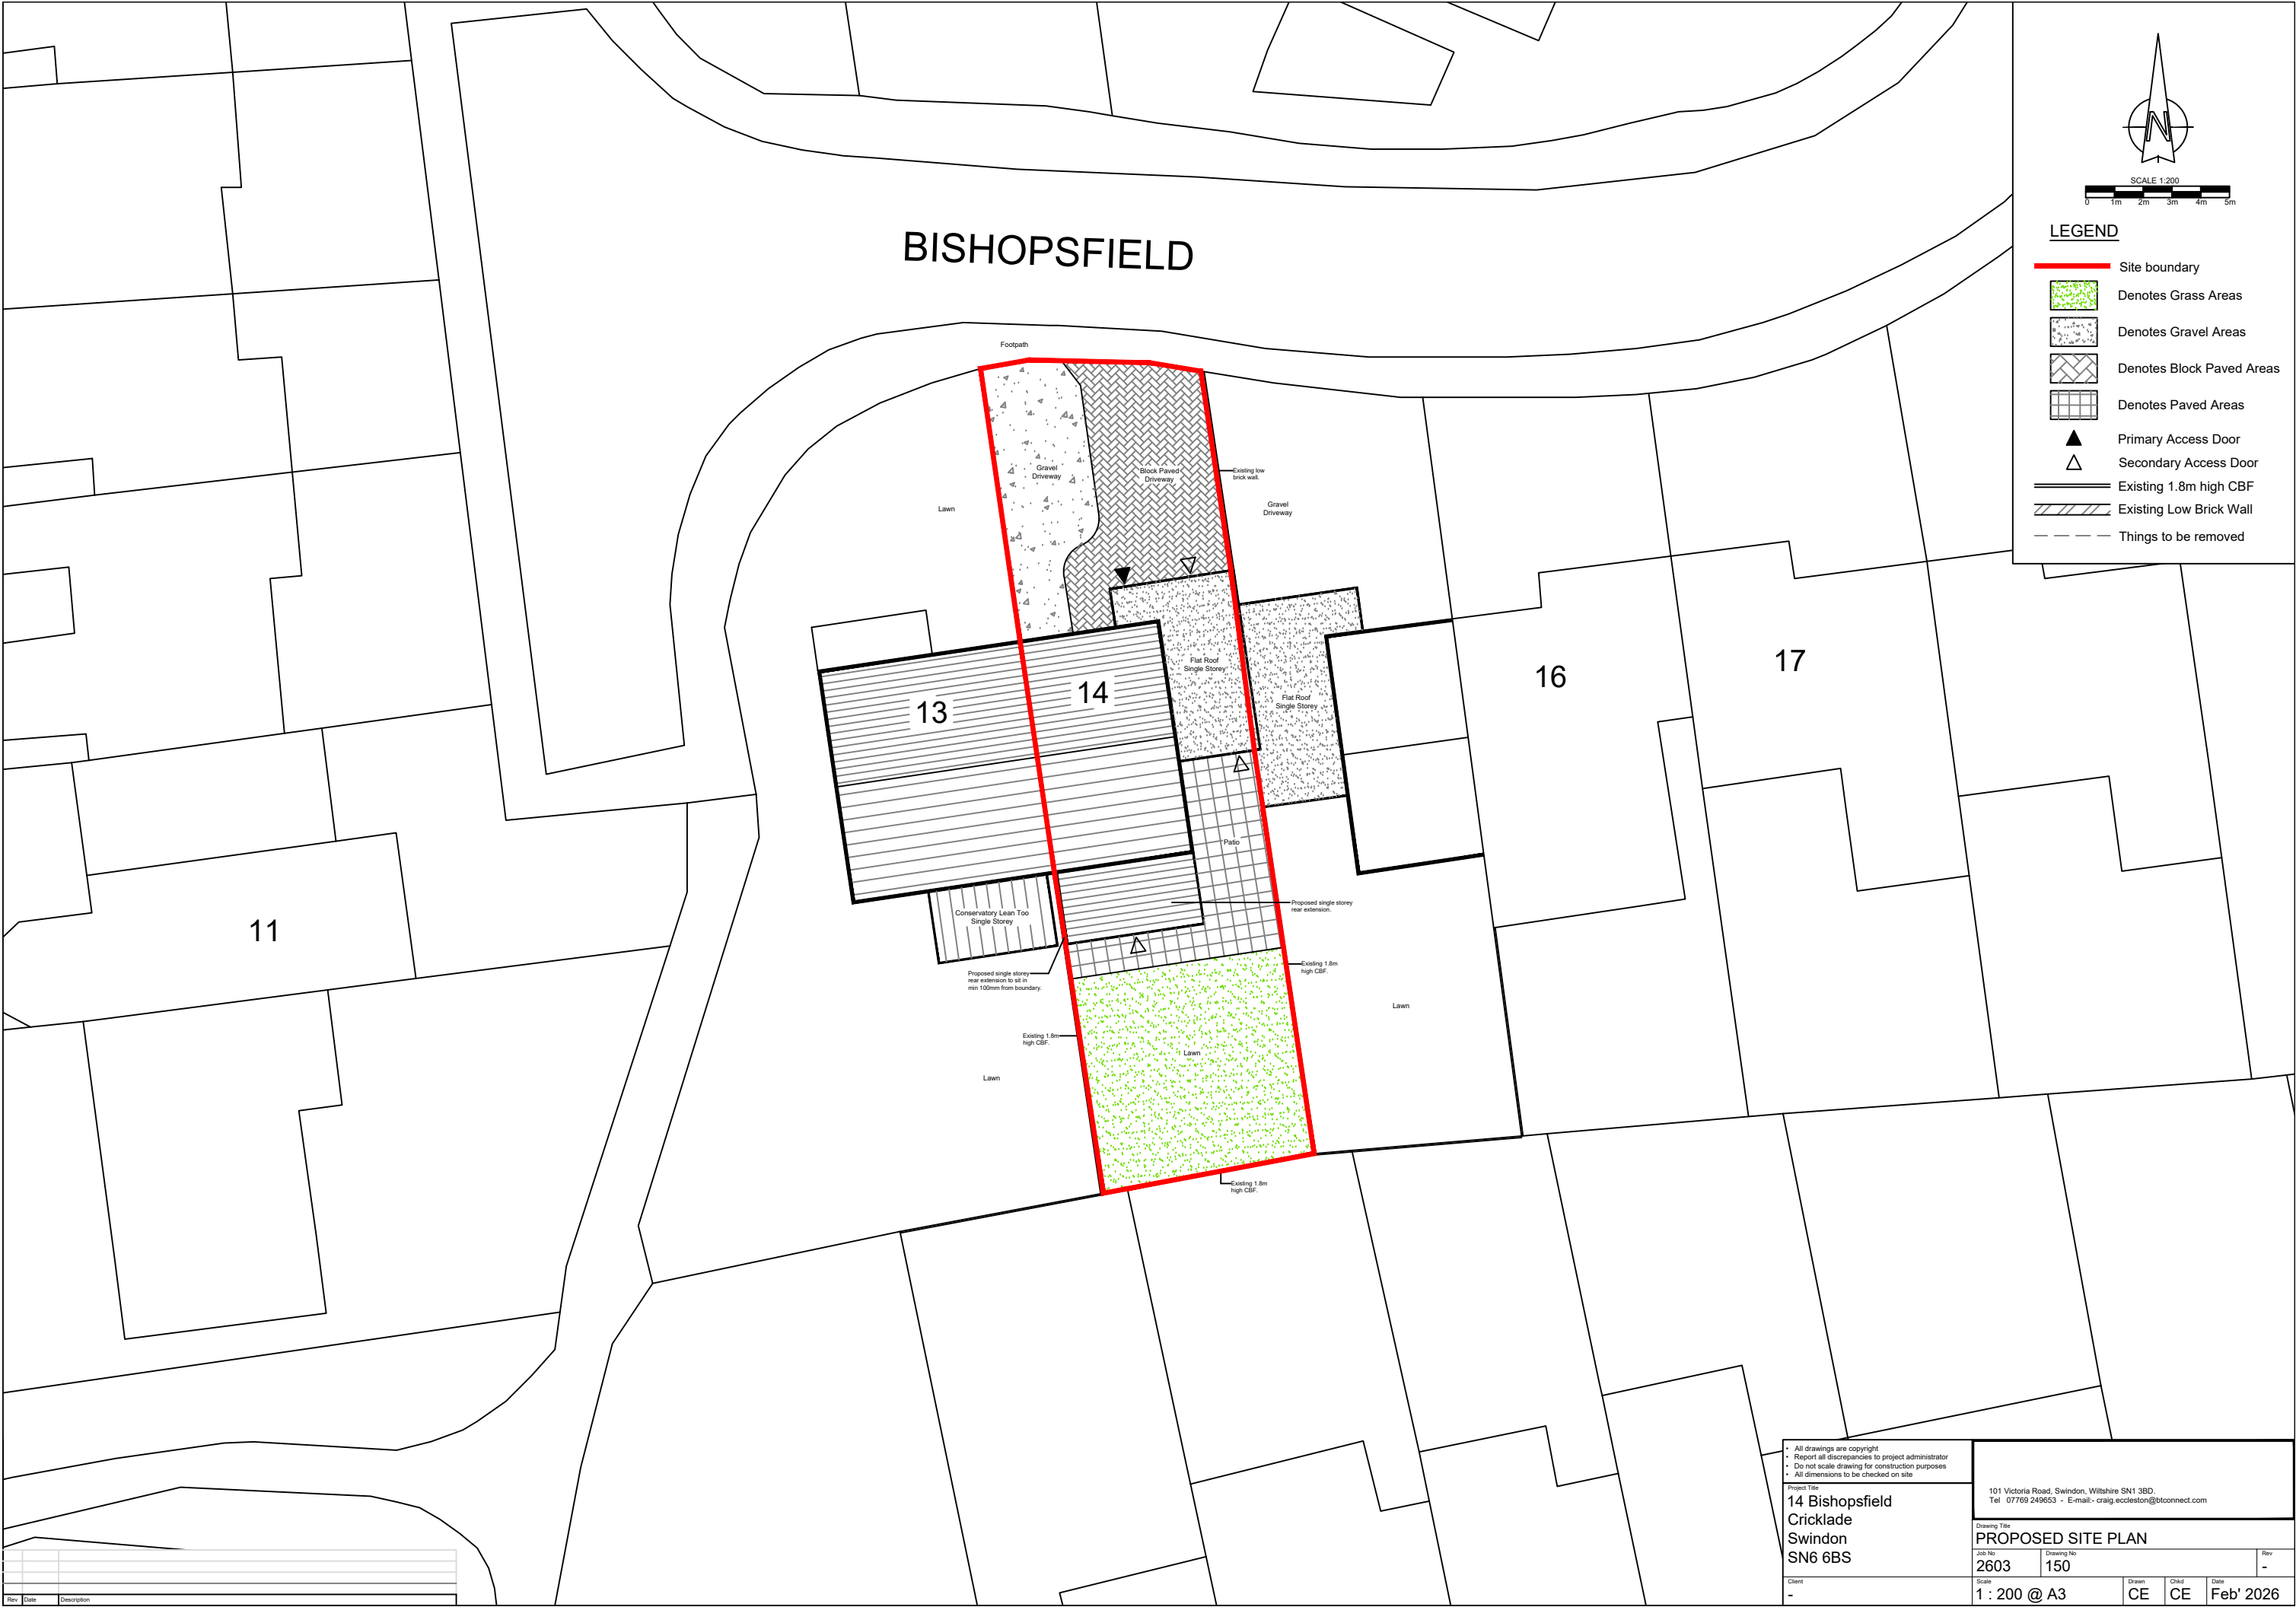

Rev	Date	Description

• All drawings are copyright • Report all discrepancies to project administrator • Do not scale drawing for construction purposes • All dimensions to be checked on site		101 Victoria Road, Swindon, Wiltshire SN1 3BD. Tel 07769 249653 - E-mail- craig.ecleston@btconnect.com	
Project Title 14 Bishopsfield Cricklade Swindon SN6 6BS		Drawing Title PROPOSED SITE PLAN	
Job No 2603	Drawing No 150	Rev -	
Client -	Scale 1 : 200 @ A3	Drawn CE	Check CE Date Feb' 2026