




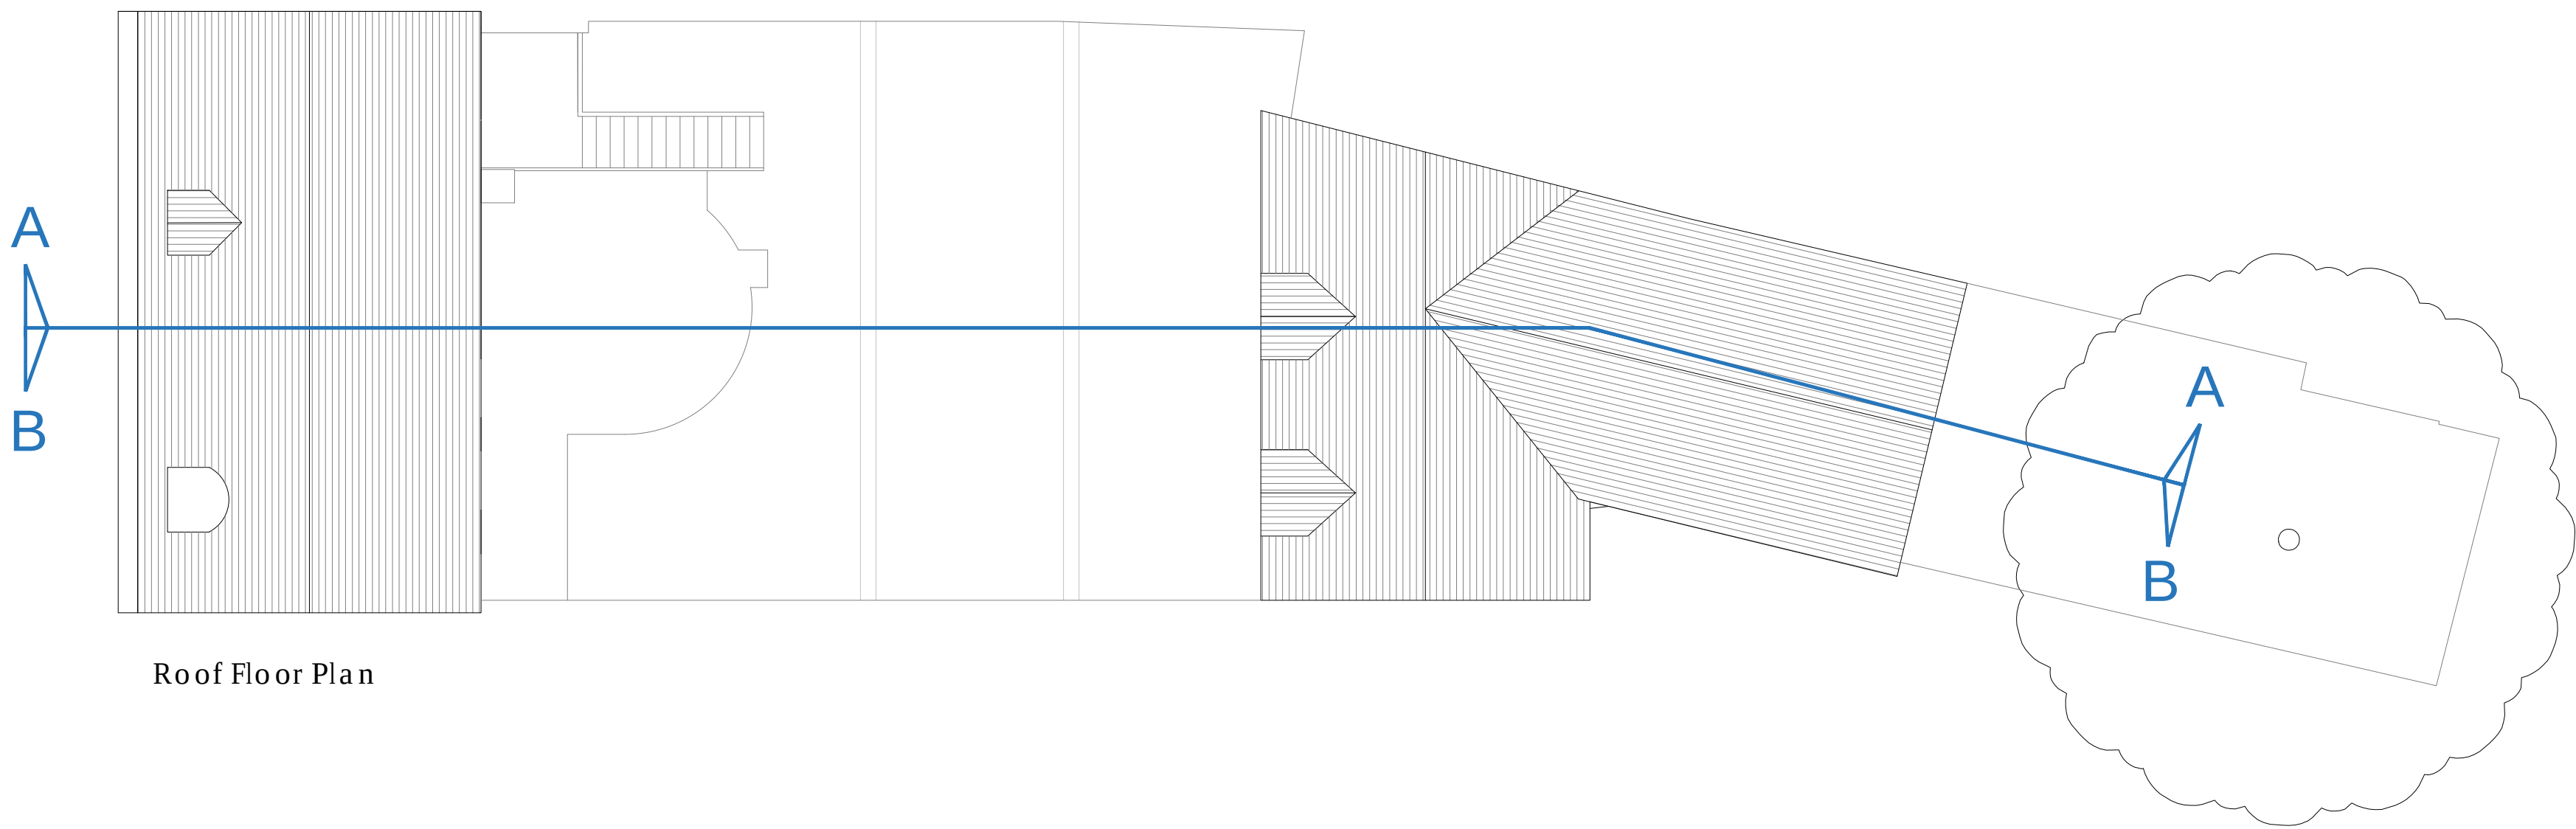

Roof Floor Plan

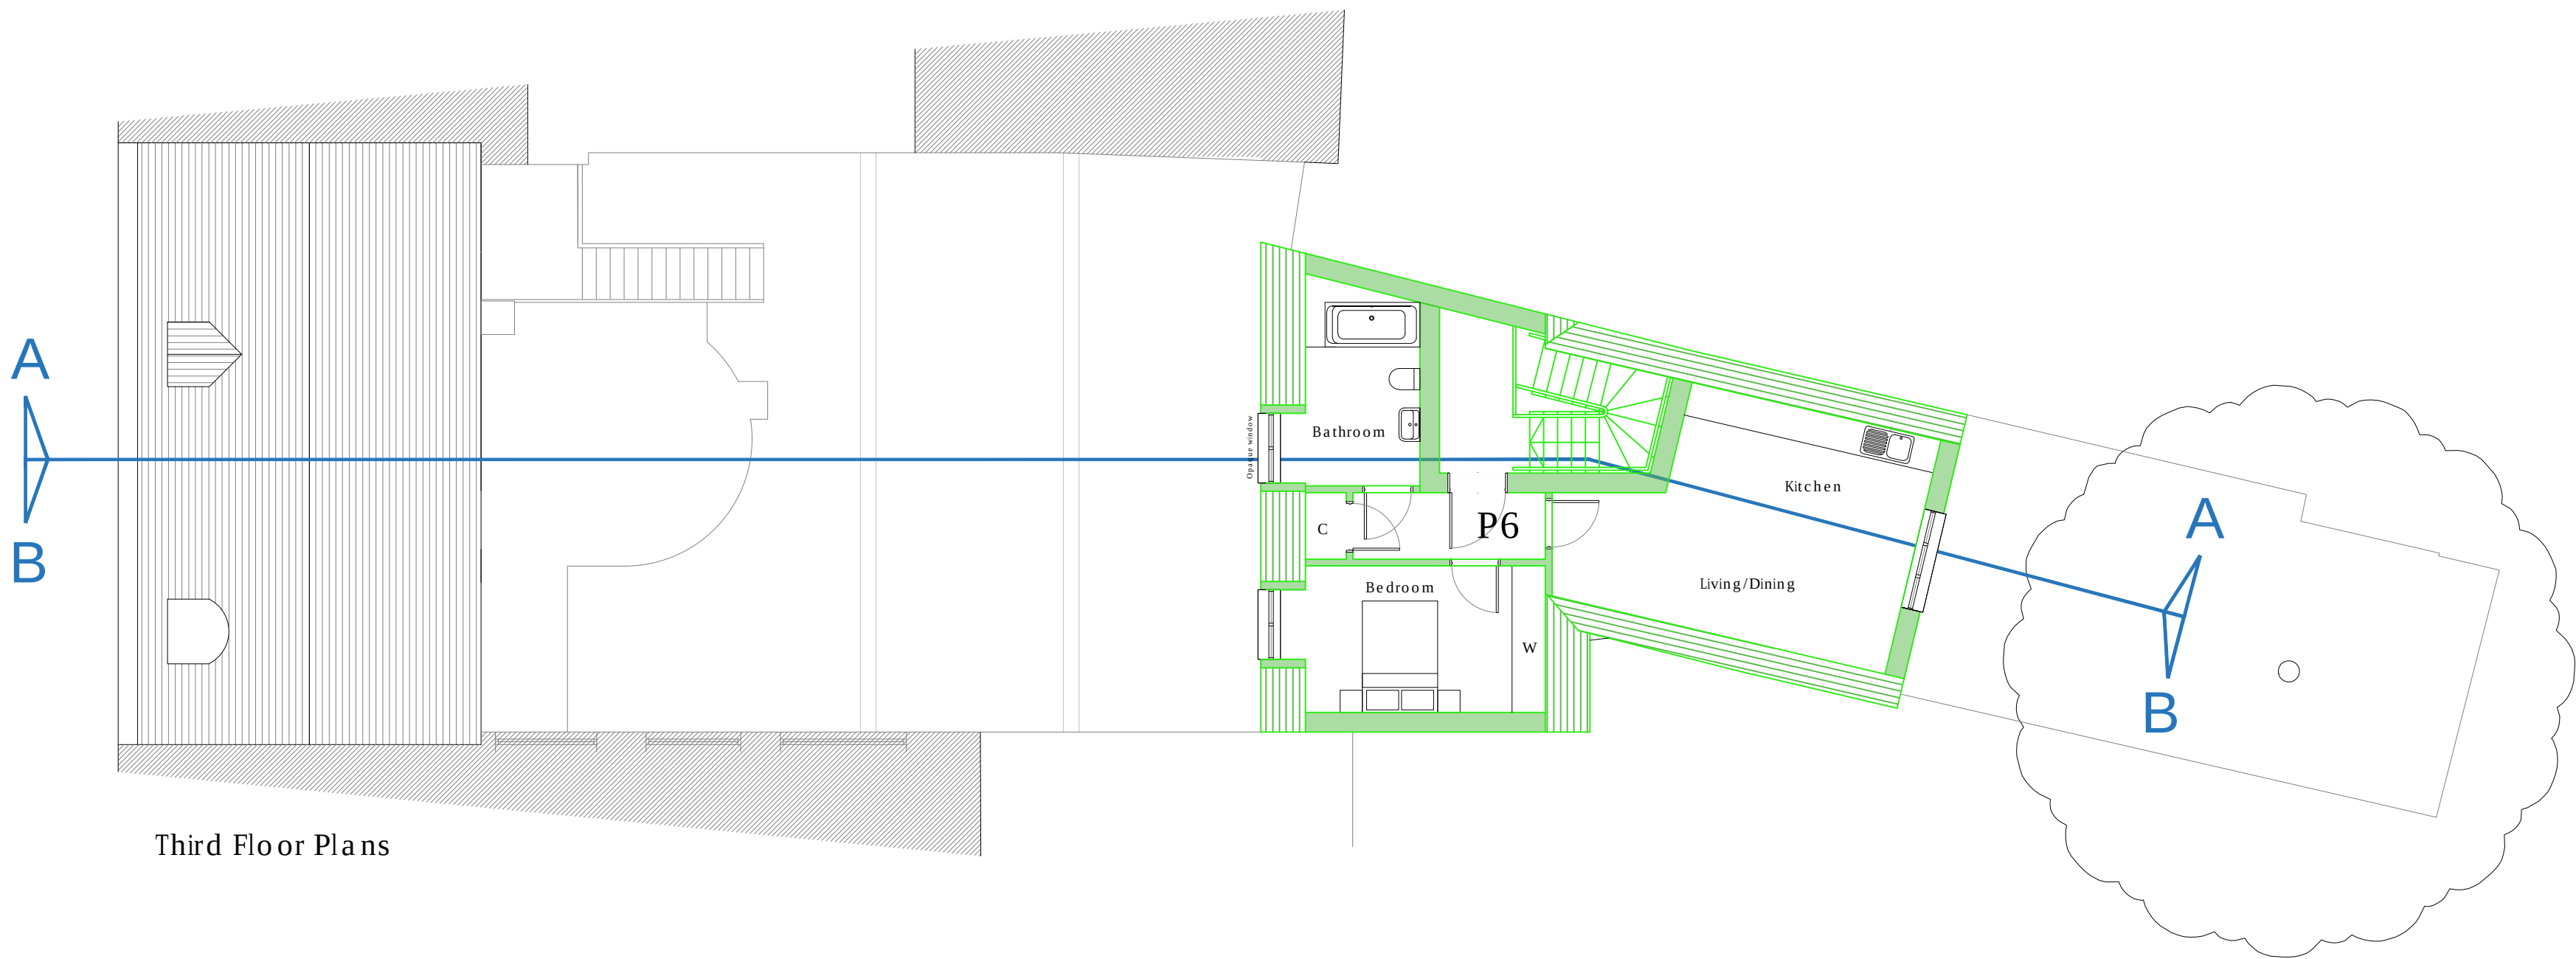

Third Floor Plans

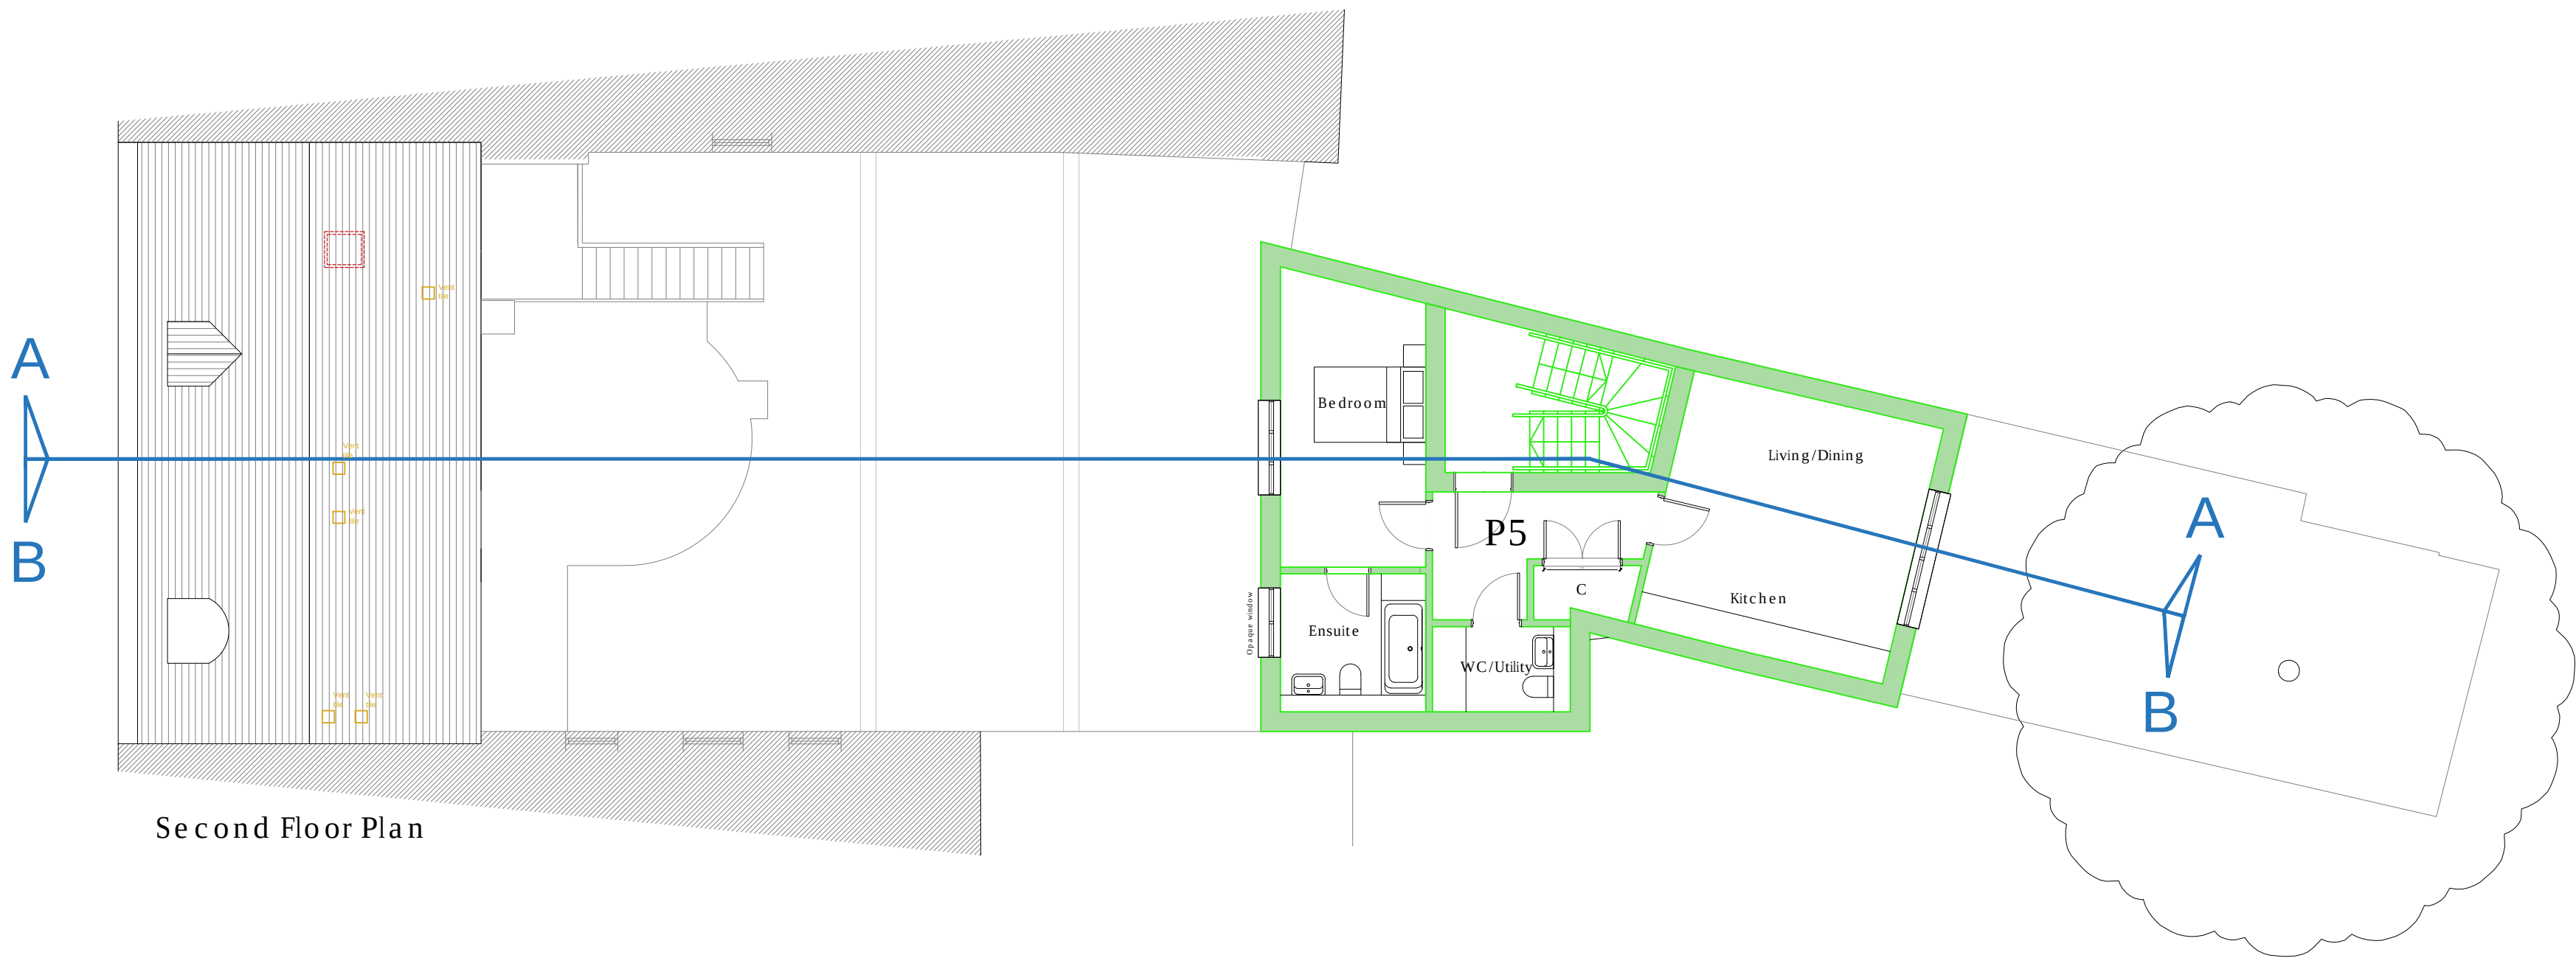

Second Floor Plan



KEY
To Be Demolished
Proposed

CDM 2015 Health & Safety Information

This information relates only to 'Significant Hazards' identified on this drawing and is to be read in conjunction with the Designer's Risk Assessment Register.

Notes

No dimensions to be scaled from drawing.
All dimensions are to be checked against site dimensions before any work is began.
It is the Contractor's responsibility to ensure compliance with Building Regulations.

Copyright

This drawing and the associated Copyright & Intellectual Property Rights shall remain vested in BHP Harwood Architects LLP. This drawing may not copied, reproduced, lent or disclosed without the explicit permission of BHPH Architects.

Revisions

Rev.	Date	Description
–		

Client: MCH Minibuses Ltd.

Project Name: Former Barclays Bank

Trowbridge

Drawing Title : Proposed Plans 2 of 2

Drawing No: 3903.204 Rev.: E

Scale : 1:100 @A1 Date: Feb 2026

Drawn by: MM Checked by:

Status:

PLANNING



Box House Estate,
Bath Road, Box, Bath,
SN13 8AA
T: 01225 969380

Boston House Grove Park,
Downsview Road, Wantage
OX12 9FF
T: 01235 765322

E: info@bhpharchitects.com W: www.bhpharchitects.com