




EAST COURTYARD ELEVATION
AS PROPOSED - 1:50

0 1m

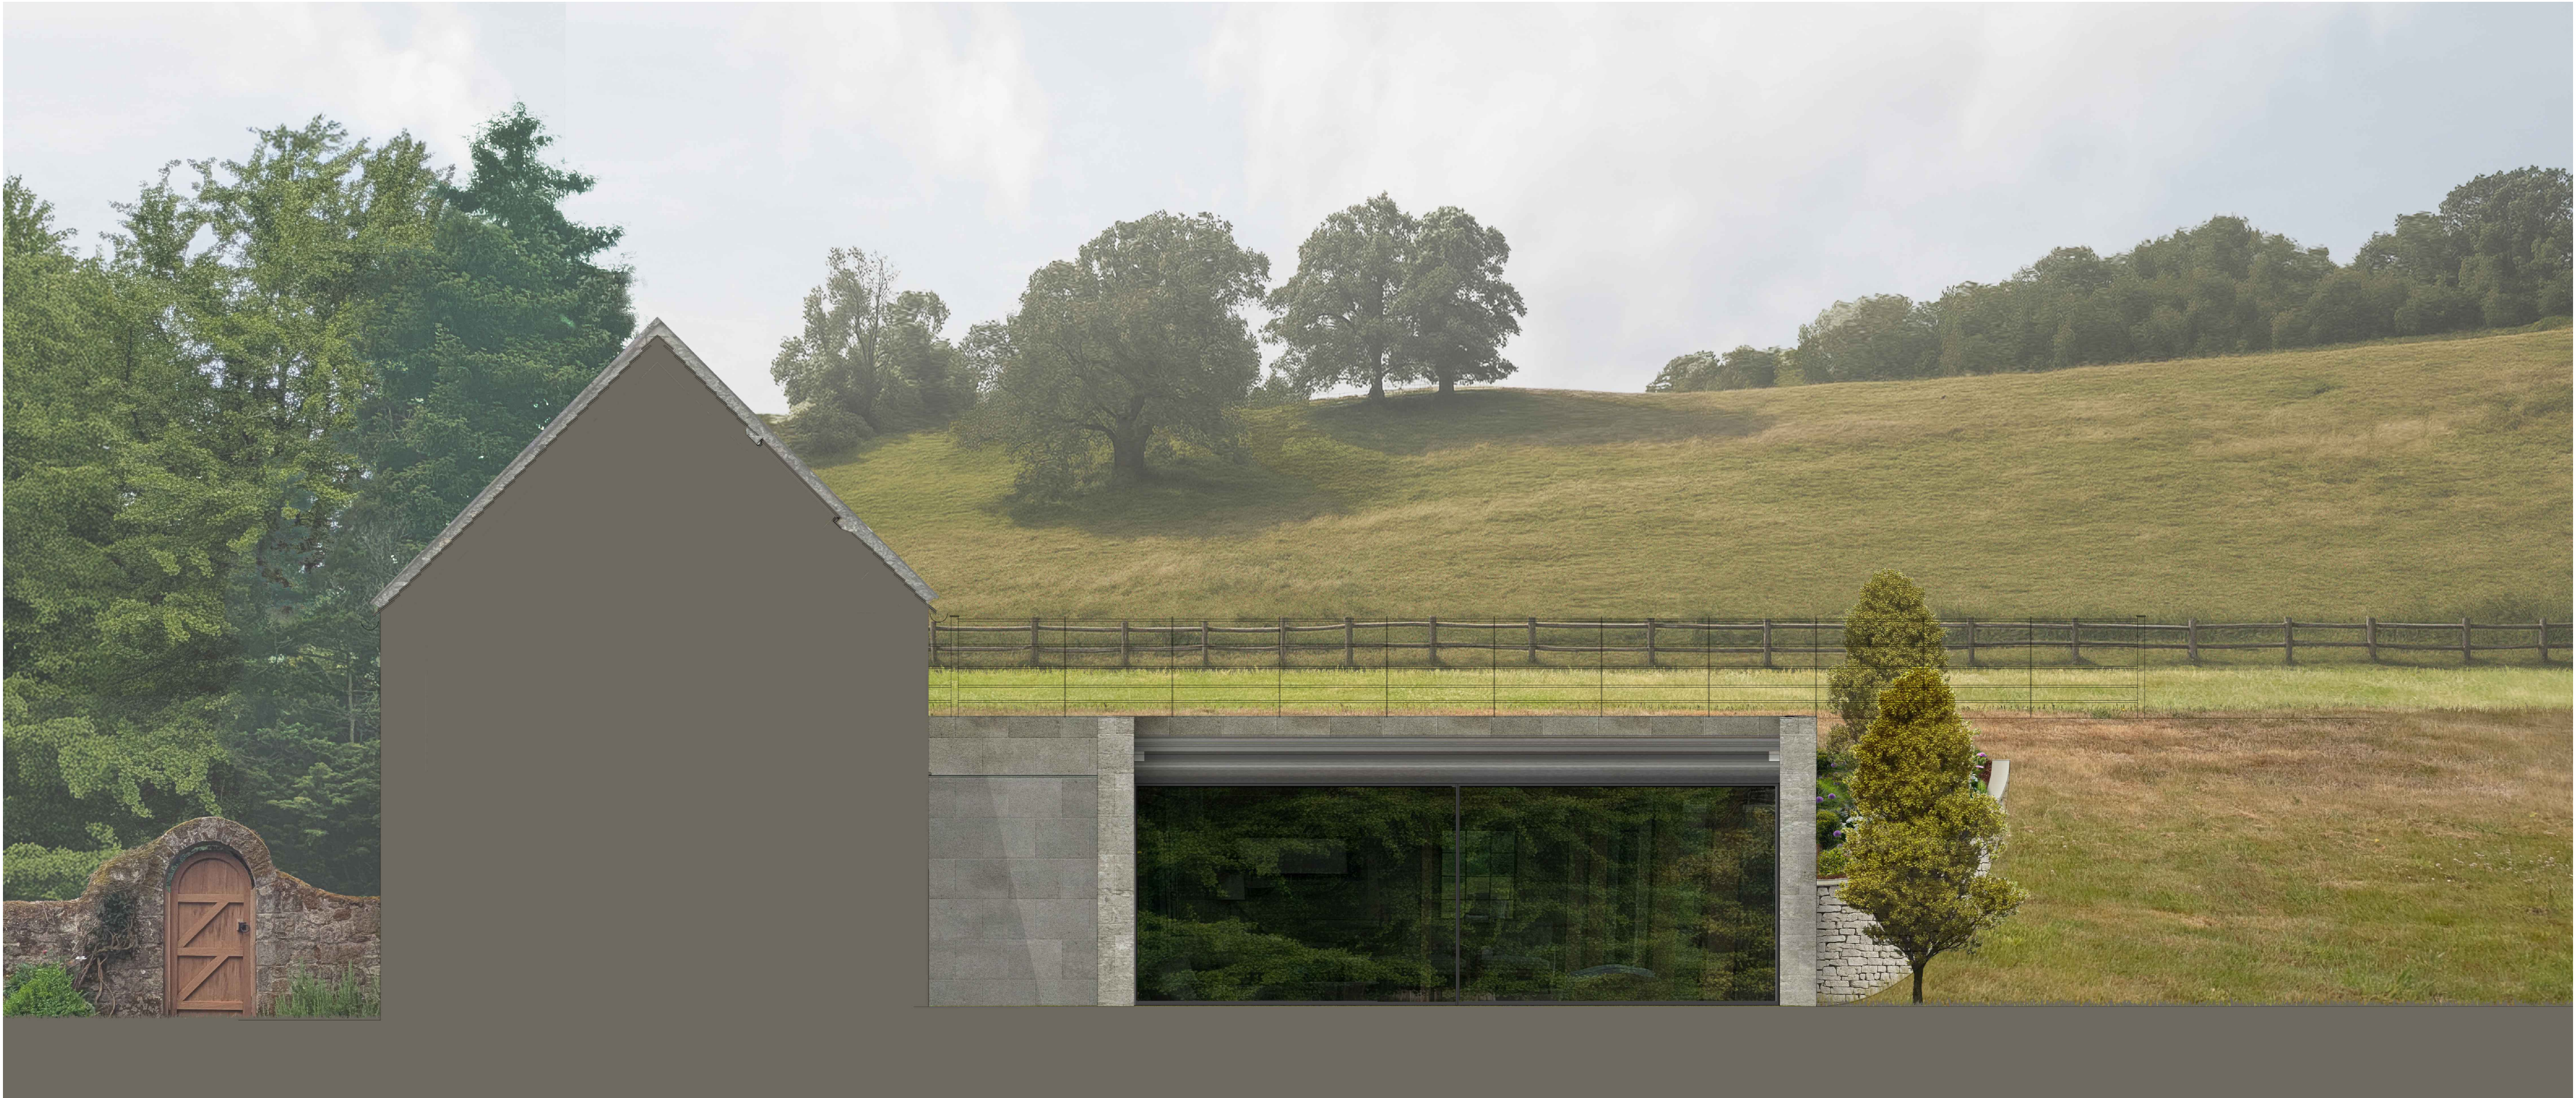

EAST COURTYARD ELEVATION
AS EXISTING - 1:50

0 1m

25009/064		Revision
Project & Drawing No		
Drawing Status		
Coloured East Elevation		1:50 A1
As Existing & As Proposed		Scale Size
JC		ALS
Drawn By		Checked By
09.02.2026		09.02.2026
Drawing Creation Date		
Project	Detail	