
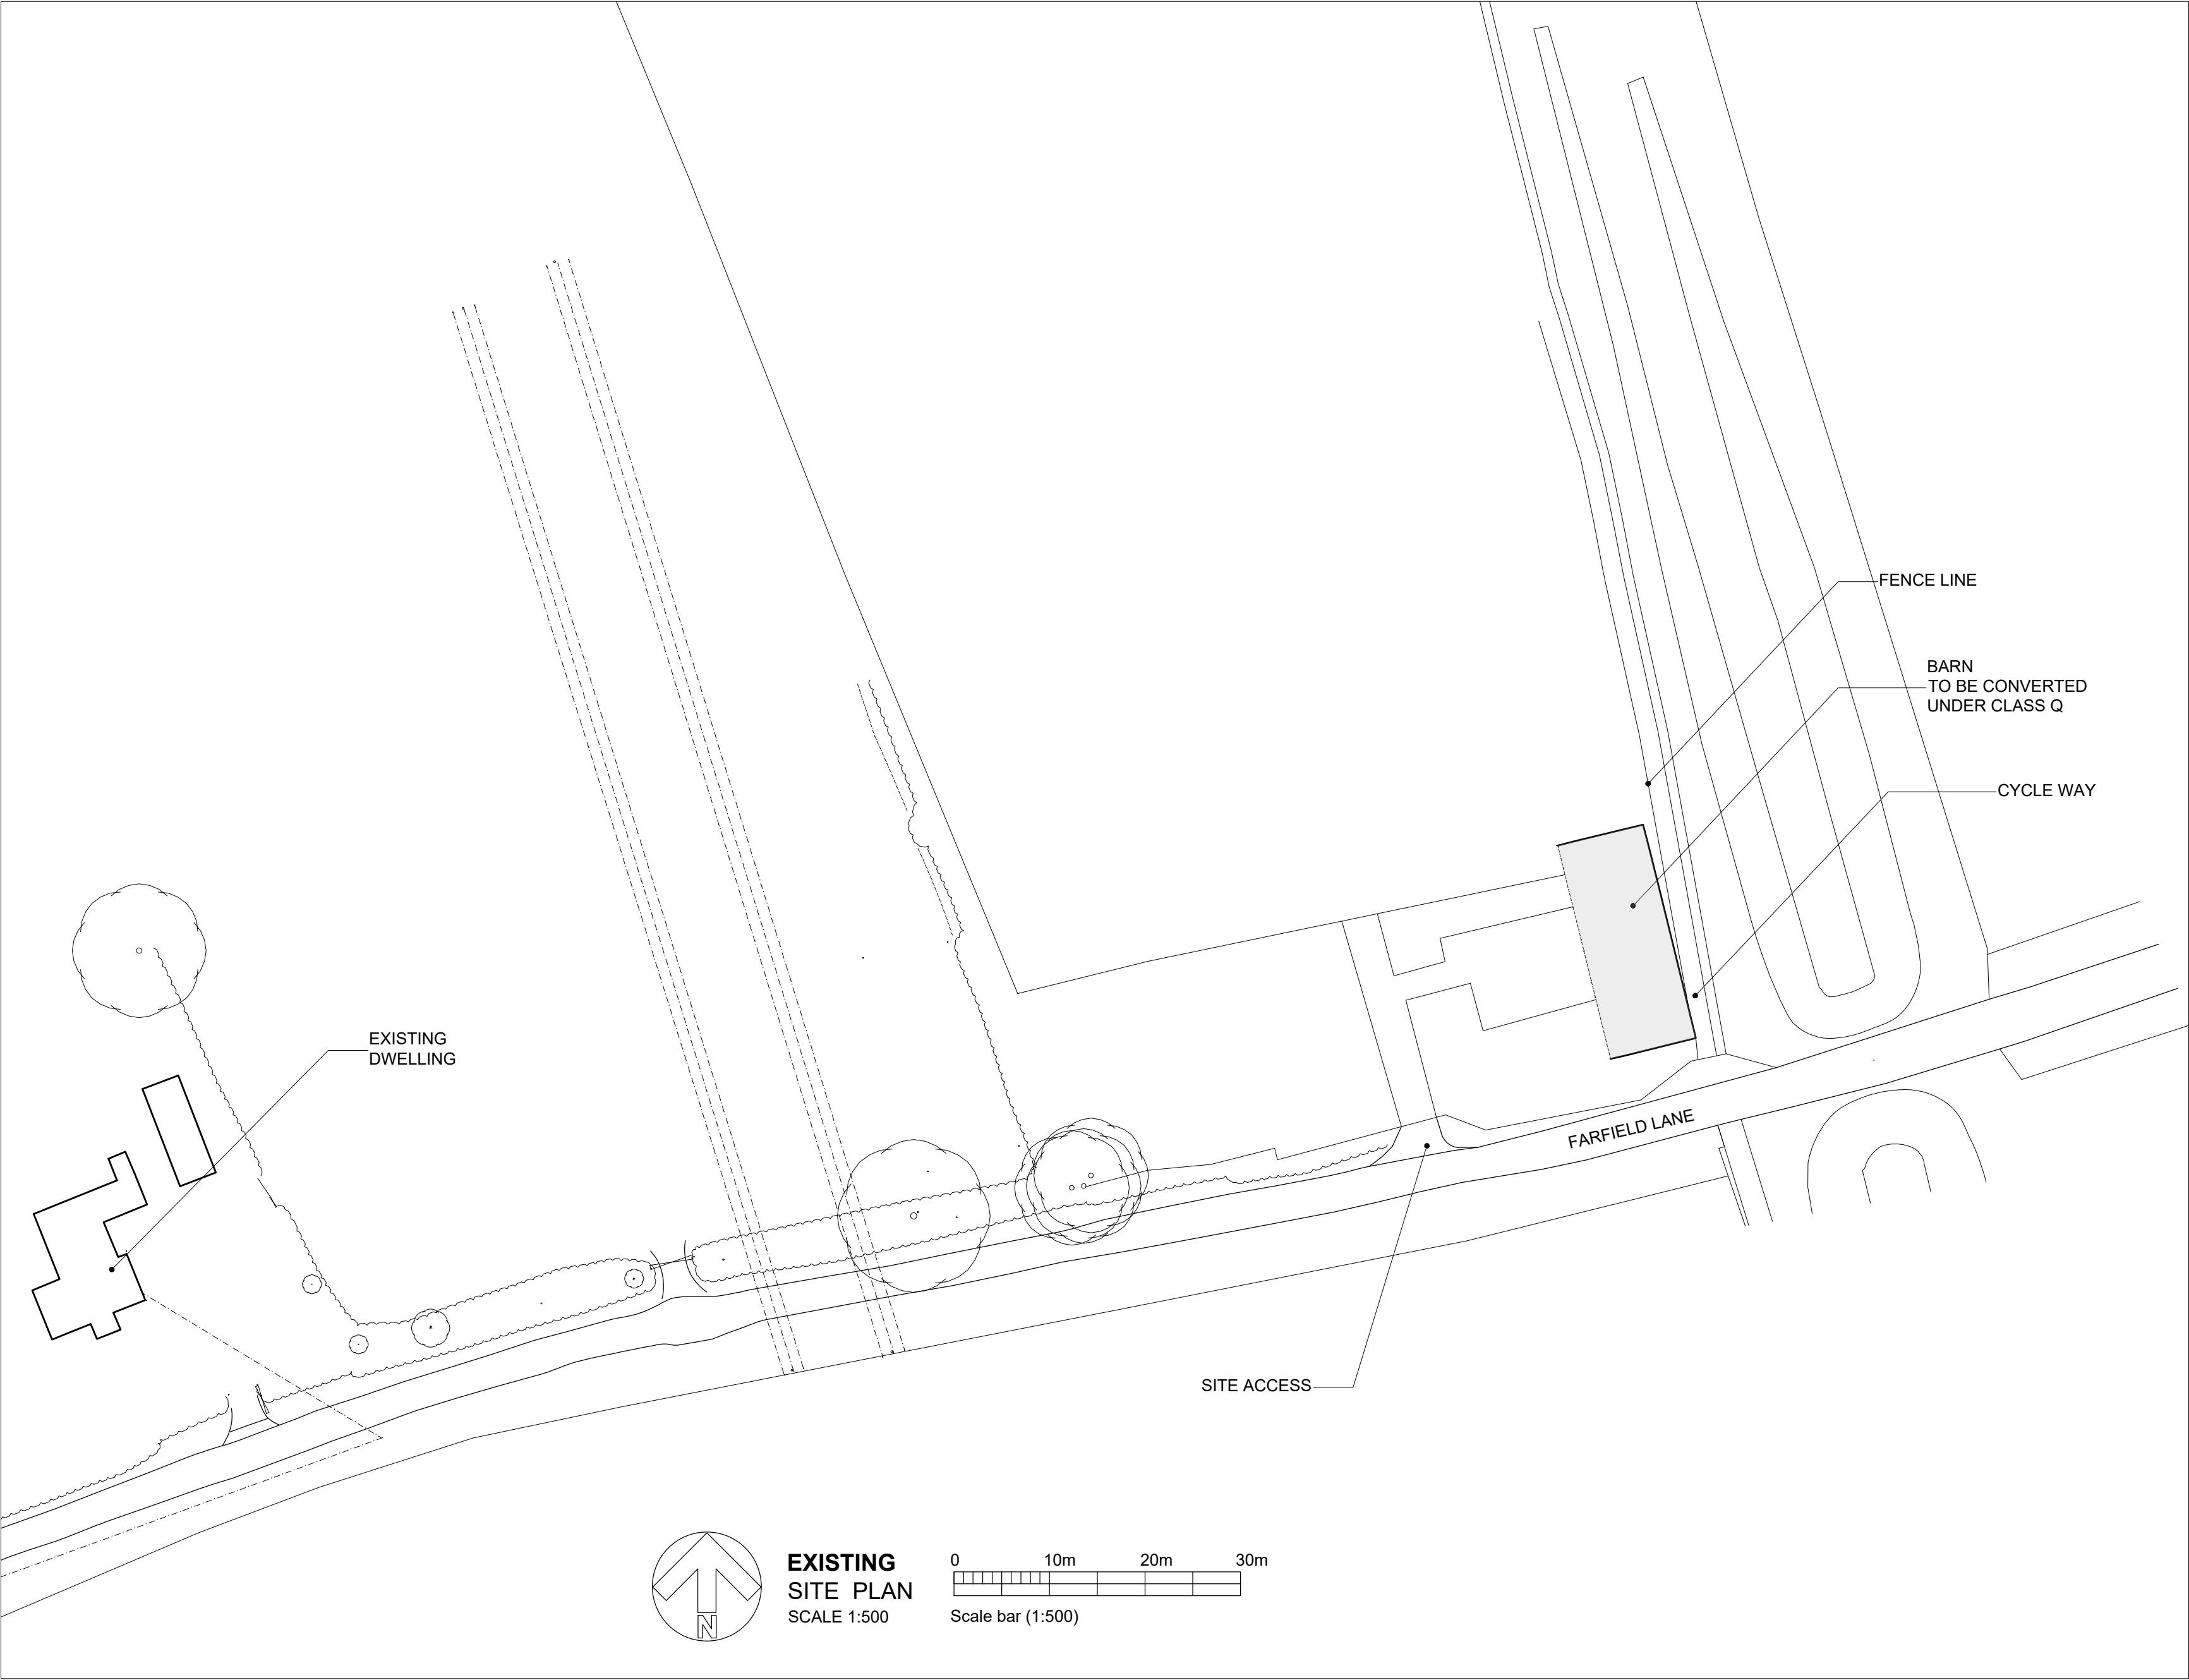


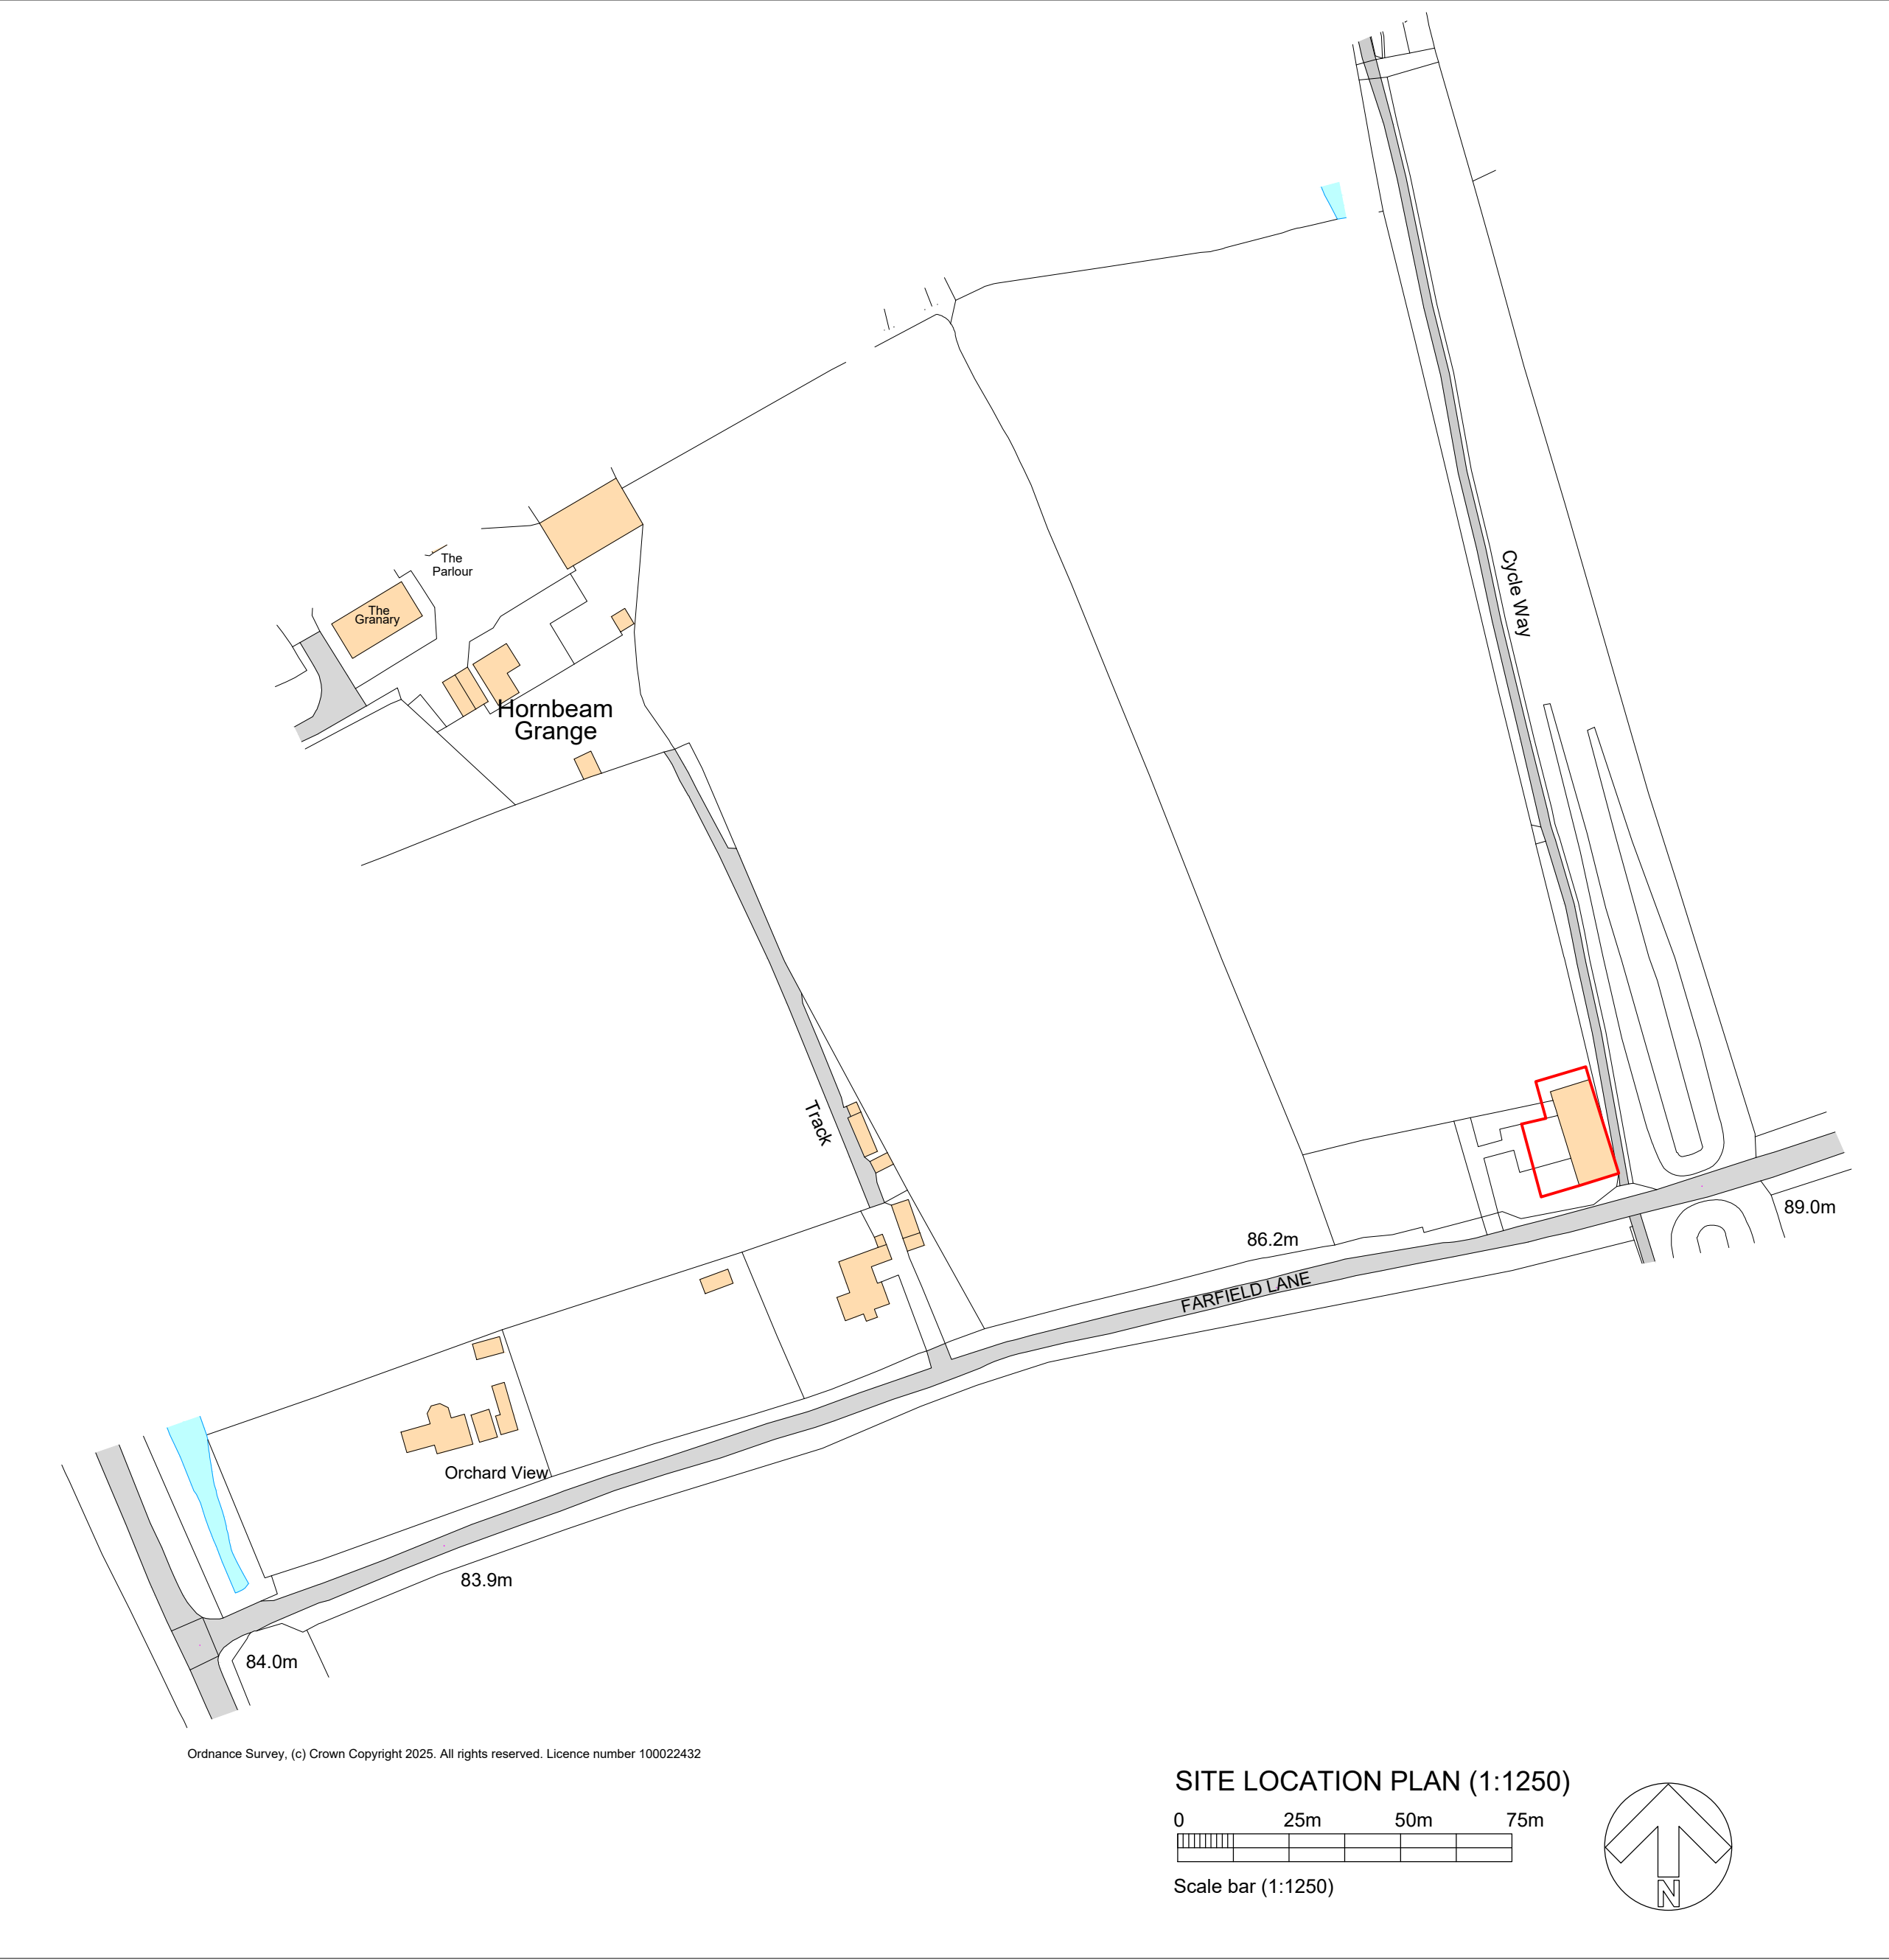

A	11/02/26	Planning issue.	EK
Rev.	Date		Init
CLIENT			
Mr C. Willmer			
PROJECT			
Class Q Barn Conversion at Farfield Lane, Cricklade			
DRAWING			
Location Plan and Existing Site Plan			
DRAWN:	Date:	Scale:	
EK	10/12/2025	as noted	
Drawing number:		@ A1	
	4467- 01	Rev.	A
DOLMAN			
ARCHITECTURAL DESIGNERS BUILDING SURVEYORS COST CONSULTANTS CDM PRINCIPAL DESIGNERS			
Sussex House Bath Road Devizes Wiltshire SN10 2AF			
Tel: 01380 729456 Web: www.dolmansurveyors.co.uk Email: info@dolmansurveyors.co.uk			