



Ground Floor Plan
As Existing

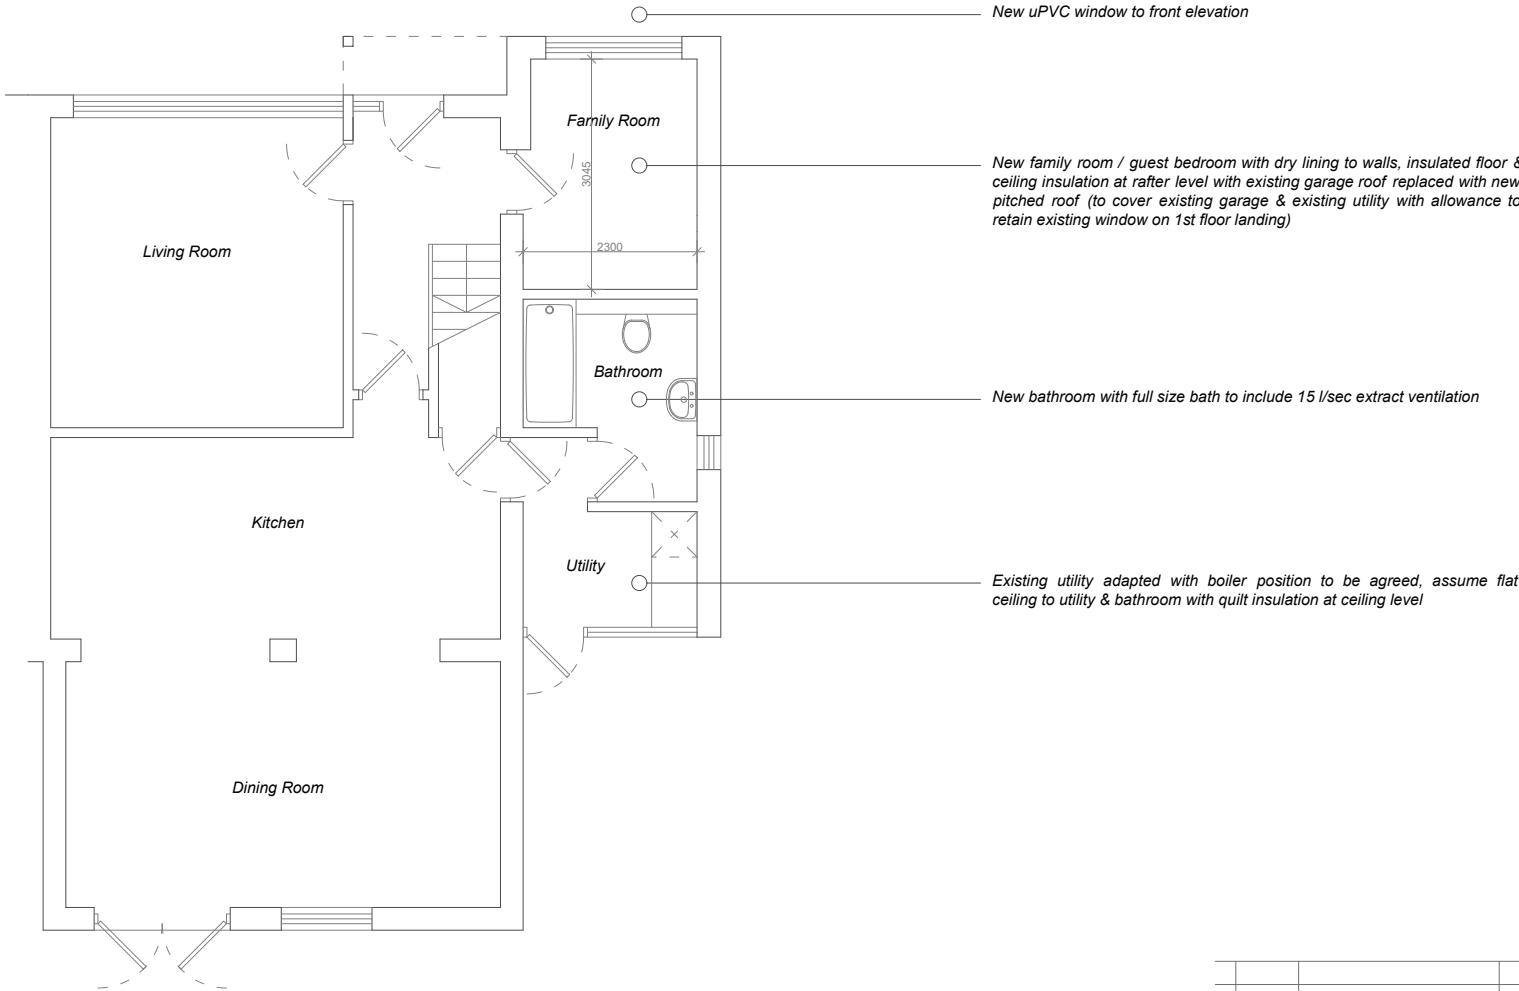

Ground Floor Plan
As Proposed

REV	DATE	DESCRIPTION	DRAWN	CHECKED
1	24/05/19	Client review	LQ	ME

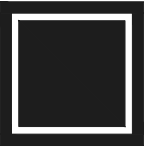

BUILD ARCHITECTS
www.build-architects.co.uk
studio@build-architects.co.uk
07977 582048

- Architecture
- Landscape
- Interiors
- Historic Buildings
- Masterplanning

This drawing is copyright of the Architect and shall not be reproduced without permission.

Check all dimensions and report any errors, or omissions.

Responsibility for setting out rests with the contractor, all dimensions & setting out to be checked on site prior to commencement of works.

Design Intent

V Beck
CLIENT

Proposed Garage Conversion
81 Manor Gardens
Warminster
PROJECT

Floor Plans
As Existing / As Proposed
DRAWING

2025 / 085
PROJECT REF

PP 010
DRAWING NO

Jan 2026
DATE

ME
DRAWN BY

1:100 @ A3
SCALE

ME
CHECKED BY

Note - All dimensions to be checked on site prior to commencement of works