


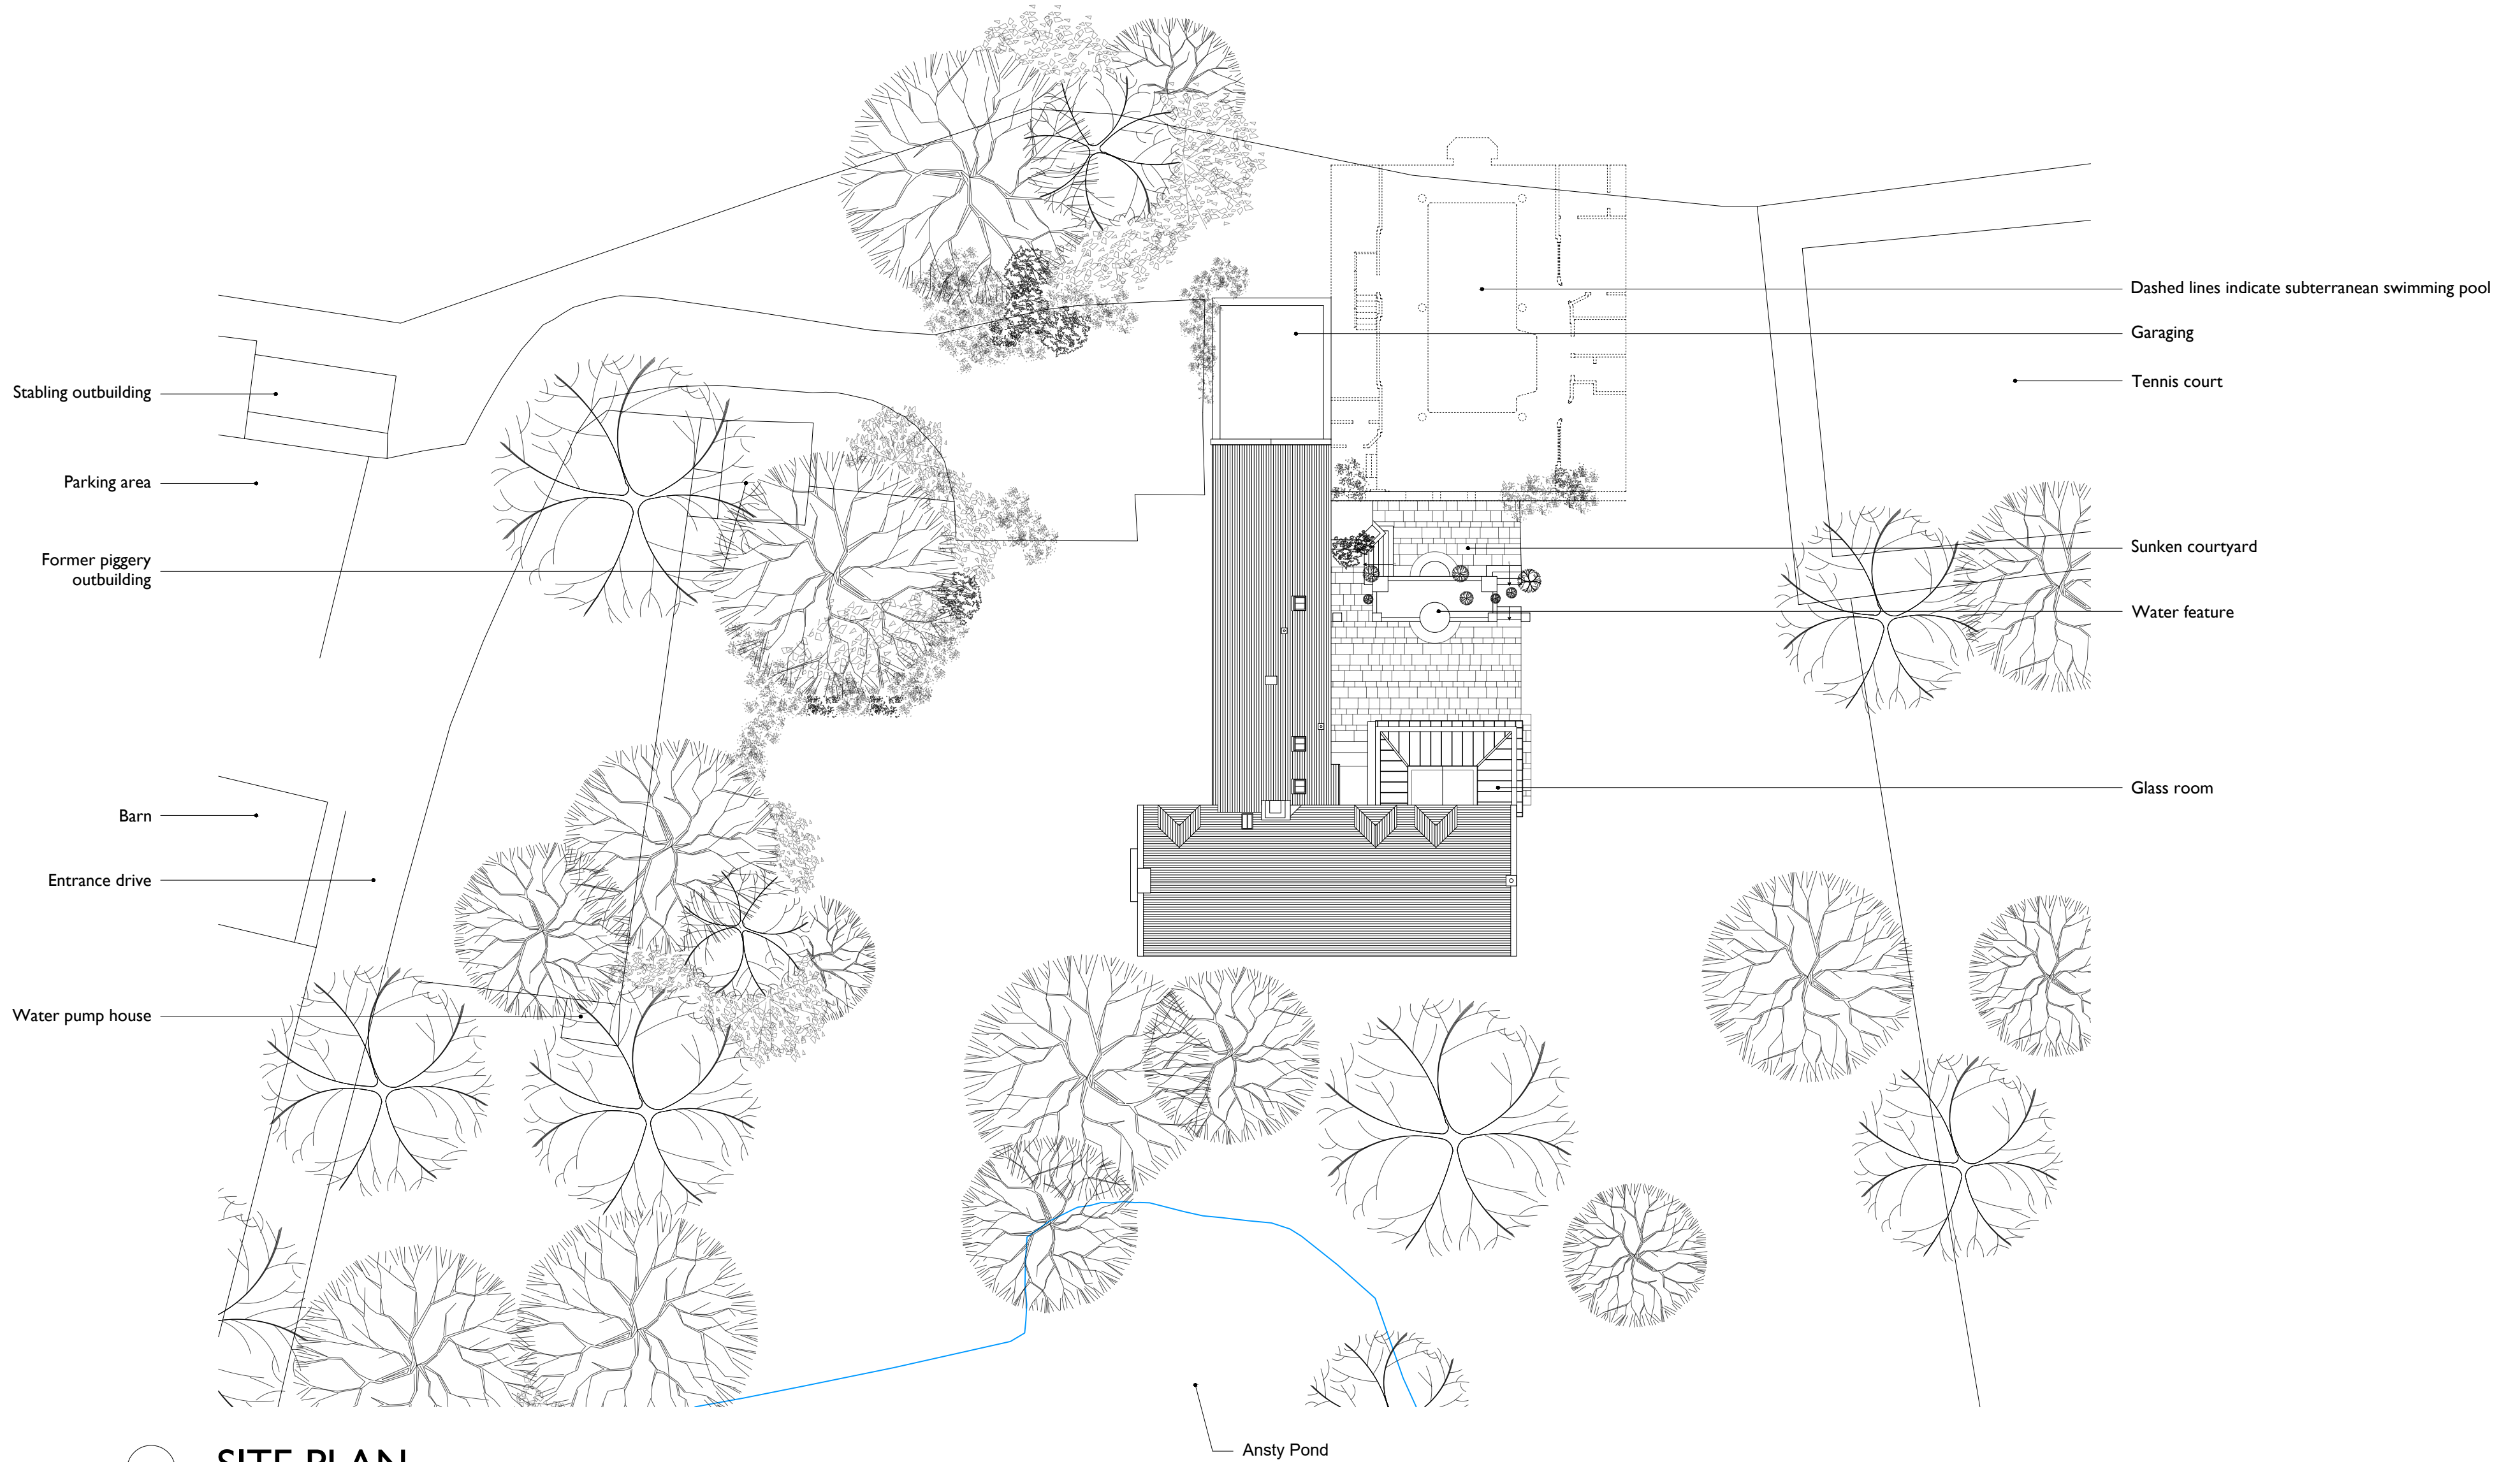

SITE PLAN
AS EXISTING - 1:250

Ansty Manor
Ansty, Salisbury, Wiltshire

25009/010

Project & Drawing No		Revision	
Drawing Status			
Site Plan	1:250	A2	
As Existing	Scale	Size	
	jc	ALS	
	Drawn By	Checked By	
	09.02.2026	Drawing Creation Date	

Then Now When
Architecture + Conservation

THIS DRAWING IS COPYRIGHT ©
This drawing is the property of Then Now When Architecture + Conservation
and copyright is reserved on the drawing and the contents therein. All the
dimensions are to be verified by the Contractor and any discrepancies reported to
the Architect before proceeding. Figure dimensions are to be used only.