
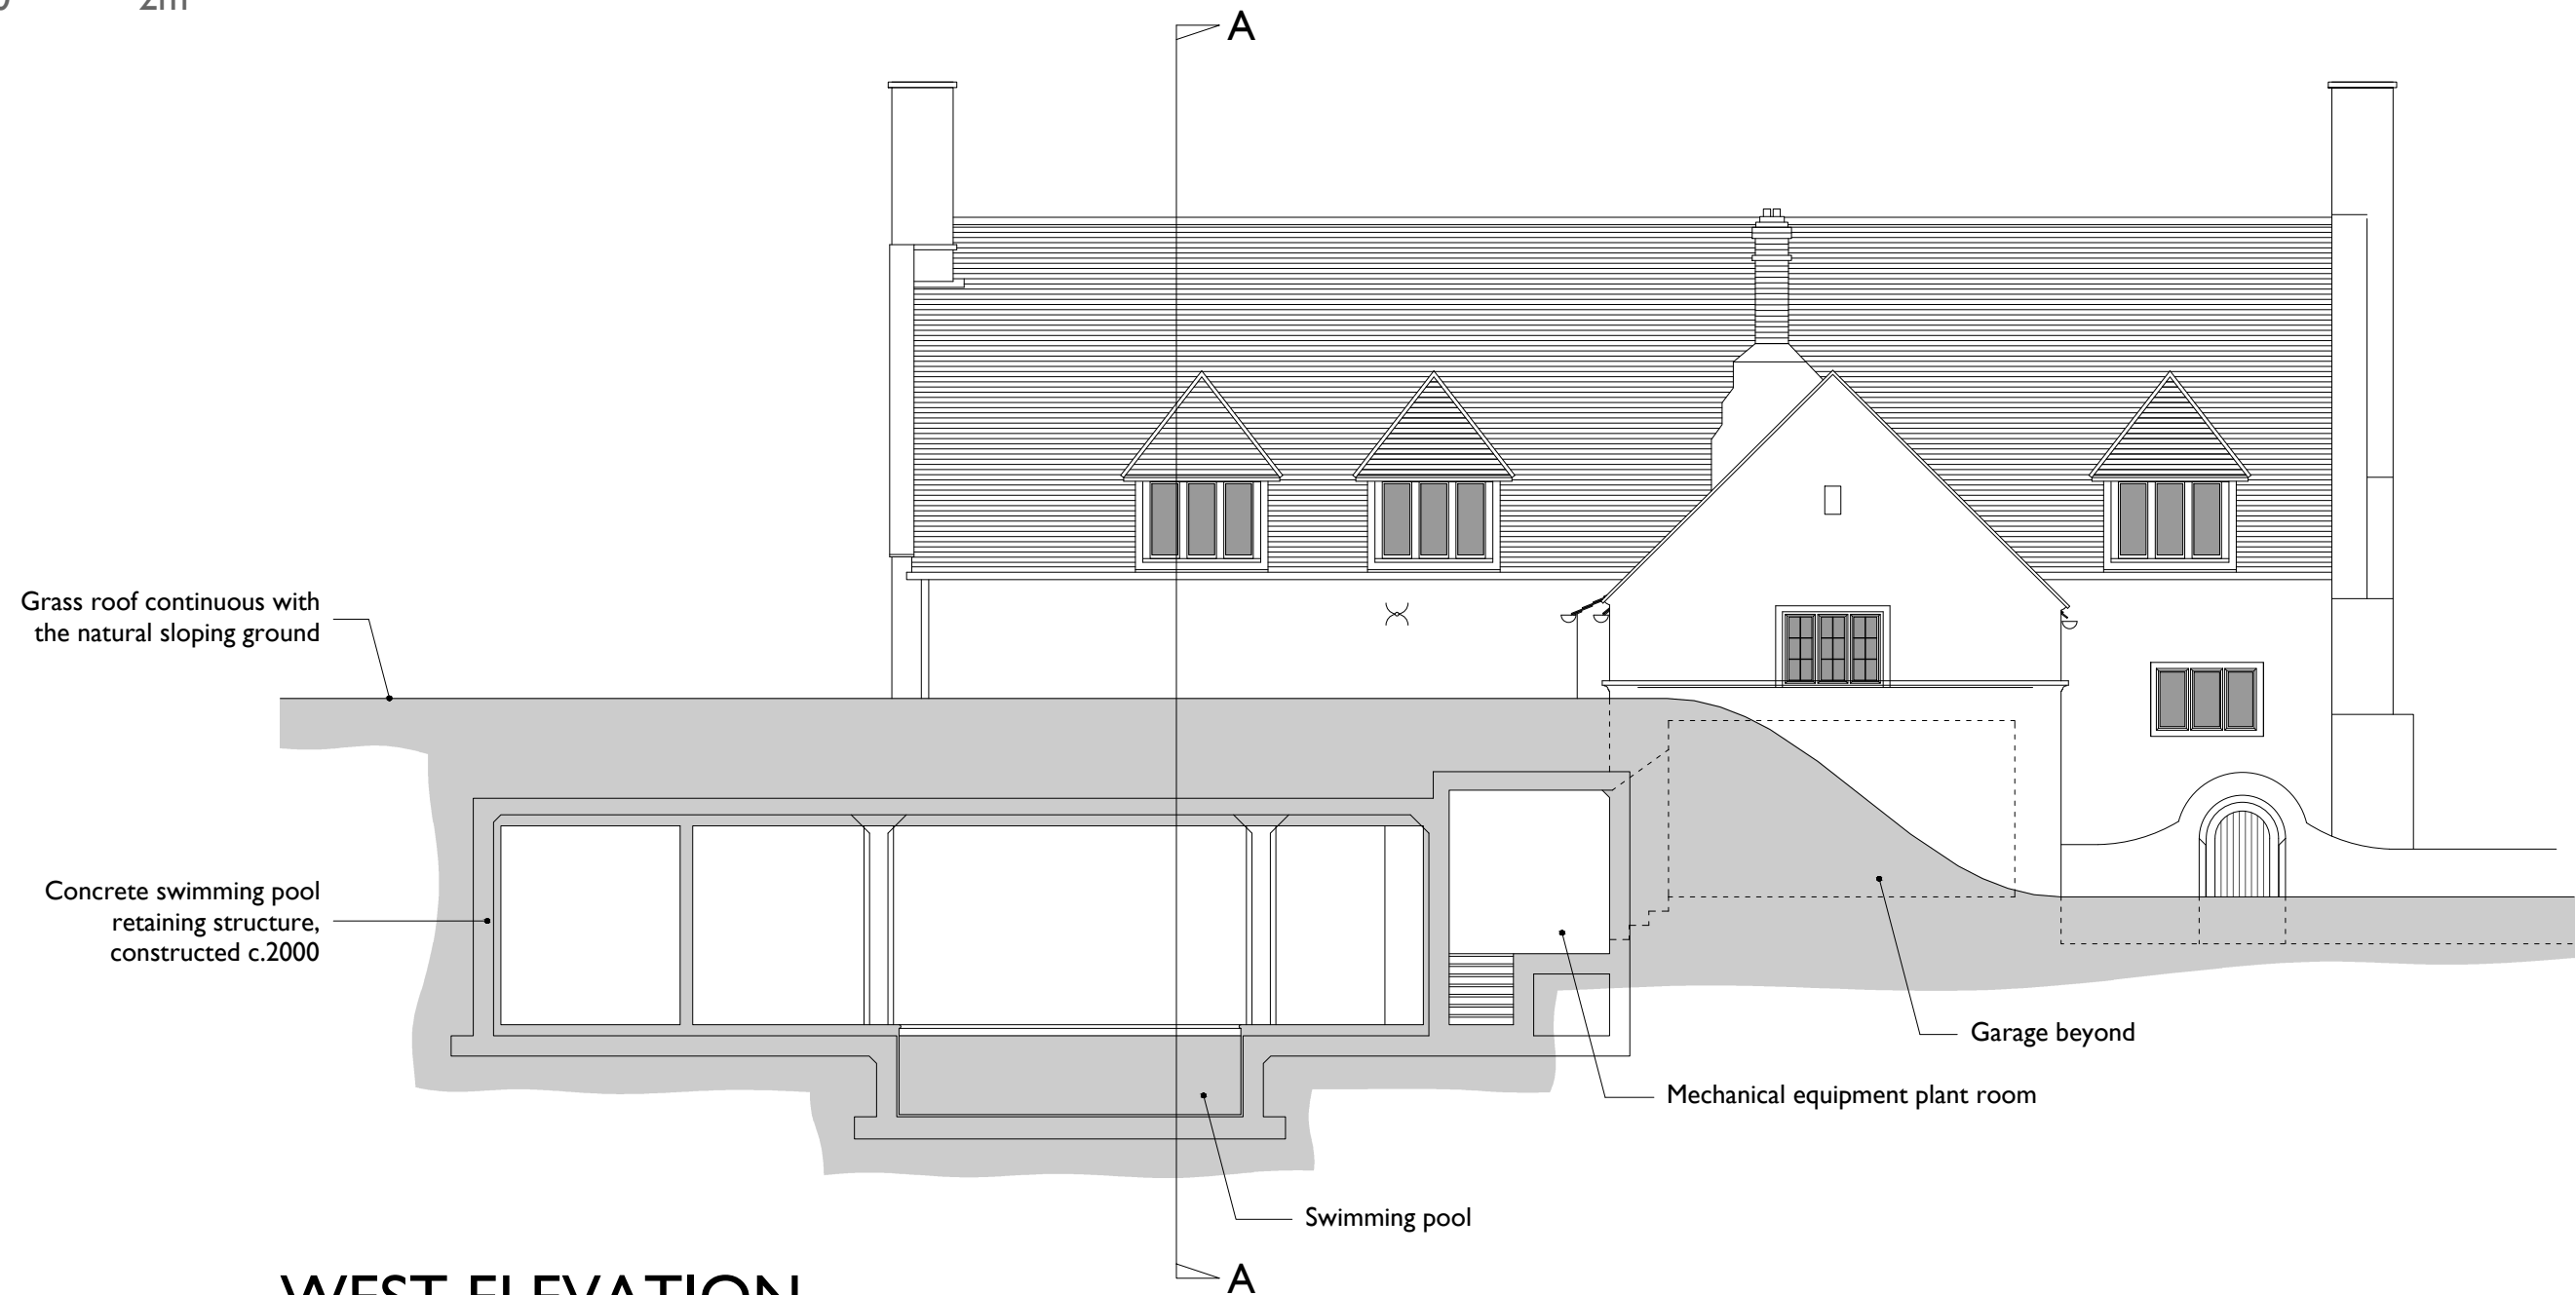


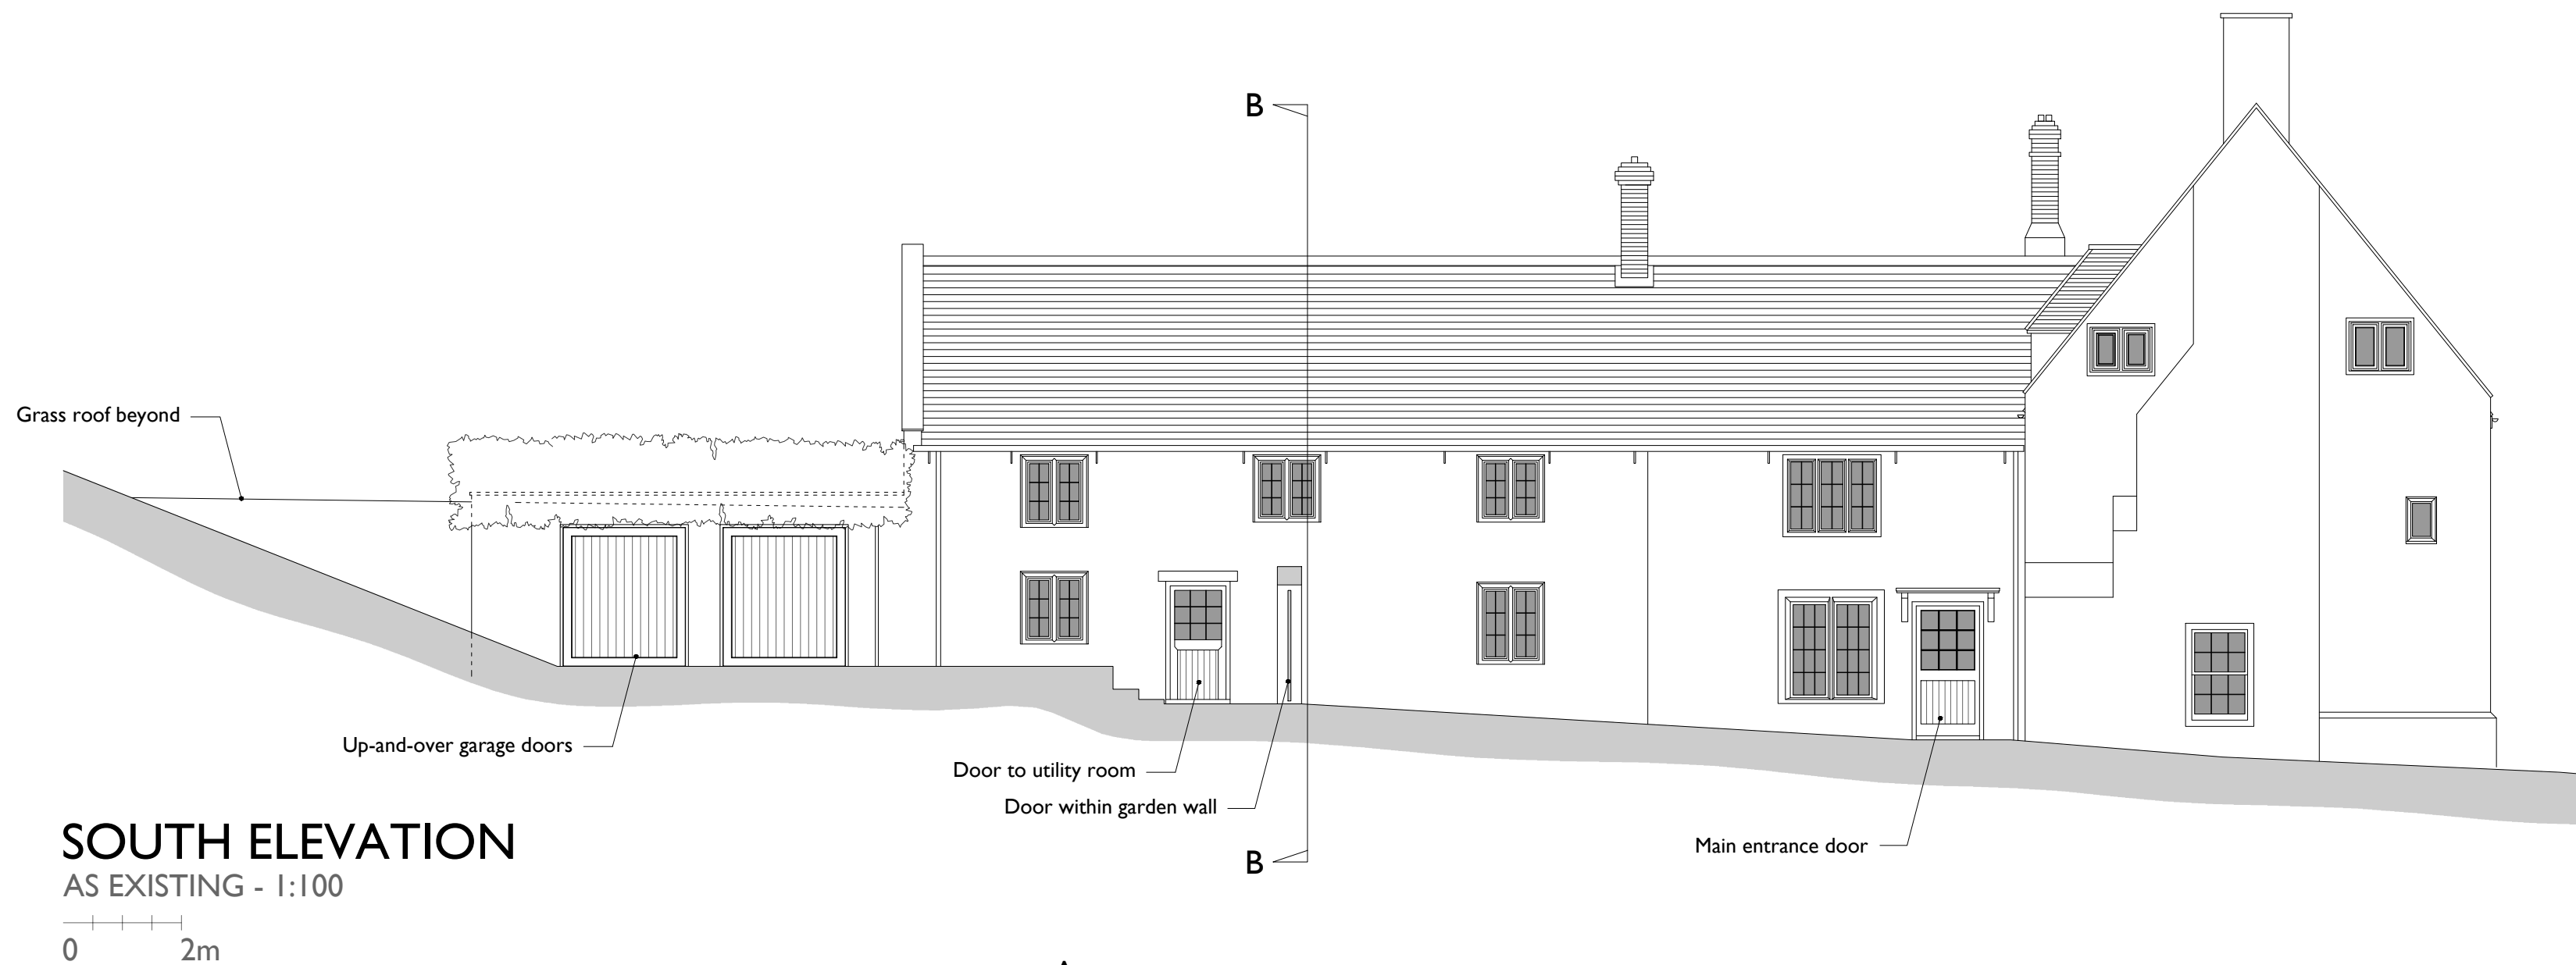

25009/030		Project & Drawing No		Revision	
Ansty Manor Ansty, Salisbury, Wiltshire		South and West Elevations As Existing		Drawing Status	
				Scale	
				A2	
				ALS	
Project		Detail		Drawing Creation Date	
Then Now When		Architecture + Conservation		THIS DRAWING IS COPYRIGHT © This drawing is the property of Then Now When Architecture + Conservation and copyright is reserved on the drawing and the content therein. All dimensions are to be verified by the Contractor and any discrepancies reported to the Architect before proceeding. Figure dimensions are to be used only.	