


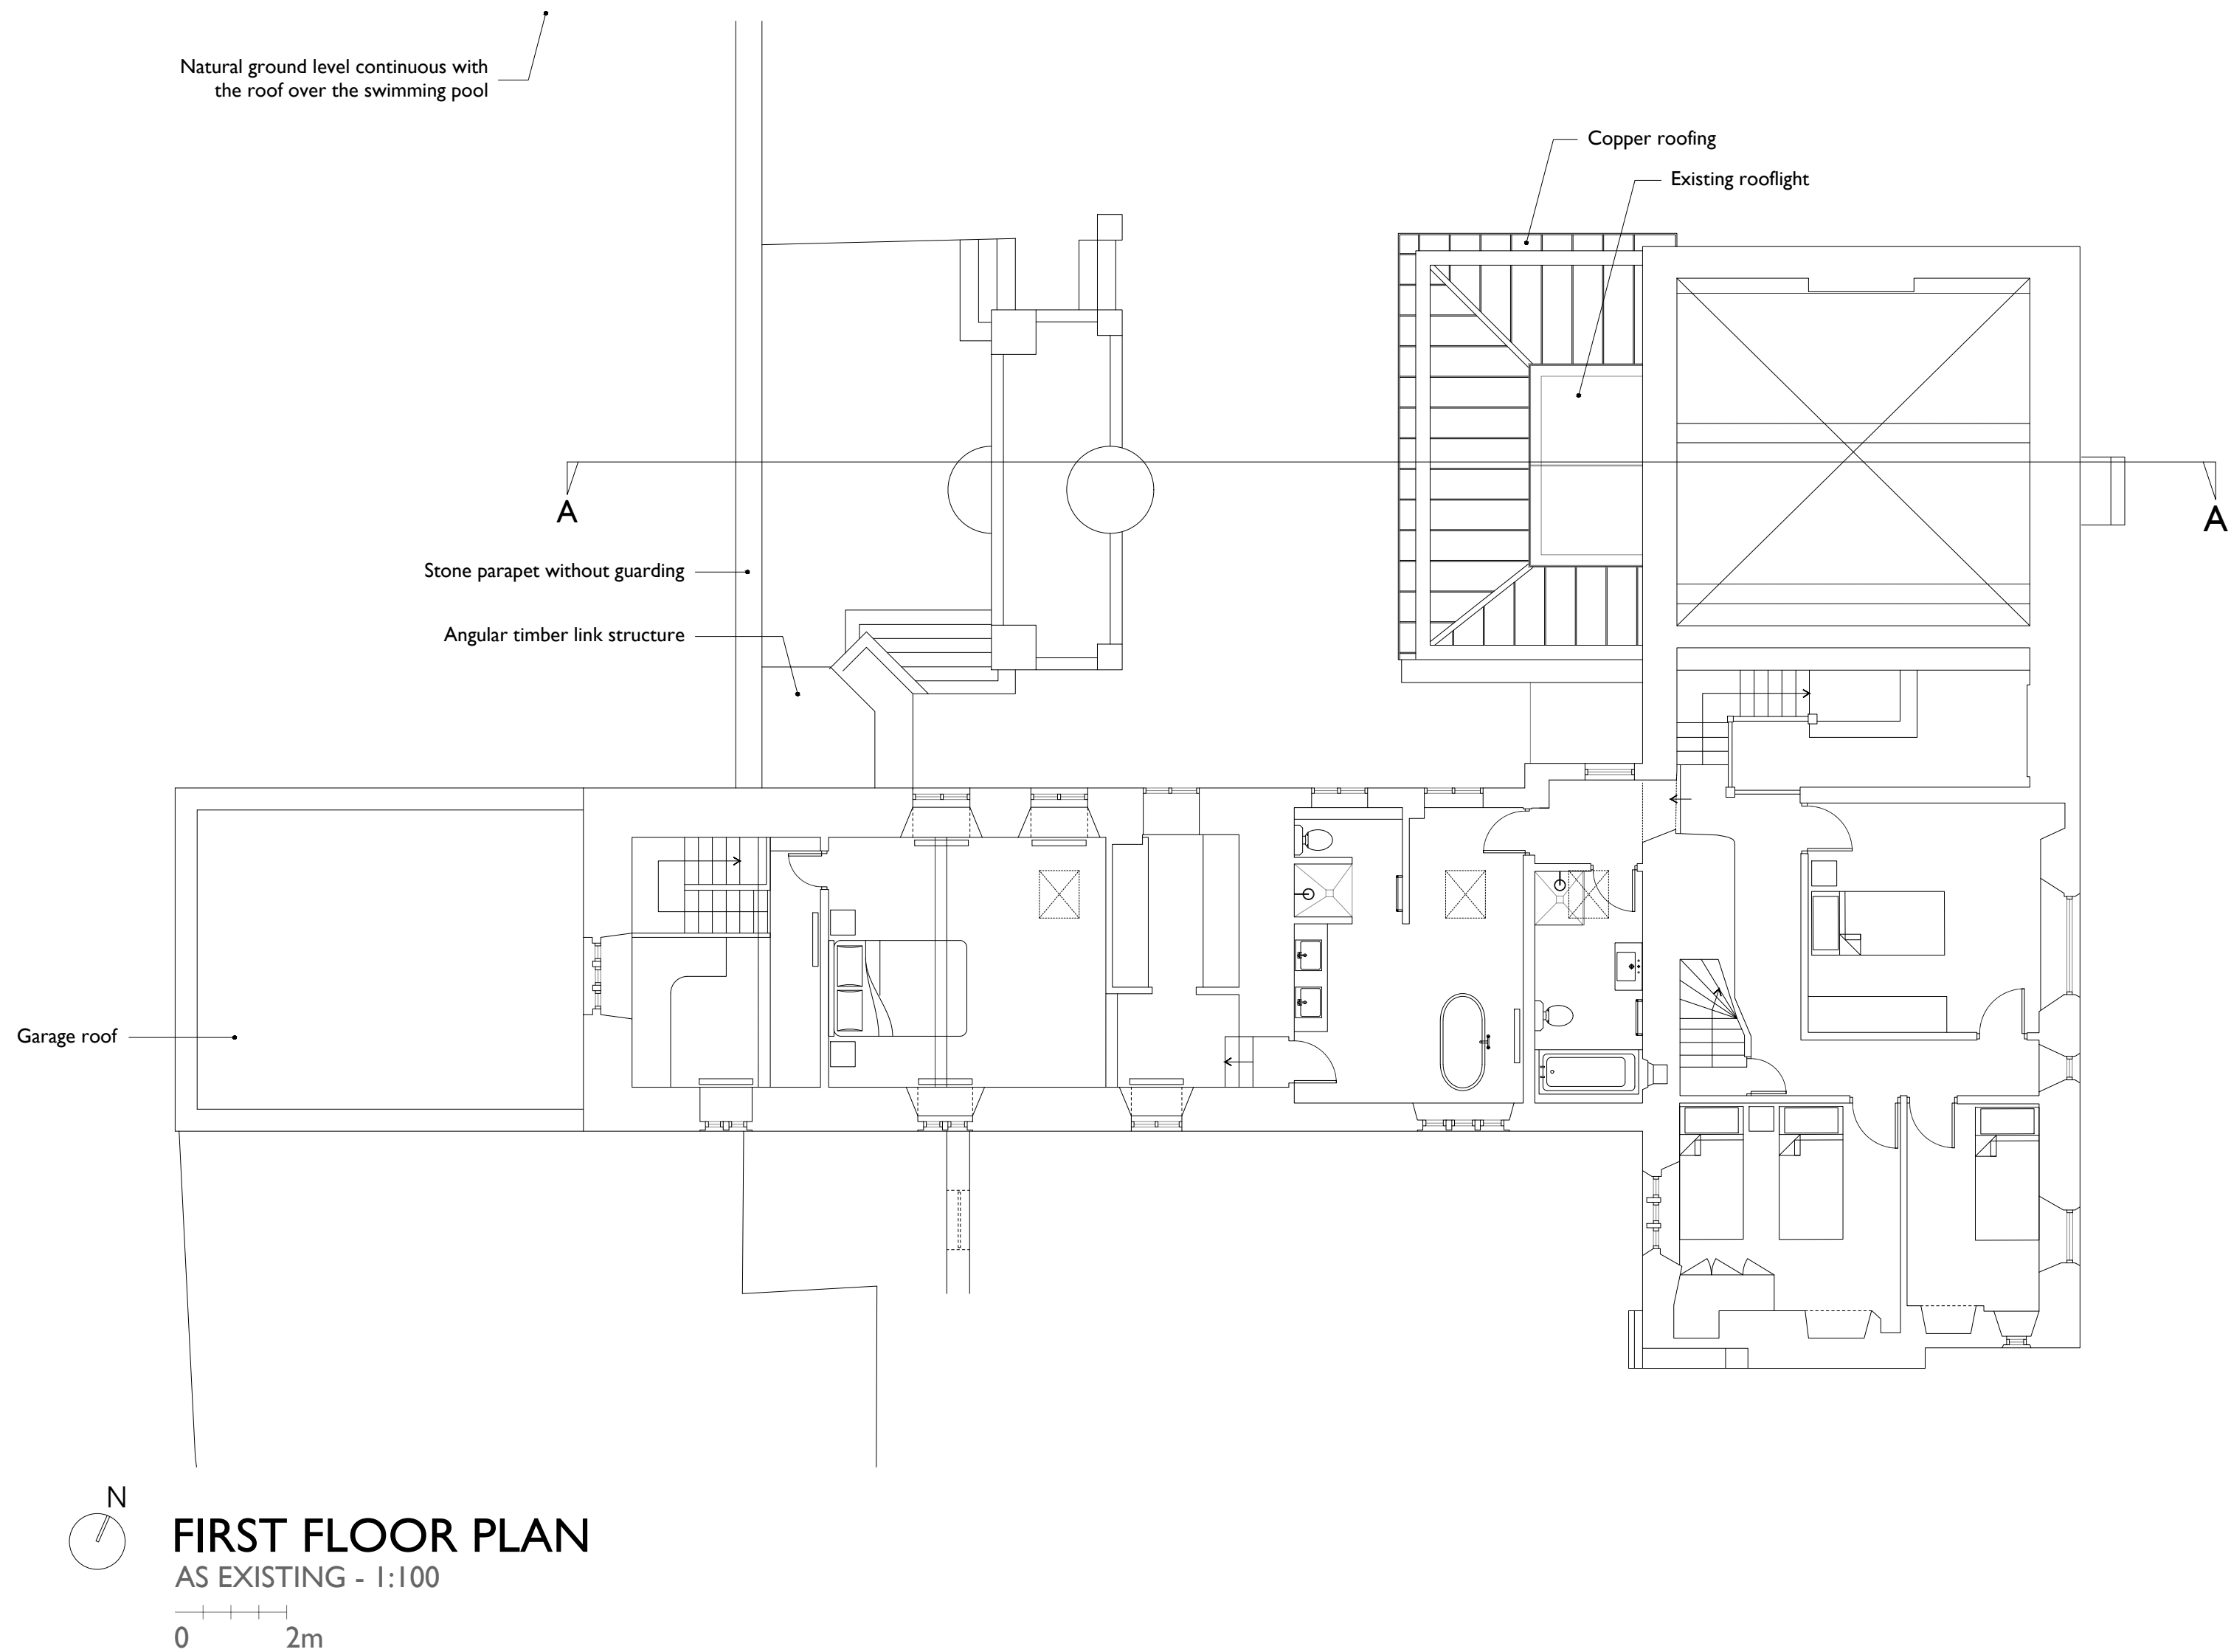

25009/013

Project & Drawing No		Revision	
Ansty Manor Ansty, Salisbury, Wiltshire		Drawing Status	
		First Floor Plan	1:100 A2
		As Existing	Scale Size
		Drawn By	Checked By
Project		Detail	09.02.2026
			Drawing Creation Date