



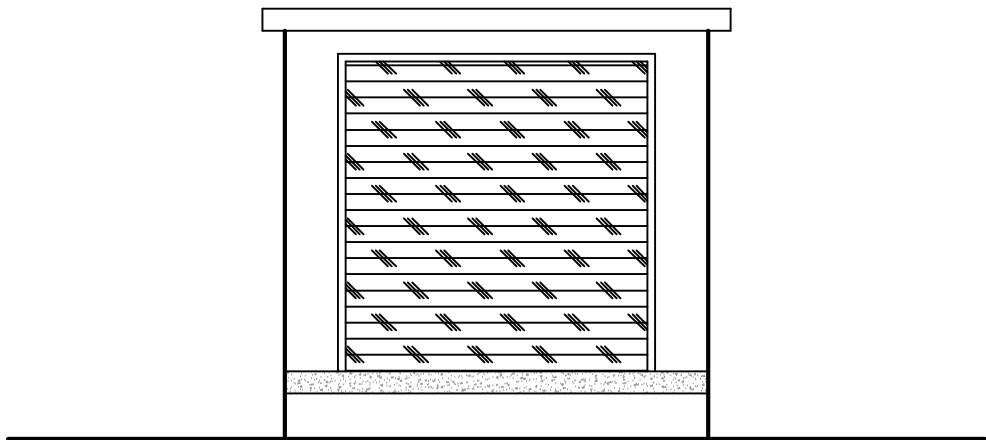

PROPOSED FRONT ELEVATION

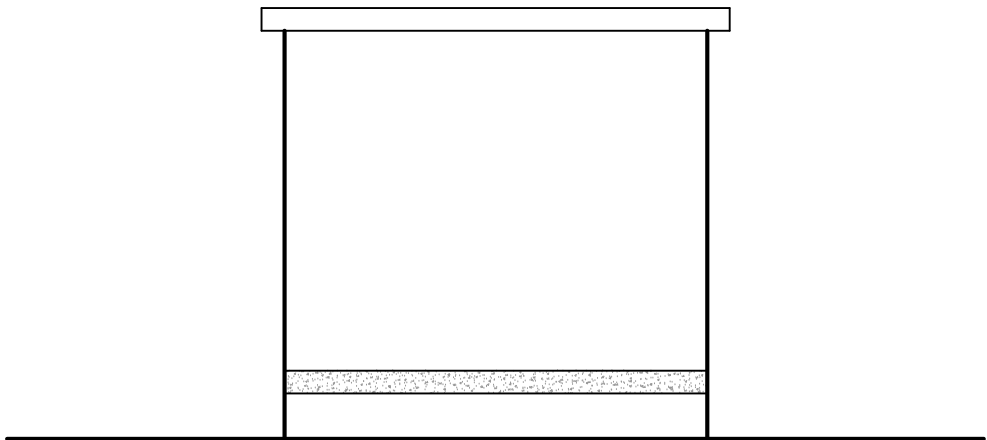

PROPOSED REAR ELEVATION



DRAWING No. D07	CLIENT/PROJECT 10 SARUM DRIVE	DRAWN AM		GENERAL NOTES This drawing is for planning purposes only; do not use it for any other intent. Structural Design and Building Control Approval must be obtained before starting construction. This drawing is copyrighted; reproduction without prior permission is prohibited.	
SCALE: 1:50 @A3	TITLE PROPOSED ELEVATIONS				
DATE: 14-02-2026					