
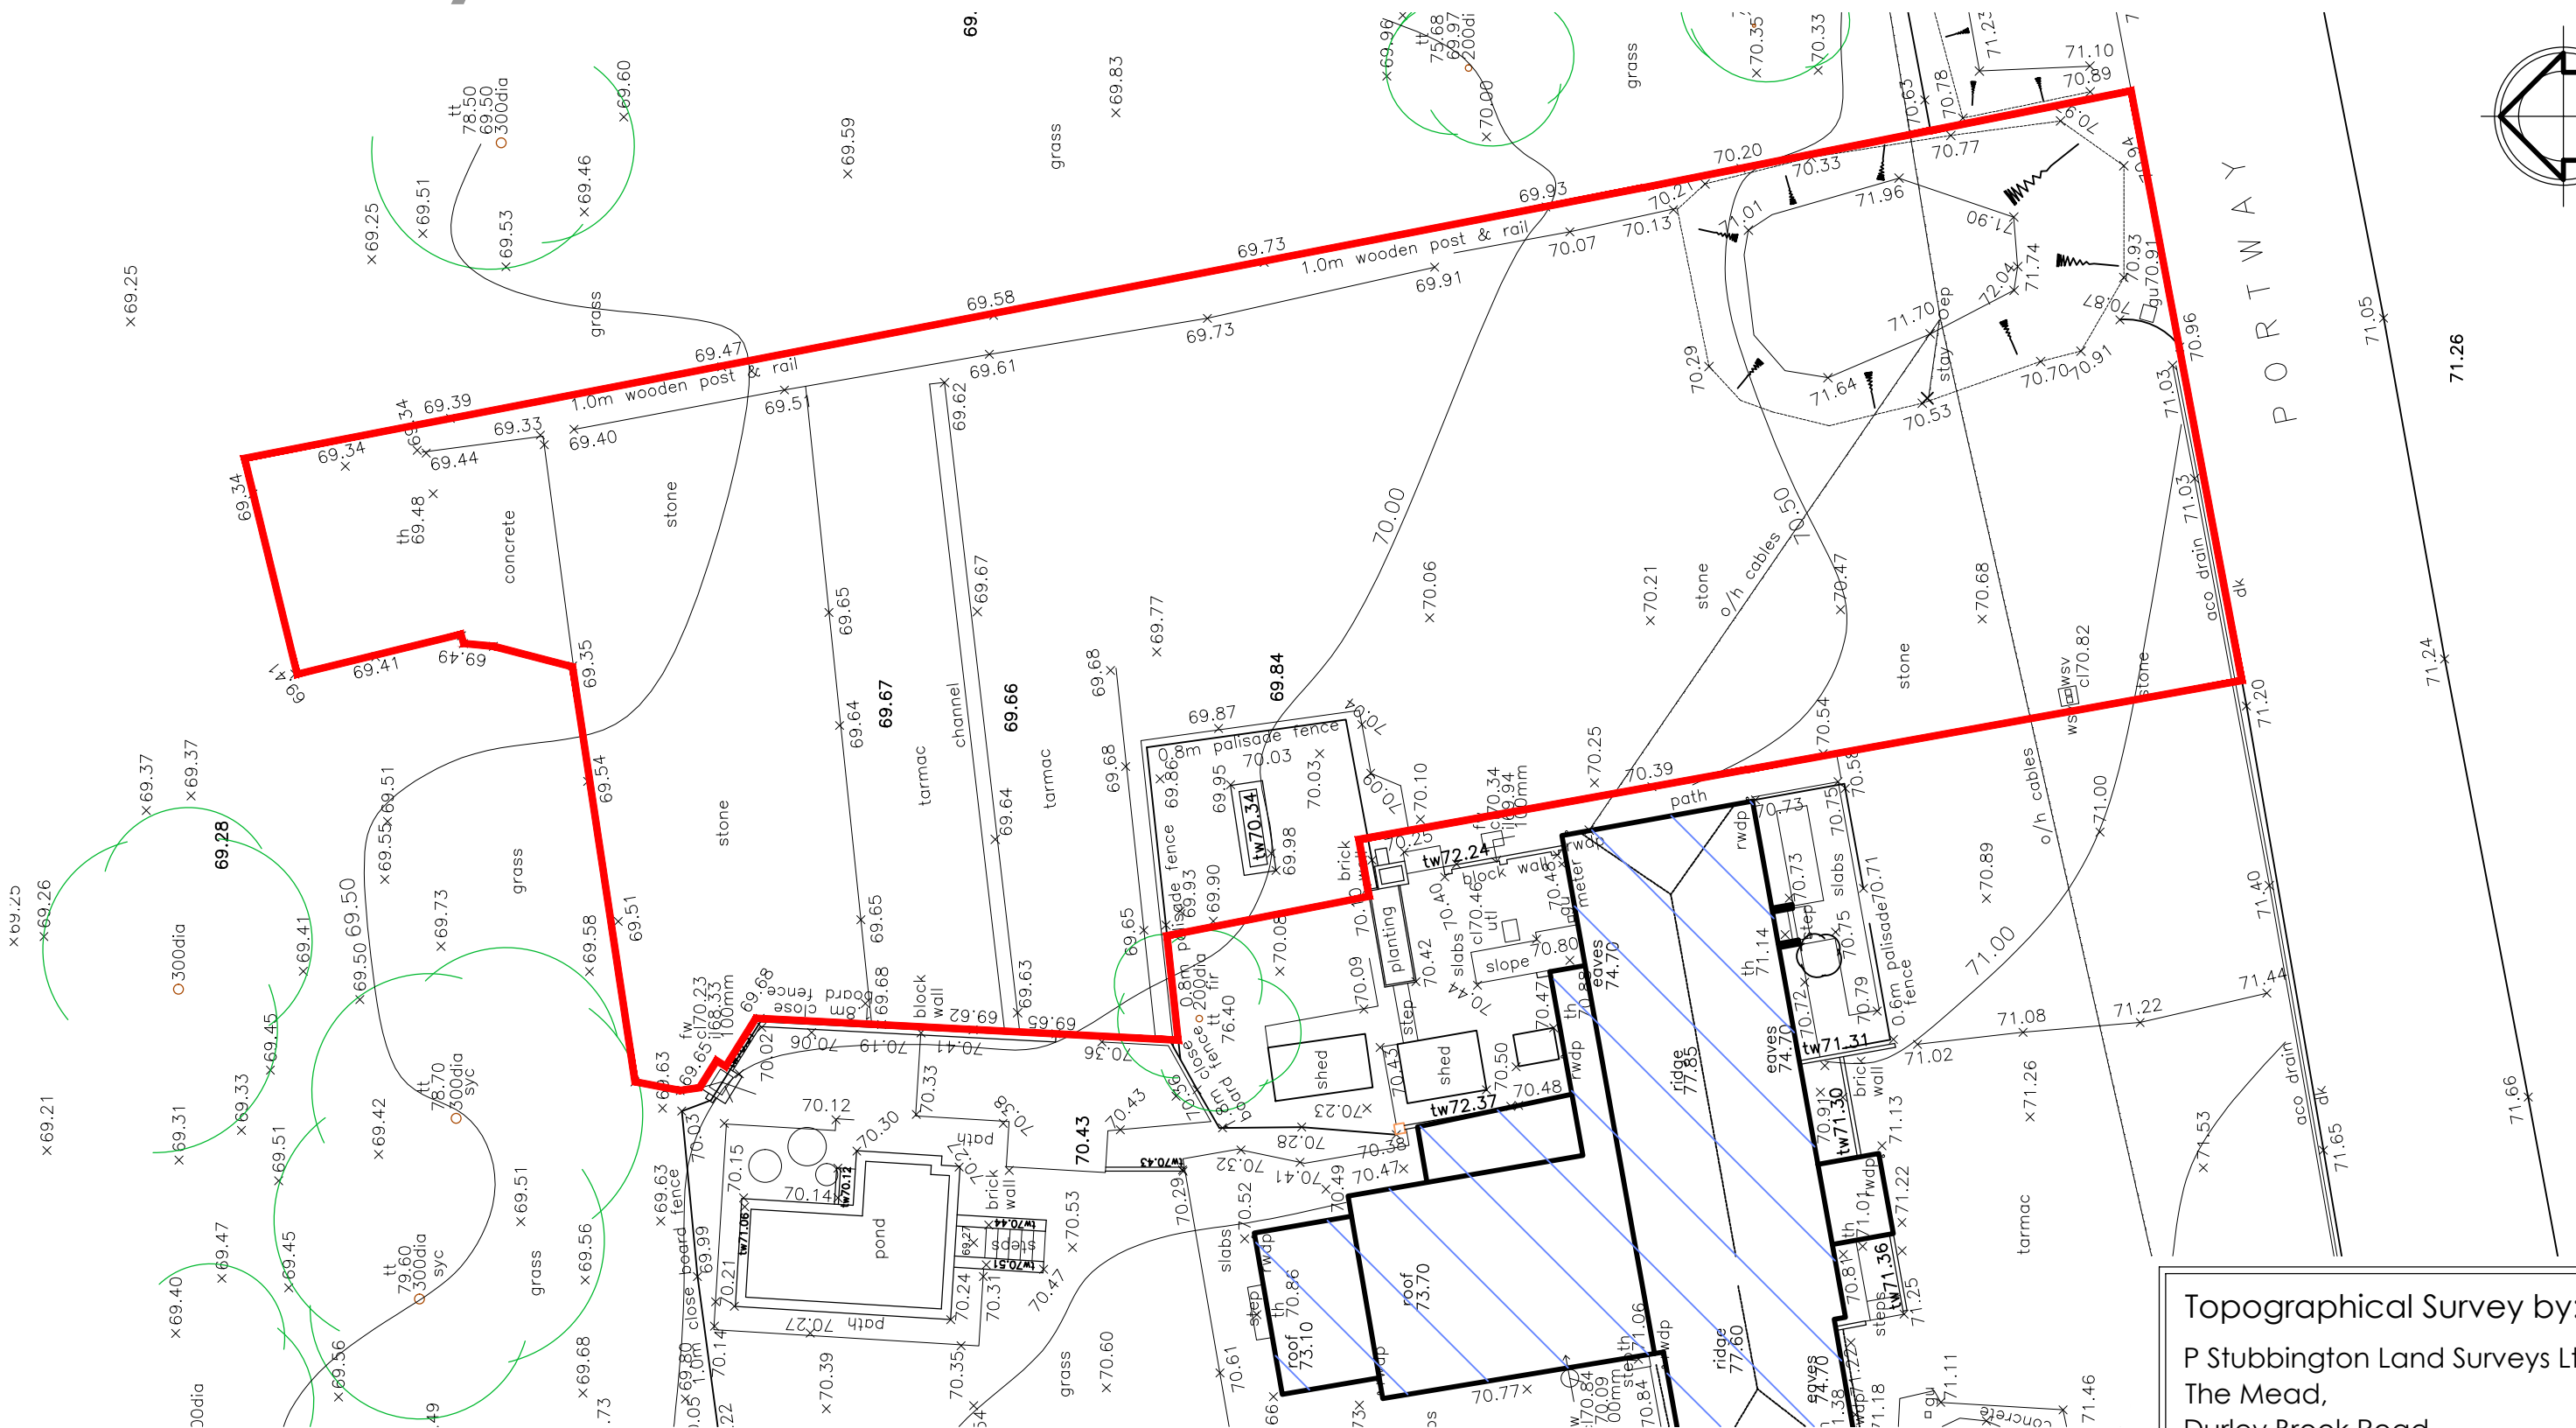


2 Portway, Old Sarum

This drawing is copyright and is not to be reproduced. The contractor will be held responsible for the accuracy of works involving the setting out and checking of all dimensions on the drawing and on site. Dimensions must not be scaled from this drawing.

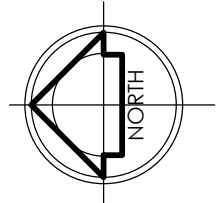

Topographical Survey by:
P Stubbington Land Surveys Ltd
The Mead,
Durley Brook Road,
Southampton,
SO32 2AR

barclay+phillips
architects

at The Studio, 5 Oakridge Office Park,
Southampton Road, Whaddon, Salisbury, SP5 3HT
e: enquiries@barclay-phillips.co.uk
t: +44 (0) 1722 711177

www.barclay-phillips.co.uk

PROJECT:
Proposed Container Storage at land adjacent to
2 Portway, Old Sarum, Salisbury, SP4 6BY.
CLIENT:
KHT Properties Ltd

DRAWING TITLE:
Existing Site Plan

1:200
0 1 2 3 4 5 6 7 8 9 10

SCALE:
1:200@A3

DATE:
Aug 2025

DRAWING No.
P25-038
02-01-002

DRAWN BY:
JC

CHECKED BY:
CE