


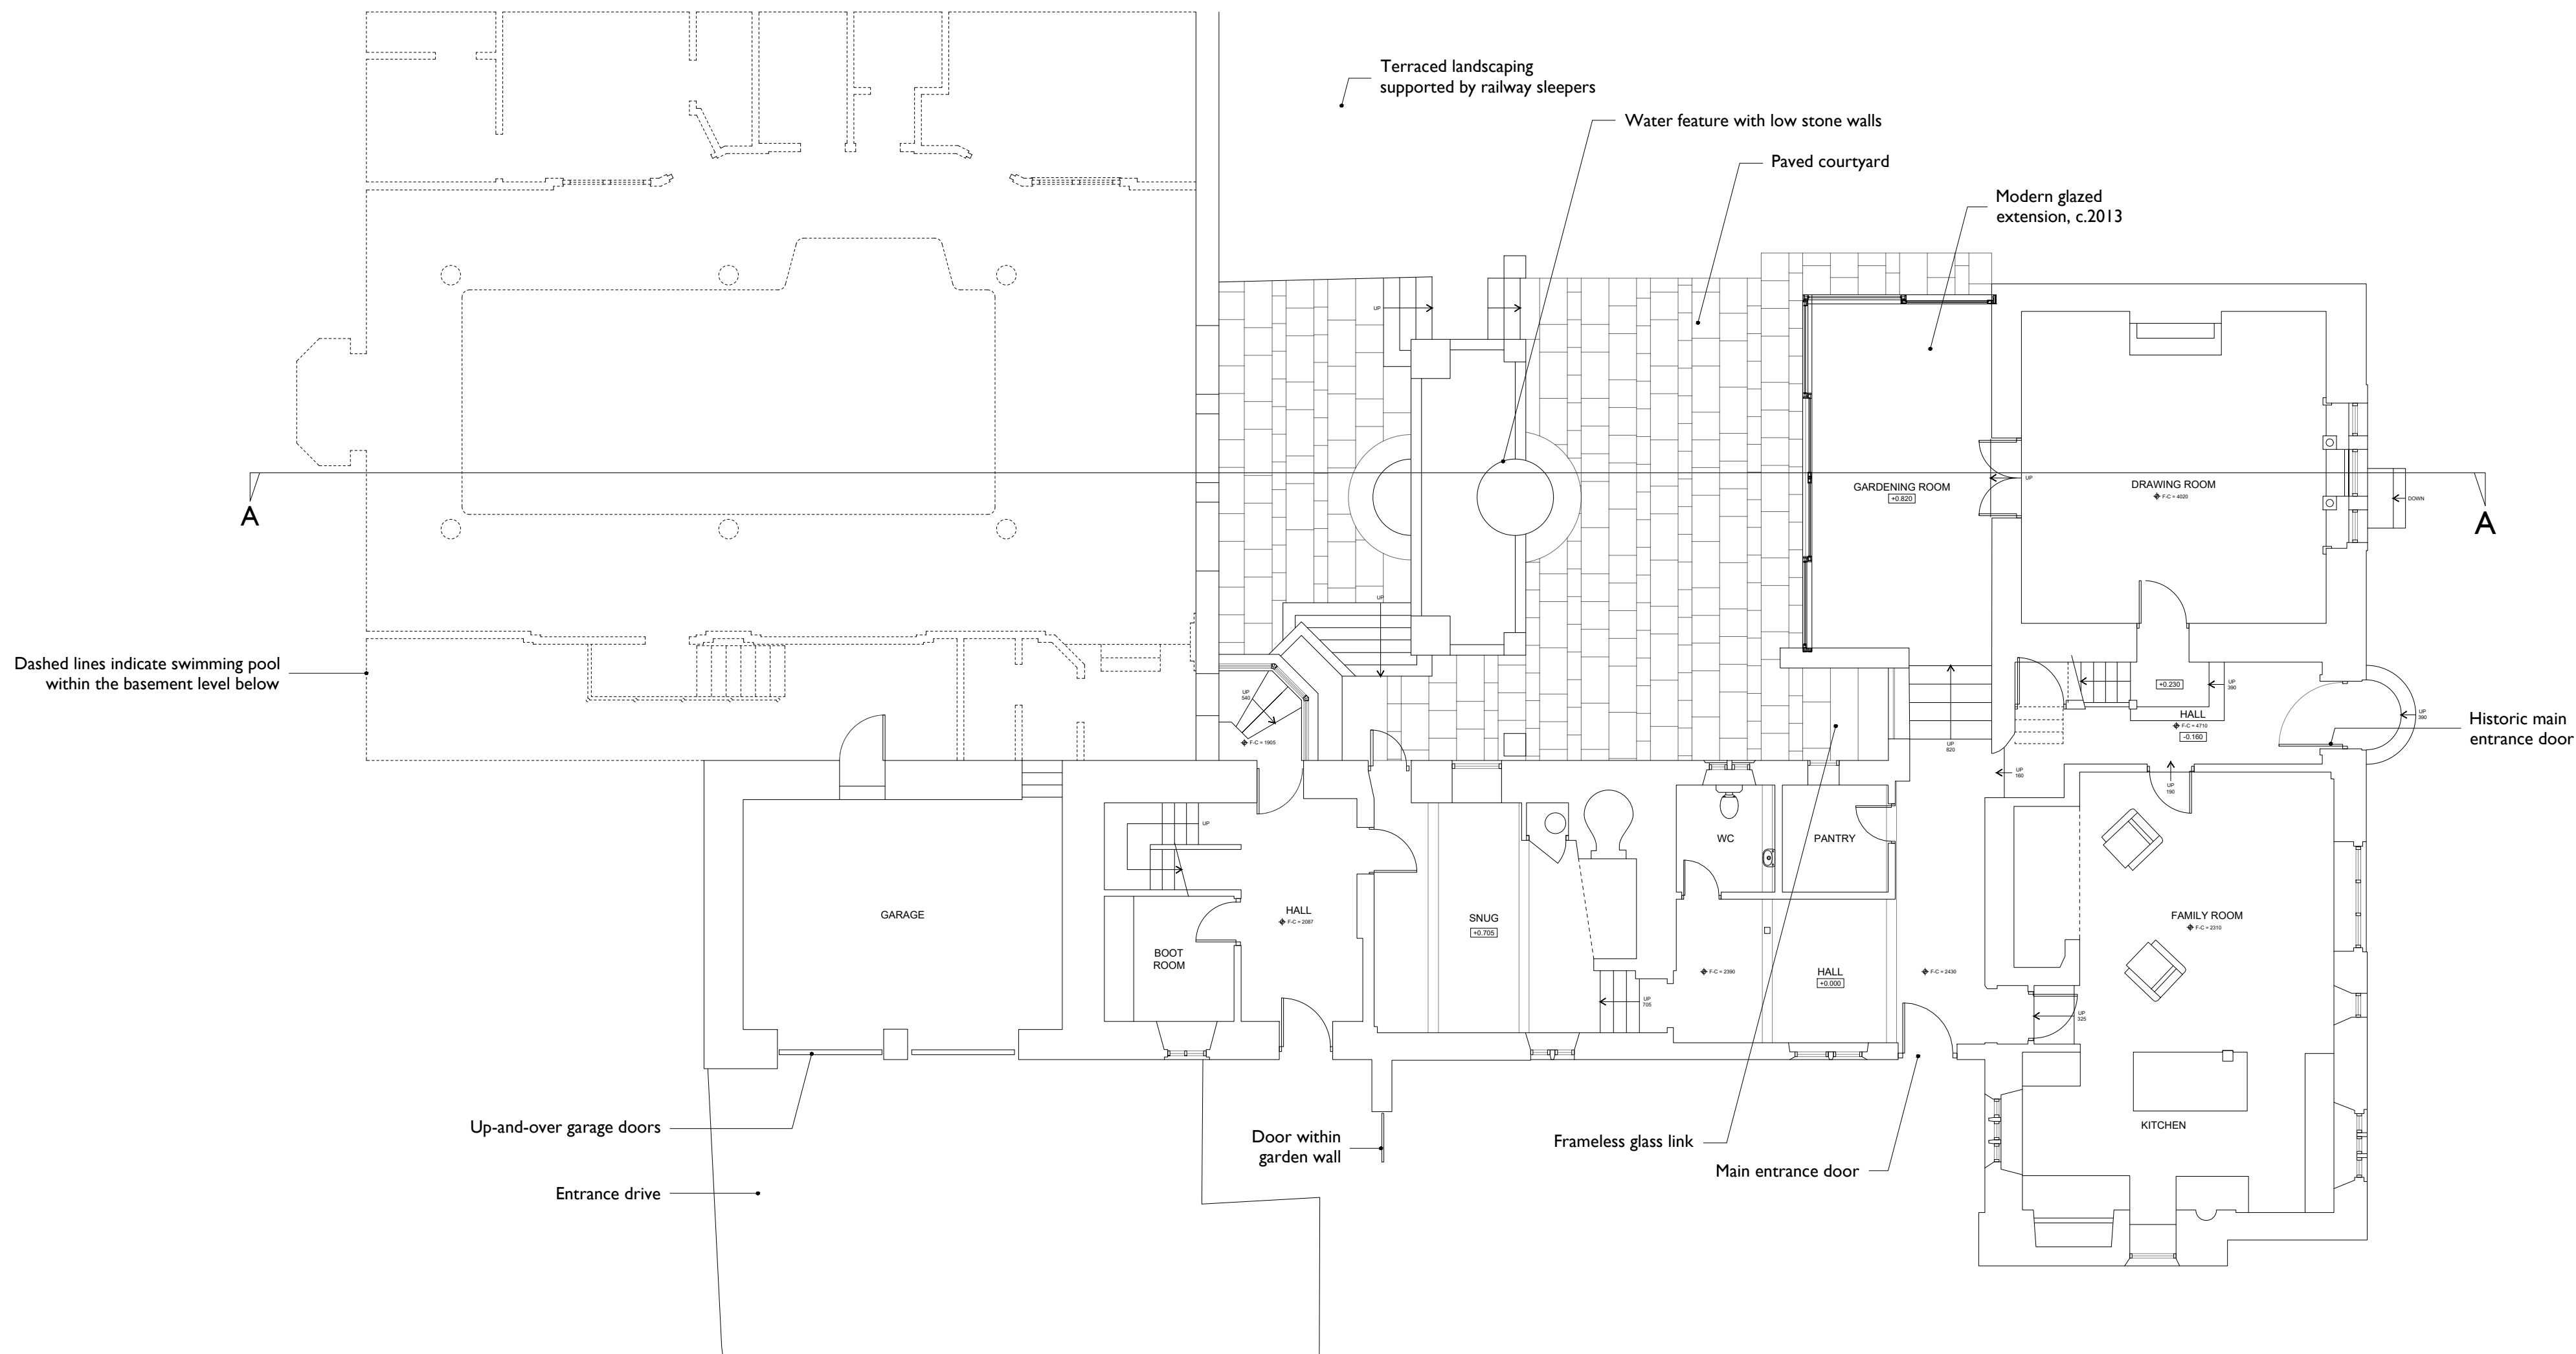

GROUND FLOOR PLAN

AS EXISTING - 1:100

0 2m

Ansty Manor
Ansty, Salisbury, Wiltshire

25009/012

Project & Drawing No		Revision	
Ground Floor Plan		Drawing Status	
As Existing		A2	
jc		ALS	
09.02.2026		Checked By	
Detail		Drawing Creation Date	

Then Now When
Architecture + Conservation

THIS DRAWING IS COPYRIGHT ©
This drawing is the property of Then Now When Architecture + Conservation
and copyright is reserved on the drawing and the content therein. All site
dimensions are to be verified by the Contractor and any discrepancies reported to
the Architect before proceeding. Figure dimensions are to be used only.