


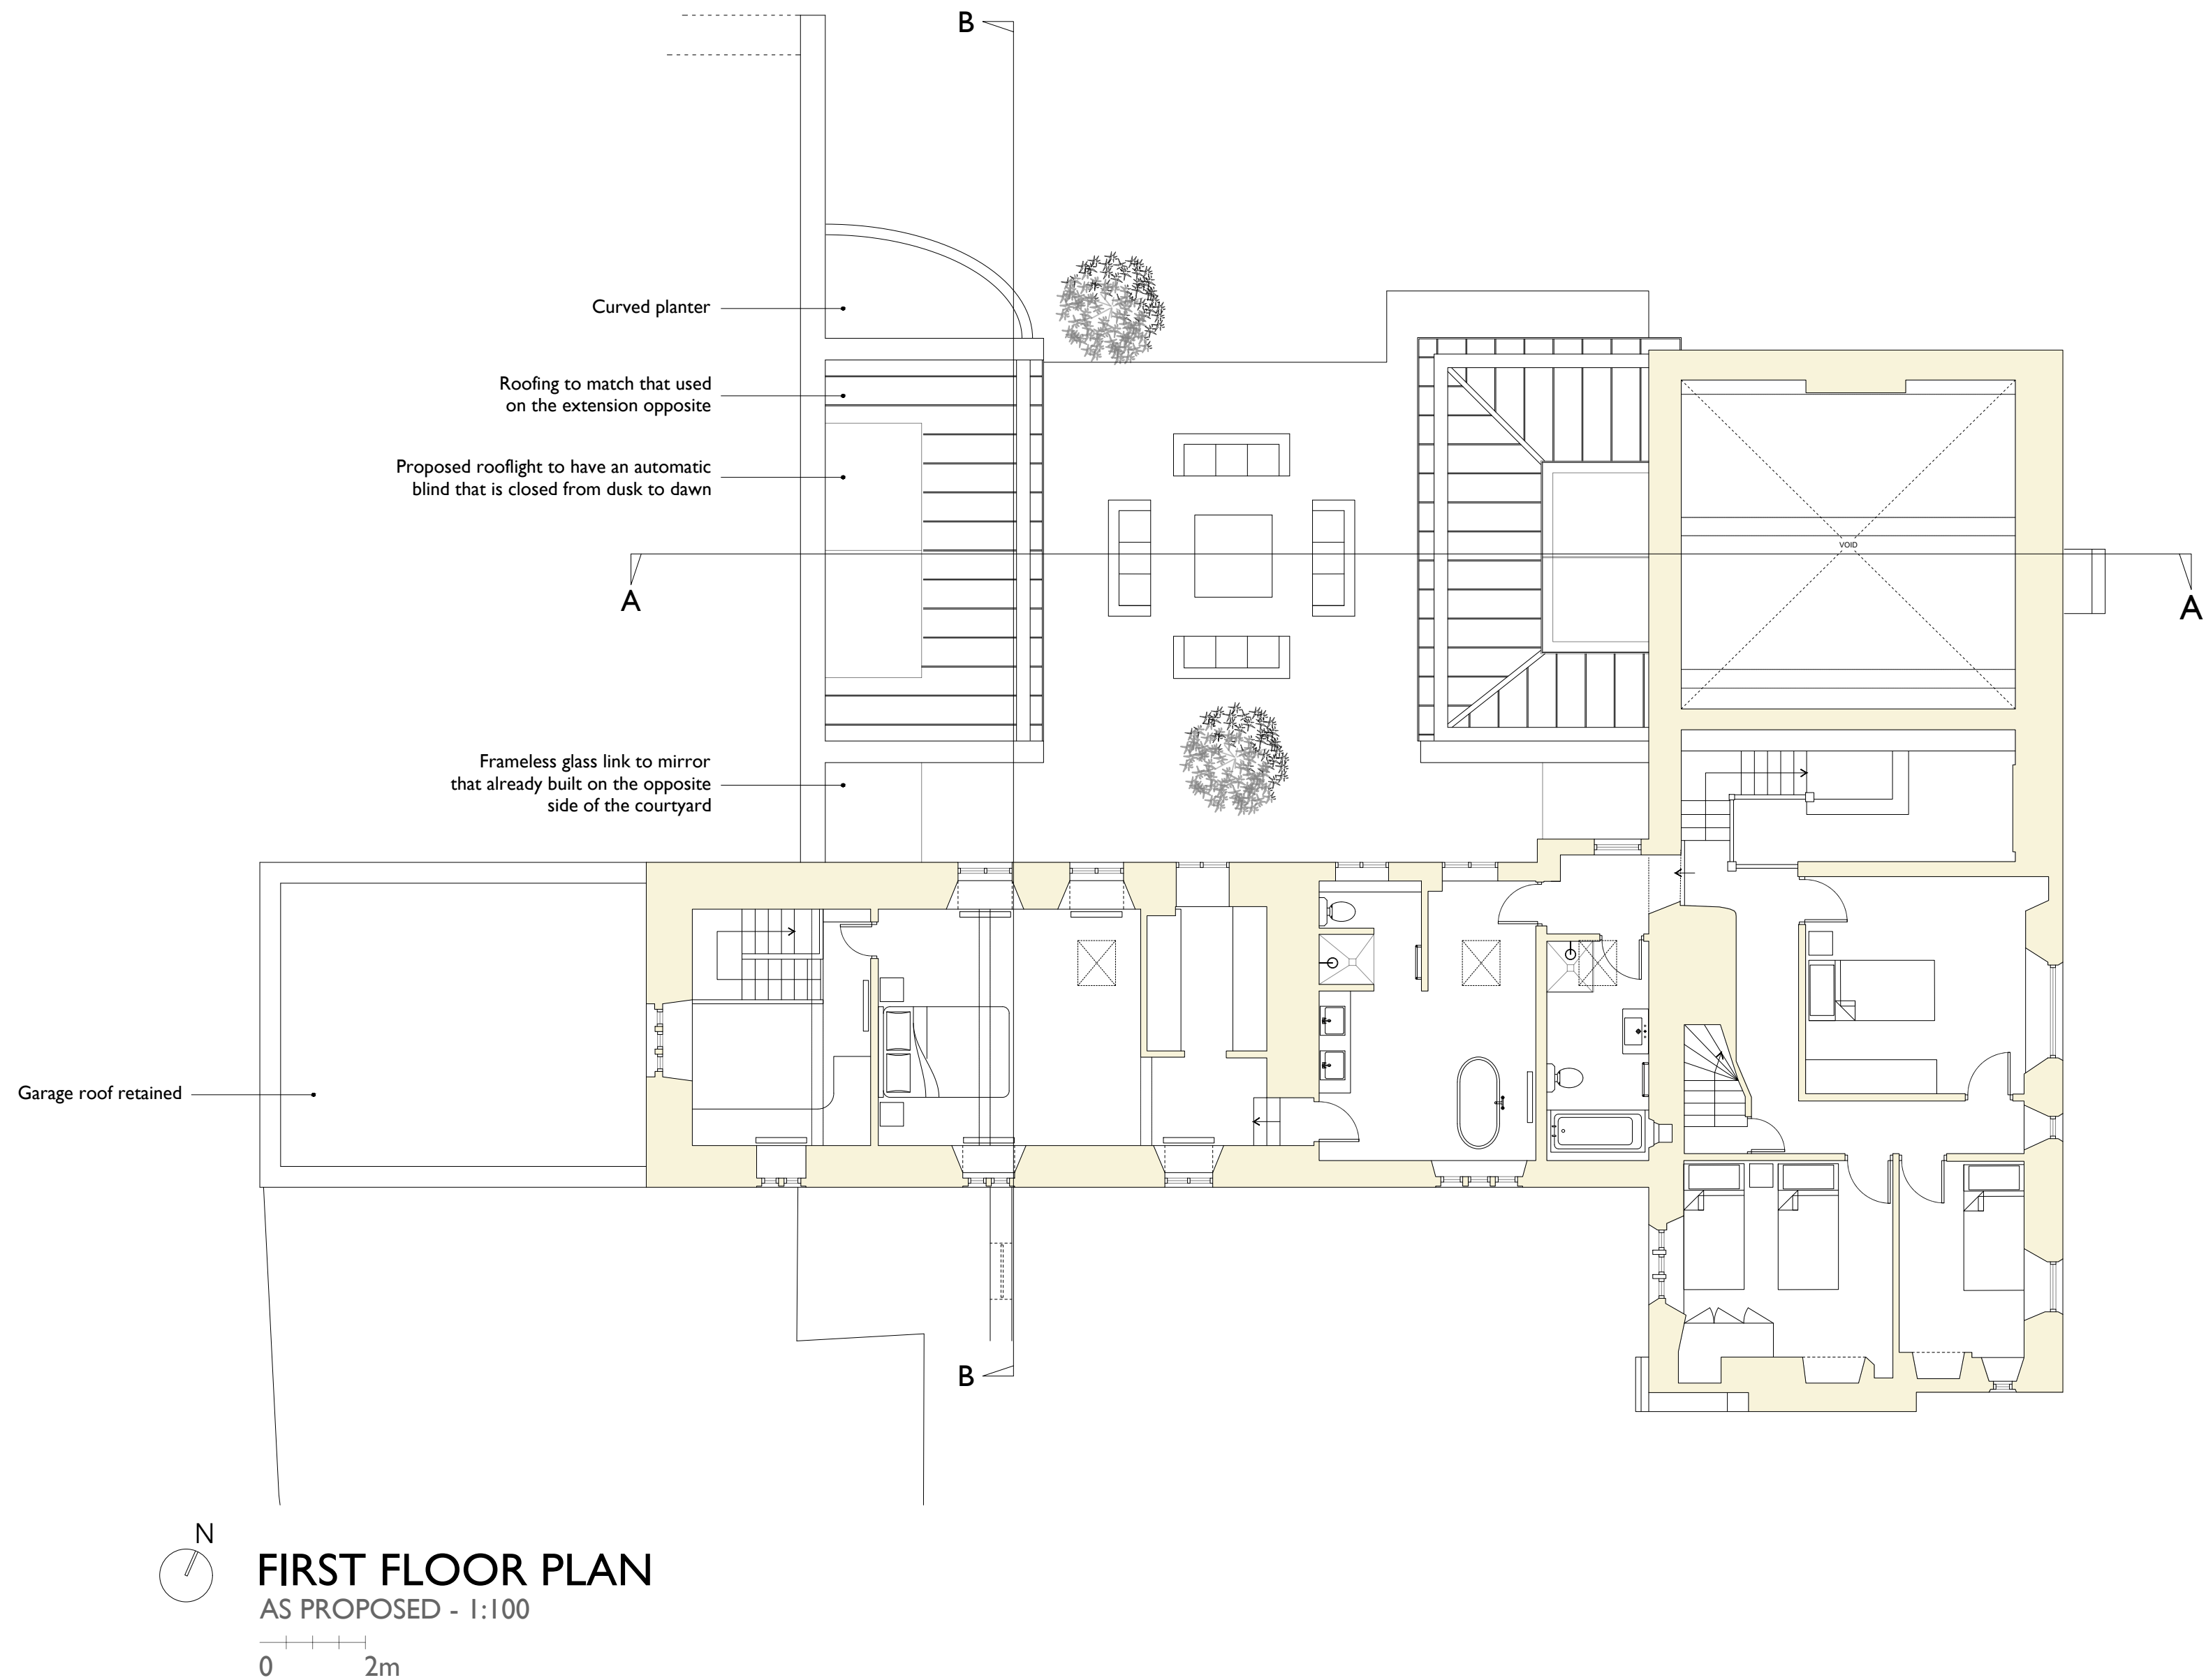

25009/043

Ansty Manor
Ansty, Salisbury, Wiltshire

First Floor Plan
As Proposed

1:100 A2
Scale Size
jc ALS
Drawn By Checked By
09.02.2026
Drawing Creation Date