


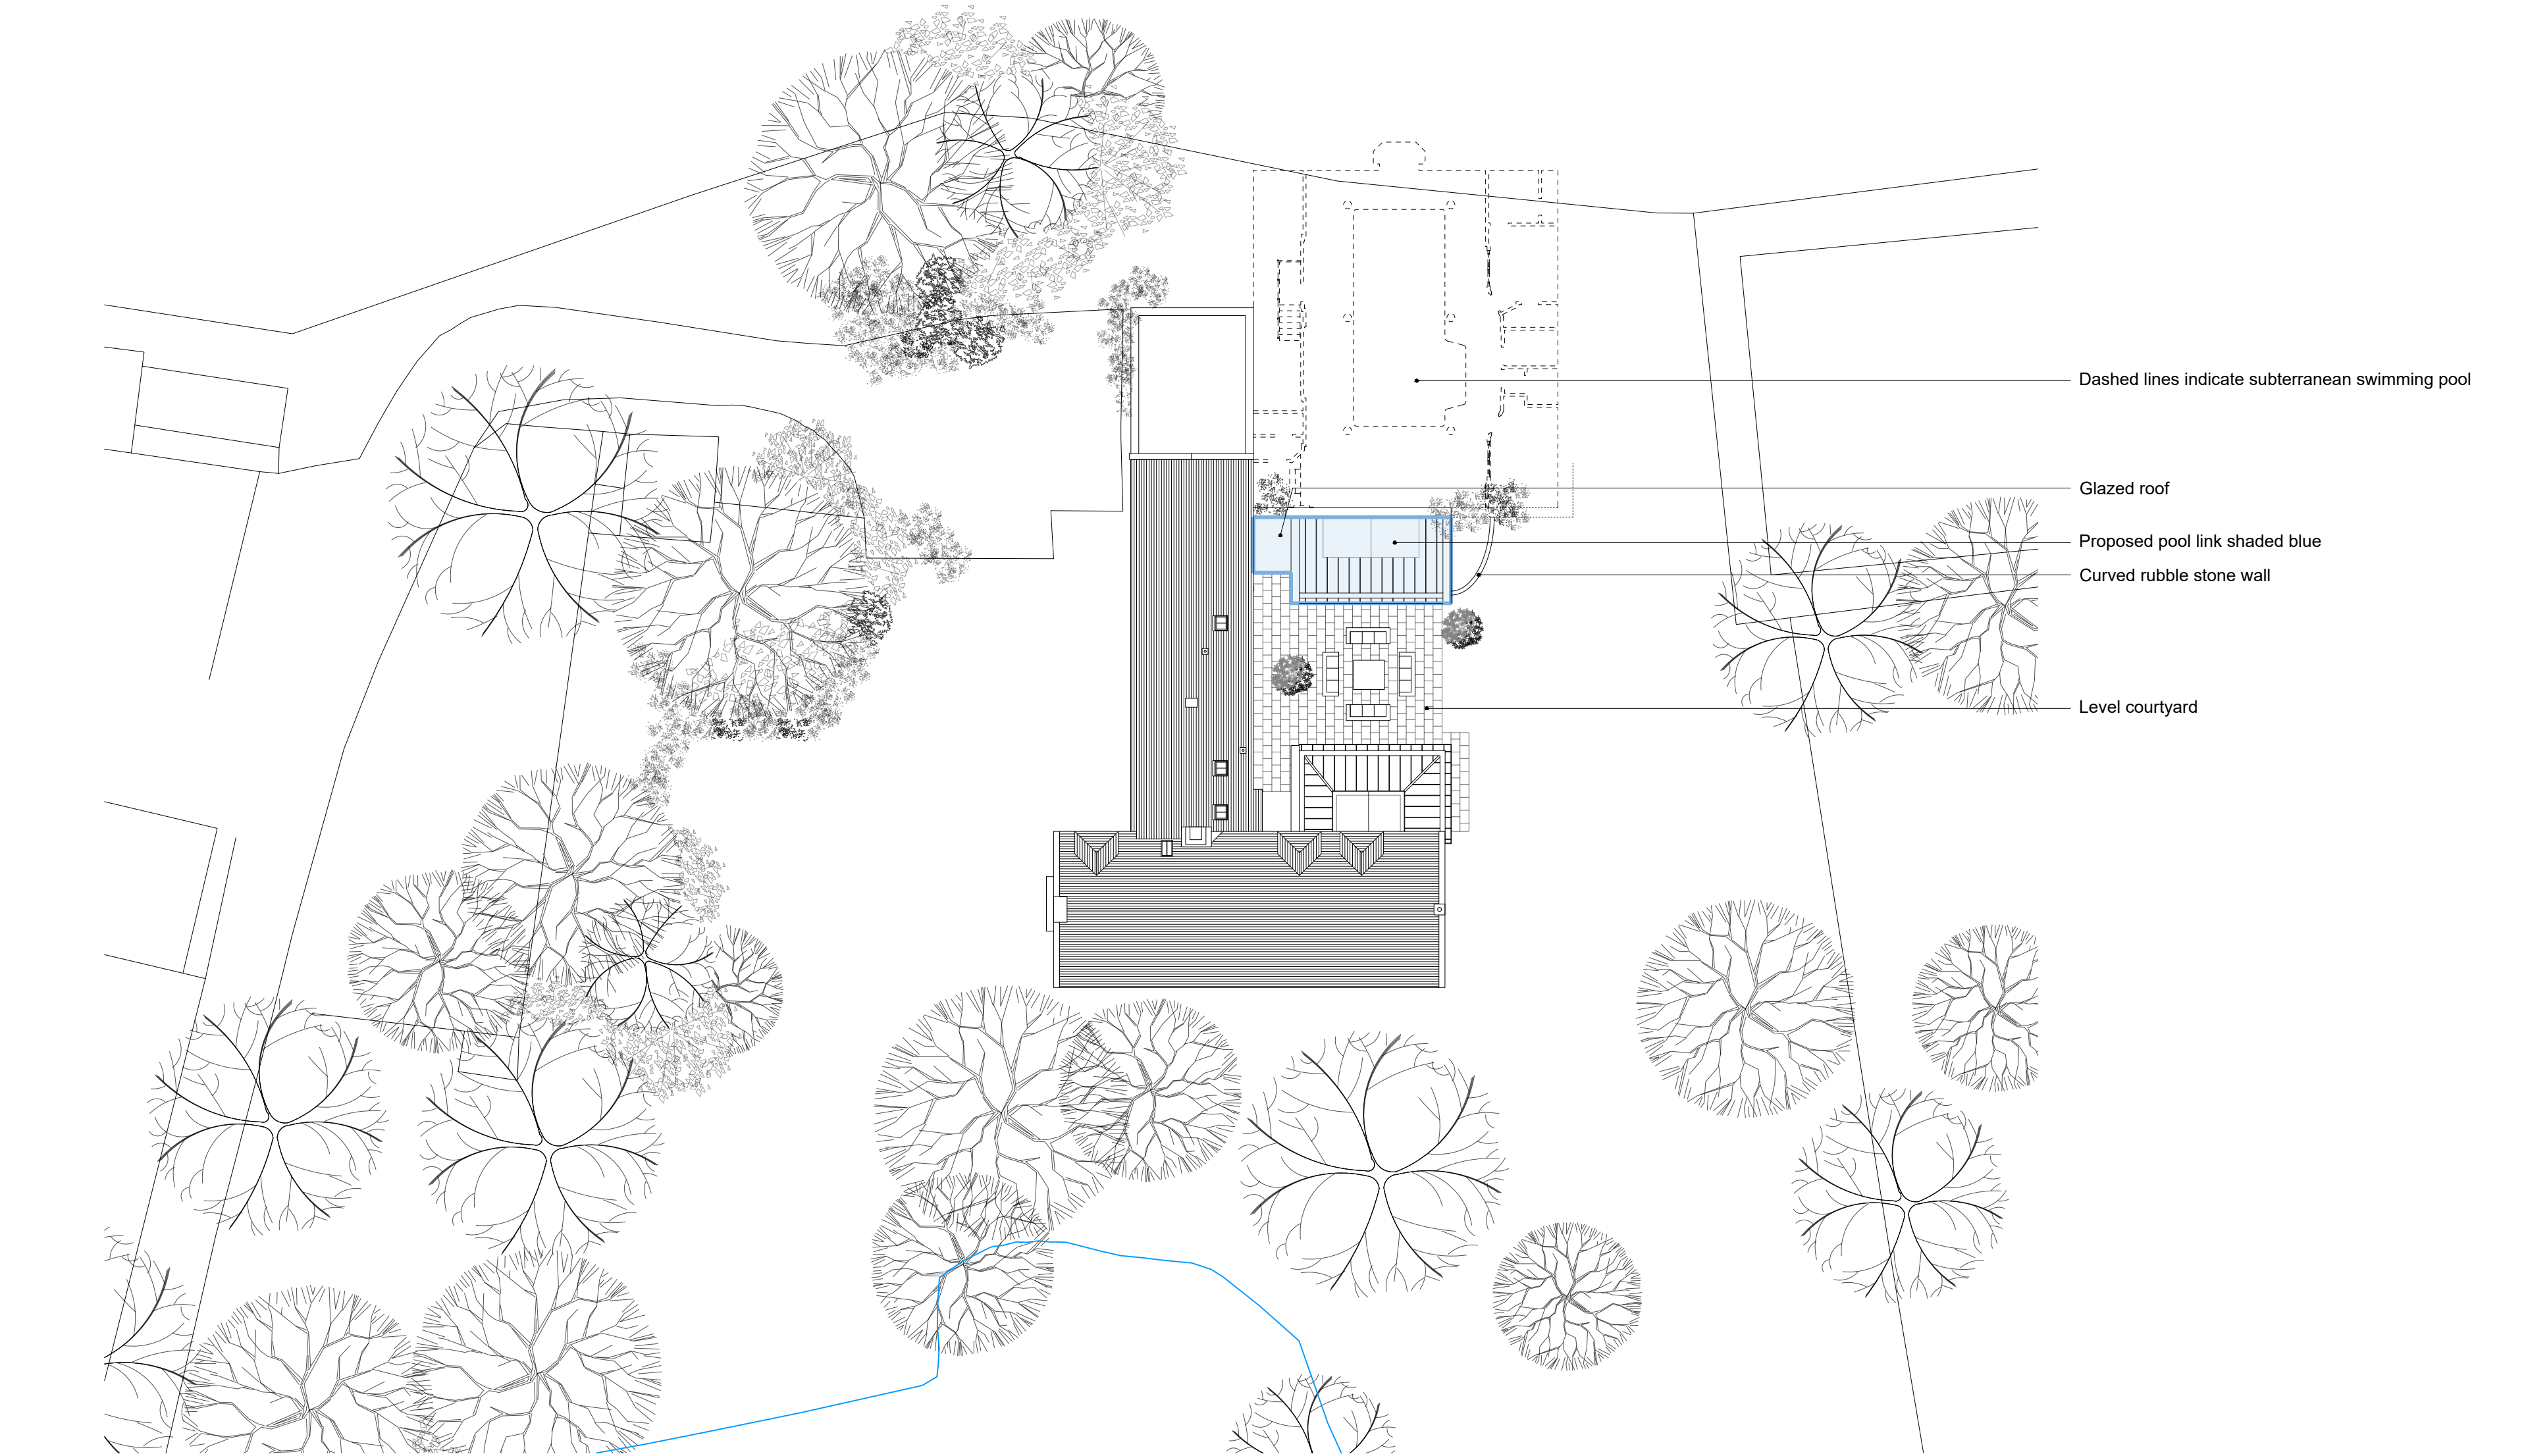

 **SITE PLAN**
AS PROPOSED - 1:250
0 5m

		25009/040		Project & Drawing No		Revision	
				Drawing Status			
Ansty Manor Ansty, Salisbury, Wiltshire		Site Plan As Proposed		1:250		A2	
				Scale		Size	
				jc		ALS	
				Drawn By		Checked By	
Project		Detail		09.02.2026		Drawing Creation Date	