


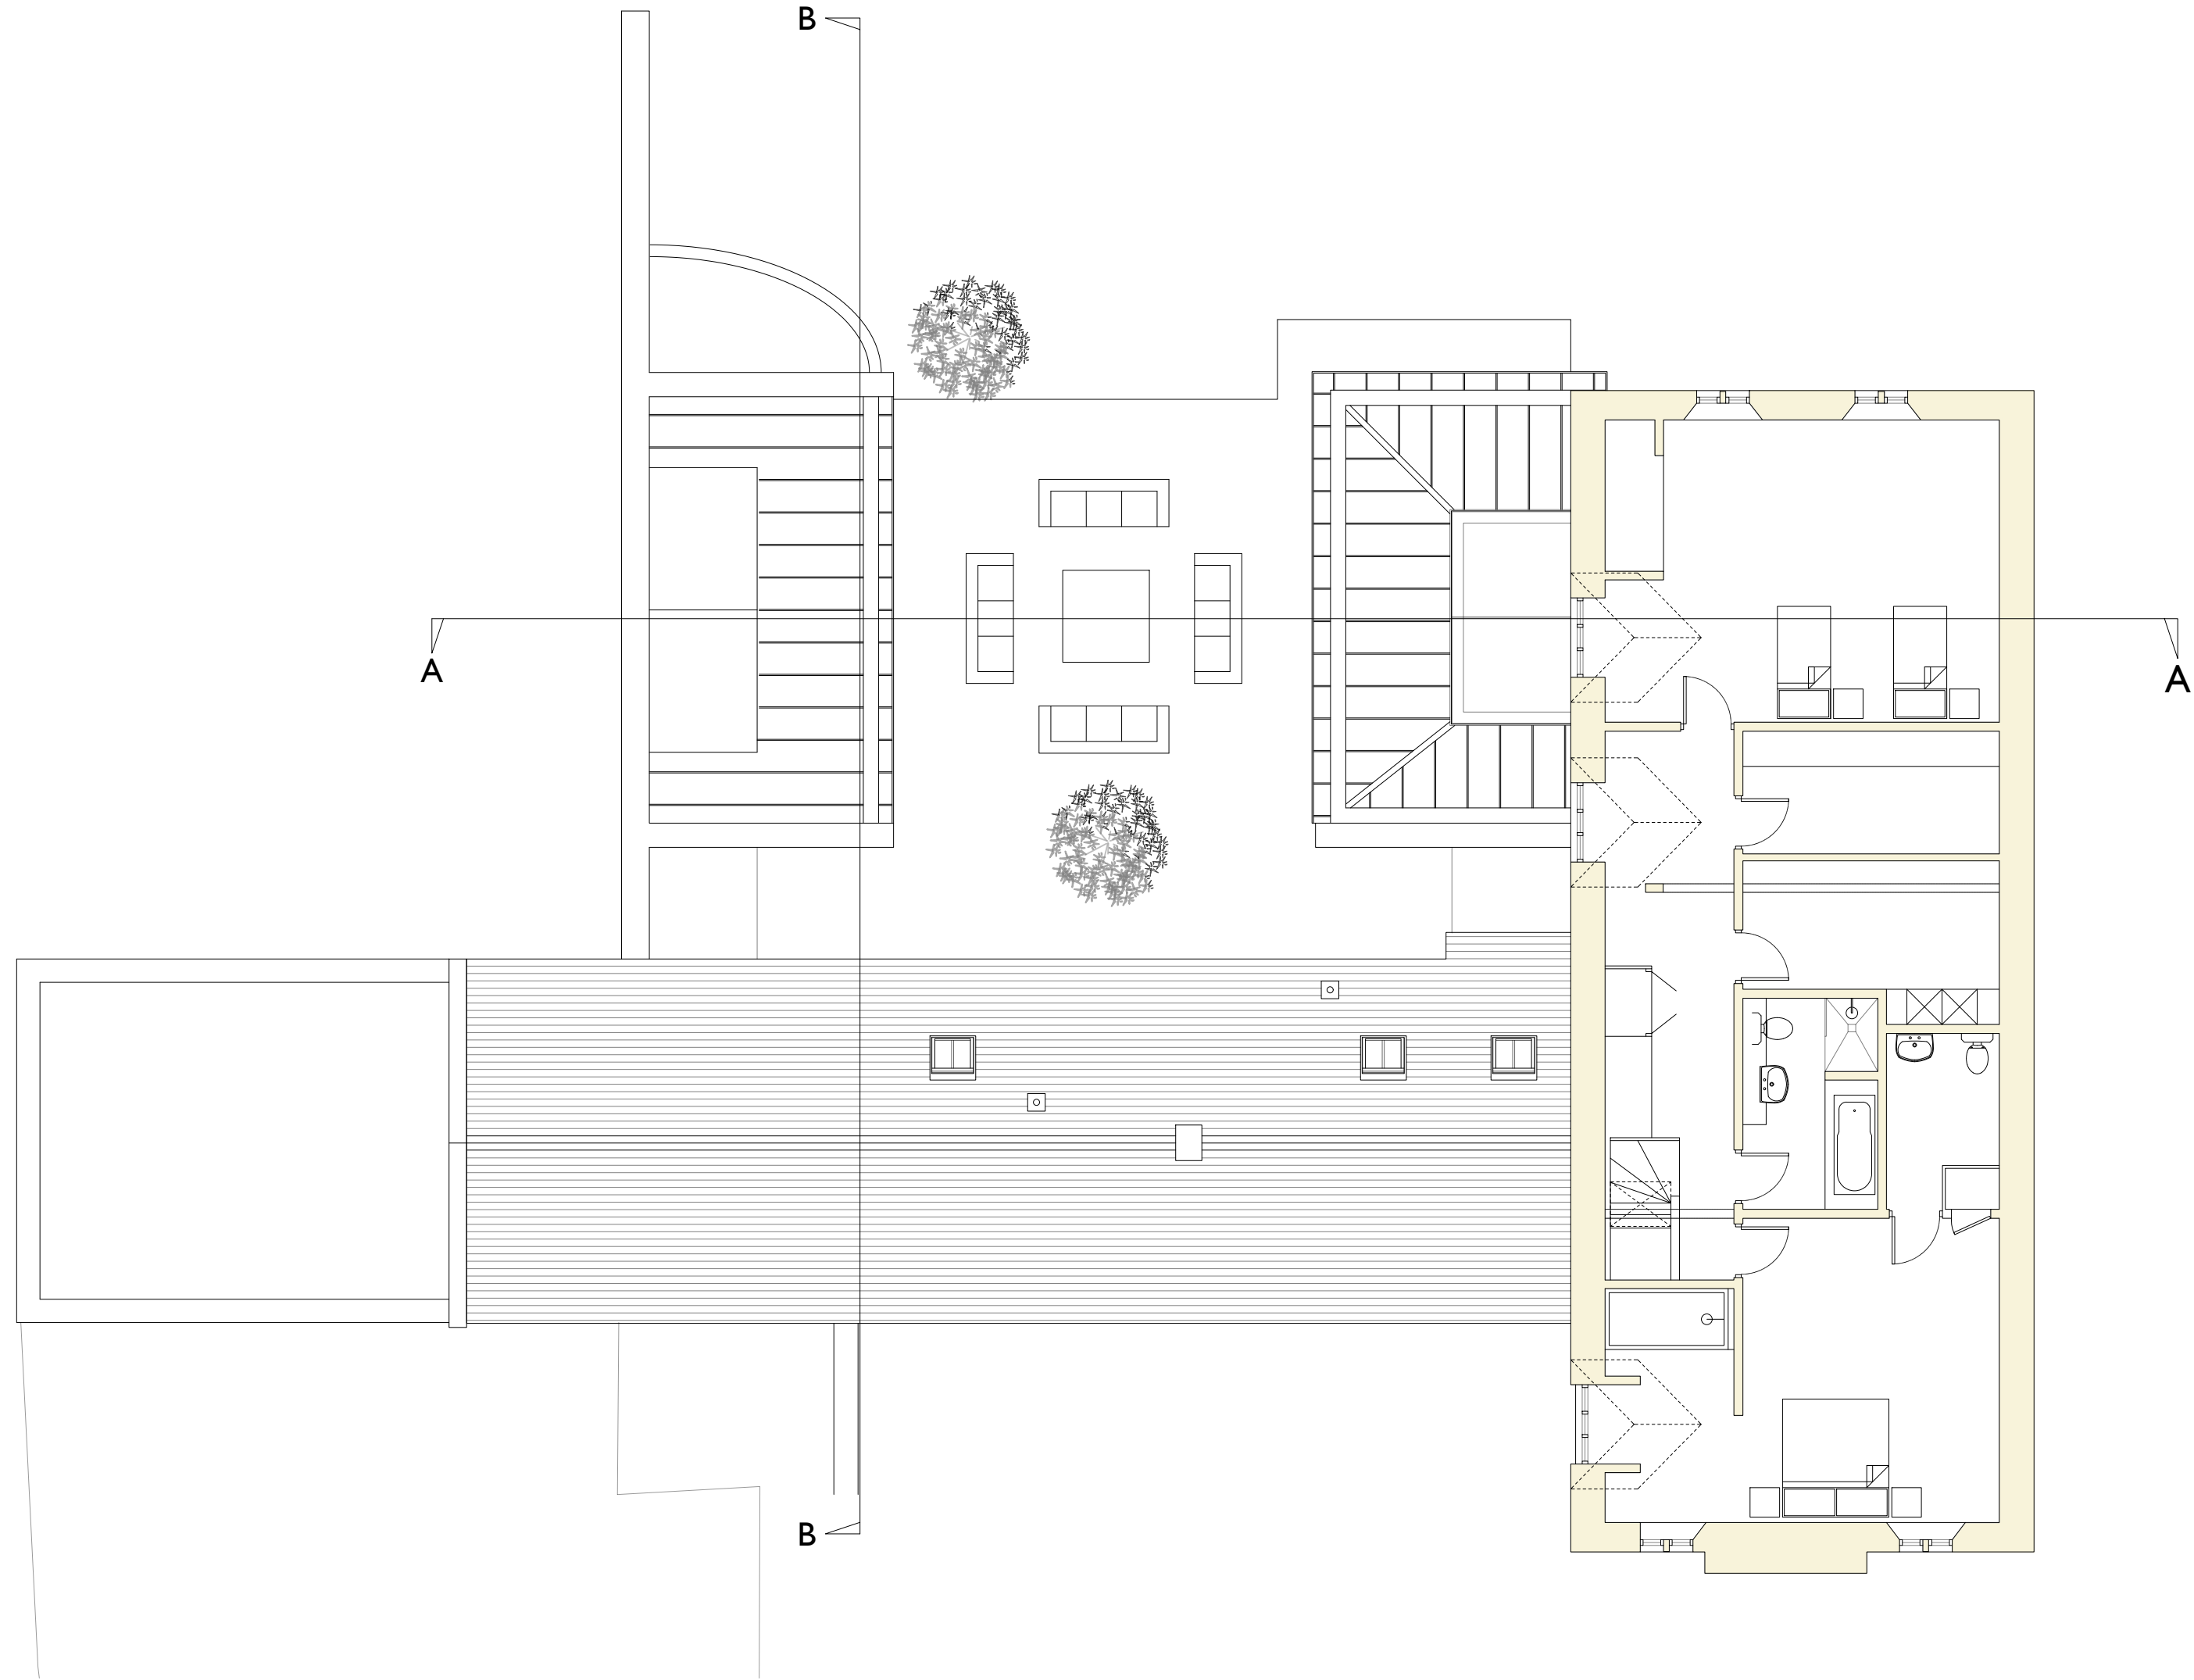

SECOND FLOOR PLAN AS PROPOSED - 1:100

0 2m

25009/044

Ansty Manor
Ansty, Salisbury, Wiltshire

Second Floor Plan
As Proposed

1:100
Scale
jc
Drawn By
ALS
Checked By
09.02.2026
Drawing Creation Date

Then Now When
Architecture + Conservation

THIS DRAWING IS COPYRIGHT ©
This drawing is the property of Then Now When Architecture + Conservation
and copyright is reserved on the drawing and the content therein. All site
dimensions are to be verified by the Contractor and any discrepancies reported to
the Architect before proceeding. Figure dimensions are to be used only.