



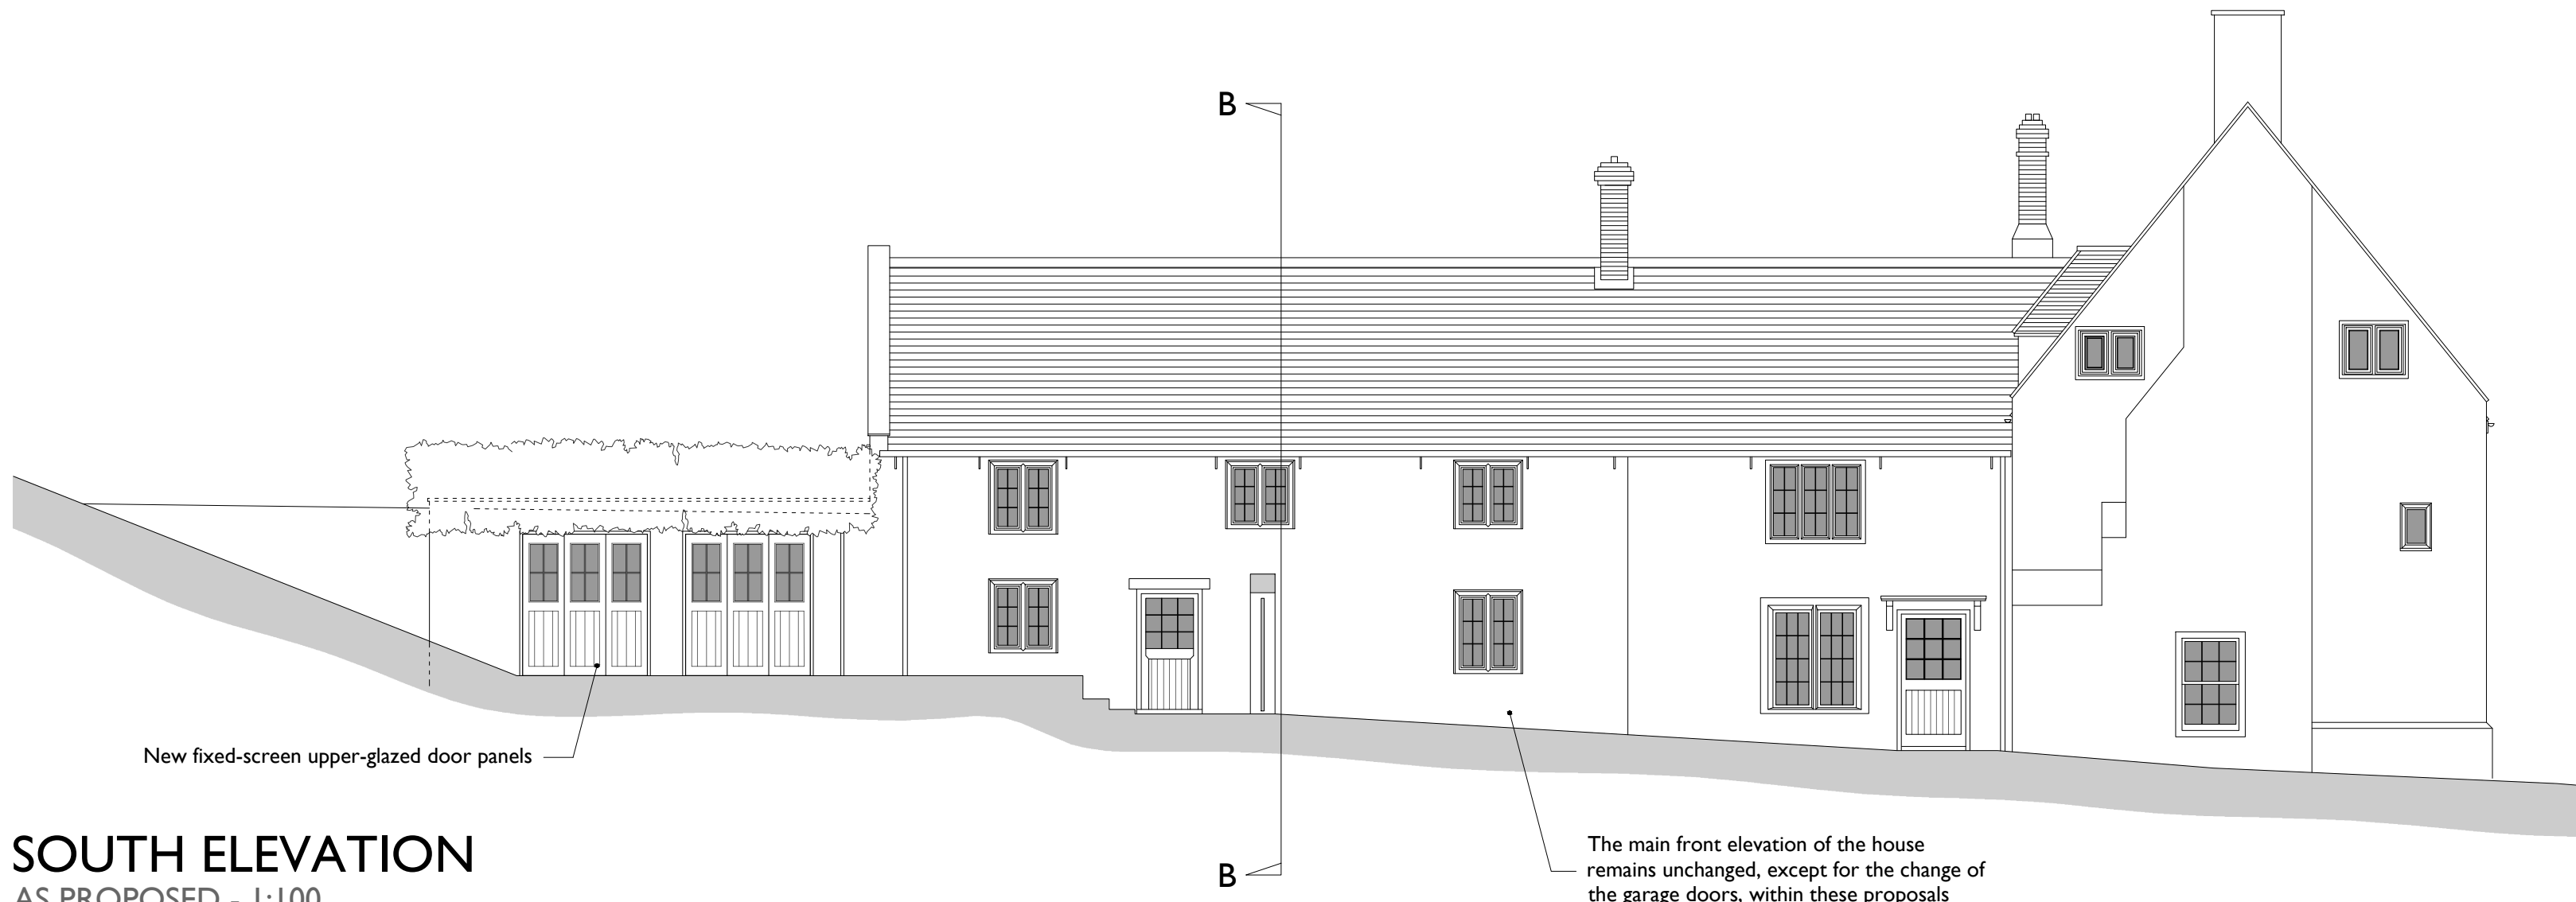

SOUTH ELEVATION
AS PROPOSED - 1:100

0 2m

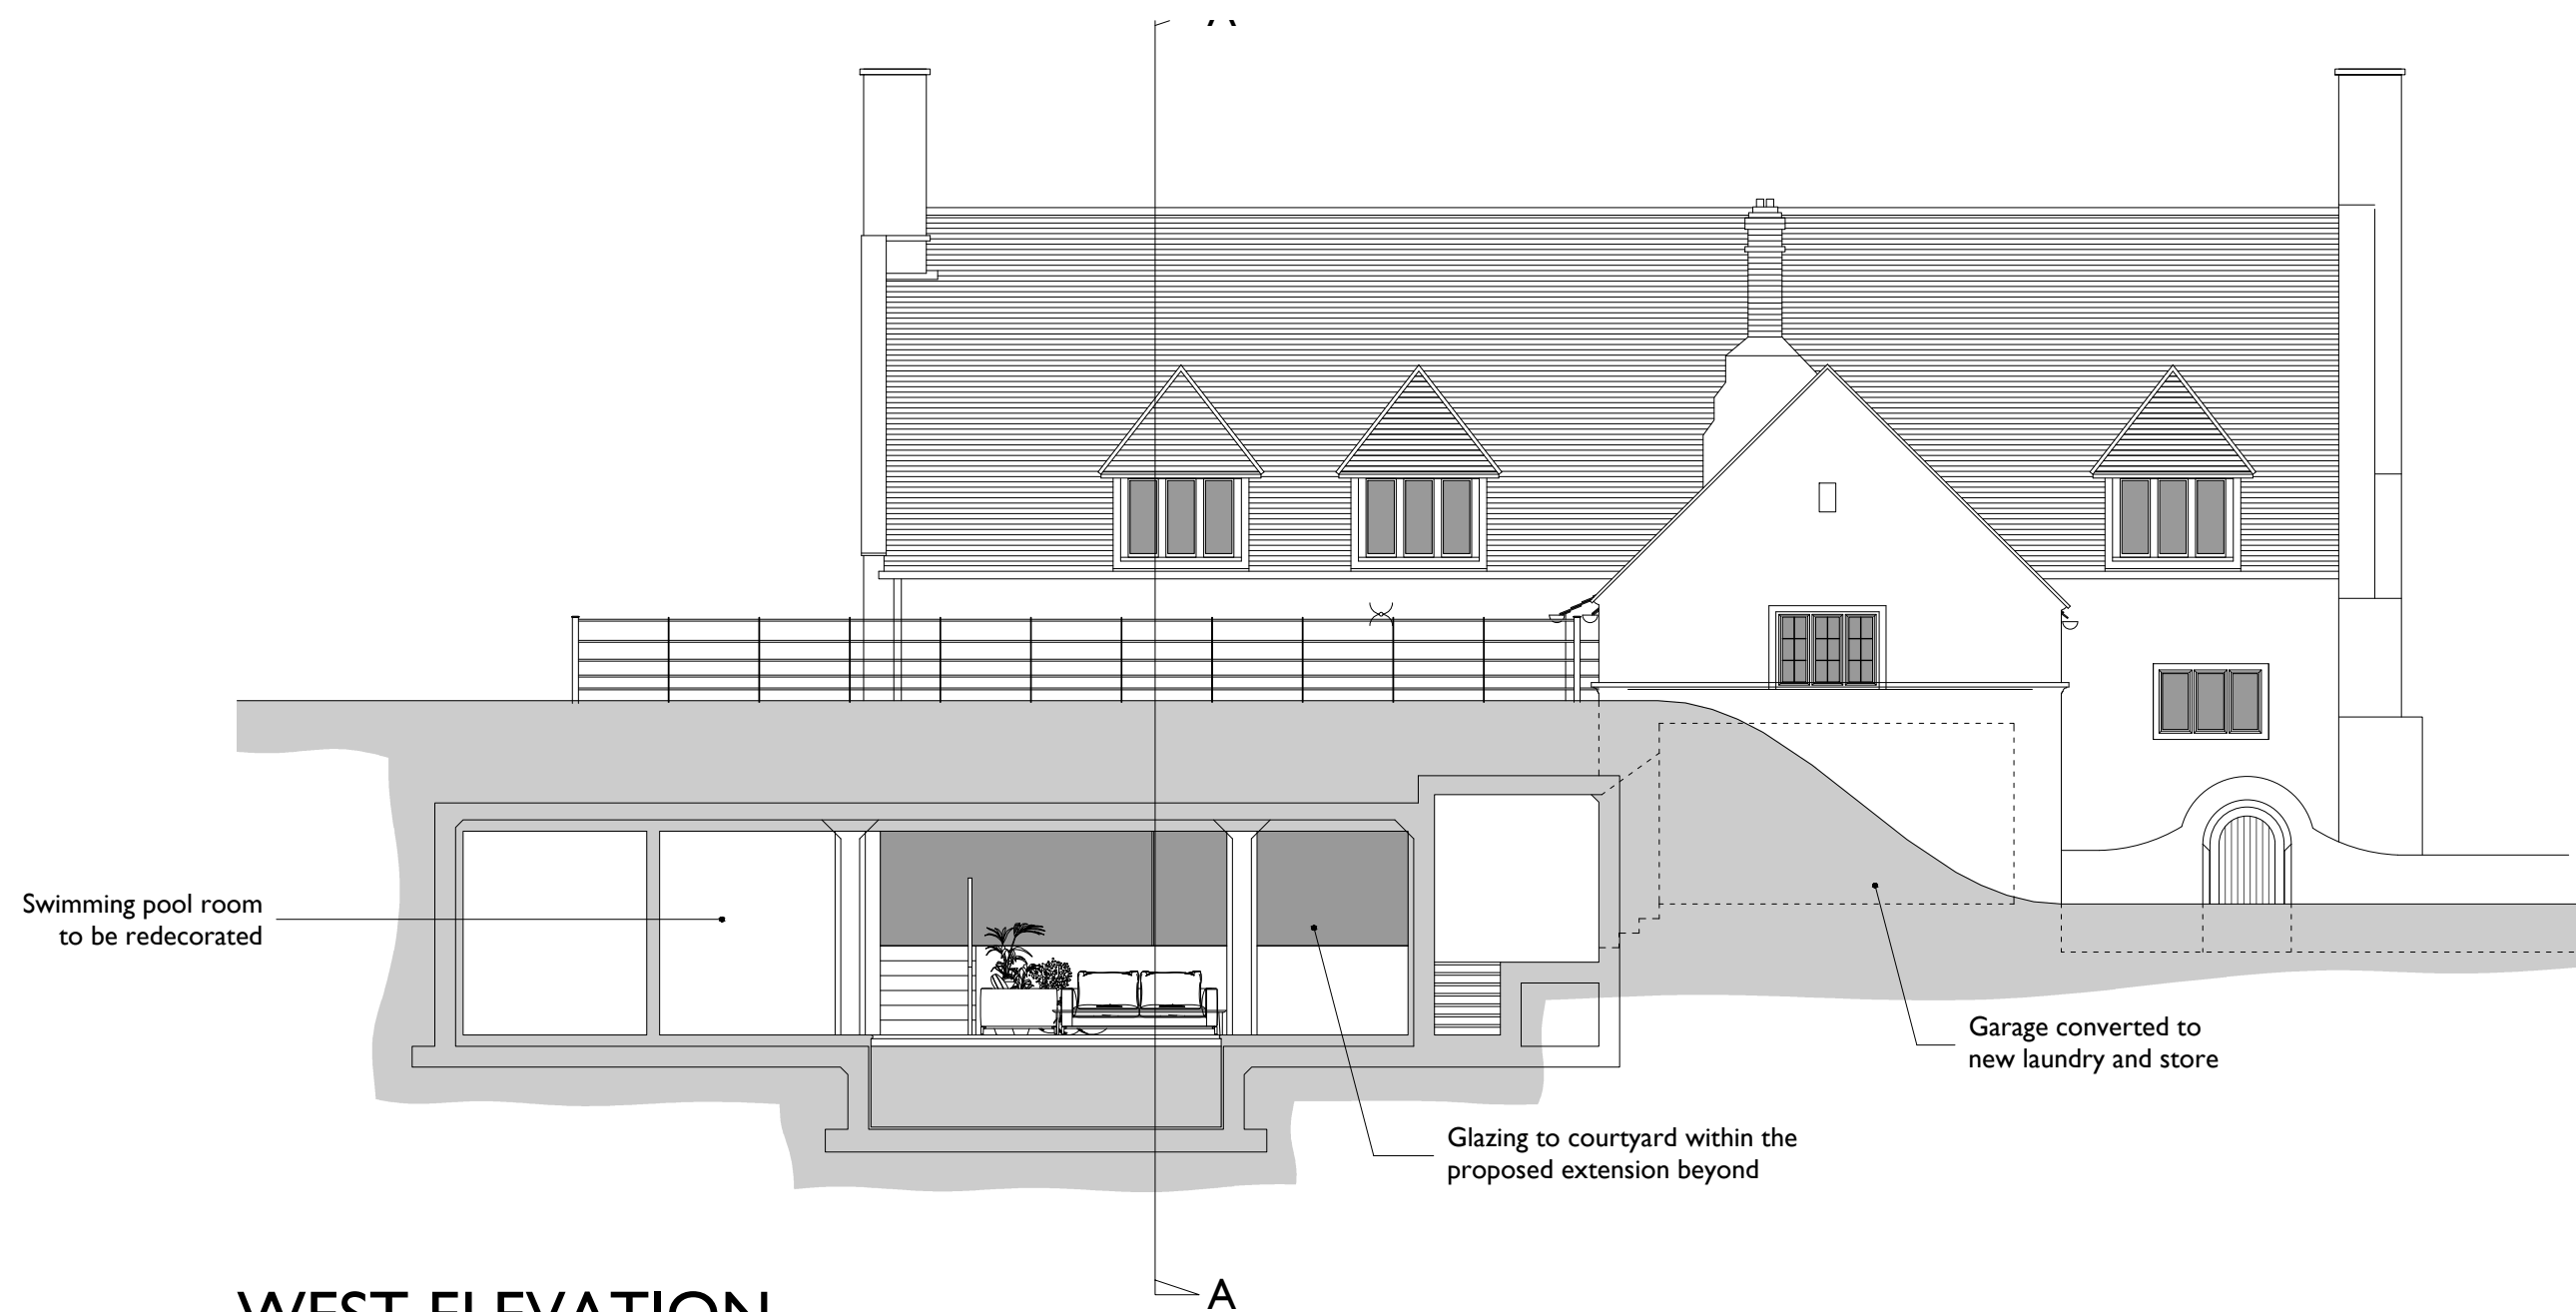

WEST ELEVATION
AS PROPOSED - 1:100

0 2m

25009/060

Project & Drawing No		Revision	
Ansty Manor Ansty, Salisbury, Wiltshire		Drawing Status	
		South and West Elevations	1:100 A2
		As Proposed	Scale Size
		Drawn By	jc ALS
Project		Checked By	ALS
		Drawing Creation Date	09.02.2026