



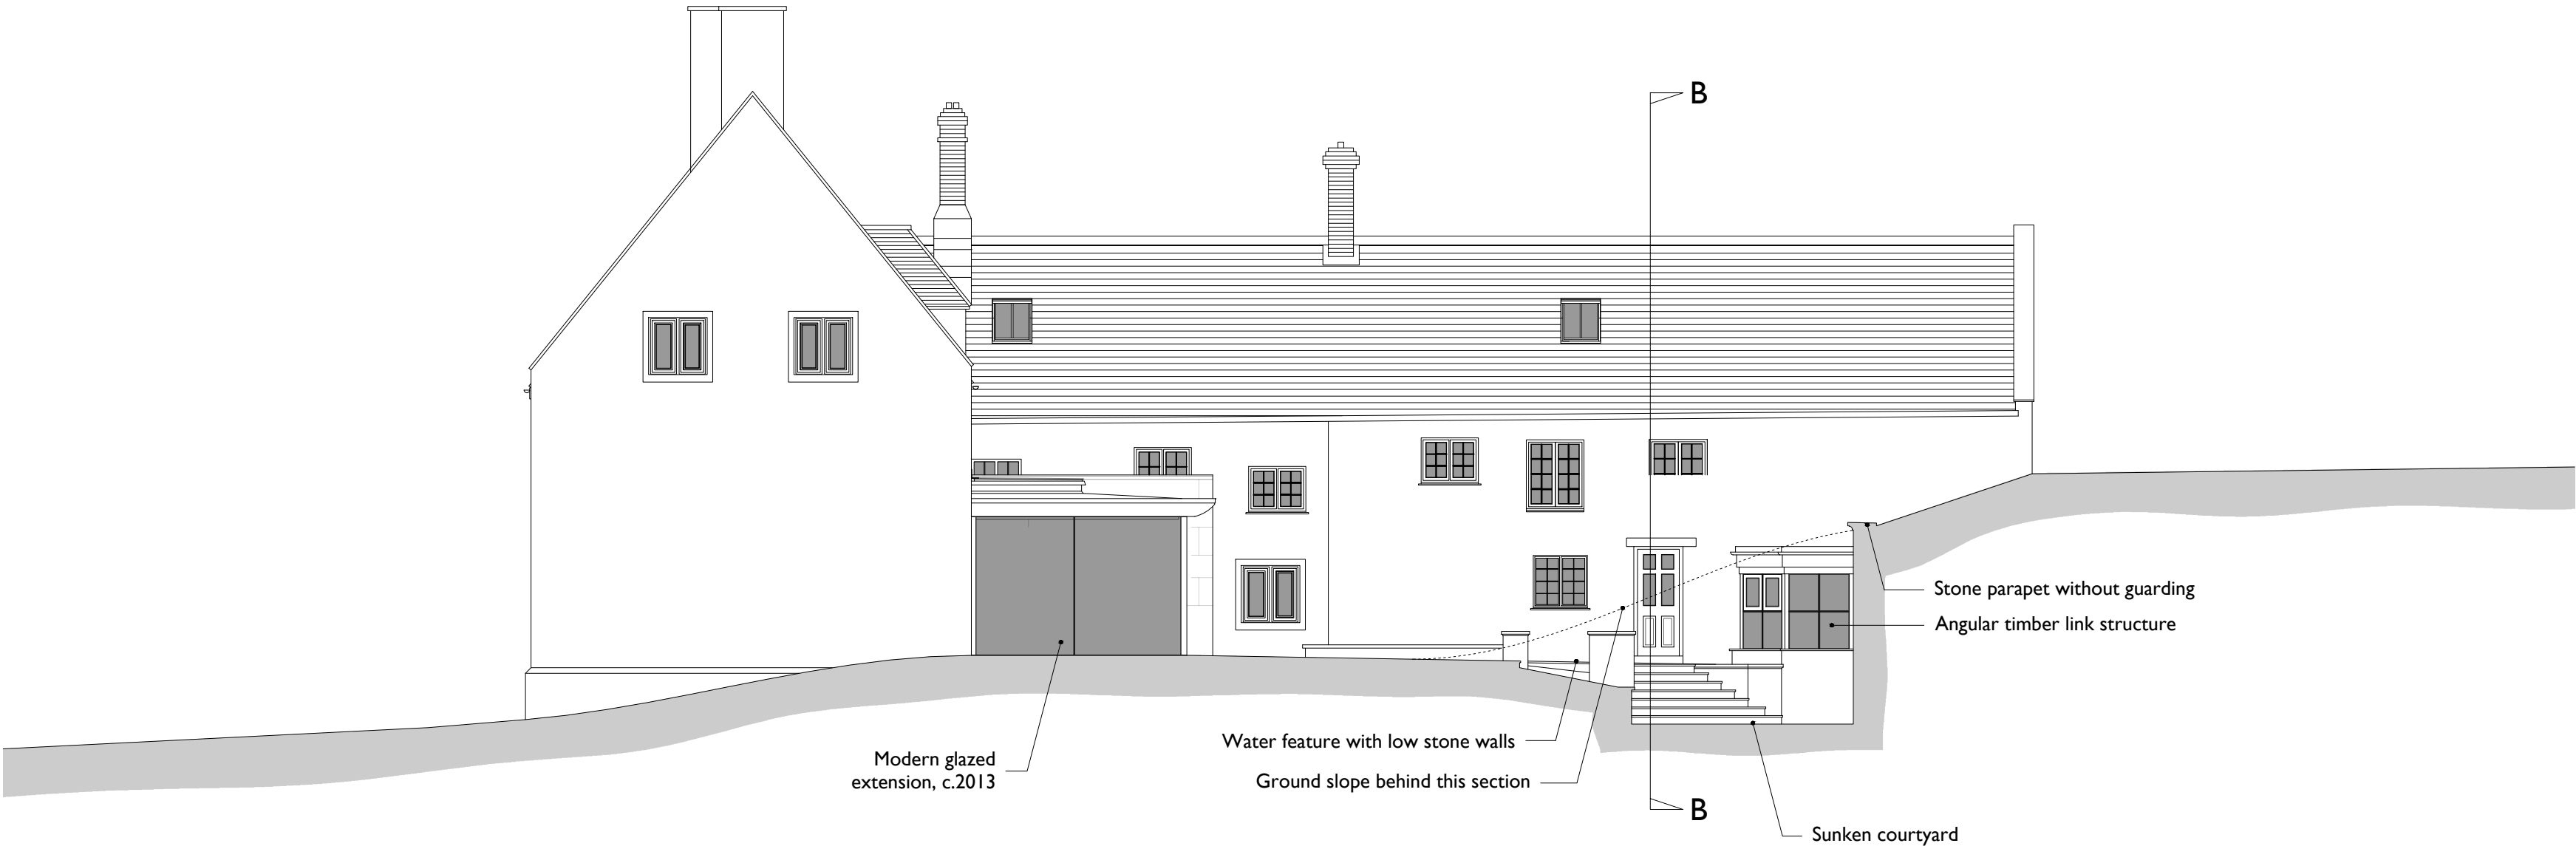

NORTH ELEVATION

AS EXISTING - 1:100

0 2m

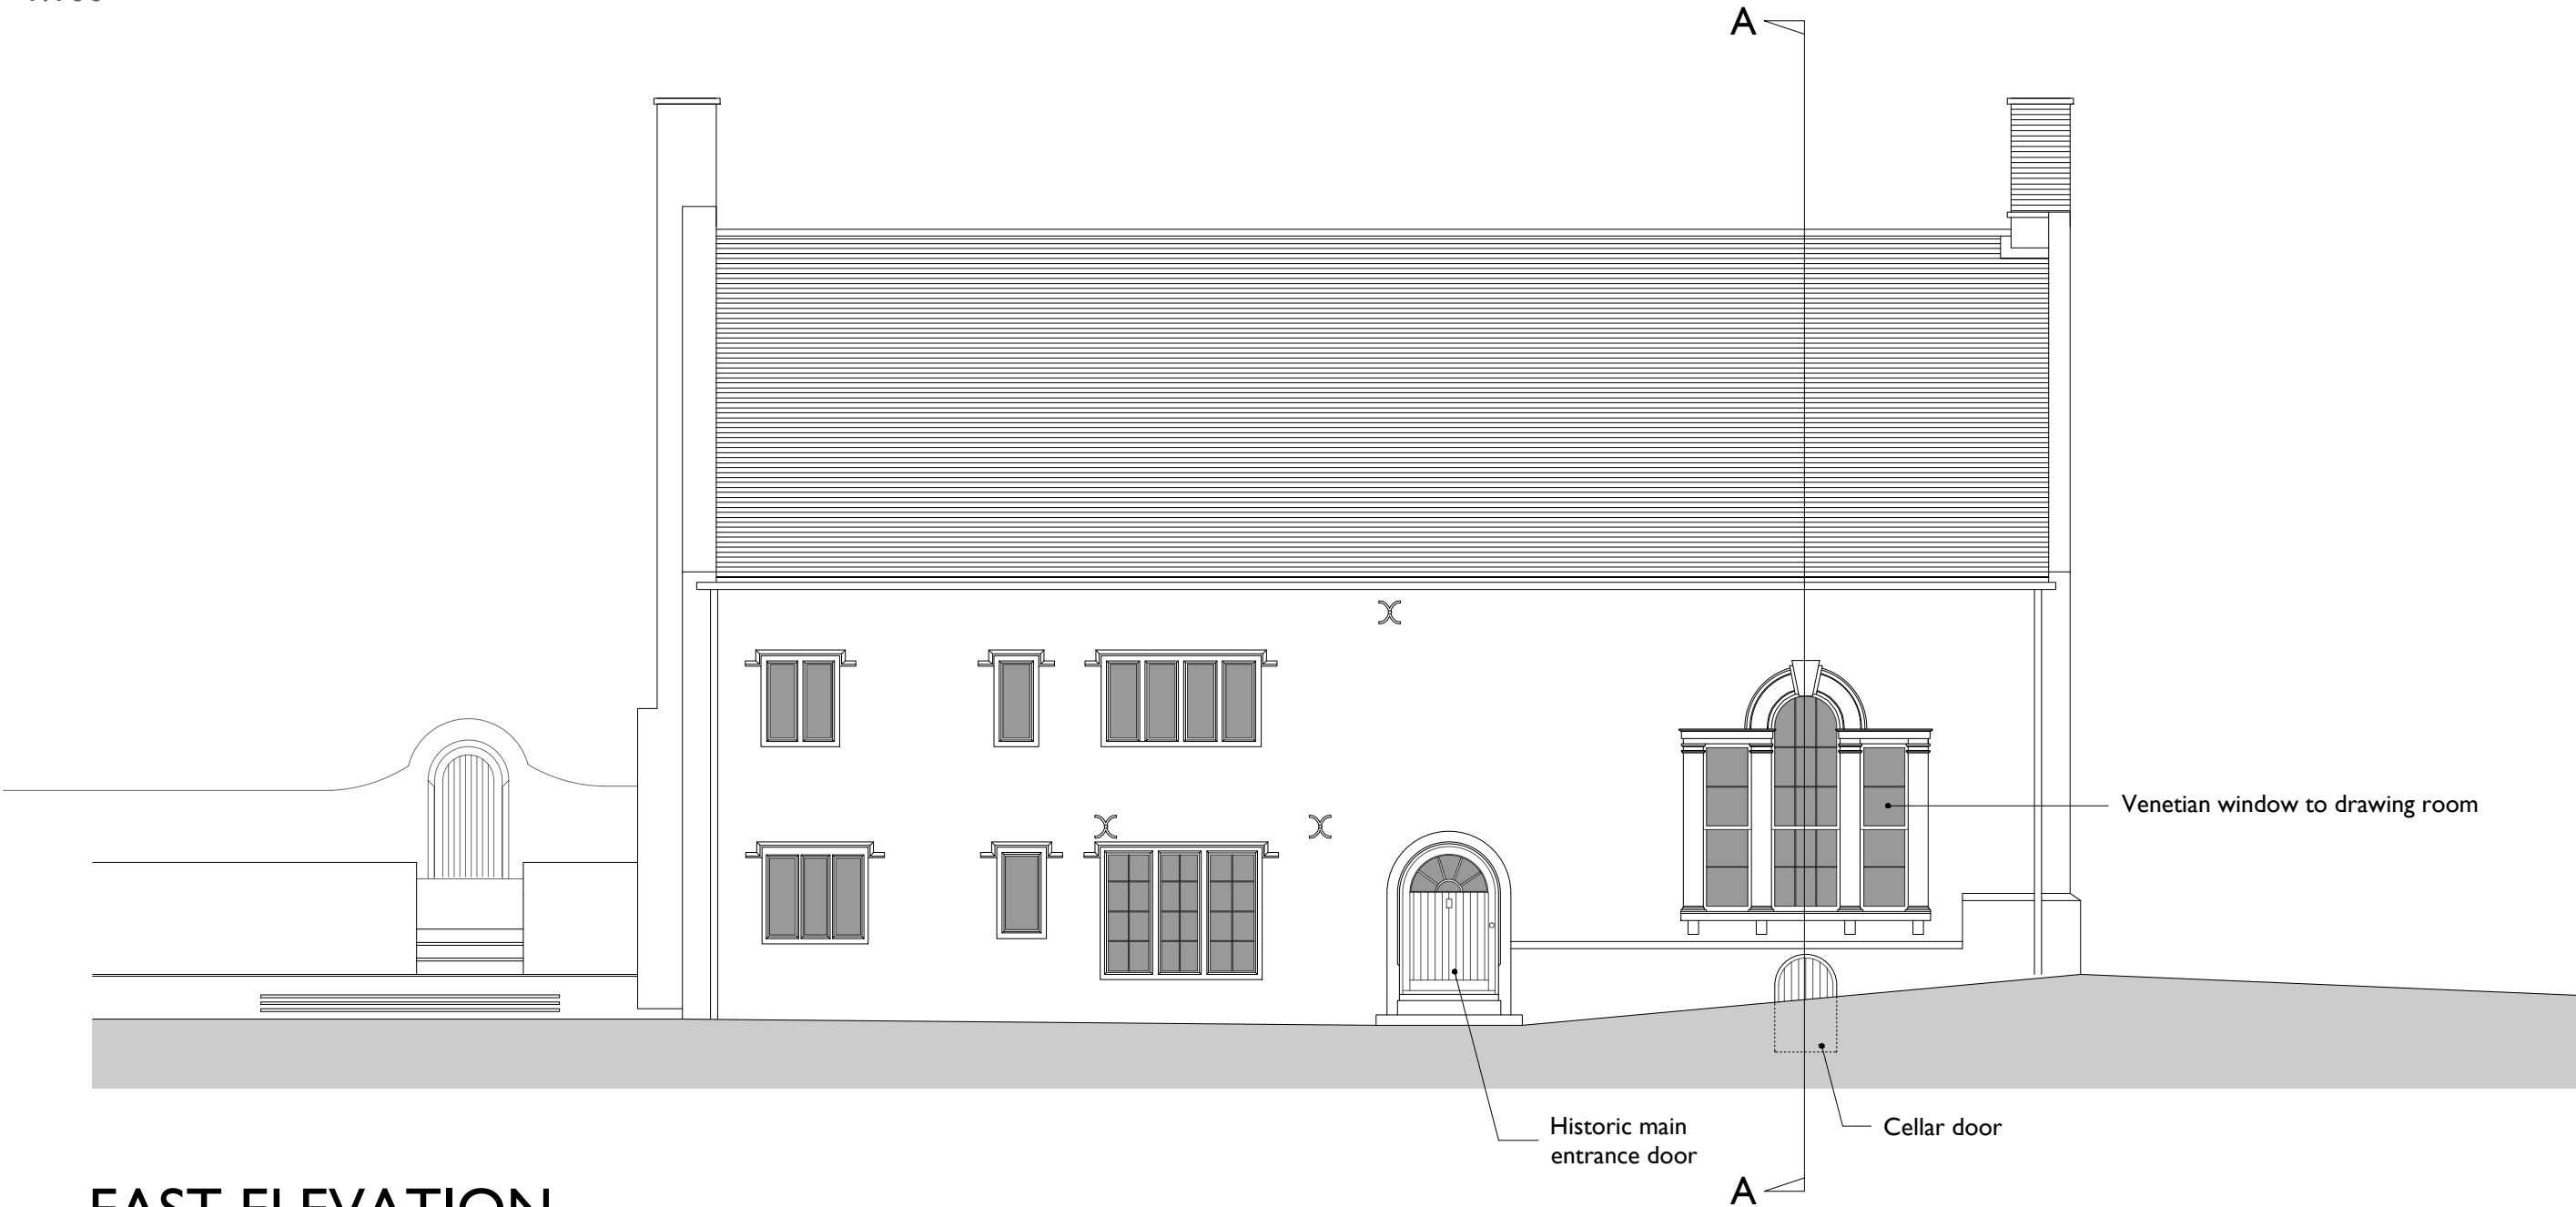

EAST ELEVATION

AS EXISTING - 1:100

0 2m

25009/031		Project & Drawing No		Revision	
Ansty Manor		North and East Elevations		Drawing Status	
Ansty, Salisbury, Wiltshire		As Existing		1:100 A2	
				Scale Size	
				jc ALS	
				Drawn By Checked By	
				09.02.2026	
				Drawing Creation Date	