



SCALE BAR

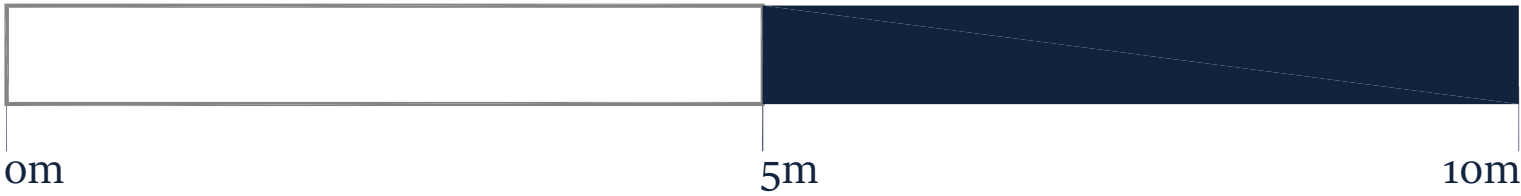

NOTE: HOUSE TYPES DRAWN AS A PAIR, THESE FLOOR PLANS APPLY TO ALL UNITS

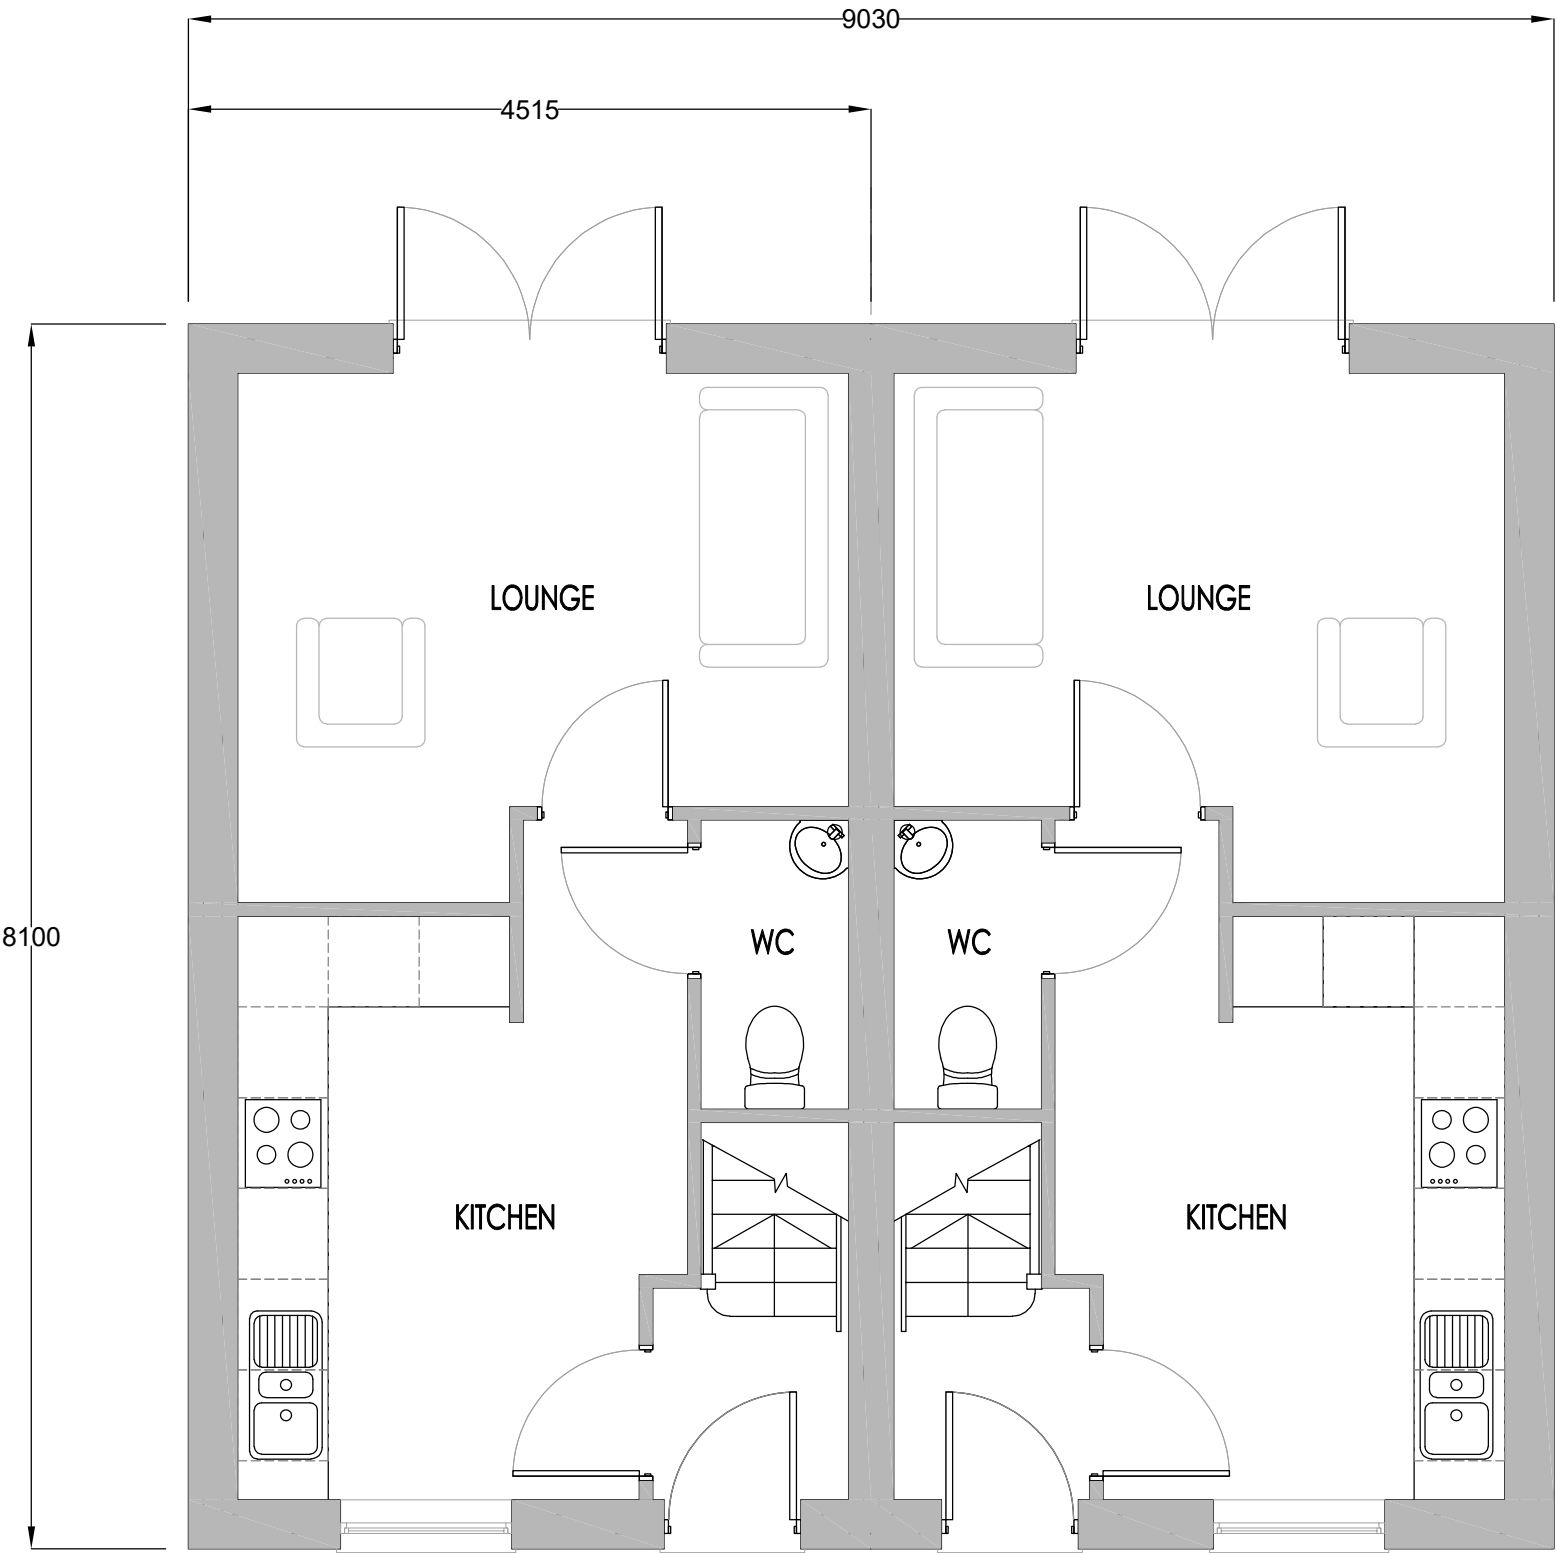

GROUND FLOOR

REV	DATE	BY	DESCRIPTION
-----	------	----	-------------

REVISIONS

ASTIN GEORGE

Shaping Better Developments

CLIENT

MELKSHAM DEVELOPMENT COMPANY

PROJECT NAME

LAND ADJACENT 83 BATH ROAD, MELKSHAM

DRAWING TITLE

PROPOSED GROUND FLOOR

DRAWING STATUS	PROJECT NO.
----------------	-------------

PLANNING	AG_02
----------	-------

DRAWN	SCALE	SIZE	FIRST ISSUE
-------	-------	------	-------------

JB	1:50	A3	DEC '25
----	------	----	---------

DRAWING NO.	REVISION
-------------	----------

MDC_BR_03	P1
-----------	----