



THIS DRAWING IS COPYRIGHT
Contractor must take site sizes


Any discrepancies between the
drawing and site conditions
should be reported to the
Principal Designer

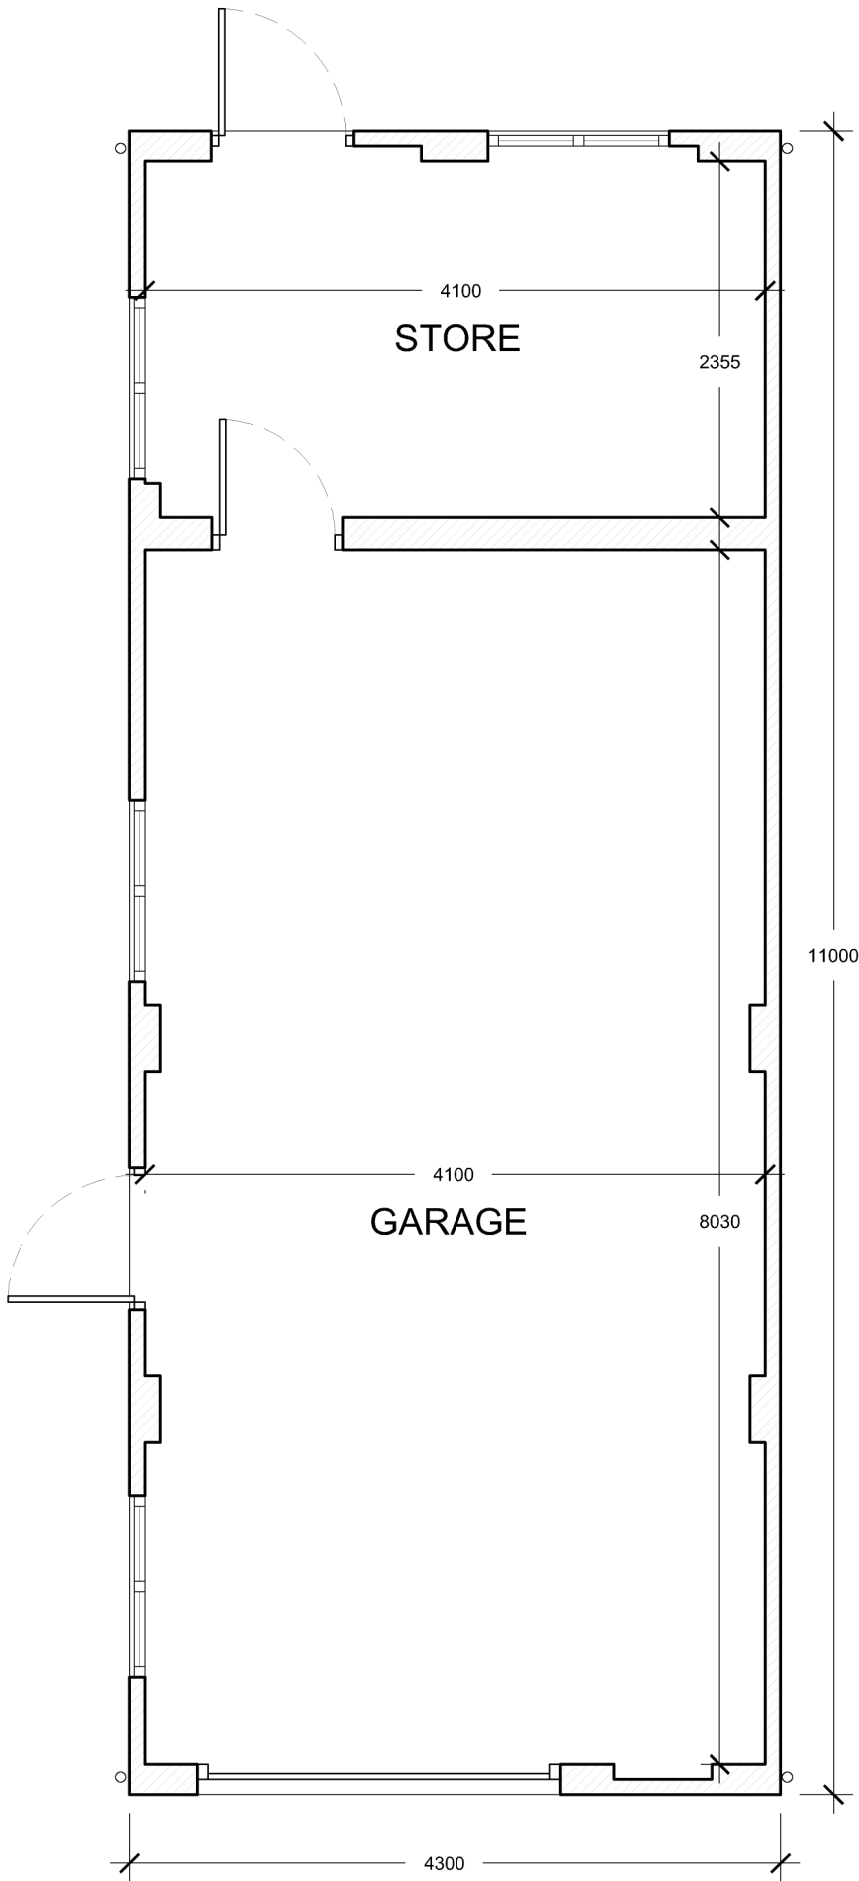


**PROPOSED
GROUND FLOOR PLAN**
Scale 1:50

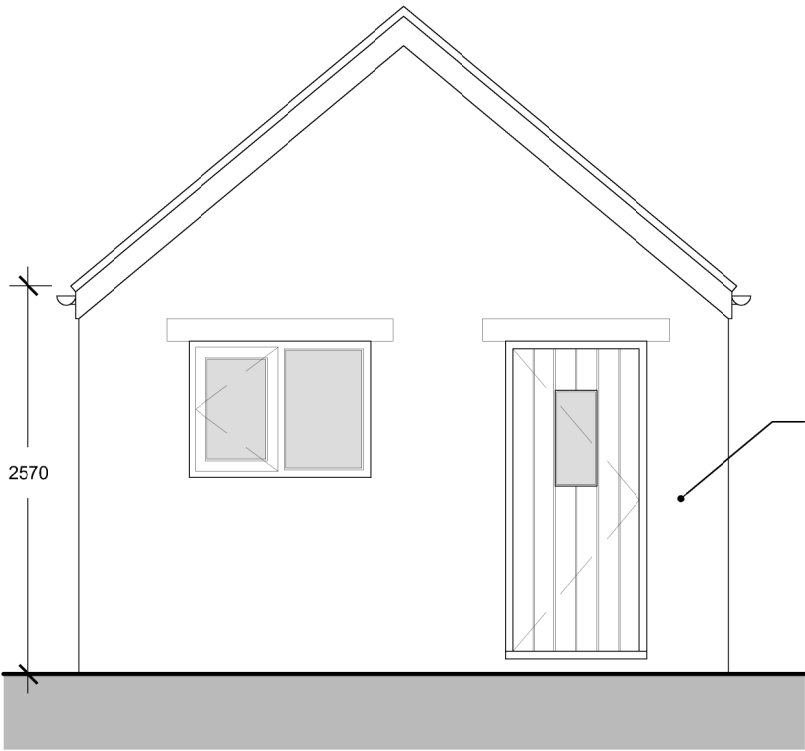


**PROPOSED
NORTH ELEVATION**
Scale 1:50

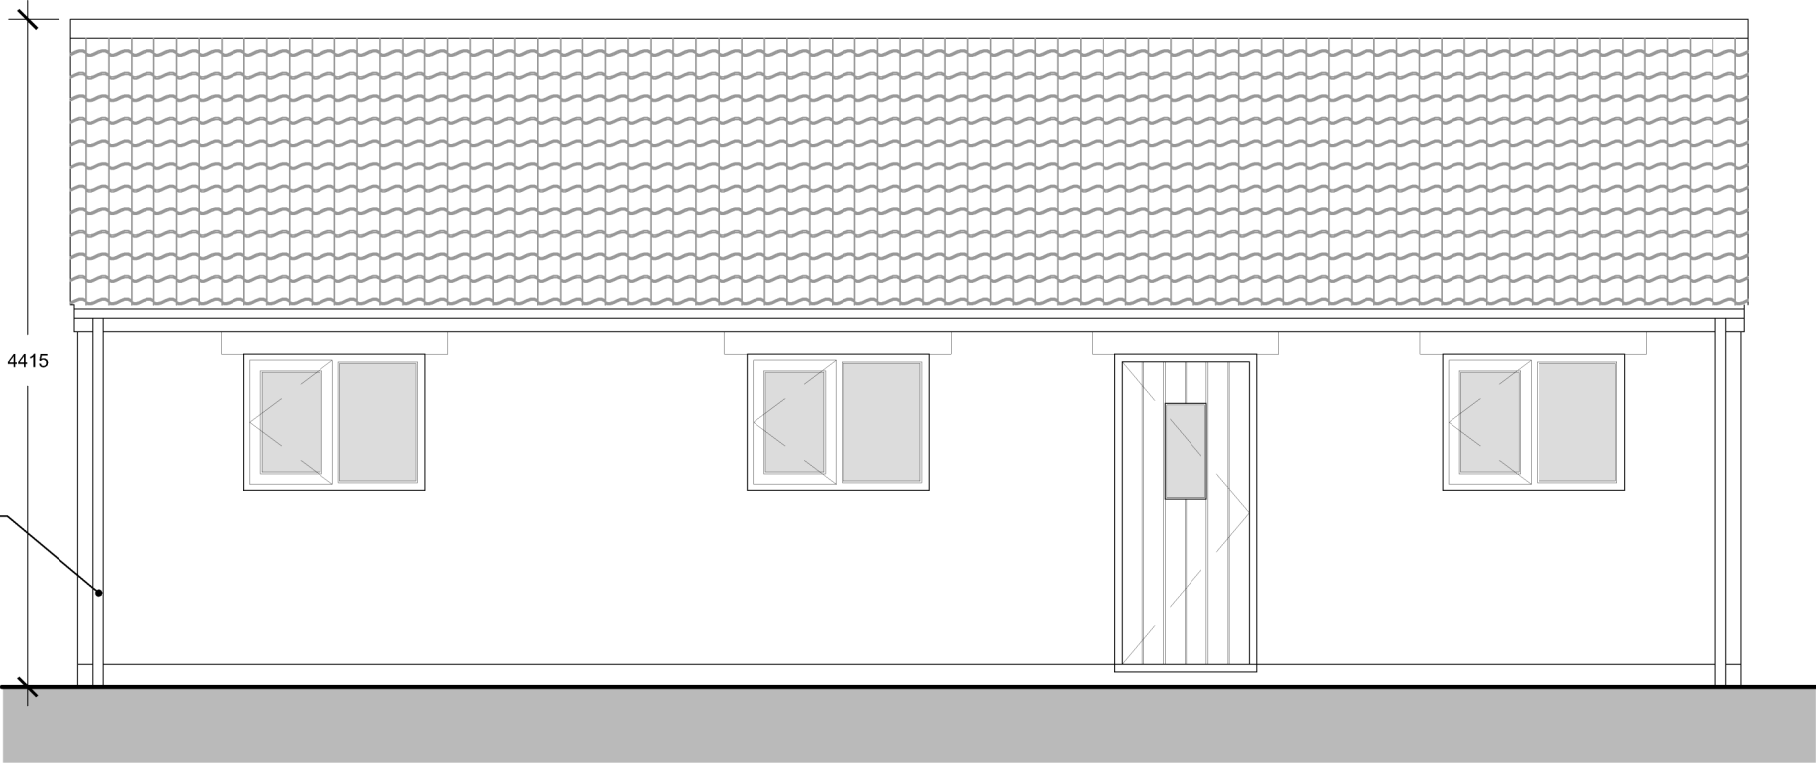


**PROPOSED
WEST ELEVATION**
Scale 1:50

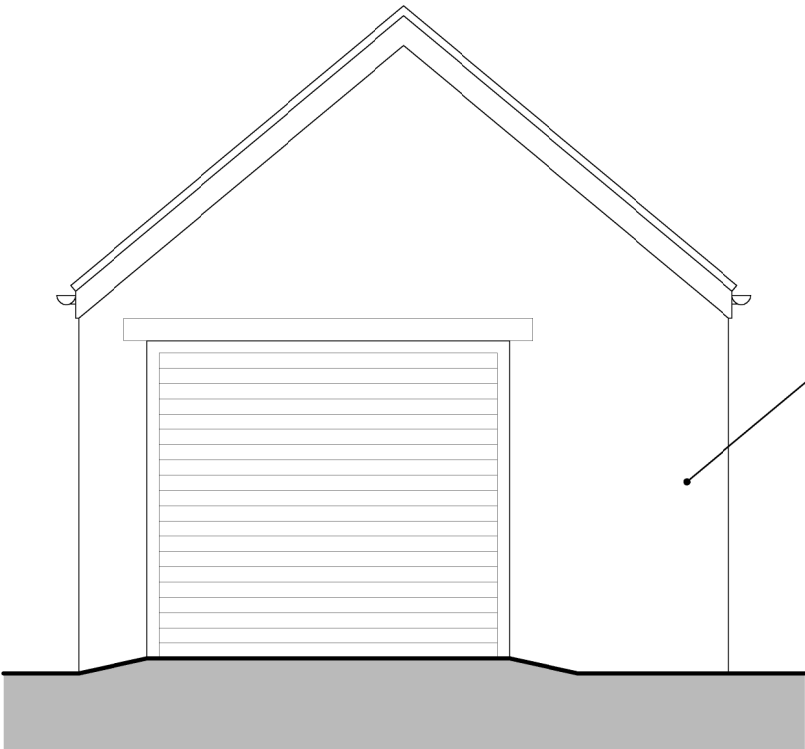


**PROPOSED
SOUTH ELEVATION**
Scale 1:50

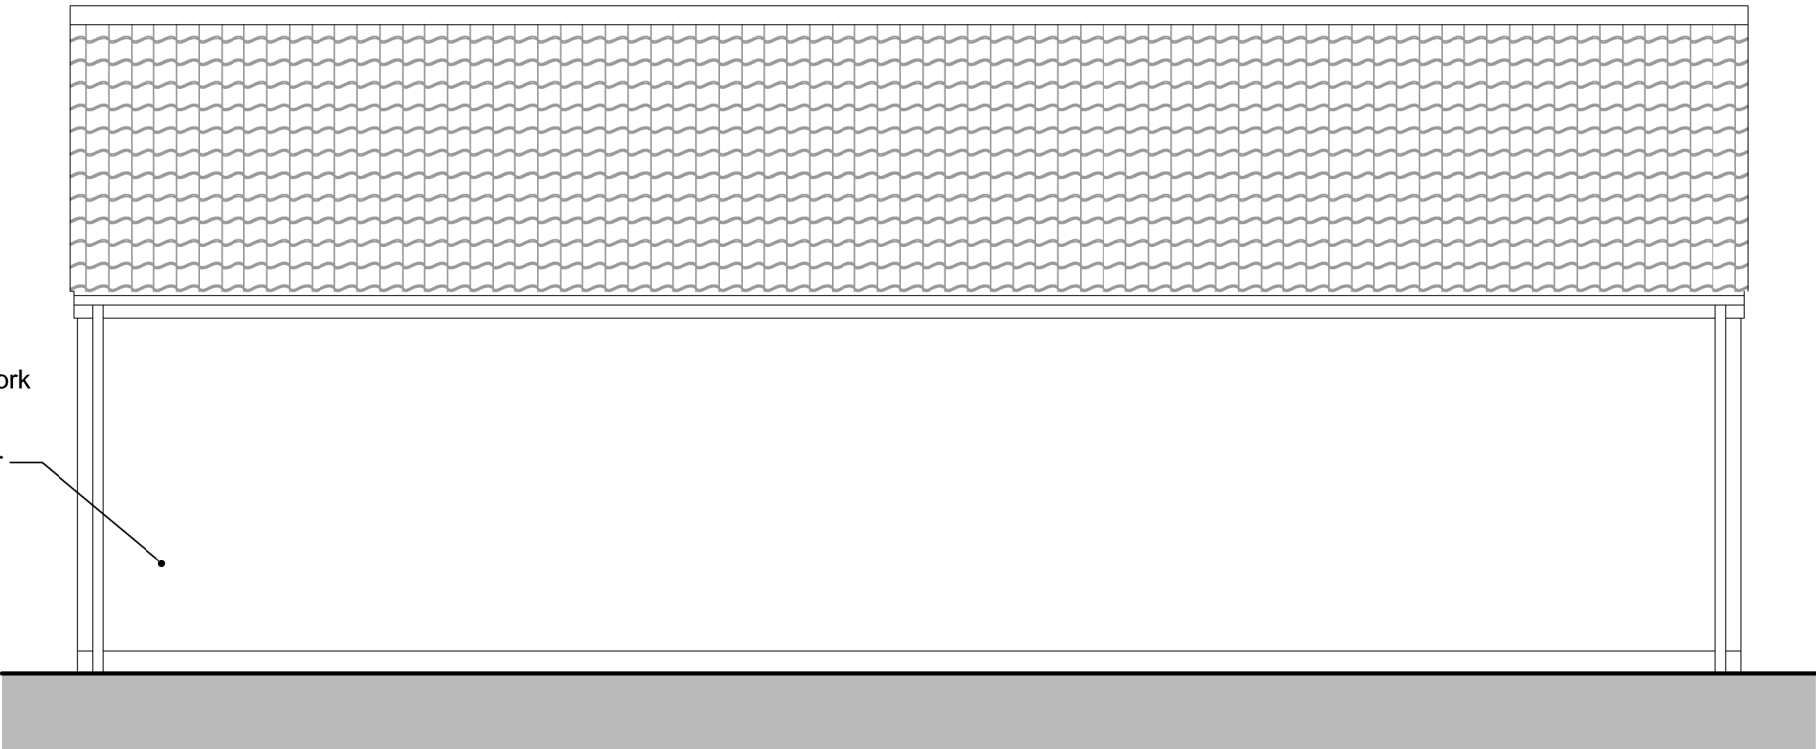

**PROPOSED
EAST ELEVATION**
Scale 1:50

 

Scale bar (1:200)

 

Scale bar (1:50)

Rev.	Date	Description	Init
B	11.02.26	Brick to rear and render to sides	JG
A	05.12.25	Fairfaced blockwork to outer skin omitted and replaced with brickwork.	JG

CLIENT

MR ANDREW NEALE
4 NEW BUILDINGS, SEEND
CLEEVE, SEEND, MELKSHAM

PROJECT

**REAR SINGLE STOREY
EXTENSION AND OUTBUILDING**

DRAWING

**OUTBUILDING
PROPOSED FLOOR PLAN
AND ELEVATIONS**

DRAWN:
JG

Date:
18/07/2025

Scale:
1:50 @ A2

Drawing number:
4384-03

Rev.
B

DOLMAN
ARCHITECTURAL DESIGNERS
COST CONSULTANTS
Sussex House
Bath Road
Devizes
Wiltshire SN10 2AF

BUILDING SURVEYORS
CDM PRINCIPAL DESIGNERS
Tel: 01380 729456
Web: www.dolmansurveyors.co.uk
Email: info@dolmansurveyors.co.uk