

CDM 2015 Health & Safety Information

This information relates only to 'Significant Hazards' identified on this drawing and is to be read in conjunction with the Designer's Risk Assessment Register.

Notes

No dimensions to be scaled from drawing.
All dimensions are to be checked against site dimensions before any work is began.
It is the Contractor's responsibility to ensure compliance with Building Regulations.

Copyright

This drawing and the associated Copyright & Intellectual Property Rights shall remain vested in BHP Harwood Architects LLP. This drawing may not copied, reproduced, lent or disclosed without the explicit permission of BHPH Architects.

Revisions

Rev.	Date	Description
—		



North Elevation Former Bank

KEY
— To Be Demolished
— Proposed



South Elevation Former Bank

KEY
— To Be Demolished
— Proposed

Note:
Window glass to be made opaque to reduce potential overlooking with proposed apartment building.
New stairs to be perforated non-slip metal.



North Elevation Apartment Building
(all new construction)




West Elevation Apartment Building
(all new construction)



South Elevation Apartment Building
(all new construction)

0m 5m 10m

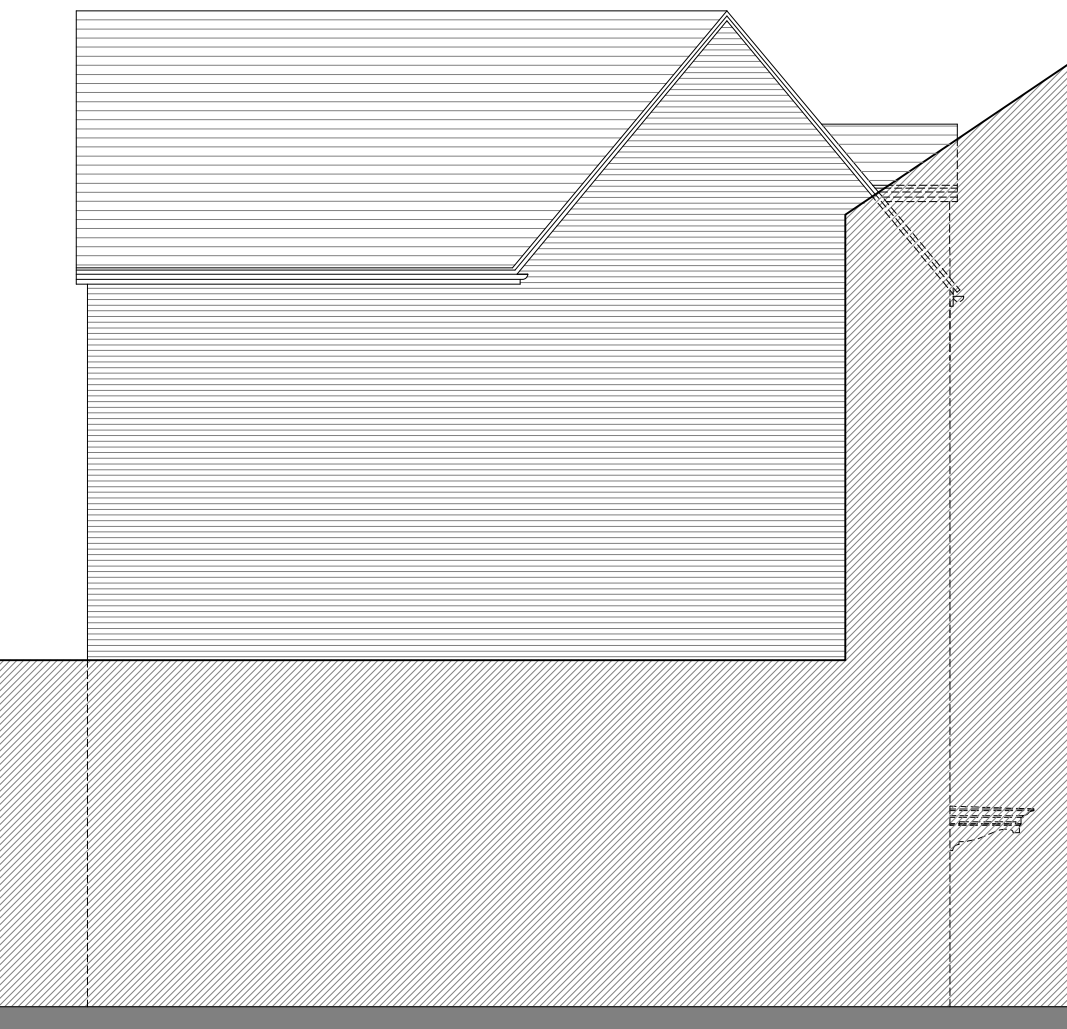

East Elevation Apartment Building
(all new construction)

Client: MCH Minibuses Ltd.

Project Name: Former Barclays Bank

Trowbridge

Drawing Title : Proposed Elevations

Drawing No: 3903.205 Rev.: D

Scale : 1:100 @A1 Date: Feb 2026

Drawn by: MM Checked by:

Status:

PLANNING



Box House Estate,
Bath Road, Box, Bath,
SN13 8AA
T: 01225 969380

Boston House Grove Park,
Downsview Road, Wantage,
OX12 9FF
T: 01235 765322

E: info@bhpharchitects.com W: www.bhpharchitects.com