

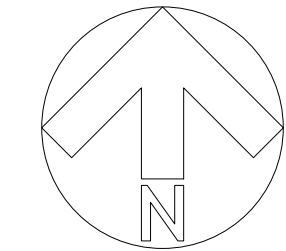
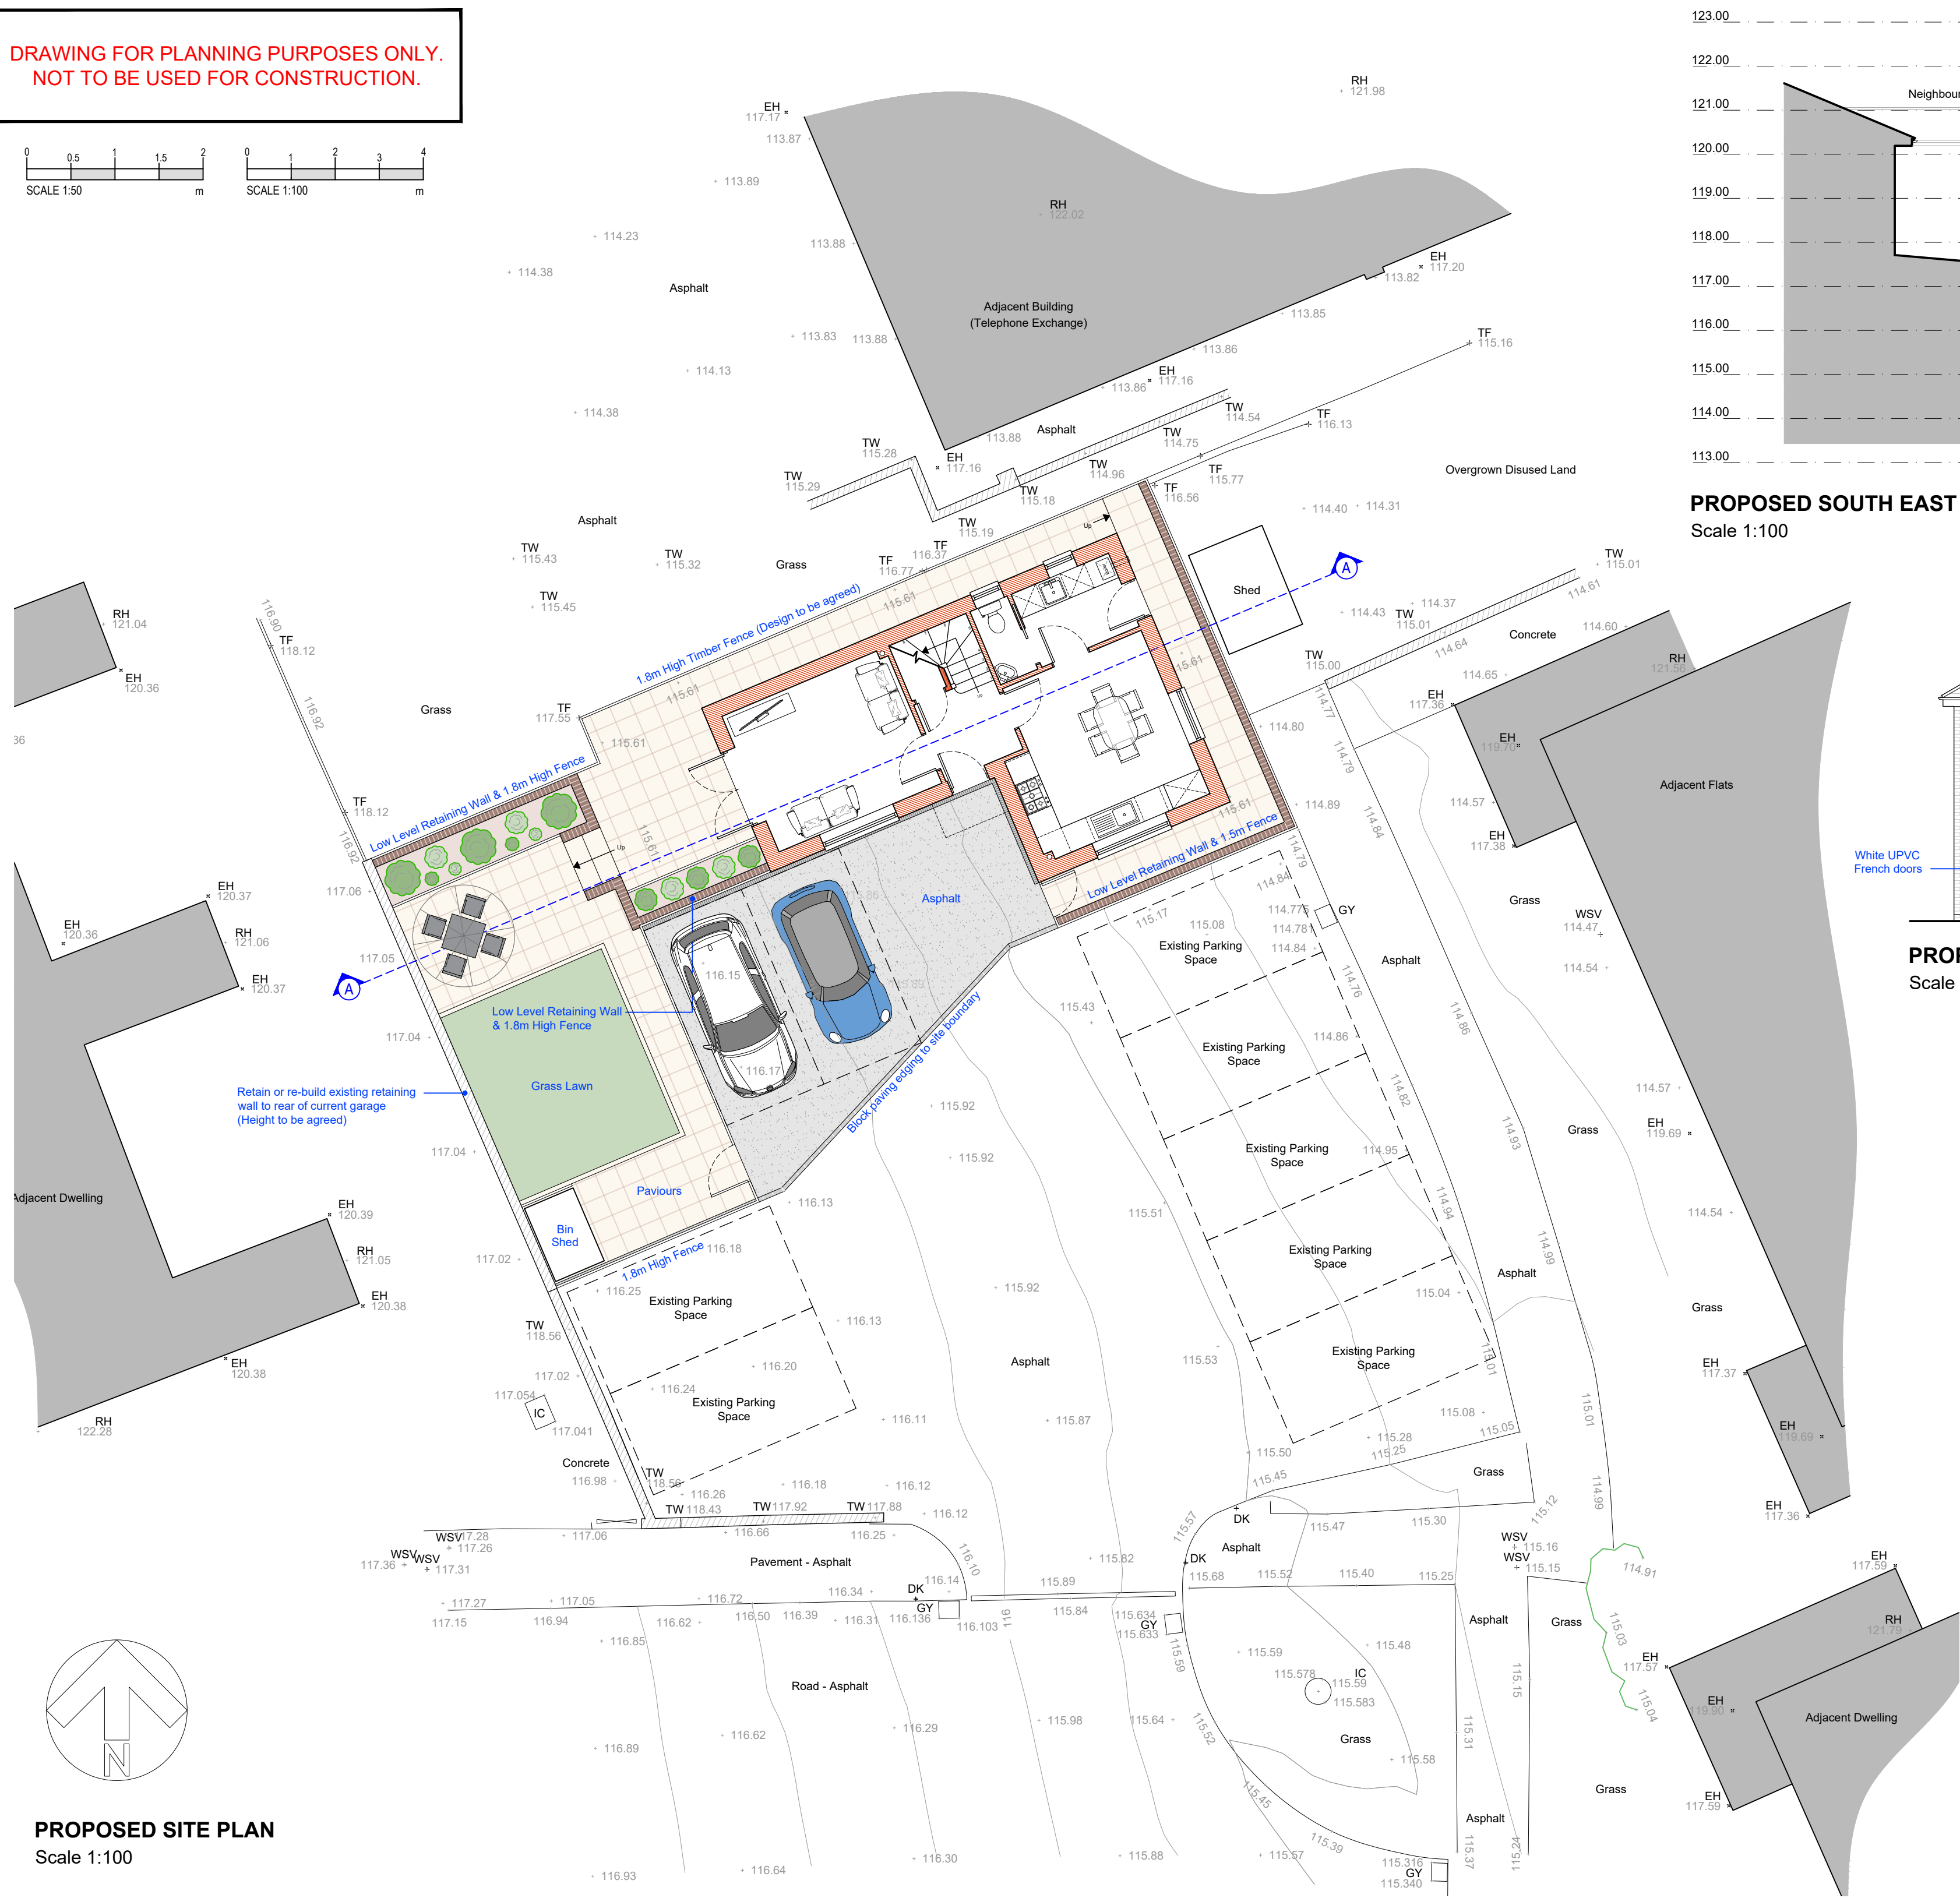



DRAWING FOR PLANNING PURPOSES ONLY.
NOT TO BE USED FOR CONSTRUCTION.

 


PROPOSED SITE PLAN
Scale 1:100

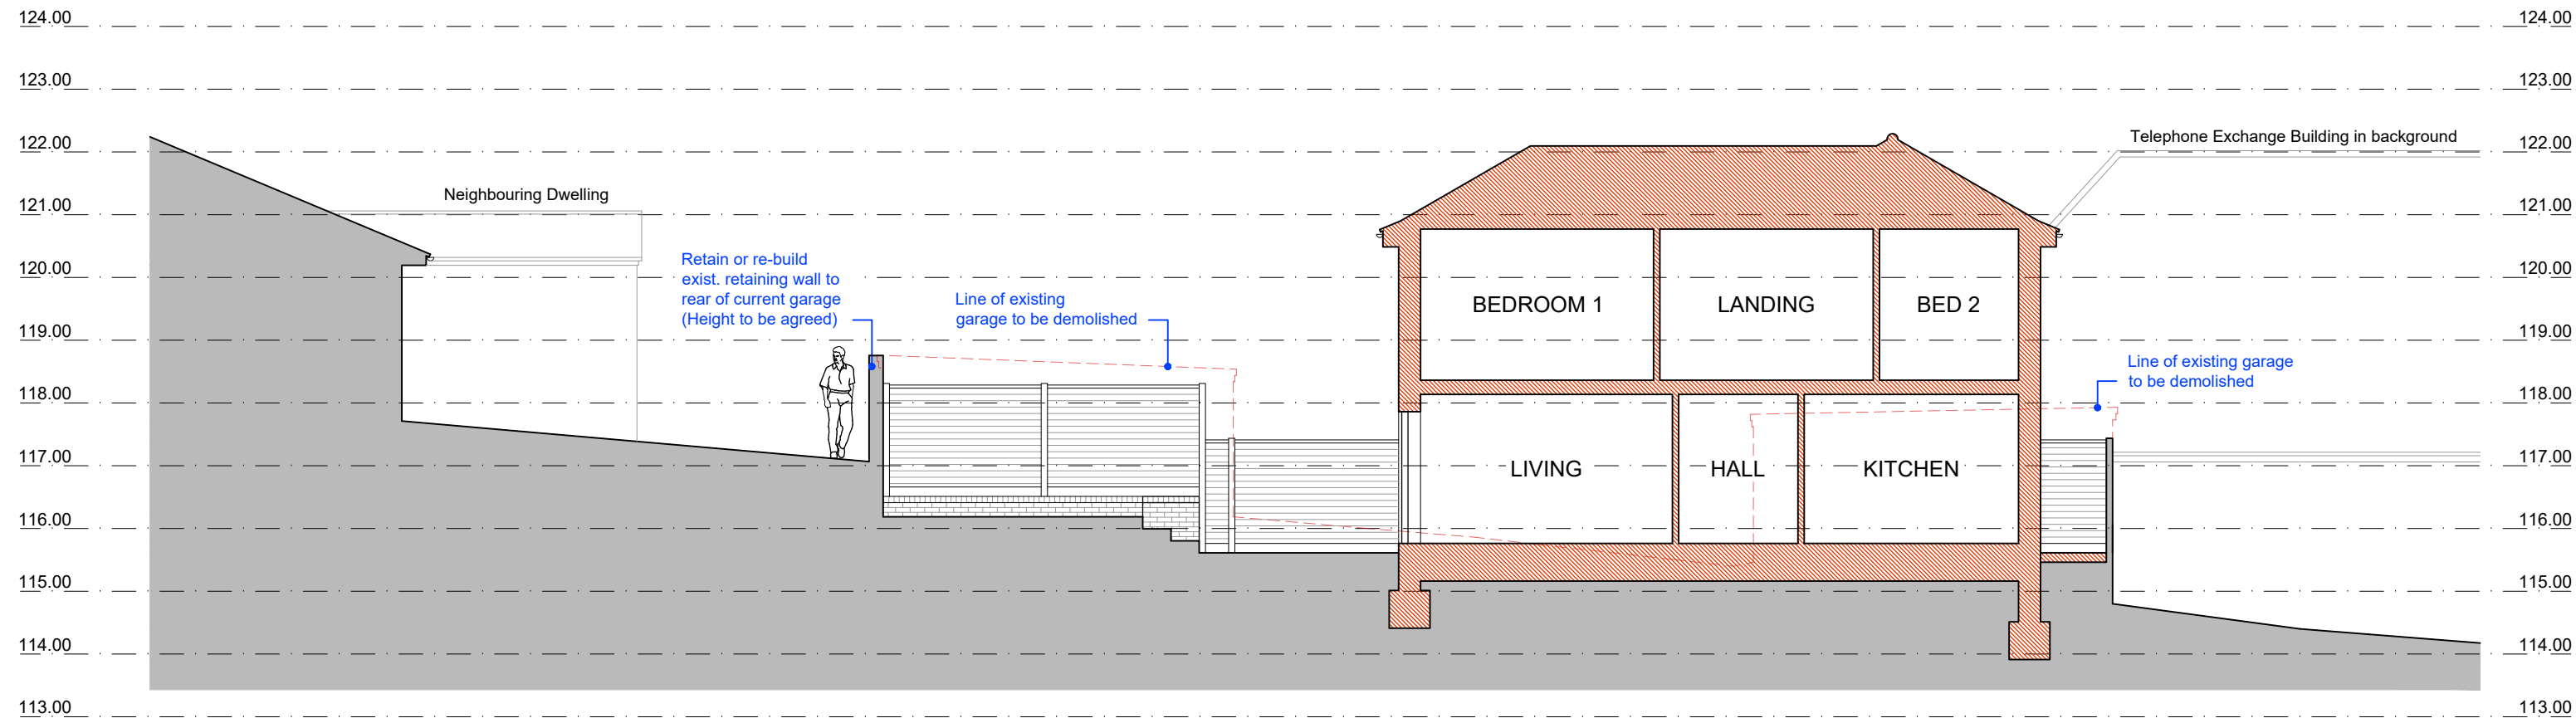


PROPOSED SITE SECTION A-A
Scale 1:100

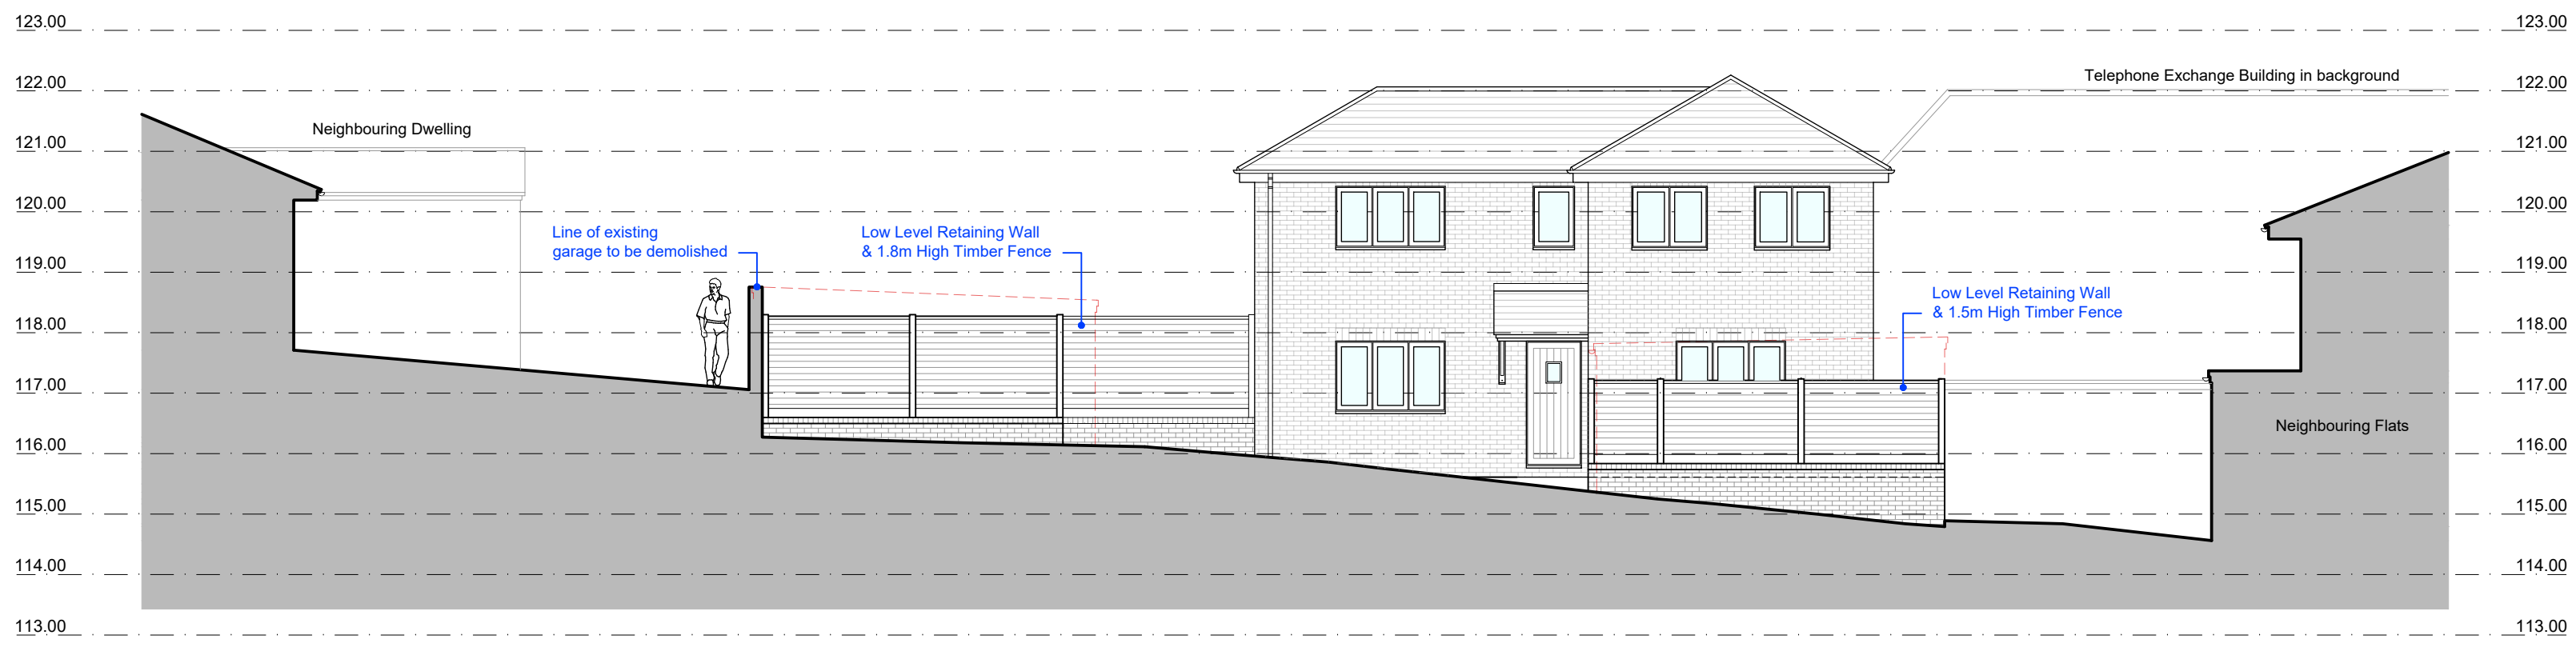


PROPOSED SOUTH EAST ELEVATION
Scale 1:100

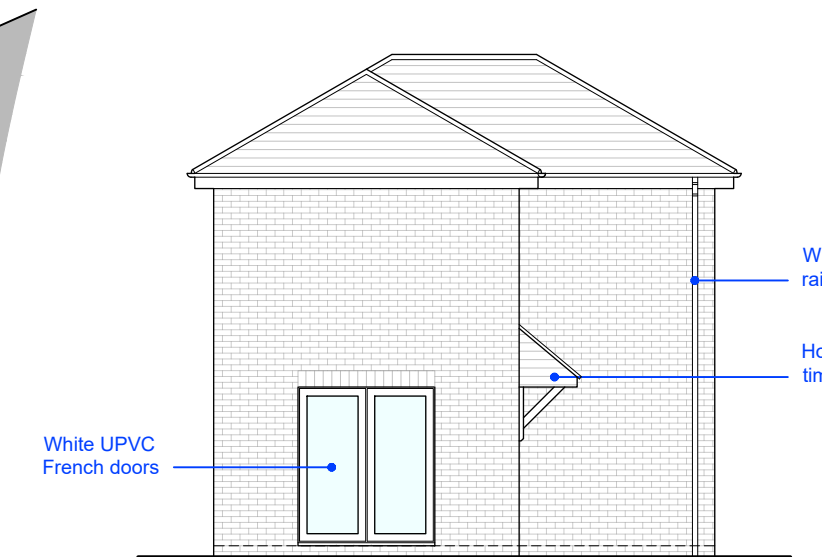


PROPOSED SOUTH WEST ELEVATION
Scale 1:100

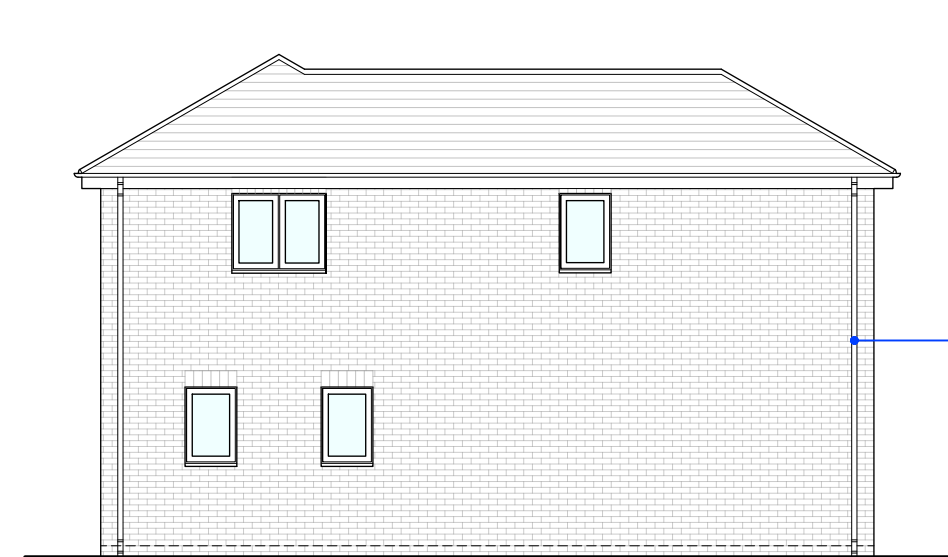


PROPOSED NORTH WEST ELEVATION
Scale 1:100

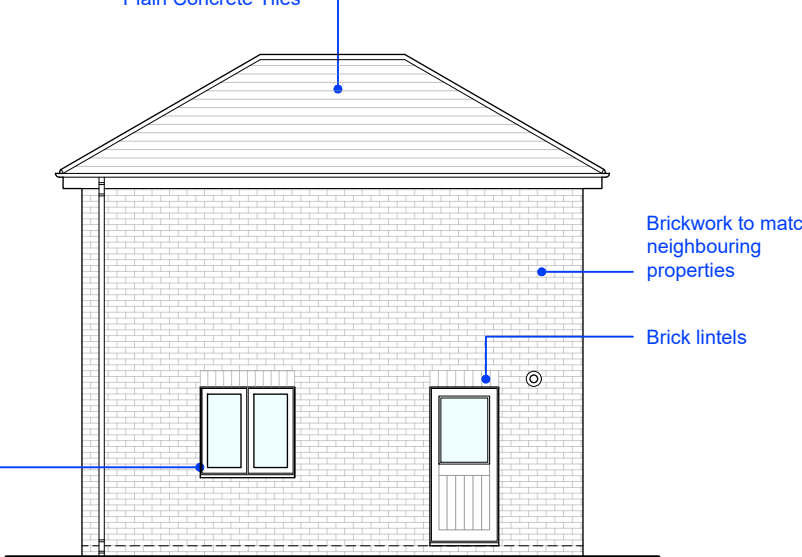


PROPOSED NORTH EAST ELEVATION
Scale 1:100

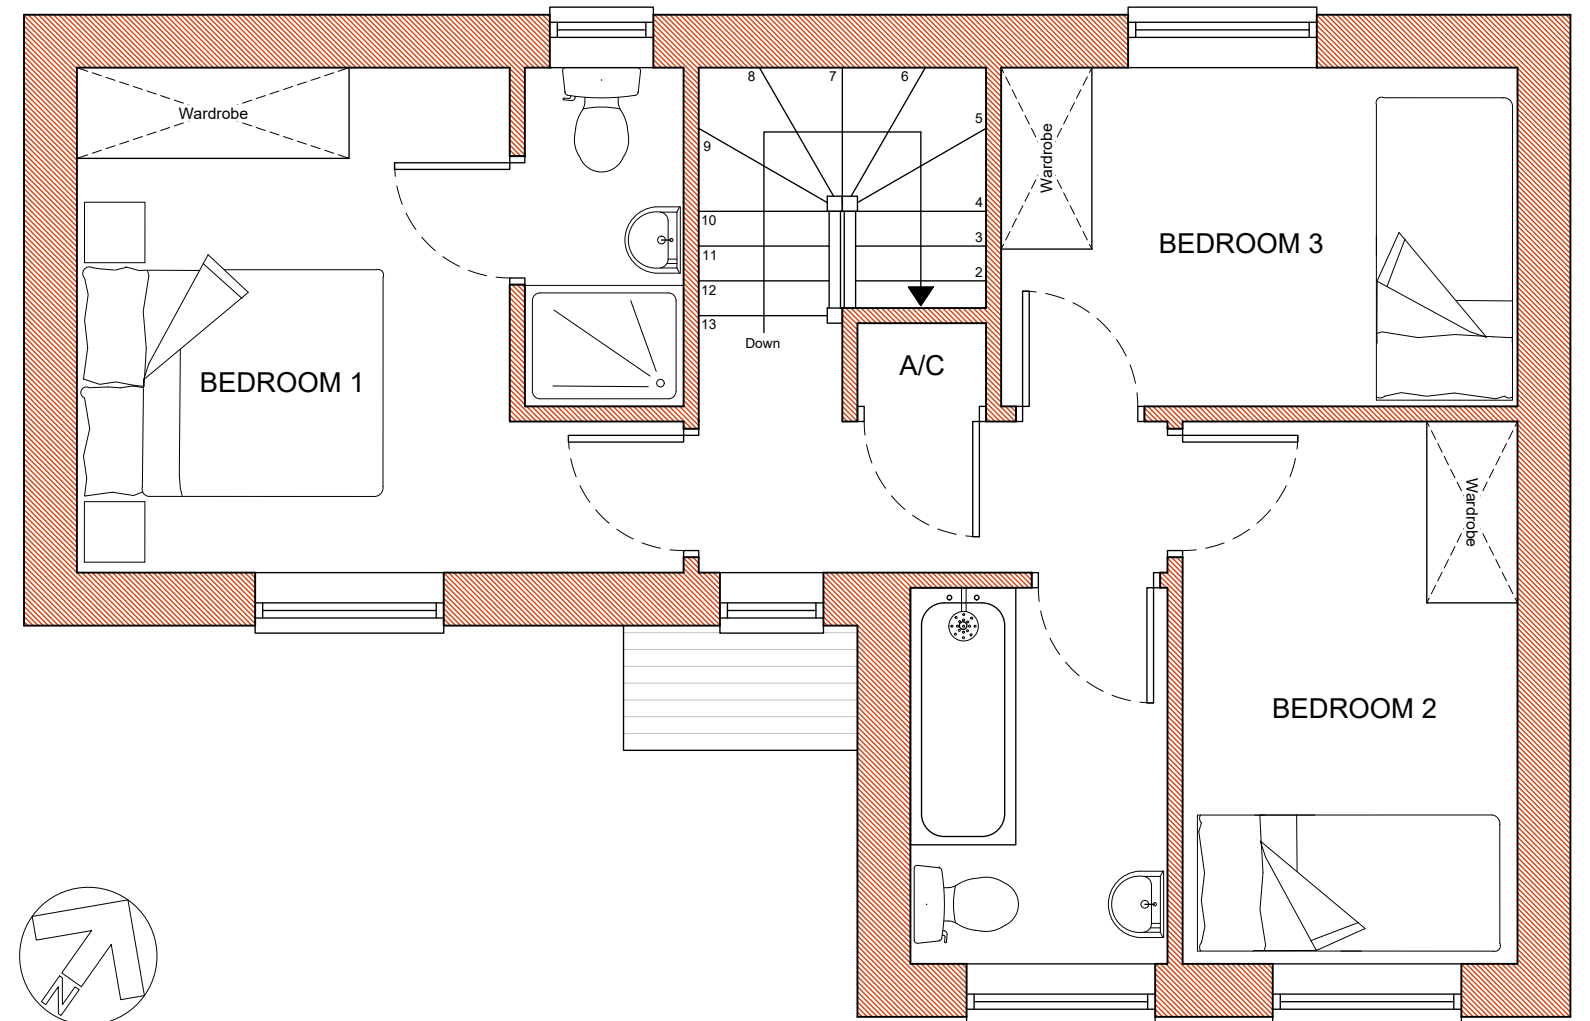

PROPOSED FIRST FLOOR PLAN
Scale 1:50

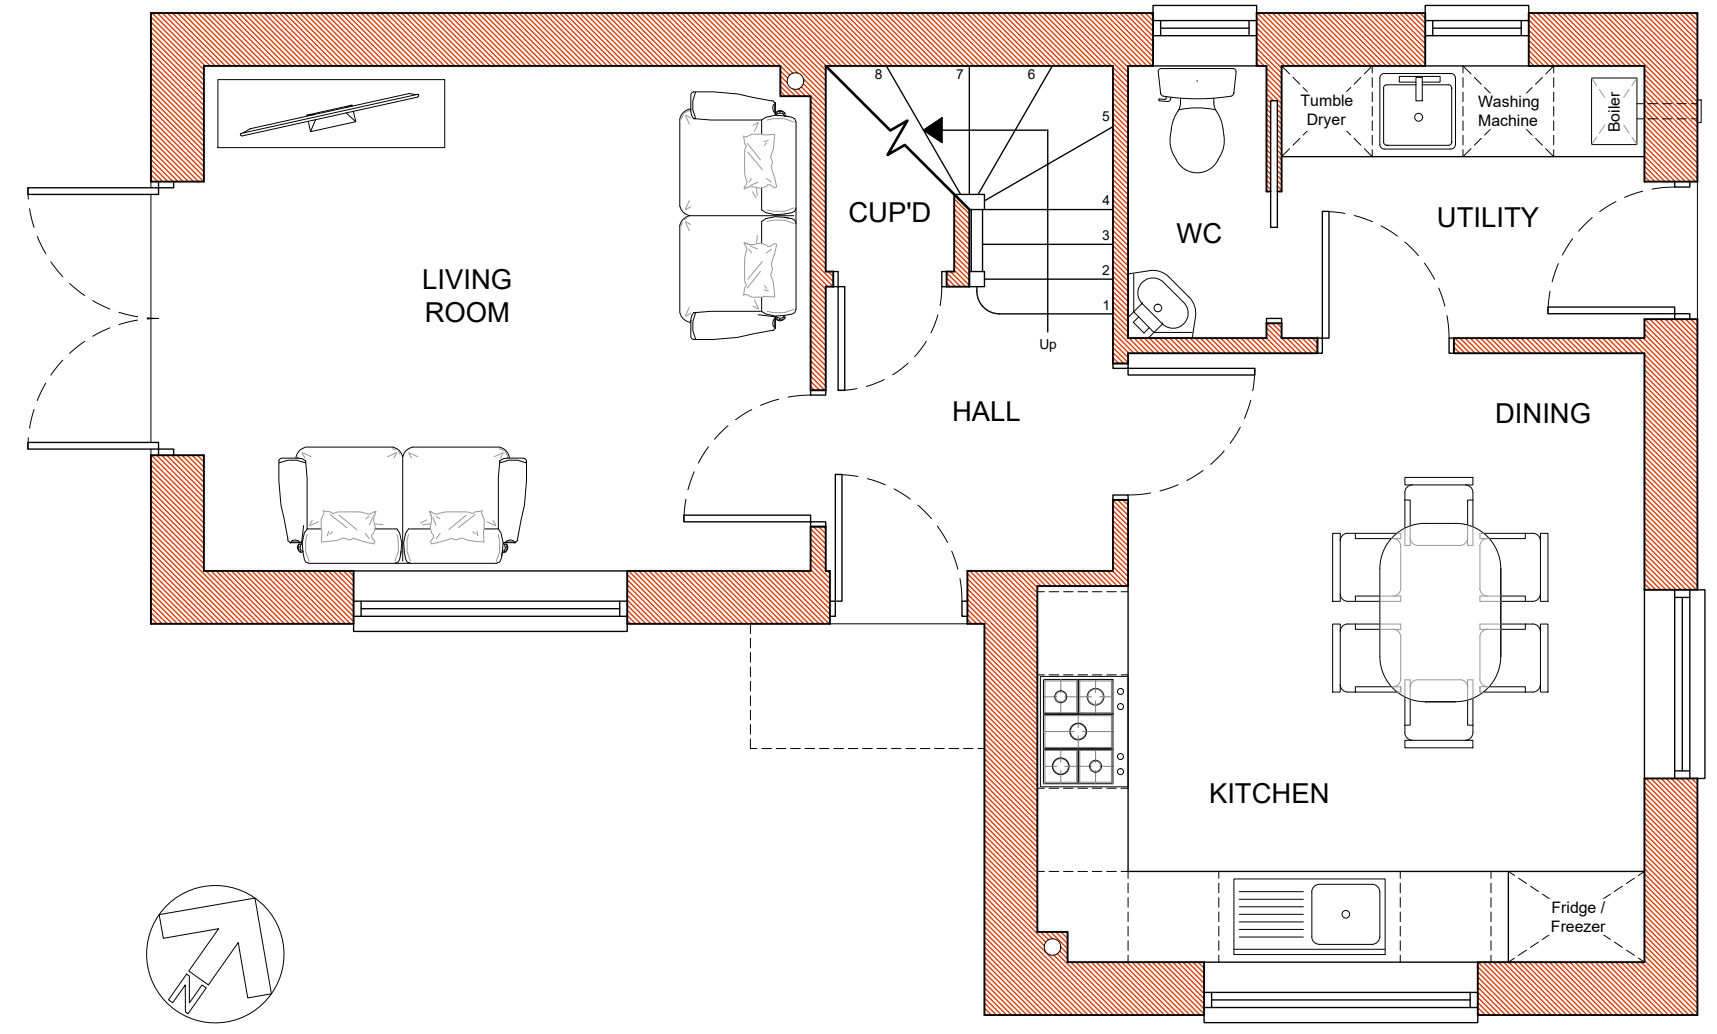

PROPOSED GROUND FLOOR PLAN
Scale 1:50

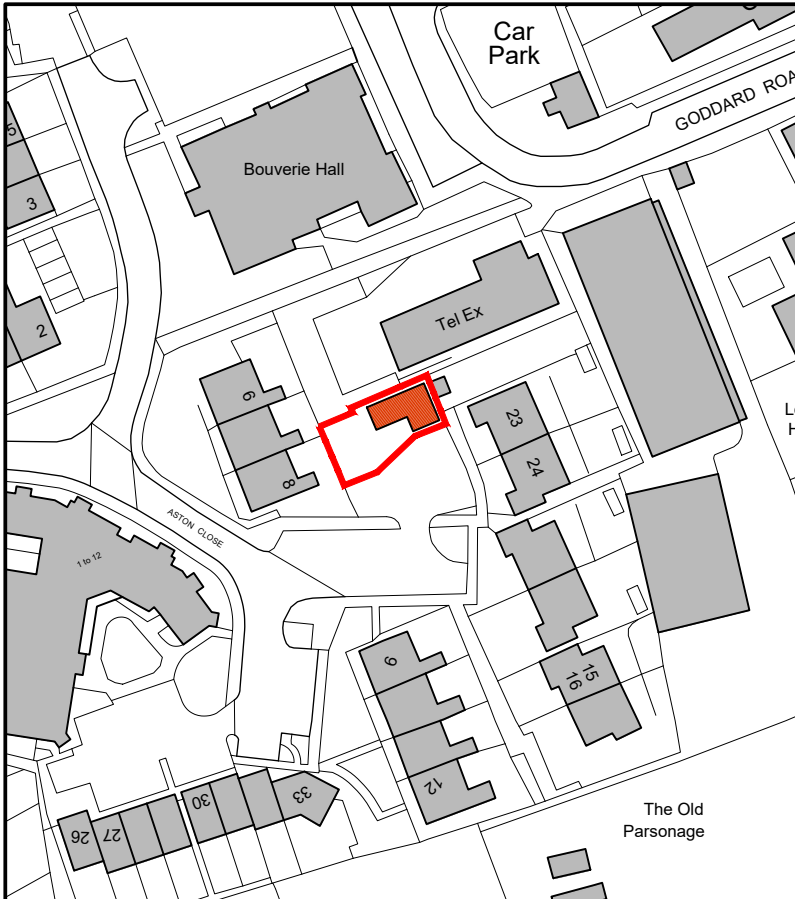

PROPOSED SITE LOCATION PLAN
Scale 1:1250



Ground Floor
6 Pelhams Court
Marlborough
Wiltshire SN8 2AG

T: 01672 518 278
E: info@tuttlearchserv.co.uk
F: facebook.com/tuttlearchserv
W: tuttlearchserv.co.uk

JOB TITLE:
Proposed Residential Development,
Garages @ Aston Close, Pewsey,
Wiltshire, SN9 5EQ

For Mr & Mrs J. Stevens

DRAWING TITLE:
Proposed Site Plan, Site Section,
Floor Plans & Elevations

JOB NO:
1656

DRAWING NO:
Aston Close - Proposed - 04

REV:
A

REVISION DESCRIPTIONS:
Rev 'A' - 04.02.26 - Amended following planning officers comments - BJ

SCALE: As Shown	DATE: Oct 25	DRAWN BY: BJ	PAPER SIZE: A1
--------------------	-----------------	-----------------	-------------------