

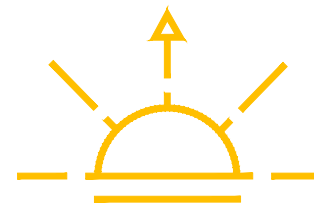


NOTE: SUMMER SOLSTICE
SHOWN FOR THE SUN PATH

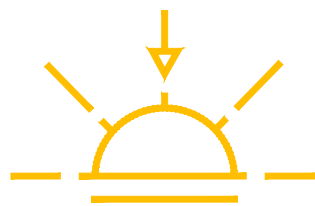

DRAWING FOR PLANNING PURPOSES ONLY.
NOT TO BE USED FOR CONSTRUCTION.

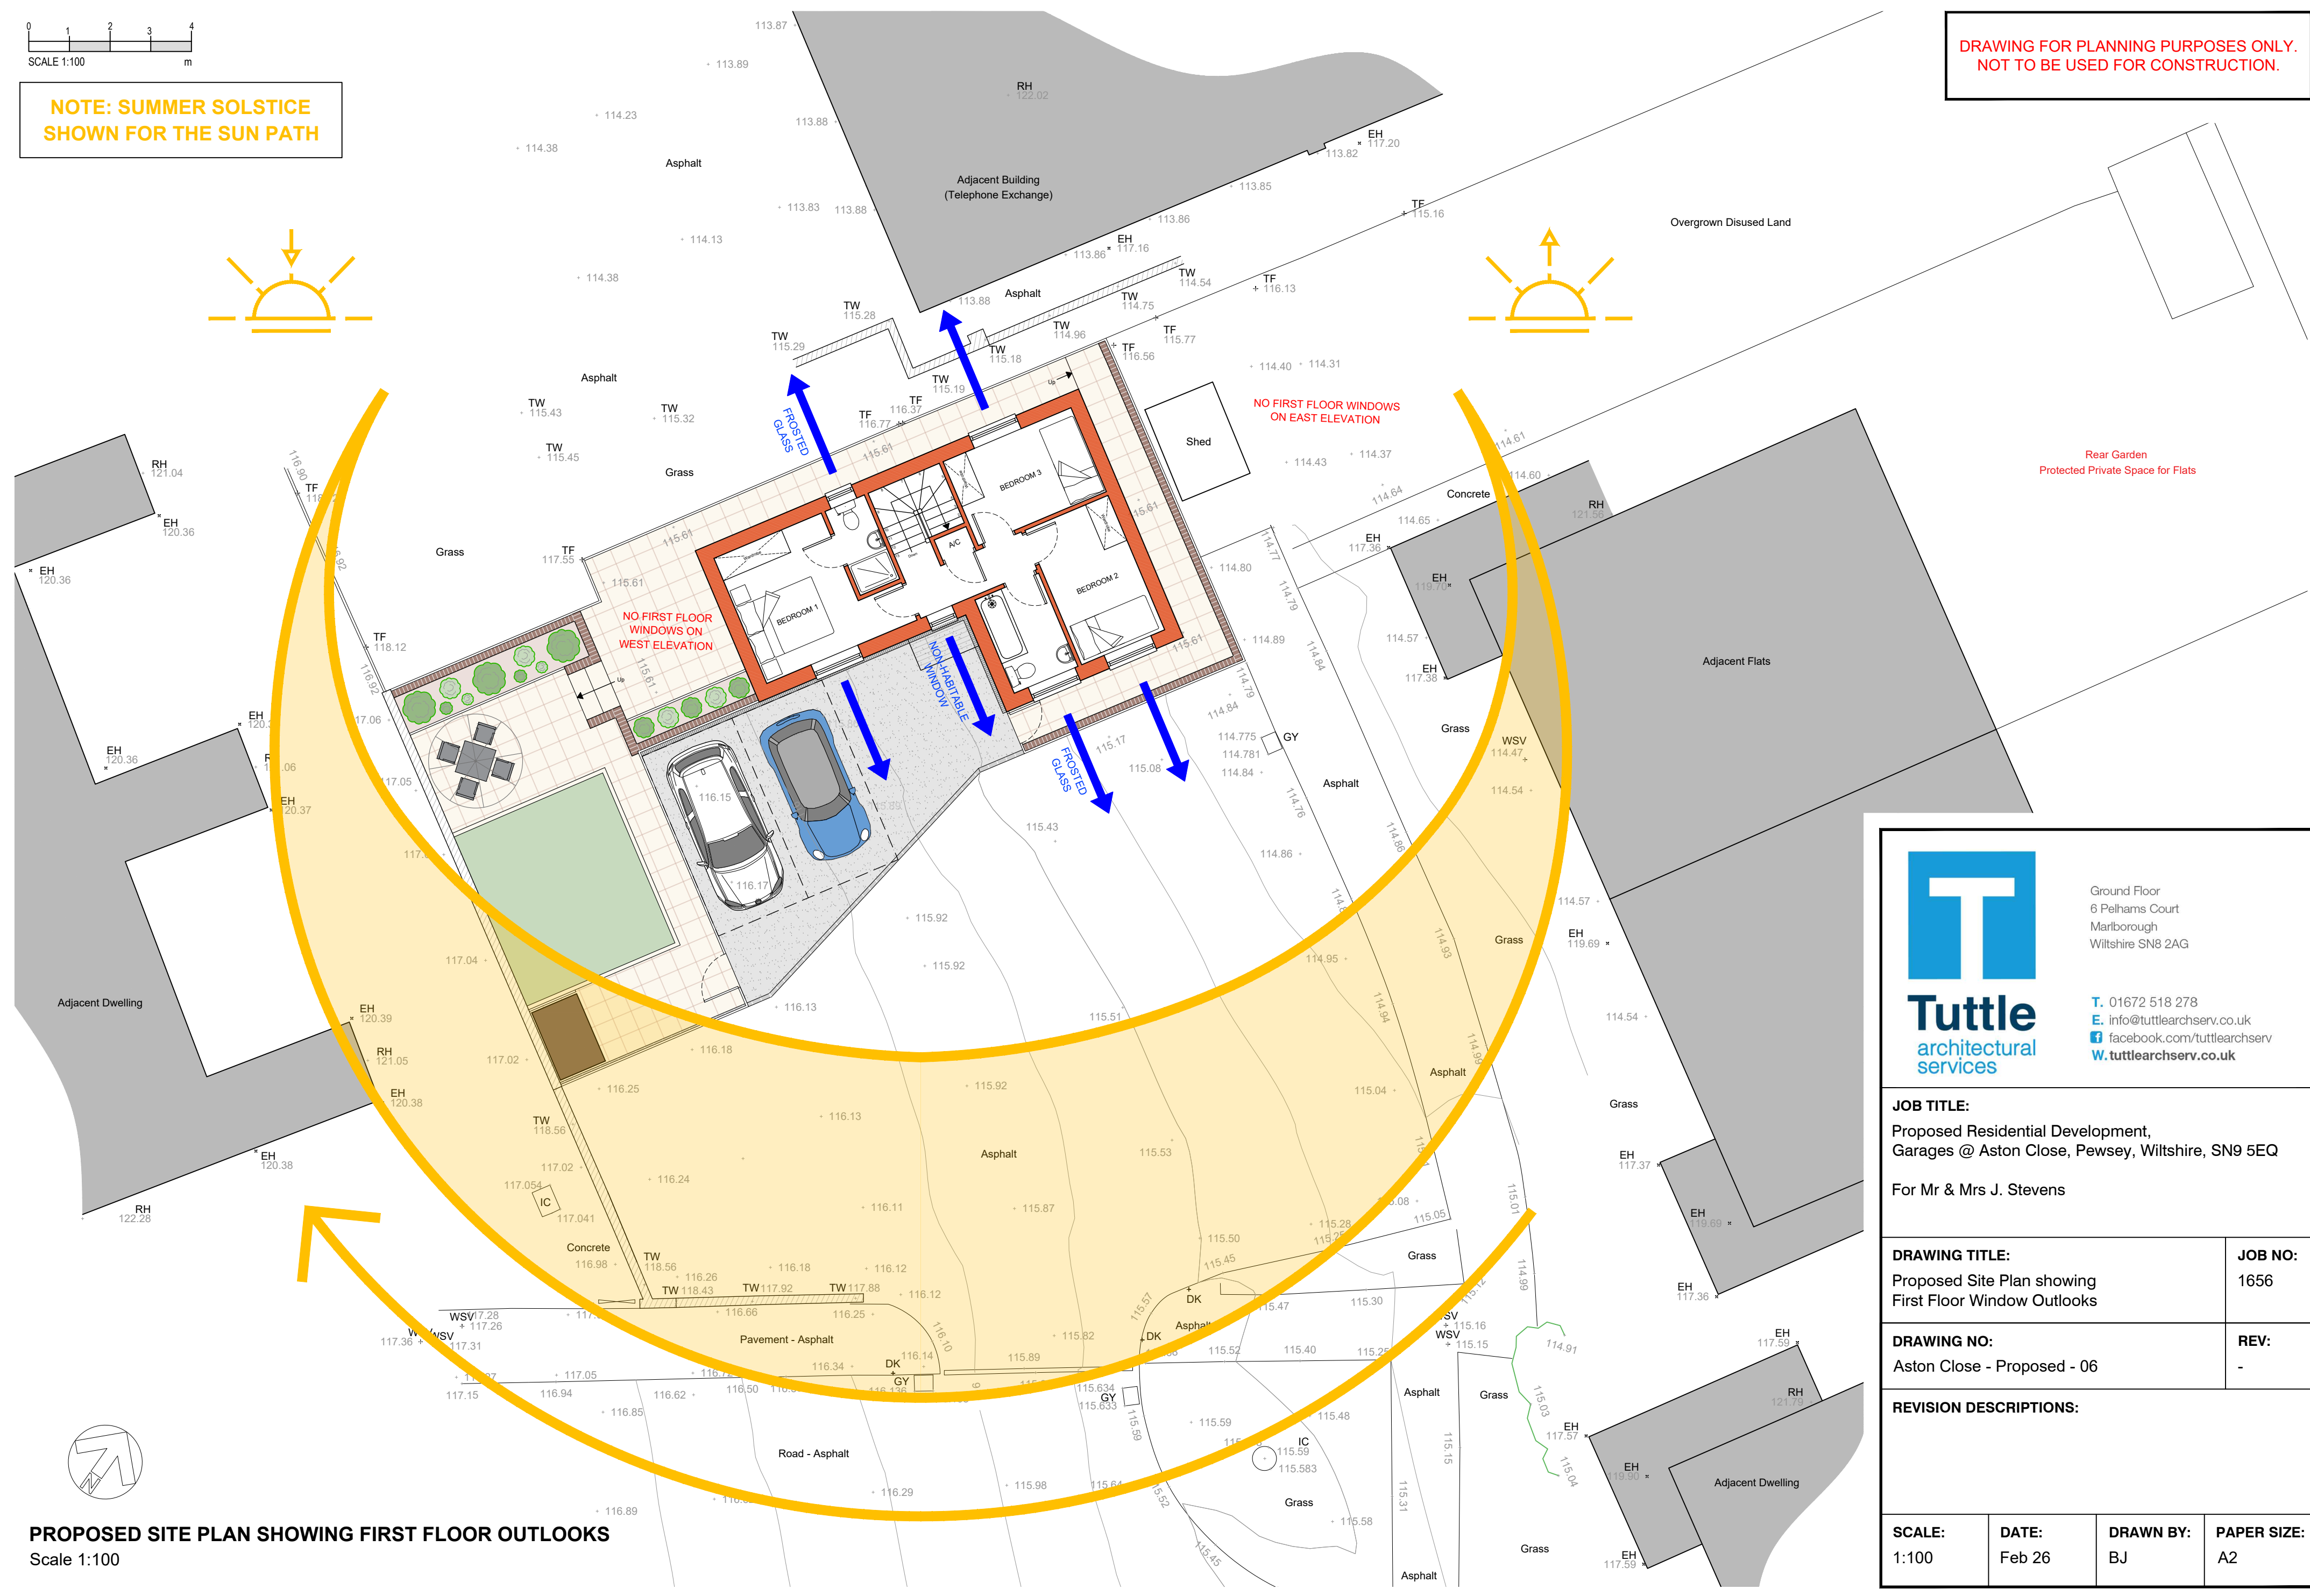

PROPOSED SITE PLAN SHOWING FIRST FLOOR OUTLOOKS
Scale 1:100



Ground Floor
6 Pelhams Court
Marlborough
Wiltshire SN8 2AG

T. 01672 518 278
E. info@tuttlearchserv.co.uk
F. facebook.com/tuttlearchserv
W. tuttlearchserv.co.uk

JOB TITLE:
Proposed Residential Development,
Garages @ Aston Close, Pewsey, Wiltshire, SN9 5EQ

For Mr & Mrs J. Stevens

DRAWING TITLE: Proposed Site Plan showing First Floor Window Outlooks	JOB NO: 1656
--	------------------------

DRAWING NO: Aston Close - Proposed - 06	REV: -
---	------------------

REVISION DESCRIPTIONS:

SCALE: 1:100	DATE: Feb 26	DRAWN BY: BJ	PAPER SIZE: A2
------------------------	------------------------	------------------------	--------------------------