



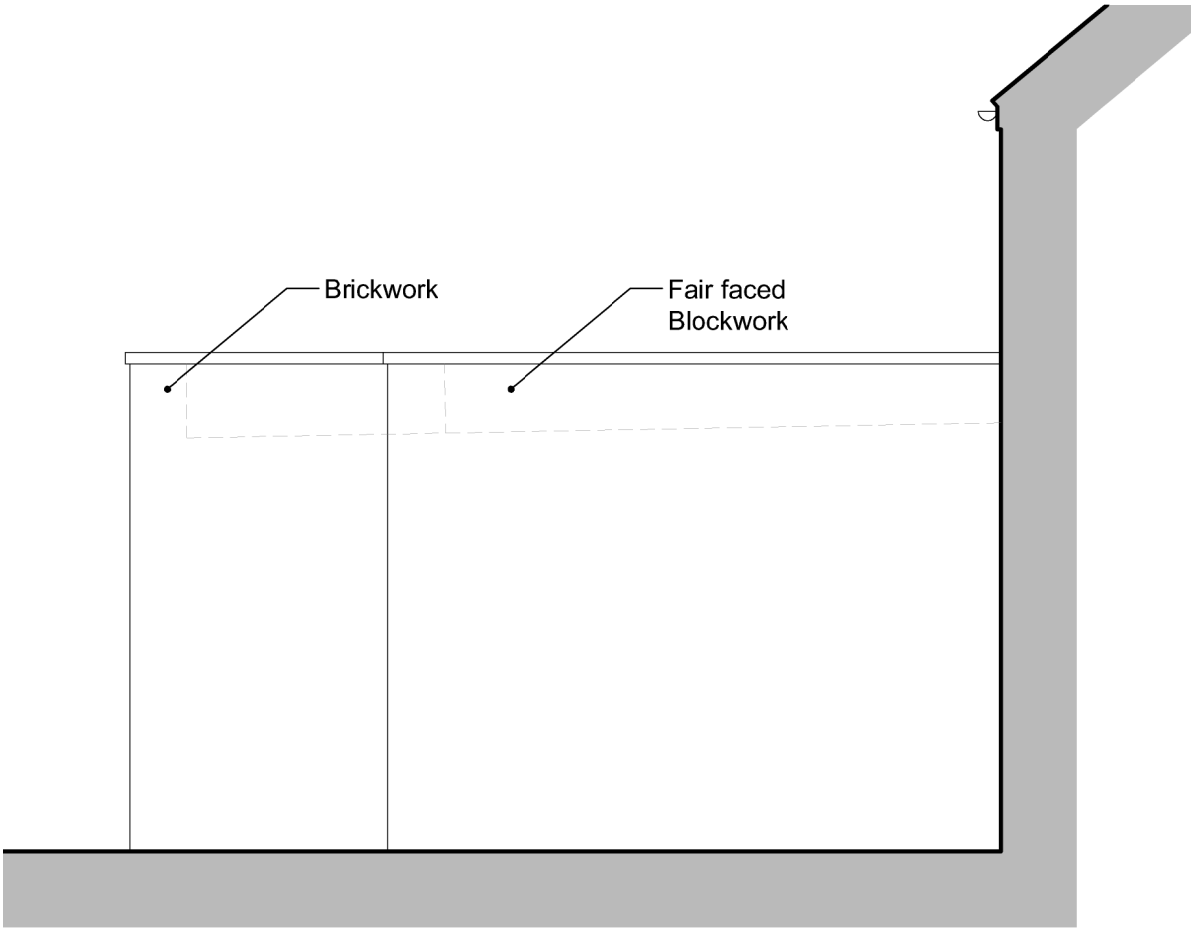

PROPOSED WEST ELEVATION
Scale 1:50

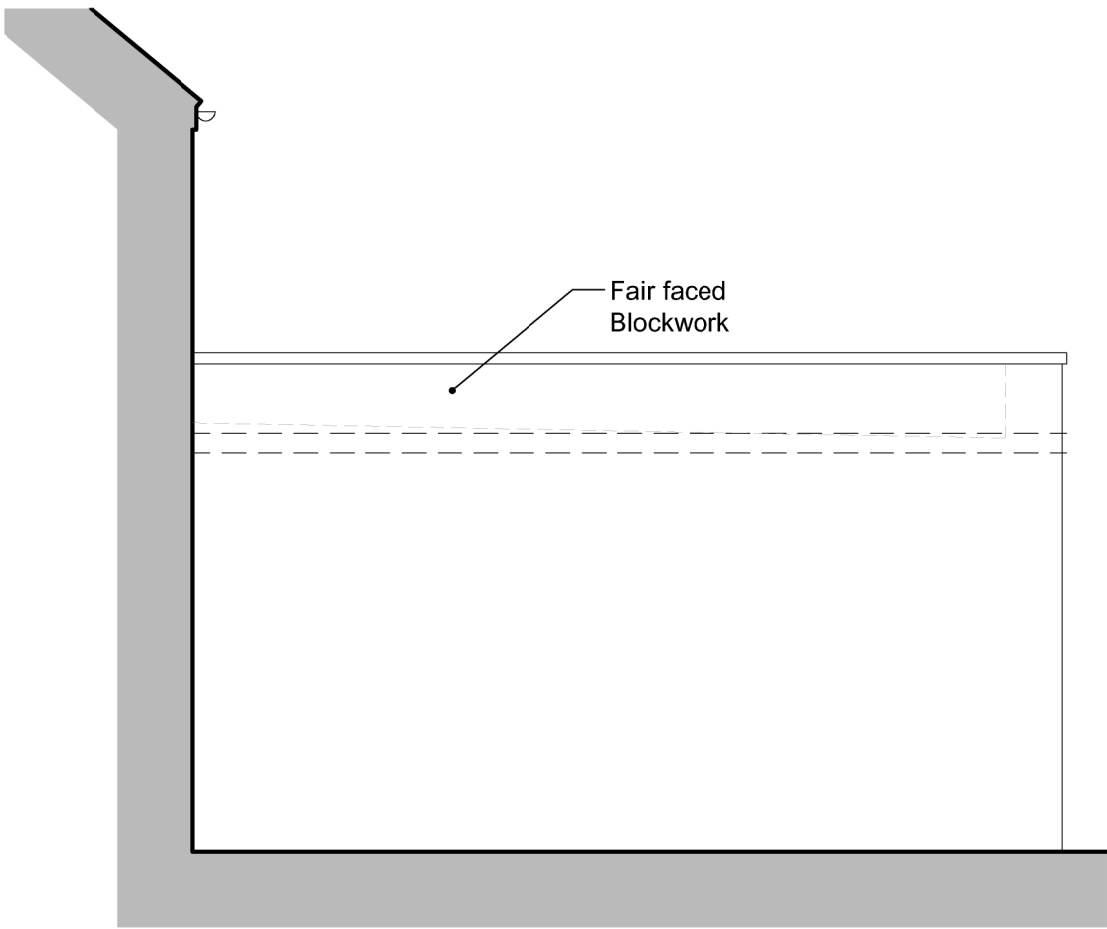


PROPOSED EAST ELEVATION
Scale 1:50




Proposed Garage and Utility.
Refer to Drawing No. 4384 - 03
for Floor Plan and Elevations

PROPOSED BLOCK PLAN
Scale 1:200

 

Scale bar (1:200)

 

Scale bar (1:50)

C	08.09.25	Client amendments. Proposed West Elevation added.	JG
B	29.08.25	Red line anc extension repositioned and window size amended.	JG
A	26.08.25	Client amendments.	JG
Rev.	Date		Init


CLIENT
MR ANDREW NEALE
4 NEW BUILDINGS, SEEND CLEEVE, SEEND, MELKSHAM

PROJECT
REAR SINGLE STOREY EXTENSION AND OUTBUILDING


DRAWING
EXTENSION
PROPOSED PLANS, ELEVATIONS AND SECTION A-A

DRAWN: JG	Date: 18/07/2025	Scale: 1:50 @ A2
Drawing number: 4384-02		Rev. C

DOLMAN
ARCHITECTURAL DESIGNERS BUILDING SURVEYORS
COST CONSULTANTS CDM PRINCIPAL DESIGNERS
Sussex House Bath Road Devizes Wiltshire SN10 2AF
Tel: 01380 729456
Web: www.dolmansurveyors.co.uk
Email: info@dolmansurveyors.co.uk

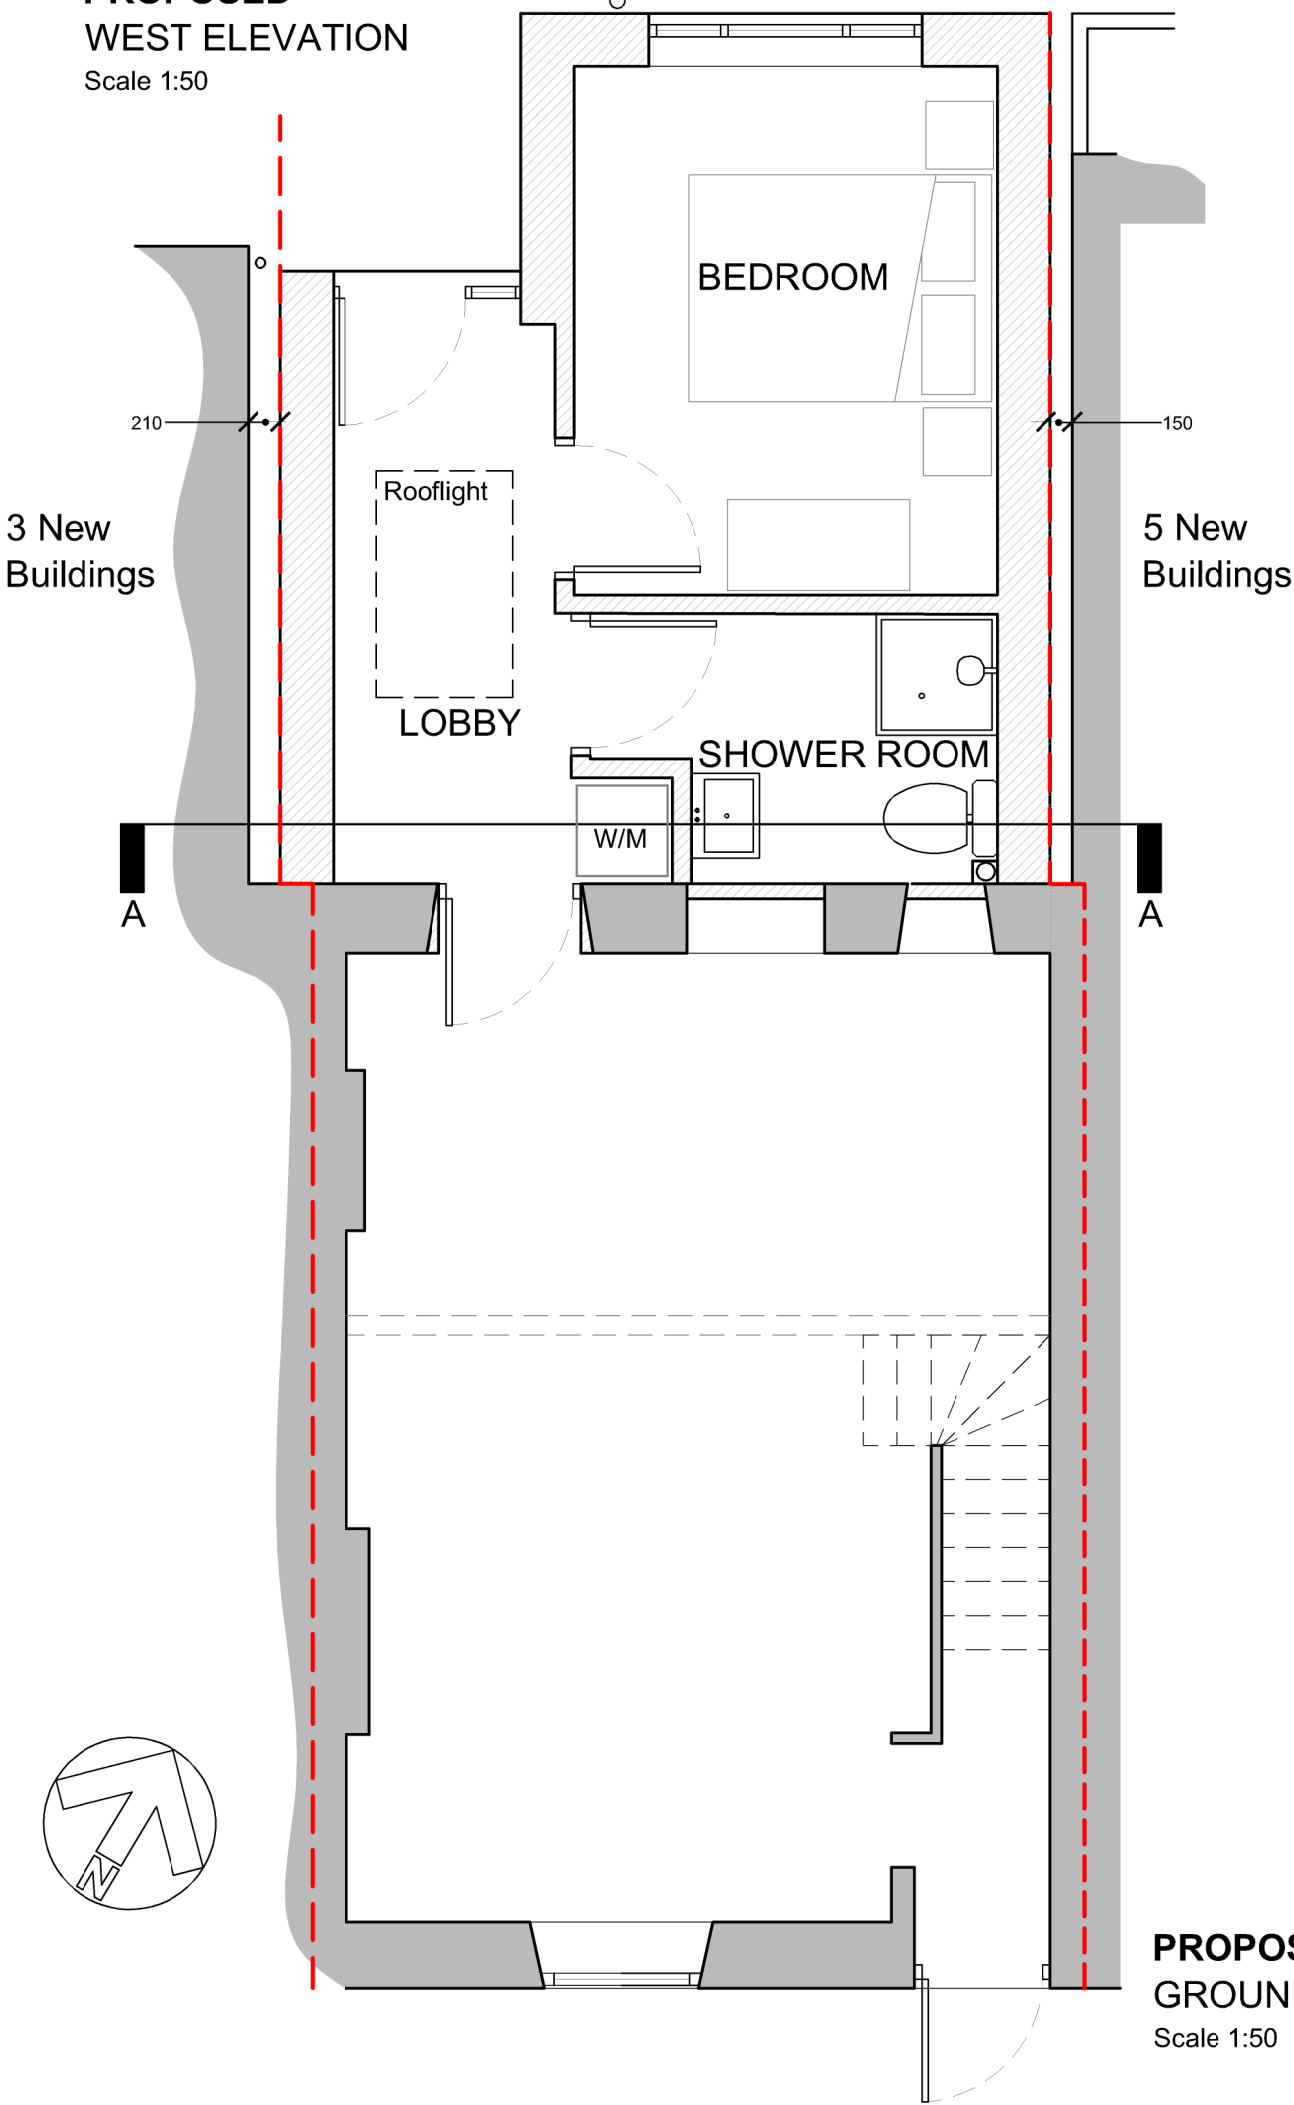


PROPOSED GROUND FLOOR PLAN
Scale 1:50

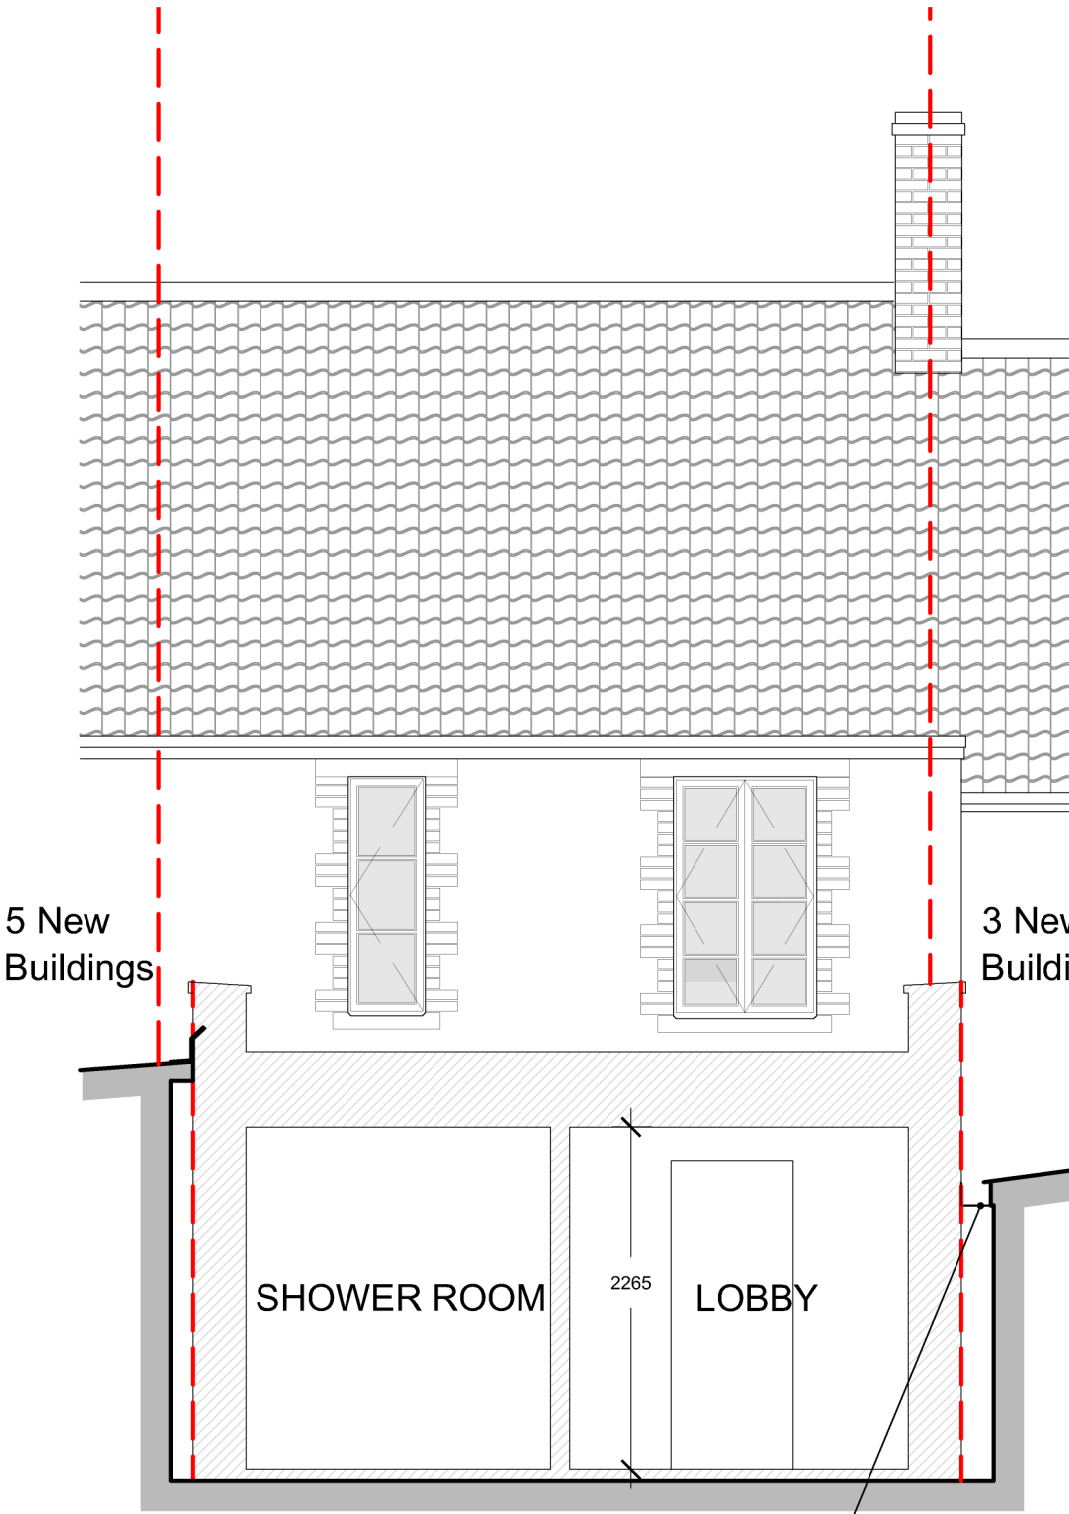

PROPOSED SECTION A-A
Scale 1:50

Stainless steel box
gutter and flashing

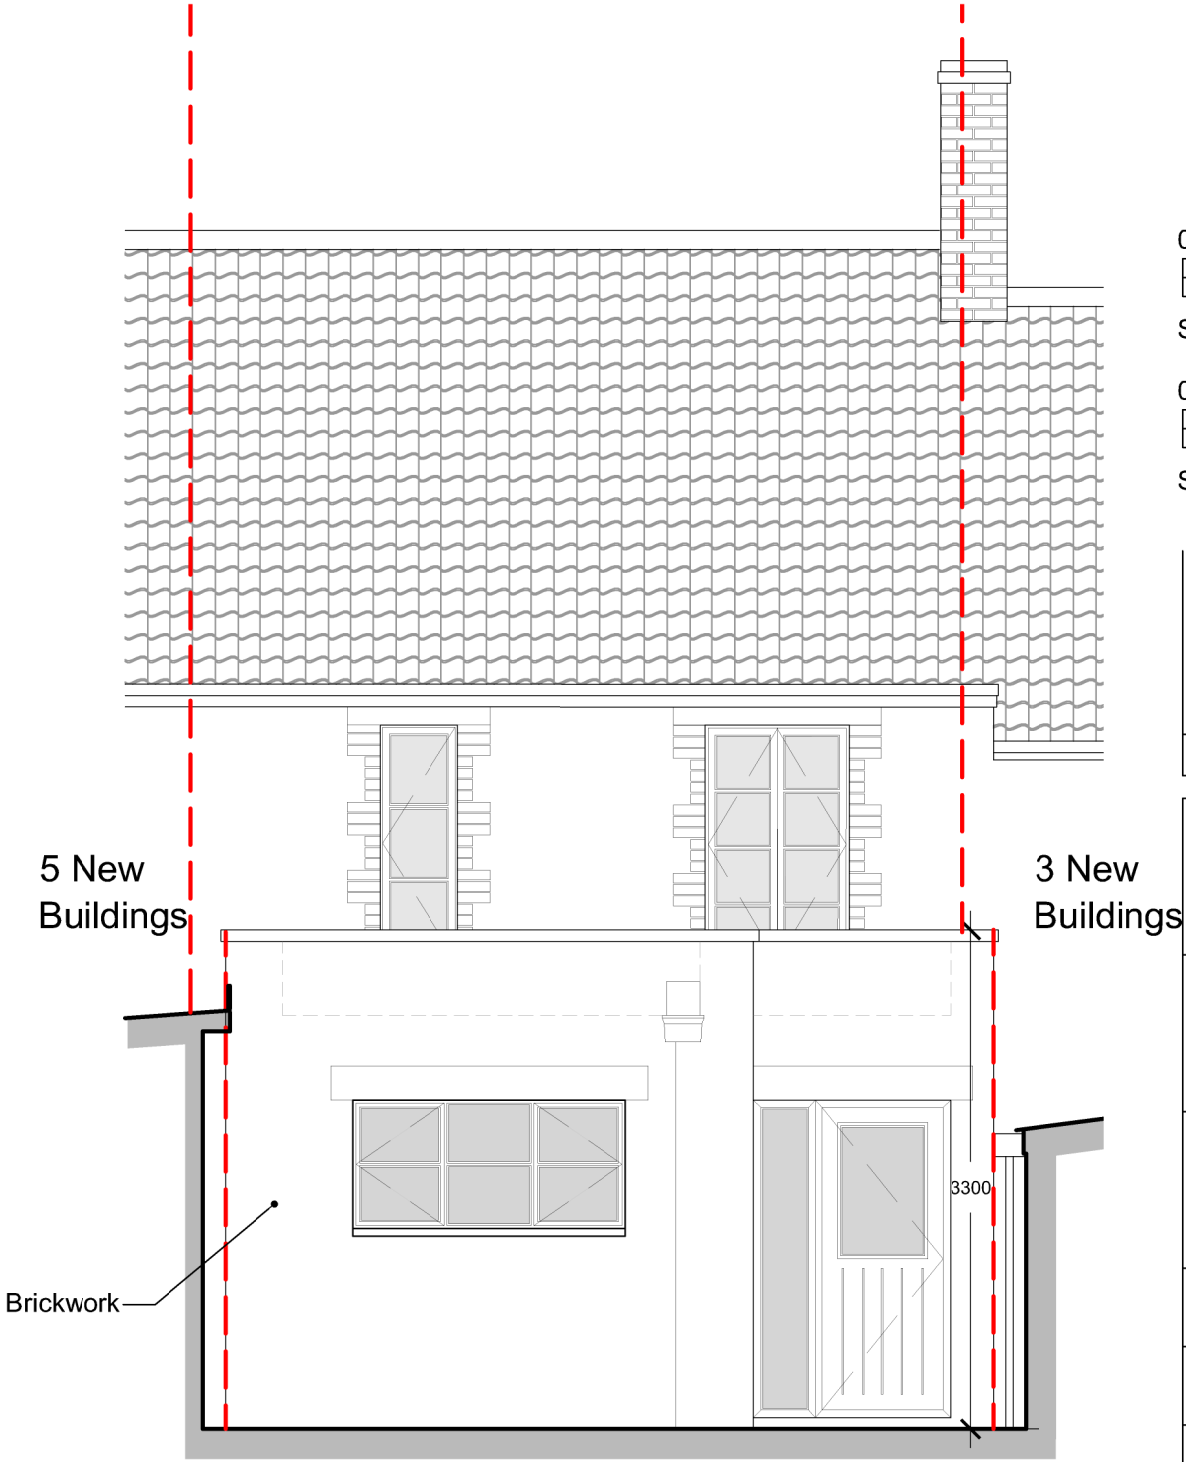

PROPOSED NORTH ELEVATION
Scale 1:50