


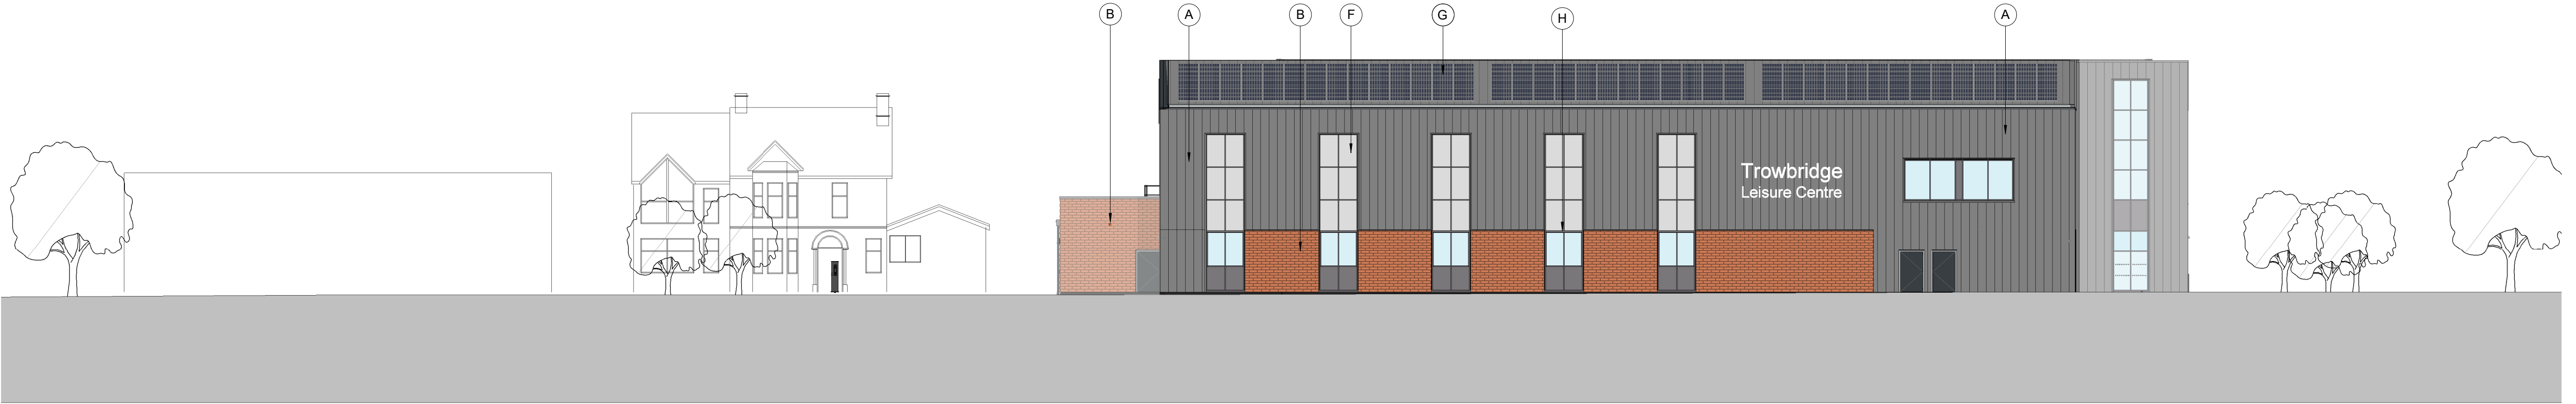


Proposed South East Elevation



Proposed South West Elevation



Proposed North East Elevation

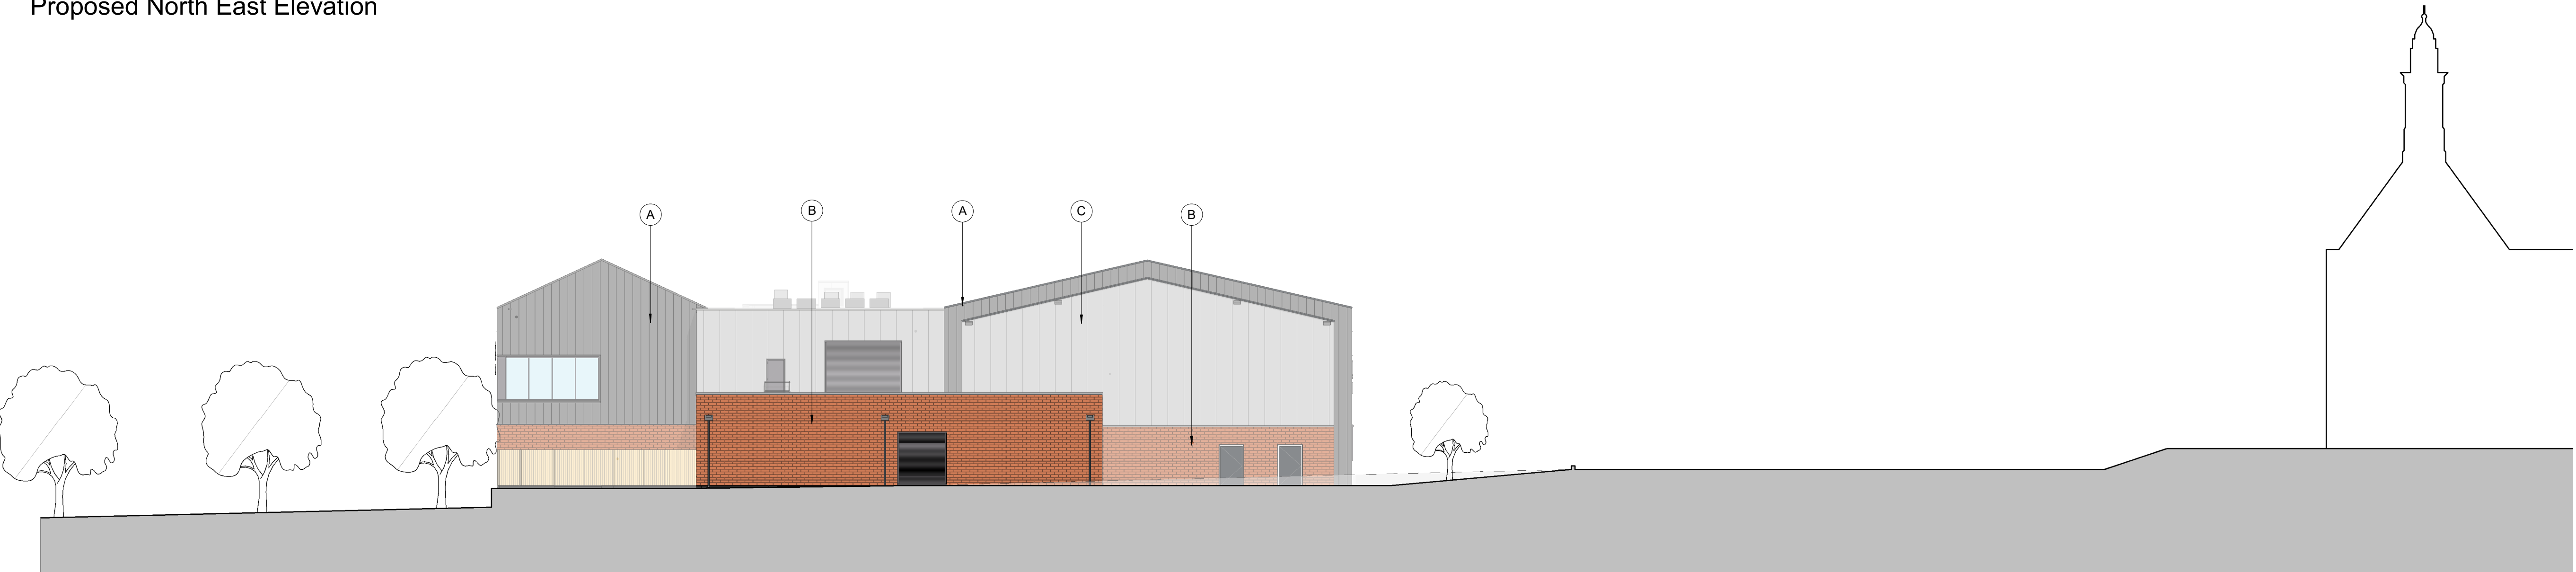

Proposed North West Elevation

This line should measure 70mm when printed correctly

This drawing is the copyright of Roberts Limbrick Ltd and should not be reproduced in whole or in part or used in any manner whatsoever without their written permission.

Responsibility is not accepted for errors made by others in scaling from this drawing. Use only figured dimensions and report any discrepancies or omissions to the Architect immediately.

Rev	Date	By	Chk	Description
C01	05.09.24	SL	BB	ISSUED FOR PLANNING
C02	10.09.24	SL	SL	ISSUED FOR PLANNING - Scale Bars and North Arrows Added
C03	15.11.24	BB	SL	ISSUED FOR PLANNING
C04	13.02.26	SL	AGK	ISSUED FOR PLANNING

Key - External Materials	
A	- Aluminium Standing Seam (or similar) - Dark Grey
B	- Red Brick - Bricksip system
C	- Composite Cladding Panels - Light Grey
D	- Curtain Wall Glazing
E	- Curtain Wall Glazing - Coloured
F	- Curtain Wall Glazing - Translucent
G	- Photovoltaic Panels
H	- External Blinds



Roberts Limbrick

03333 405 500

mail@robertslimbrick.com

robertslimbrick.com

Registered Office England No. 06558029

Project Name

Trowbridge Leisure Centre

Client Name

Alliance Leisure

Drawing Title

Proposed Elevations

Scale

1 : 200 • A1

Project No.

11120

Status

A3

Purpose Of Issue

Issued for Planning

Project

11120

Org

RL

Vol

XX

Level

ZZ

Form

DR

Number

P2201

Revision

C04