

Symbol Key:

- Boundary line
- Demolished
- Details above
- Wall outline below roof

Not Surveyed

Proposed Roof Plan

0 5 metres

Arkiplan

ArkiPlan Architectural Ltd • Enquiries@ArkiPlan.co.uk
Lytchett House, 13 Freeland Park, Wareham Road, Poole, Dorset, BH16 6FA

Site	27 The Butts, Westbury BA13 3EU	Date	23.12.2025
		Sheet	25-3091 D05 REV 01
		Job	New Extension Loft Conversion
		Scale	1:50 @A1, 1:100 @A3
Title Number	WT187689	Title	As Shown

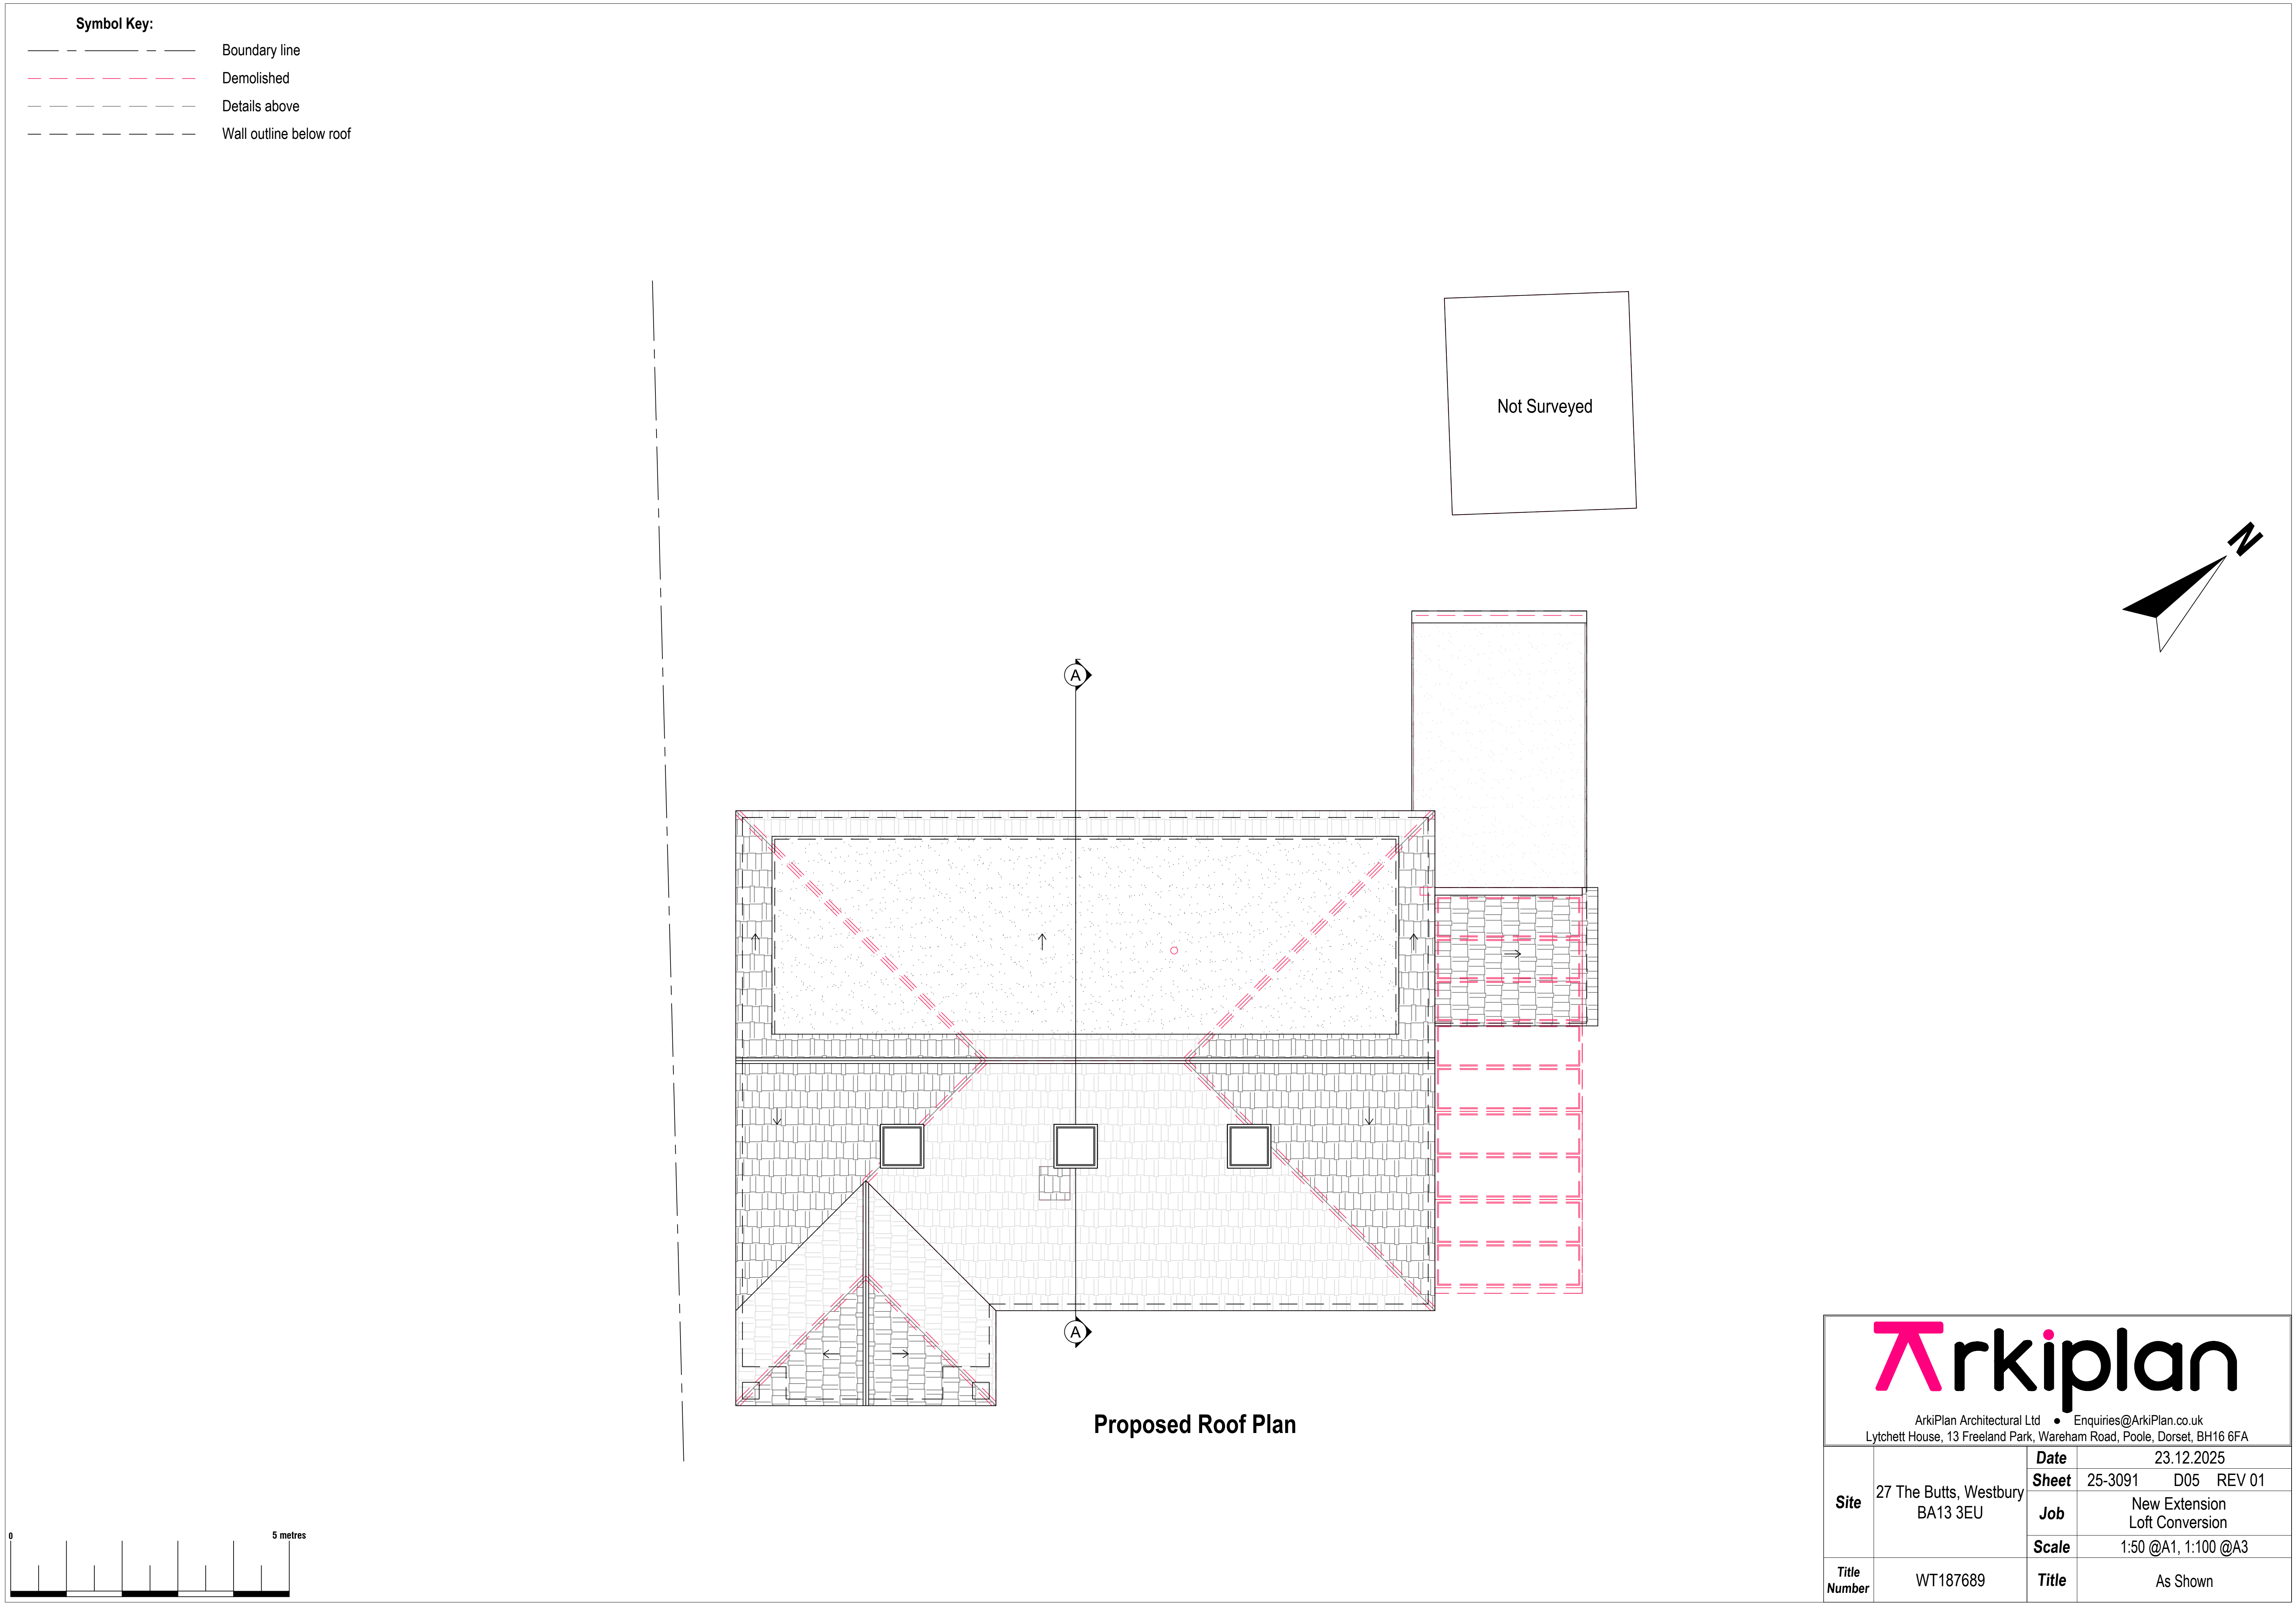

Symbol Key:

- Boundary line
- Demolished
- Details above
- Wall outline below roof

Not Surveyed


Proposed Roof Plan

0 5 metres

Arkiplan

ArkiPlan Architectural Ltd • Enquiries@ArkiPlan.co.uk
Lytchett House, 13 Freeland Park, Wareham Road, Poole, Dorset, BH16 6FA

Site	27 The Butts, Westbury BA13 3EU	Date	23.12.2025
		Sheet	25-3091 D05 REV 01
		Job	New Extension Loft Conversion
		Scale	1:50 @A1, 1:100 @A3
Title Number	WT187689	Title	As Shown

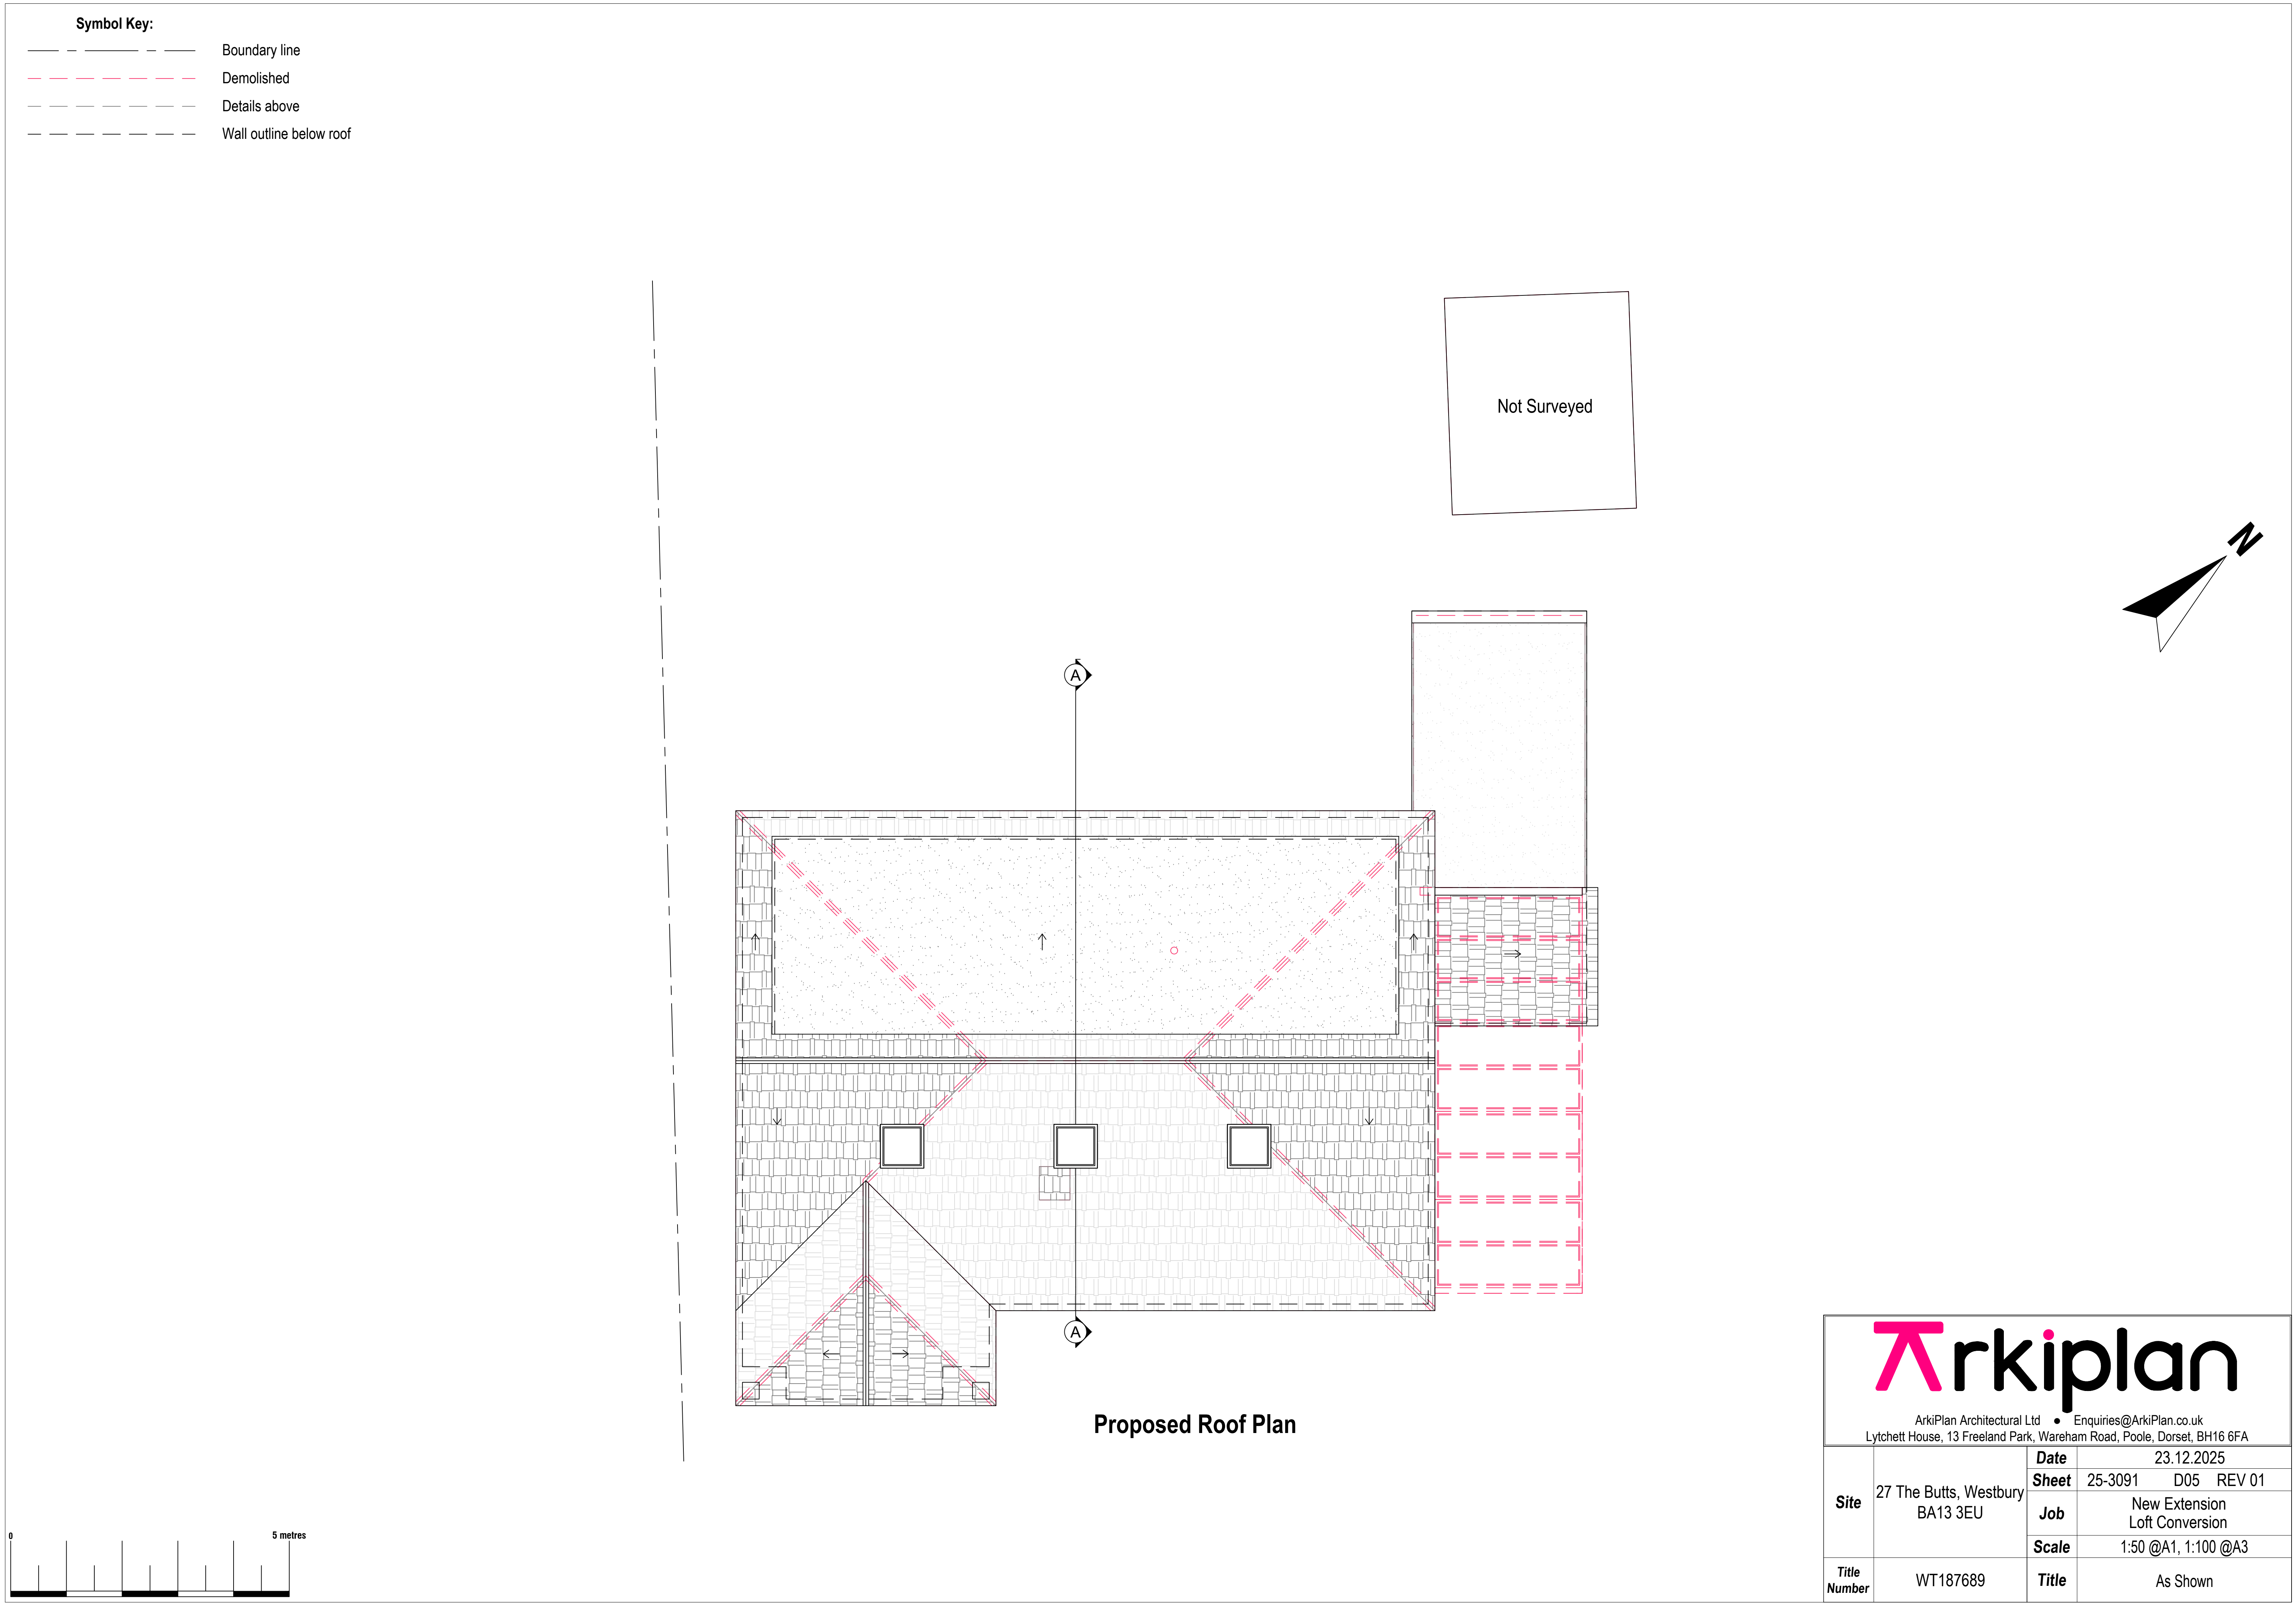

Symbol Key:

- Boundary line
- Demolished
- Details above
- Wall outline below roof

Not Surveyed

Proposed Roof Plan

Arkiplan
ArkiPlan Architectural Ltd • Enquiries@ArkiPlan.co.uk
Lytchett House, 13 Freeland Park, Wareham Road, Poole, Dorset, BH16 6FA

Site	Date
27 The Butts, Westbury BA13 3EU	23.12.2025
	Sheet 25-3091 D05 REV 01
	Job New Extension Loft Conversion
	Scale 1:50 @A1, 1:100 @A3
Title Number WT187689	Title As Shown

[illegible][illegible]