




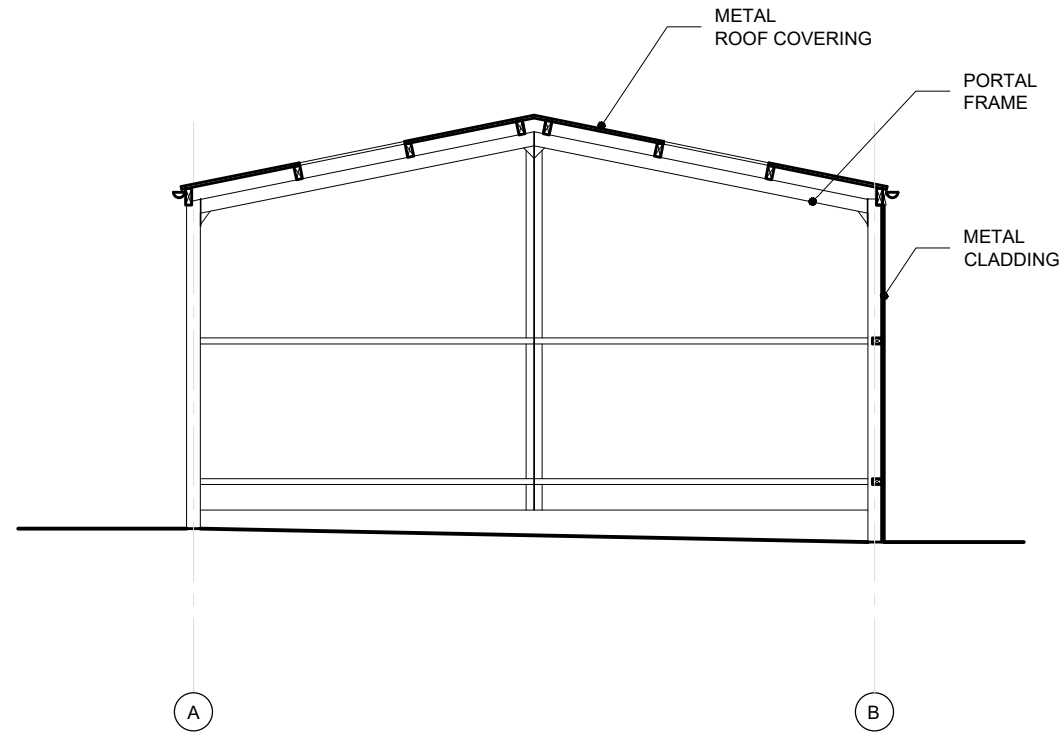



**EXISTING INDICATIVE
BARN SECTION 1-1**
SCALE 1:100

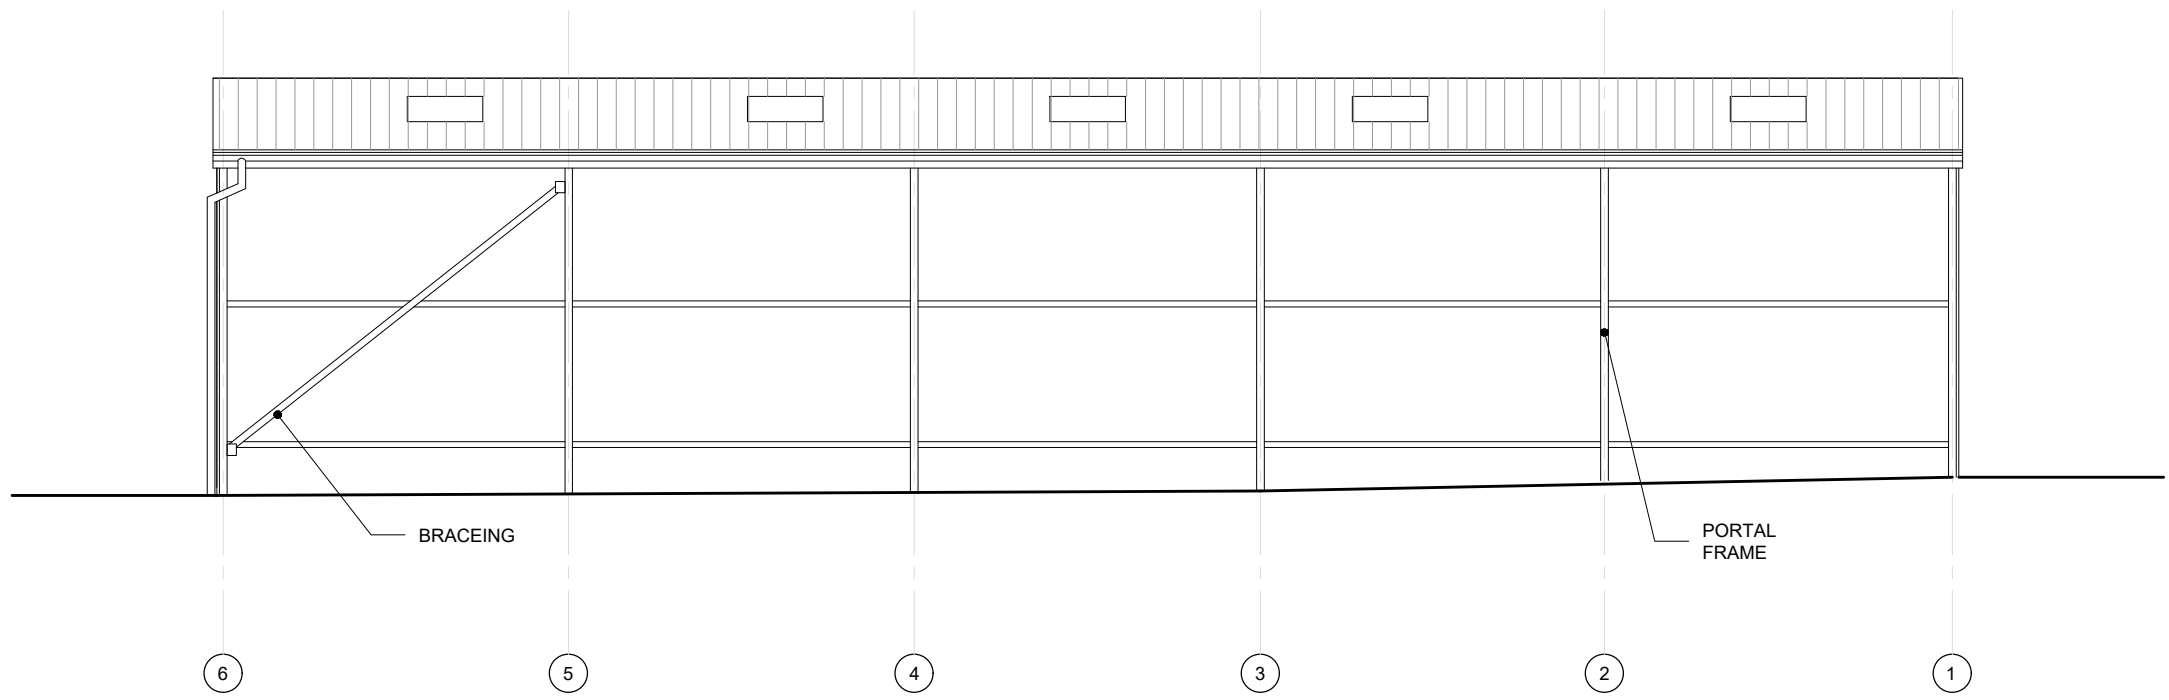



**EXISTING
WEST ELEVATION**
SCALE 1:100

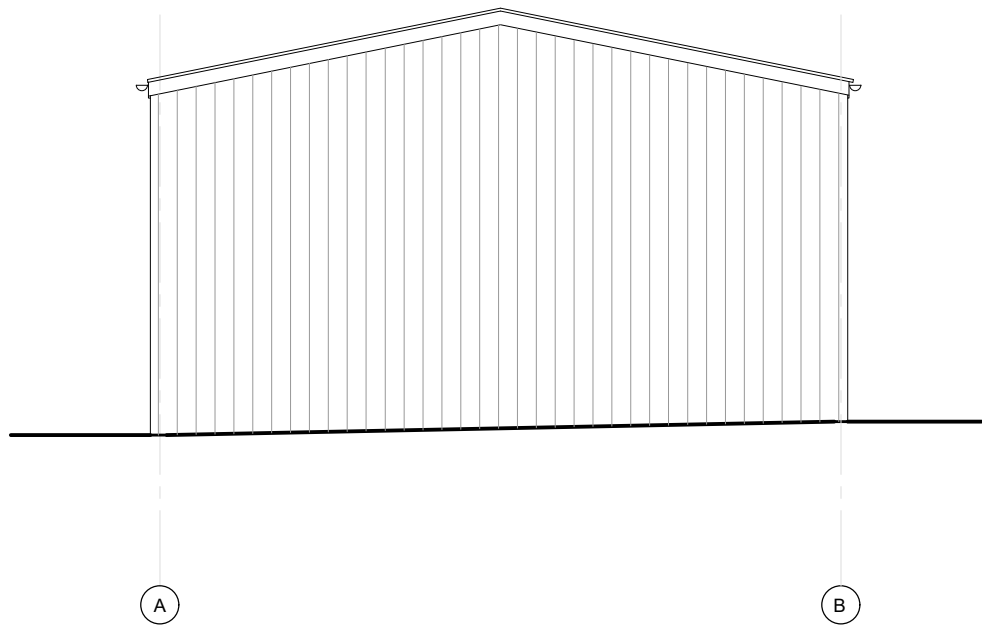


**EXISTING
SOUTH ELEVATION**
SCALE 1:100

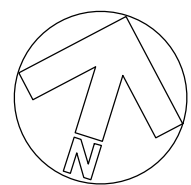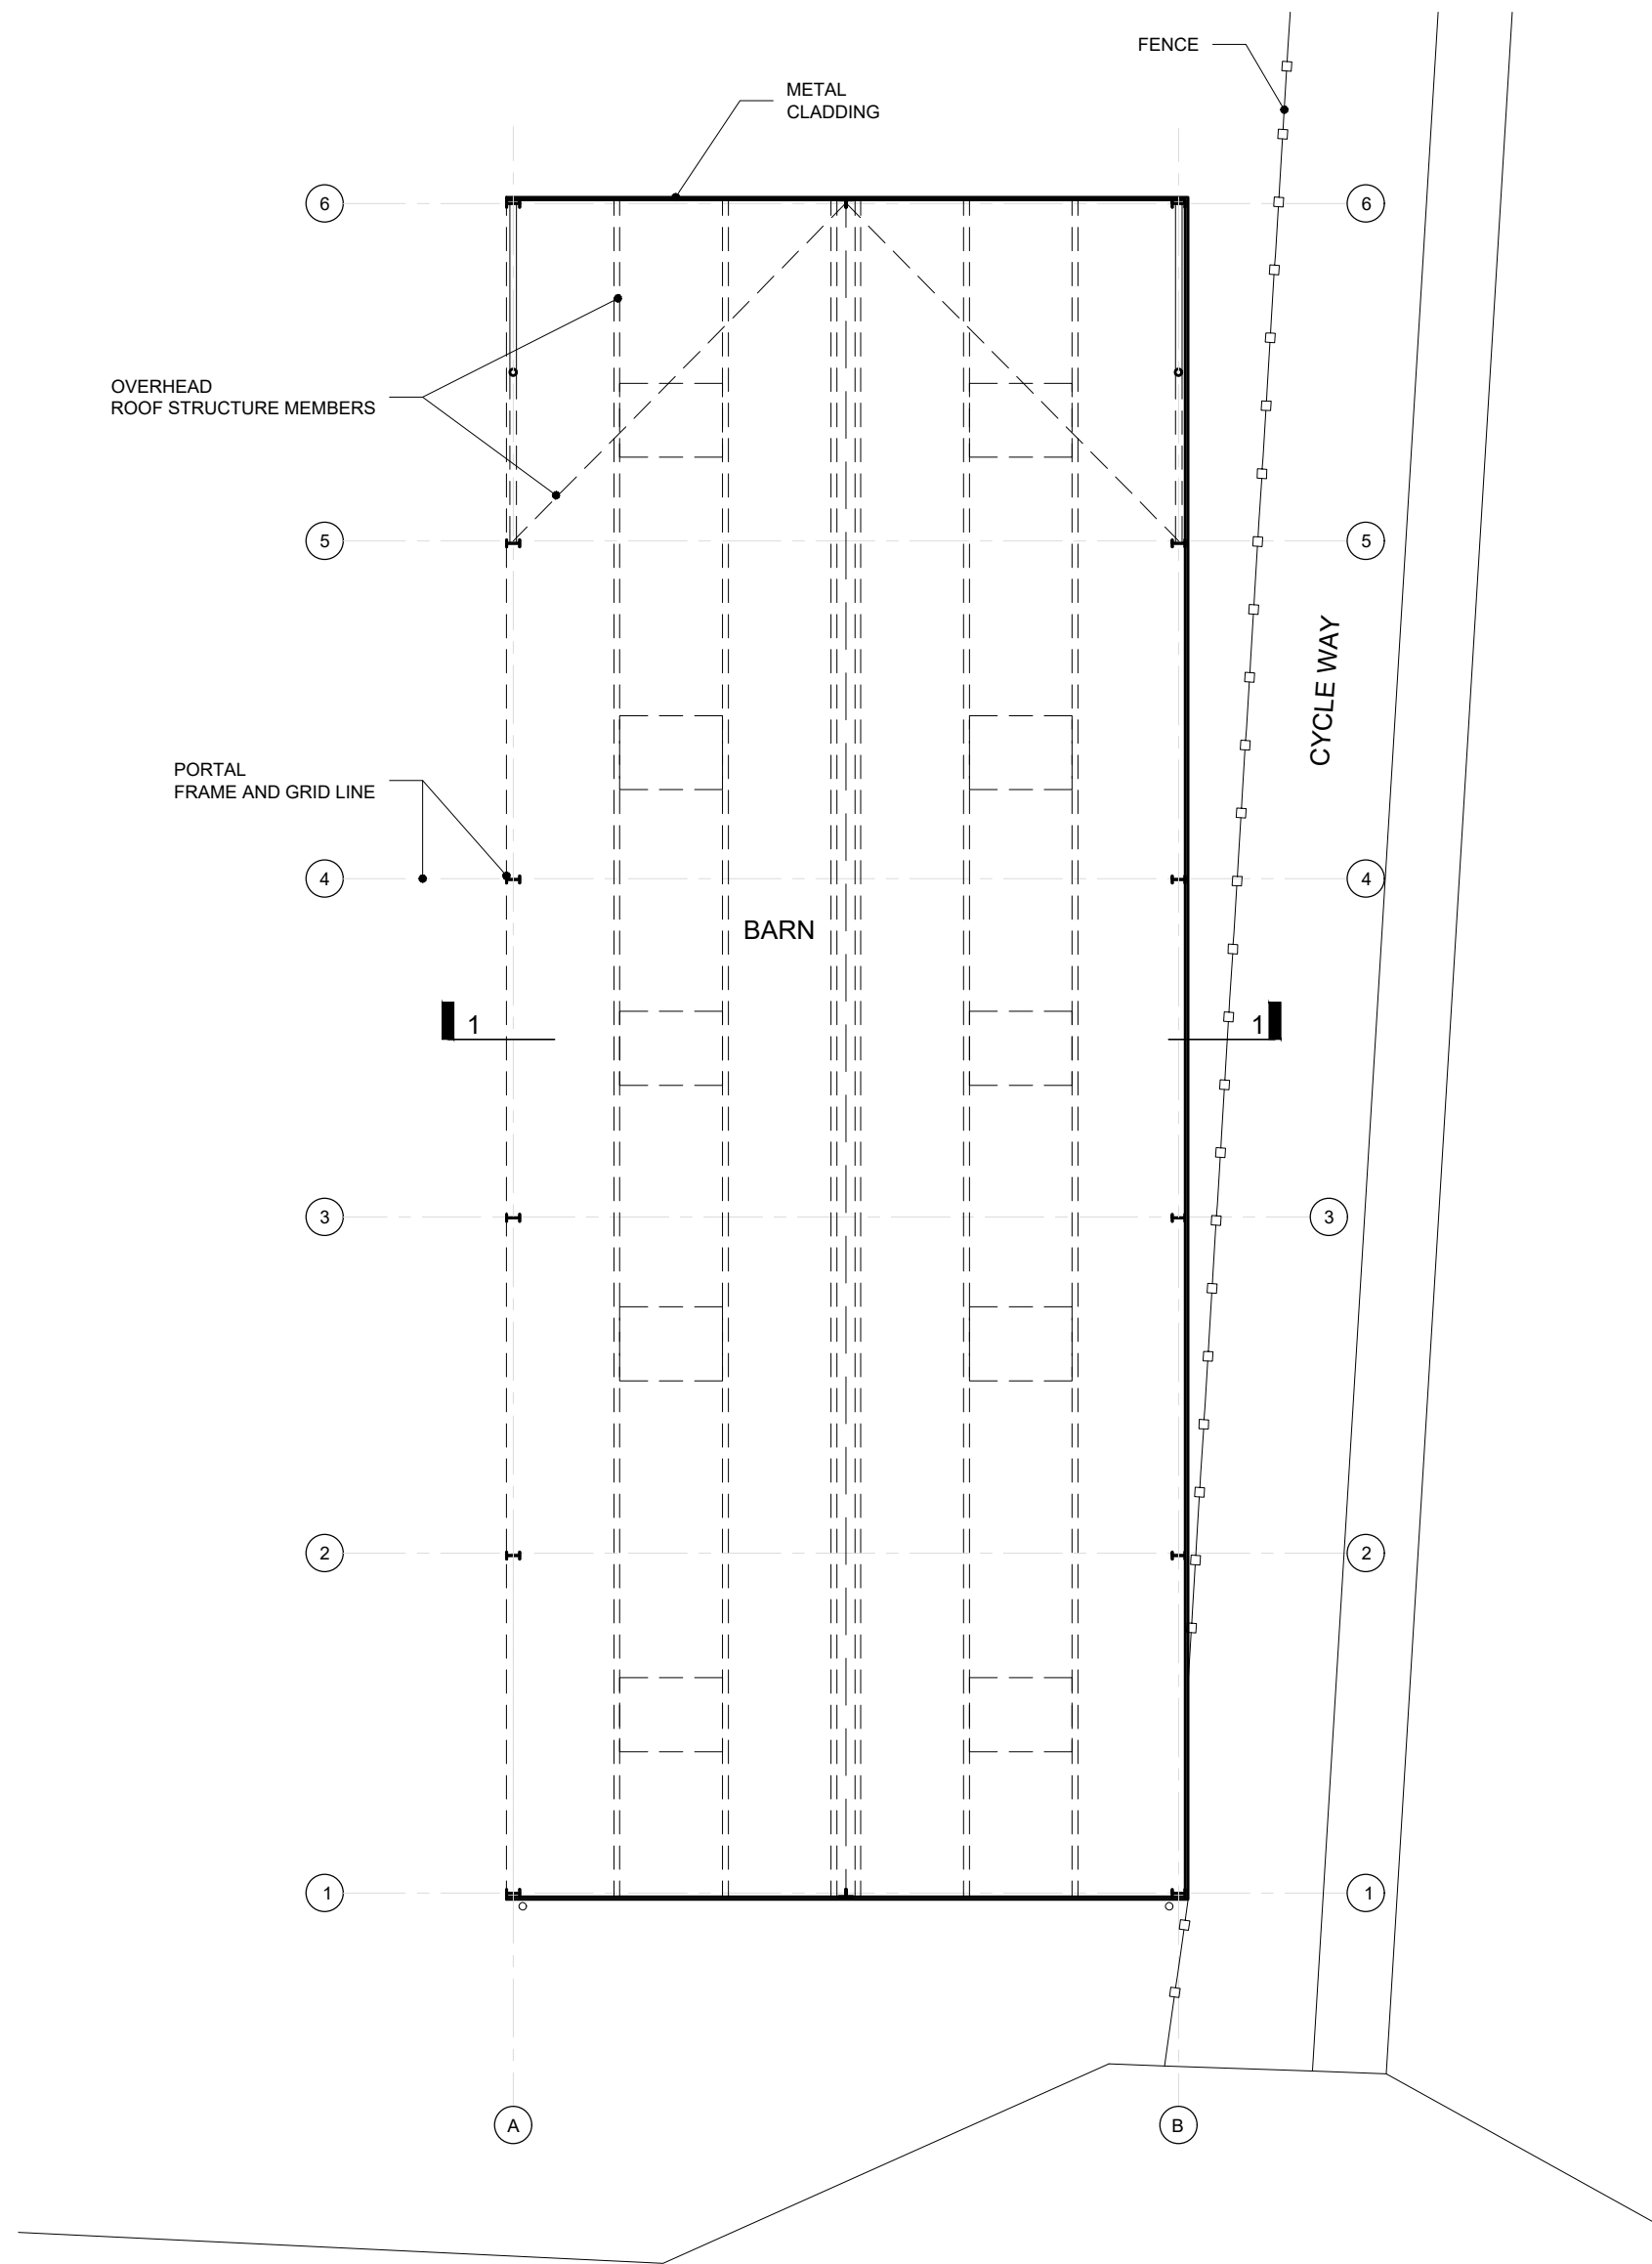

**EXISTING
BARN PLAN**
SCALE 1:100

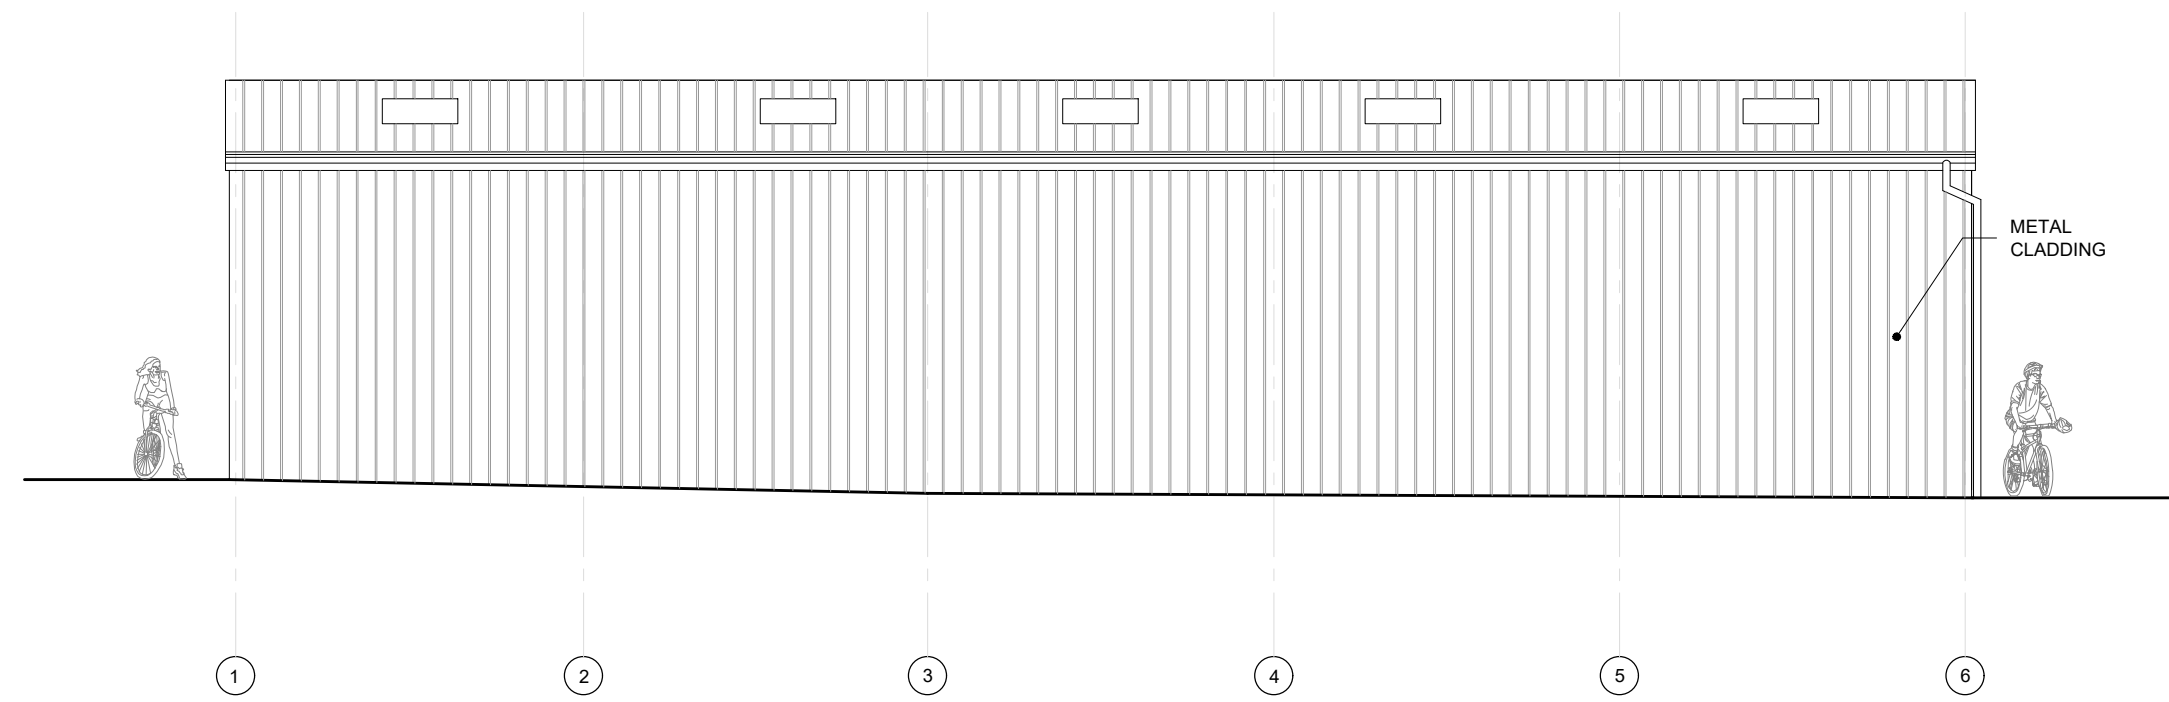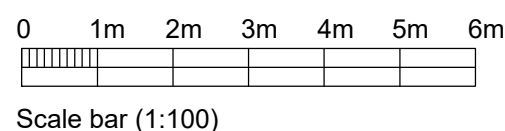

**EXISTING
EAST ELEVATION**
SCALE 1:100

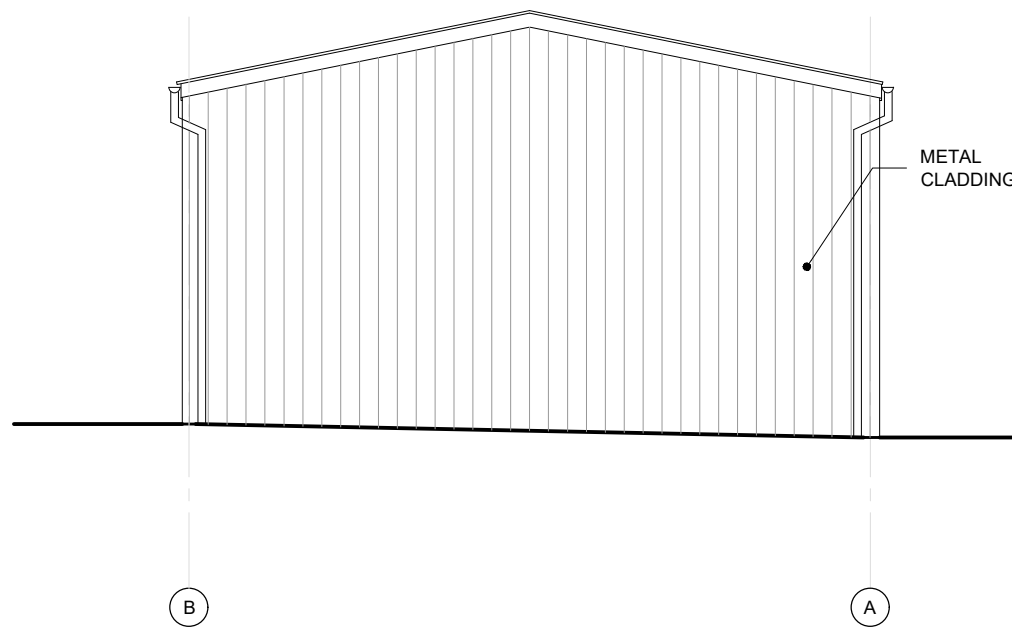

**EXISTING
NORTH ELEVATION**
SCALE 1:100

A	04/02/26	Annotations added.	EK
Rev.	Date		Int
CLIENT			
Mr C. Willmer			
PROJECT			
Class Q Barn Conversion at Farfield Lane, Cricklade			
DRAWING			
EXISTING PLAN, SECTION AND ELEVATIONS			
DRAWN:	Date:	Scale:	
EK	10/12/2025	as noted	
Drawing number:		@ A1	
	4467-02	Rev.	A
DOLMAN			
ARCHITECTURAL DESIGNERS		BUILDING SURVEYORS	
COST CONSULTANTS		CDM PRINCIPAL DESIGNERS	
Sussex House		Tel: 01380 729456	
Bath Road		Web: www.dolmansurveyors.co.uk	
Devizes		Email: info@dolmansurveyors.co.uk	
Wiltshire SN10 2AF			