
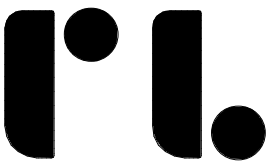
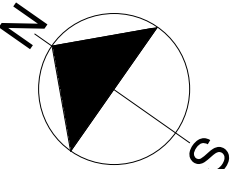


This line should measure 60mm when printed correctly

This drawing is the copyright of Roberts Limbrick Ltd and should not be reproduced in whole or in part or used in any manner whatsoever without their written permission.

Responsibility is not accepted for errors made by others in scaling from this drawing. Use only figured dimensions and report any discrepancies or omissions to the Architect immediately.

Rev	Date	By	Chk	Description
C01	05.09.24	SL	BB	ISSUED FOR PLANNING
C02	10.09.24	SL	SL	ISSUED FOR PLANNING - Scale Bars and North Arrows Added
C03	15.11.24	BB	SL	ISSUED FOR PLANNING
C04	13.02.26	SL	AGK	ISSUED FOR PLANNING

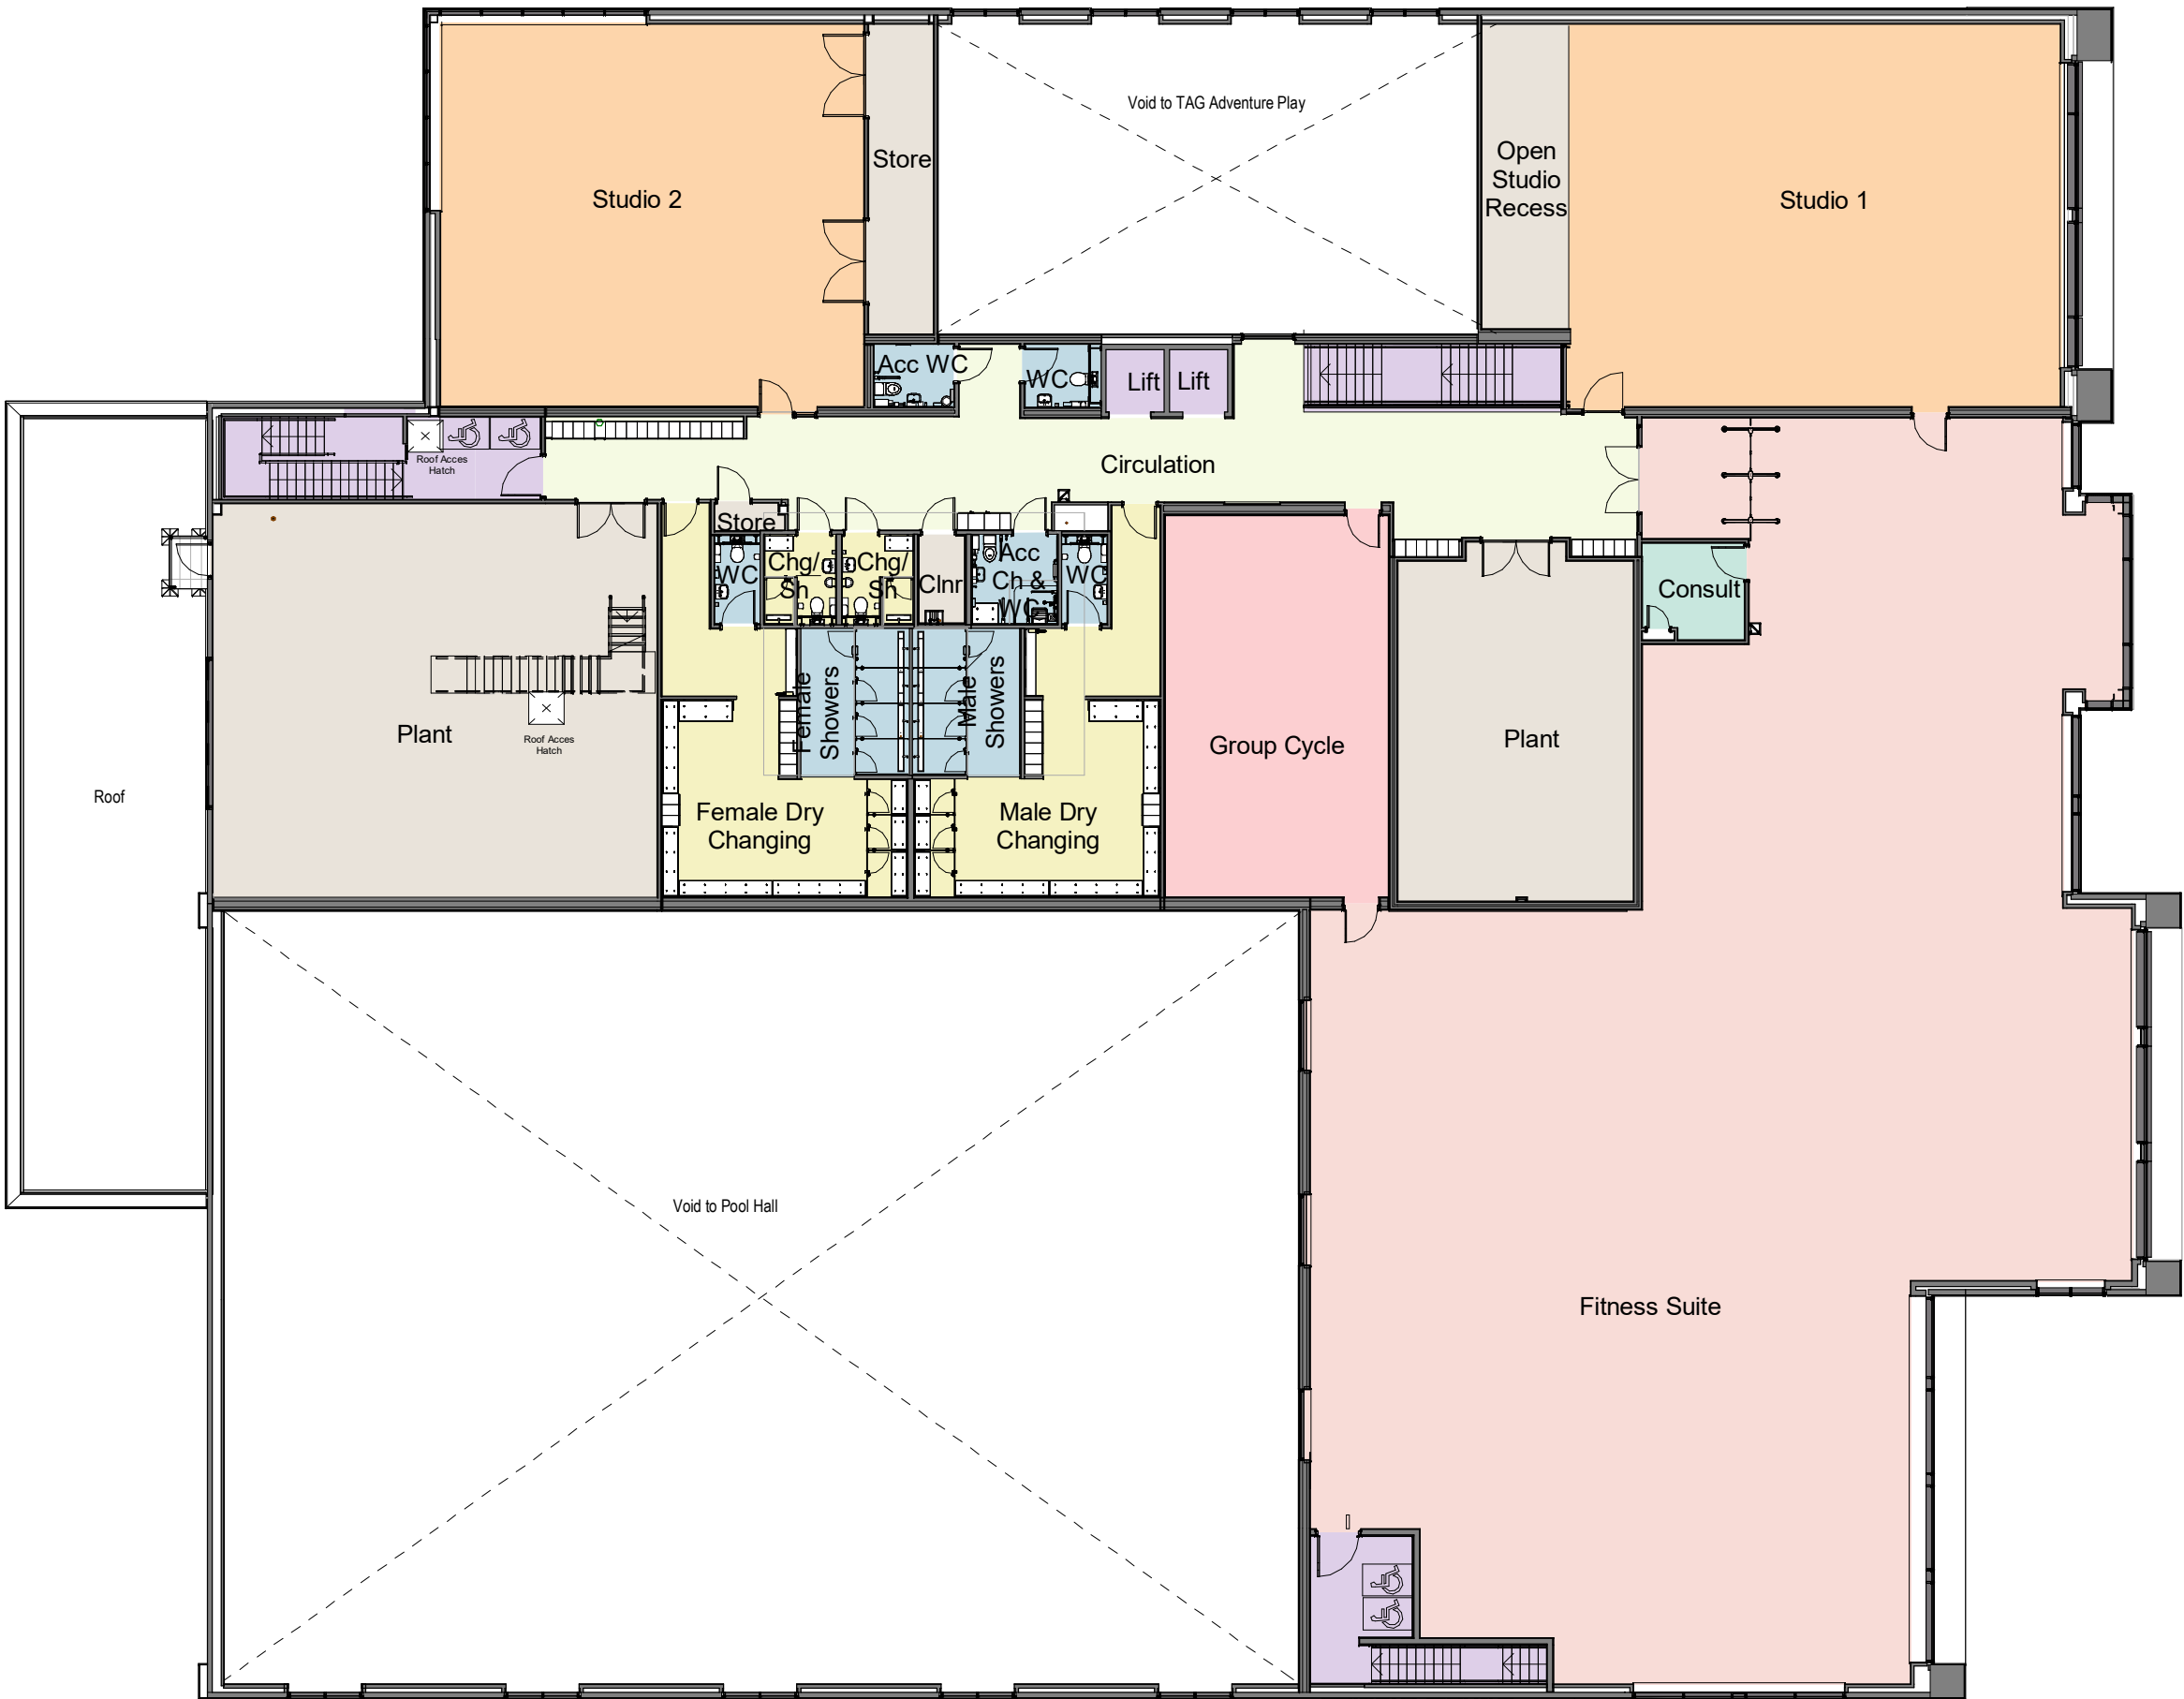

Roberts Limbrick

03333 405 500
mail@robertslimbrick.com
robertslimbrick.com

Registered Office: England No. 06658029

Project Name

Trowbridge Leisure Centre

Client Name

Alliance Leisure

Drawing Title

Proposed First Floor Plan

Scale

1 : 200 • A2

Project No.

11120

Status

A3

Purpose Of Issue

Issued for Planning

Project	Org	Vol	Level	Form	Role
11120	• RL	• XX	• 01	• DR	• A

Number

P2101

Revision

C04