

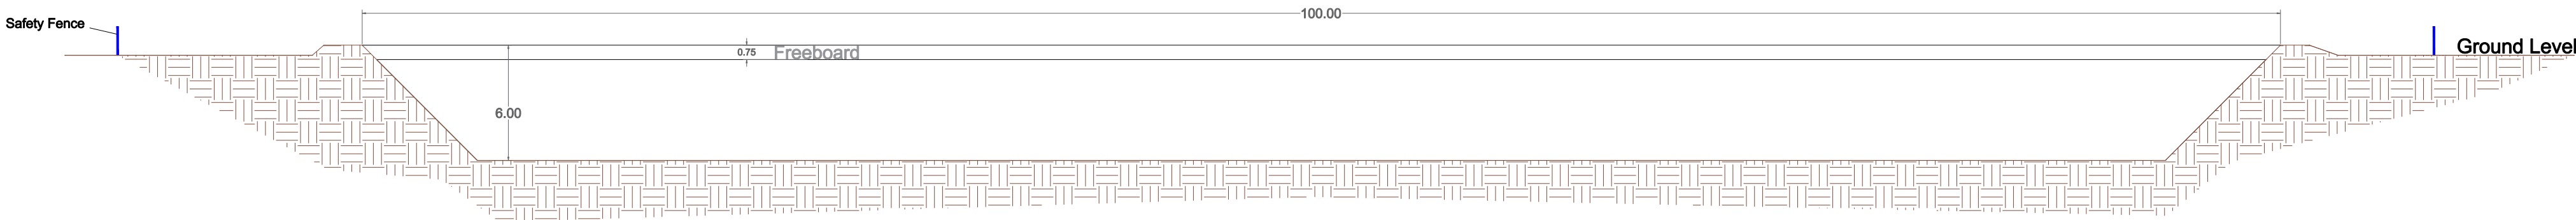


Notes:



South Section

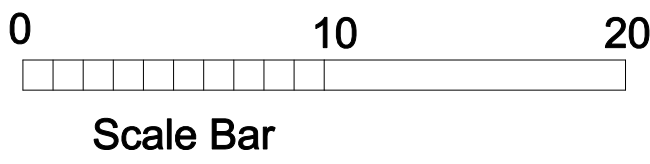


West Section

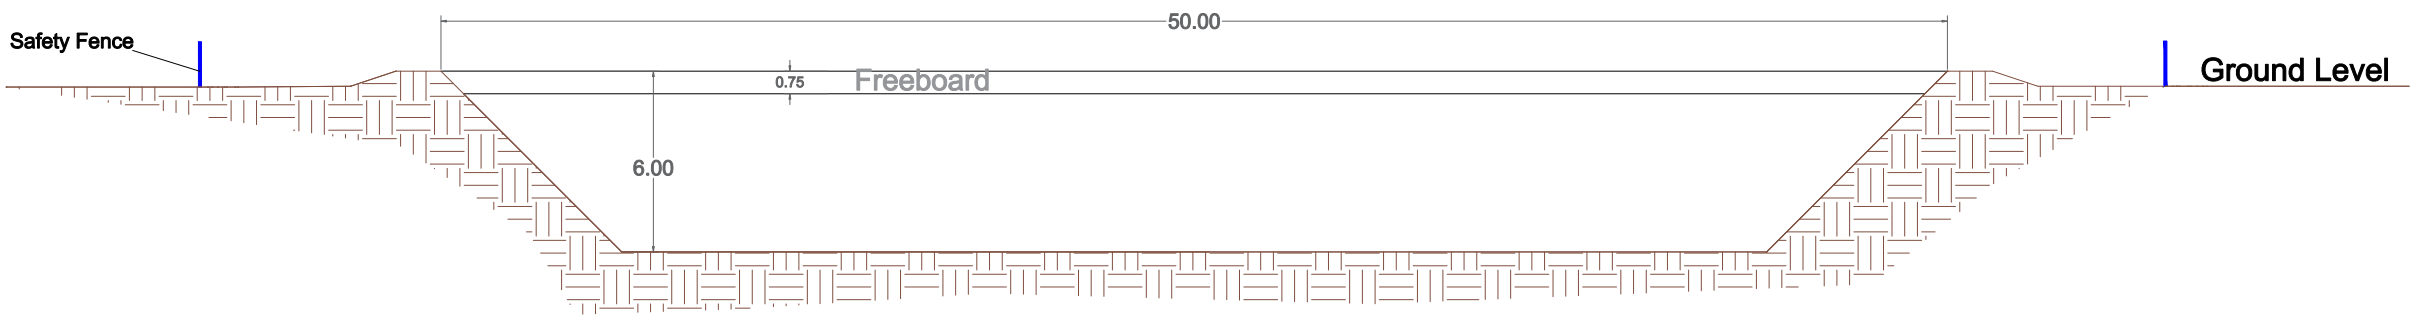

Sections
SCALE 1:250@ A1

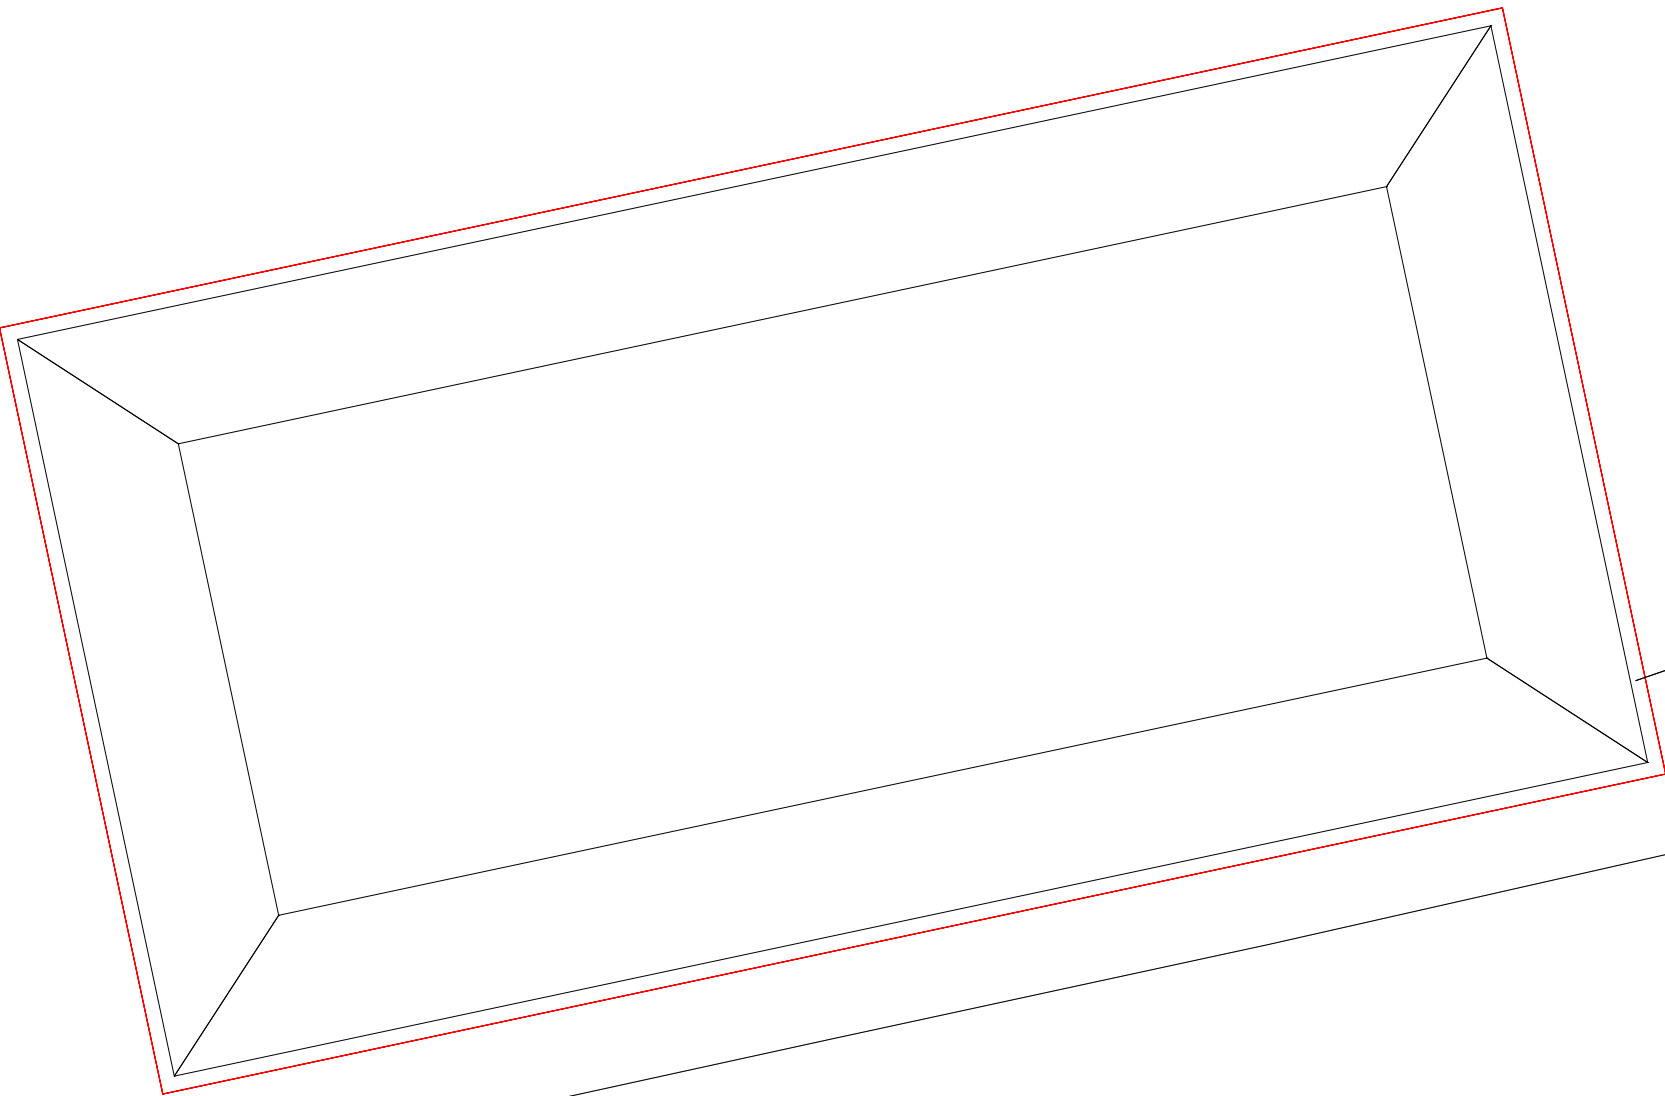 

Proposed manure store

 

Site Plan
SCALE 1:500@ A1

All Critical Dimensions to be Site Checked Prior
To Design or Fabrication
Site Measurements should be taken for Confirmation.

CONSULTANT
Mr T McKendrick
The Dairy Group Ltd
New Agriculture House
Blackbrook Park Avenue
Taunton
TA1 2PX
Email: tim.mckendrick@the dairygroup.co.uk

CLIENT
Manor Farm Partners

LOCATION
Manor Farm
Upton Lovell
Warminster
Wiltshire
BA12 0JN

DRAWING TITLE
Manure Store - Sections and Site Plan

JOB NO.
DRAWING NO.
MFStore_002.dwg

SHEET SIZE
A1-Paperspace
REVISION SUFFIX
Rev A

SCALE
Varies
DATE
February 2026
DRAWN
February 2026
CHECKED