



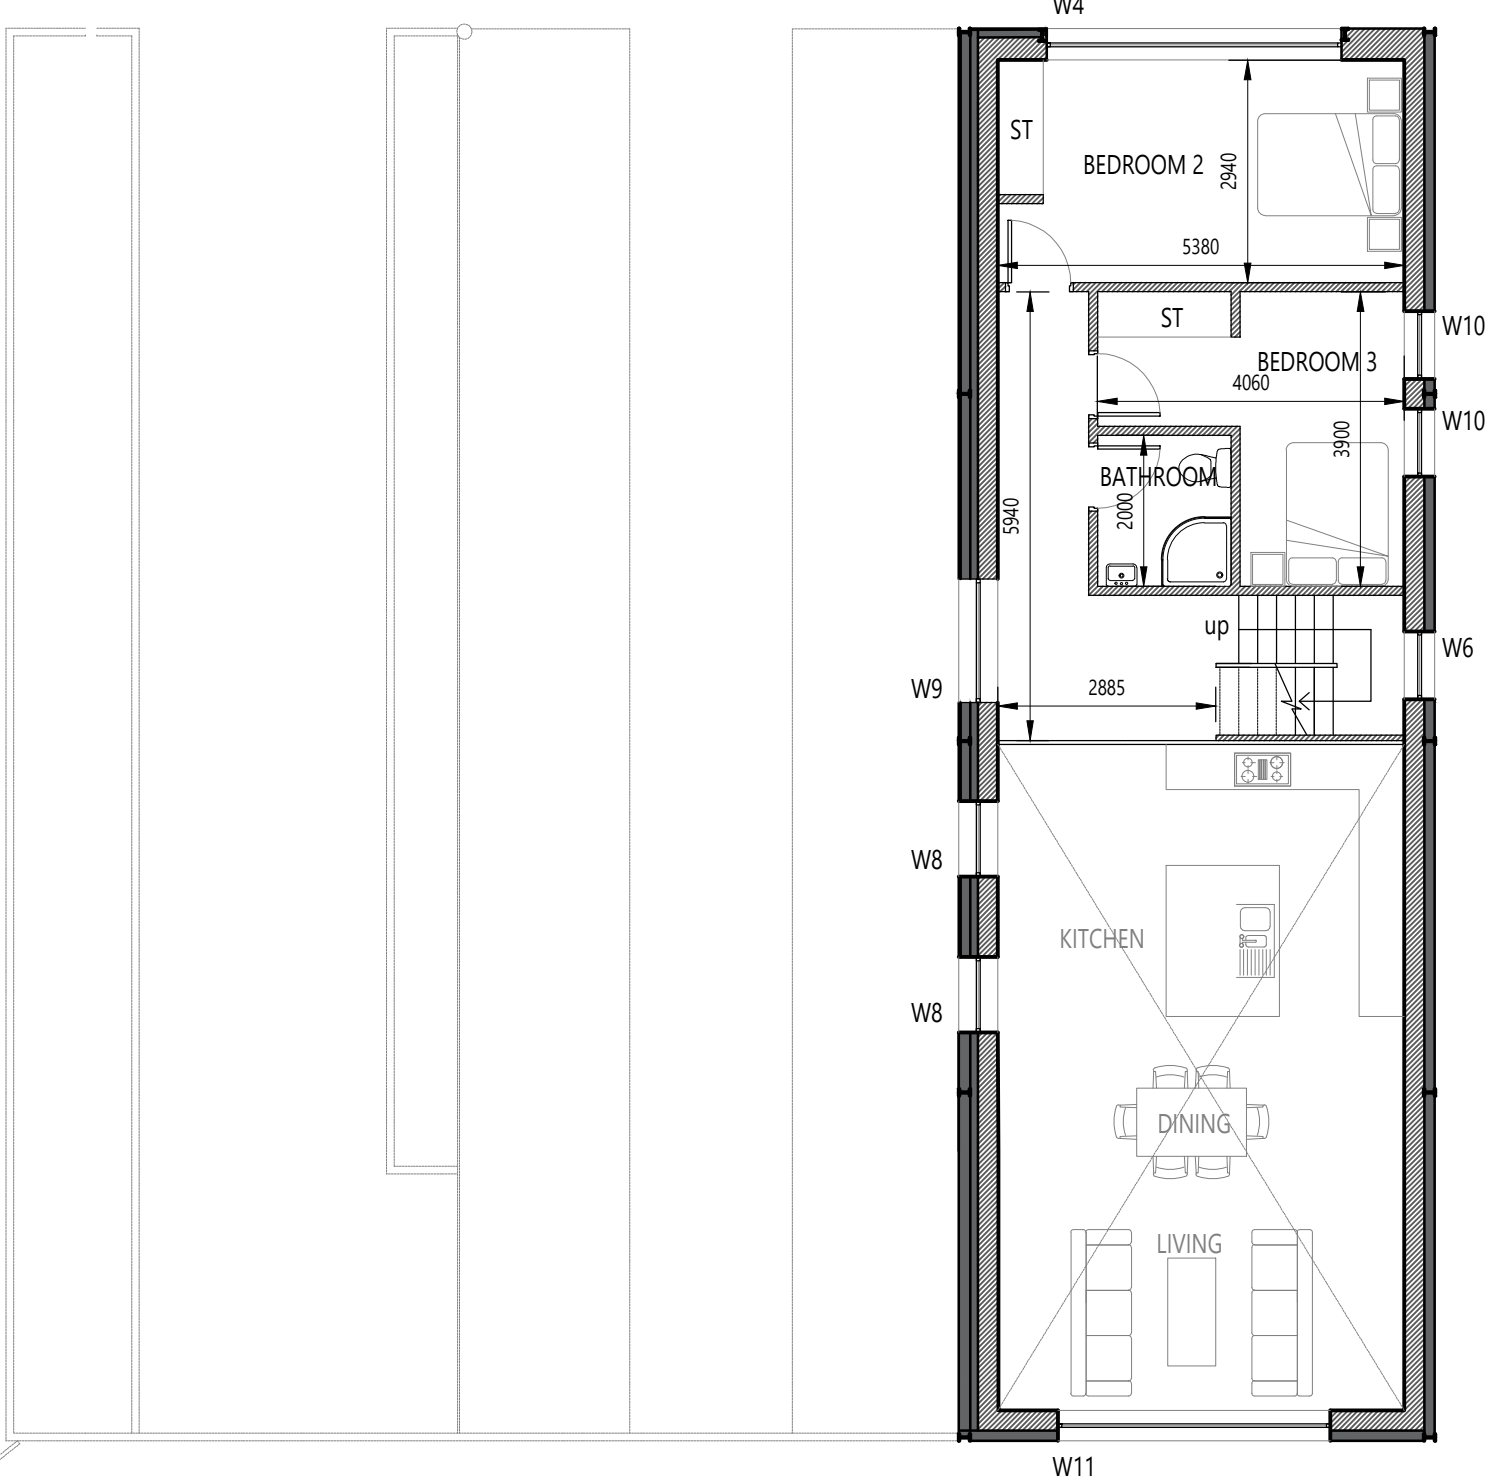

FIRST FLOOR PLAN
Scale 1:100

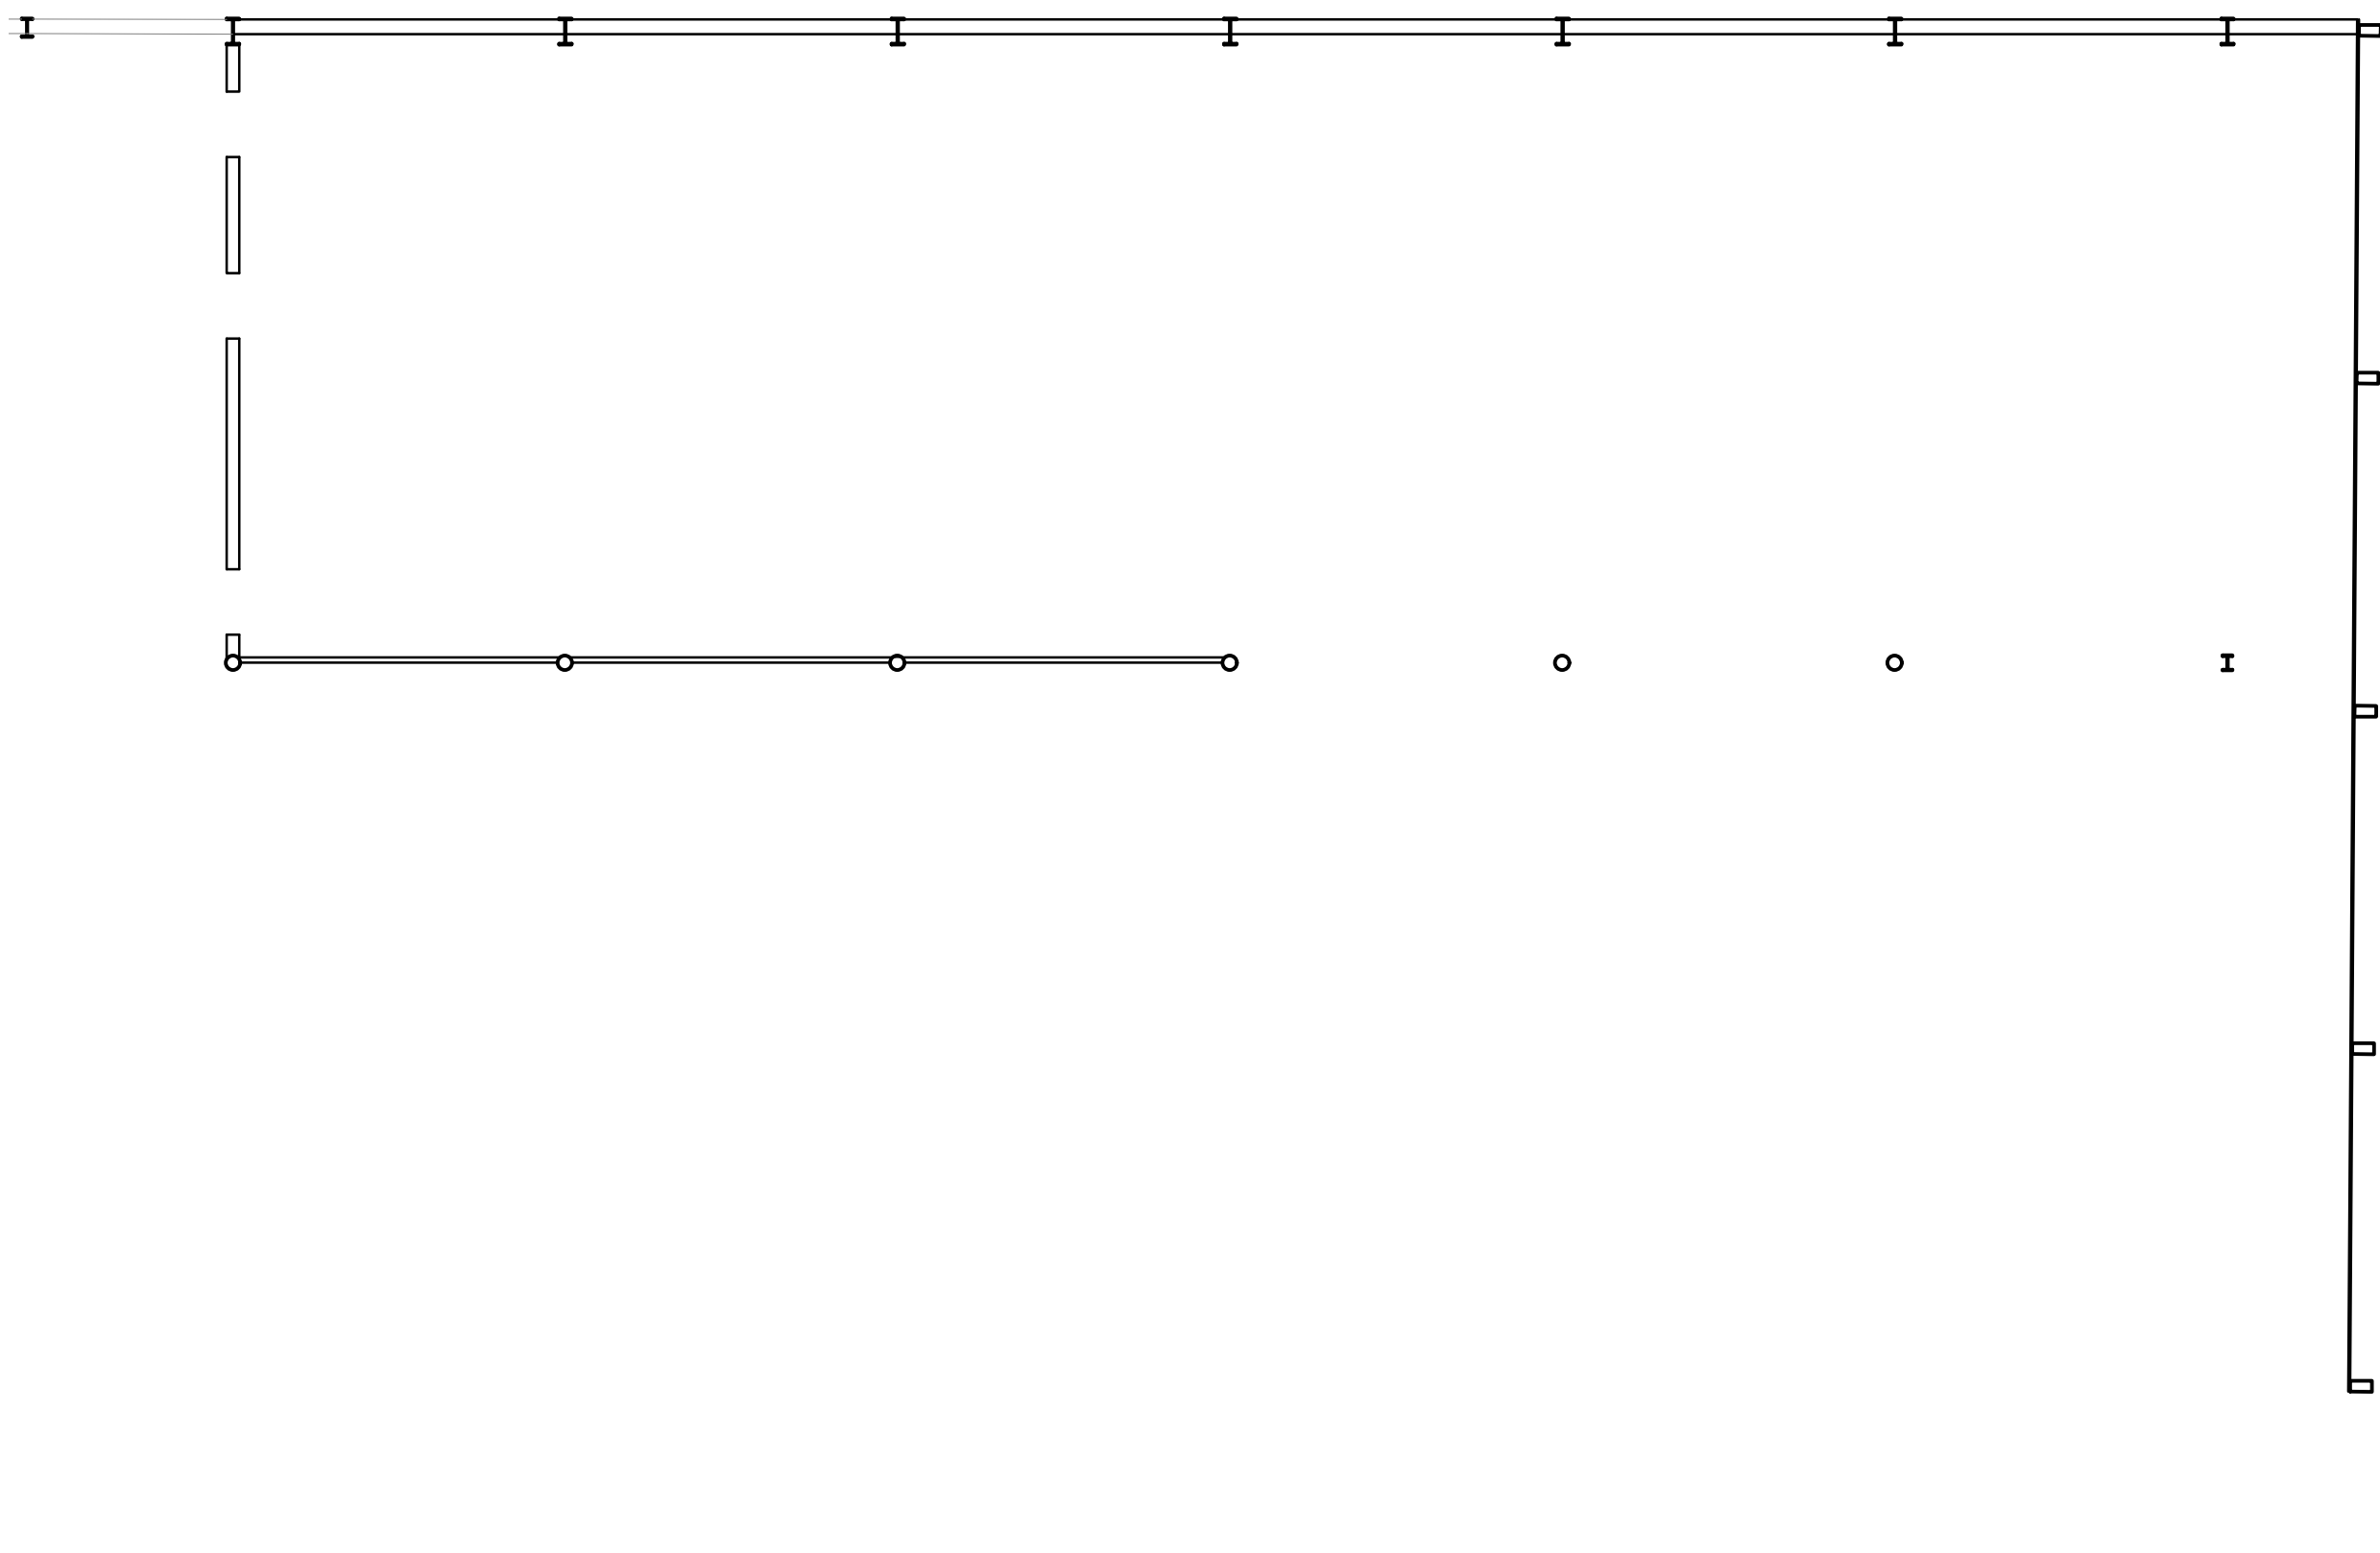

GROUND FLOOR PLAN
Scale 1:100

Class Q 6 SQMS

Internal Footprint - 143.9 M2
External Footprint - 117.7 M2
Curtilage - 230 M2

Windows and Doors Schedule



W1 300 X 2100
W2 600 X 1050
W3 1200 X 1050
W4 3900 X 2200
W5 900 X 2100
W6 900 X 2750
W7 1800 X 1050
W8 1000 X 4350
W9 600 X 1350
W10 900 X 1050
W11 3600 X 2250

D1 1000 X 2100
D2 3600 X 2100
D3 3000 X 2100

NOTES:

- This drawing is to the scale indicated when printed at A1. Use written dimensions only for construction, refer any discrepancies to ACORUS immediately. If in doubt ask.
- Where relevant, significant hazards have been identified on the drawing. Hazards which should be obvious to a competent contractor or unforeseeable have not been identified.
- This drawing is confidential and remains the exclusive property of ACORUS.

© ACORUS Rural Property Services Ltd.

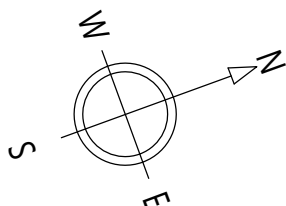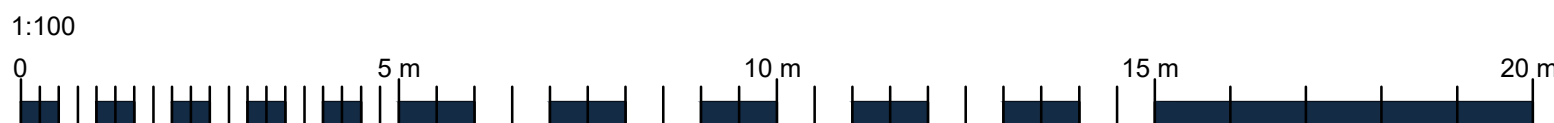

Rev	Date	Description	Dwn	Chk
Rev	Date	Amendment	Drawn	Checked
PROJECT				
Mr M Bryant Gryphon Lodge Farm, Minety, Swindon, SN6 6RQ				
TITLE				
Proposed Development Proposed Plans				
SCALE				
AS SHOWN @A1	NOV 25	JT	MB	
JOB & DRAWING NO.				
MB/2367/1125	- 200_34			
REVISION				



acorus
planning & design

PLANNING ISSUE