


EXISTING SITE PLAN; SCALE 1:500



PROPOSED SITE PLAN; SCALE 1:500

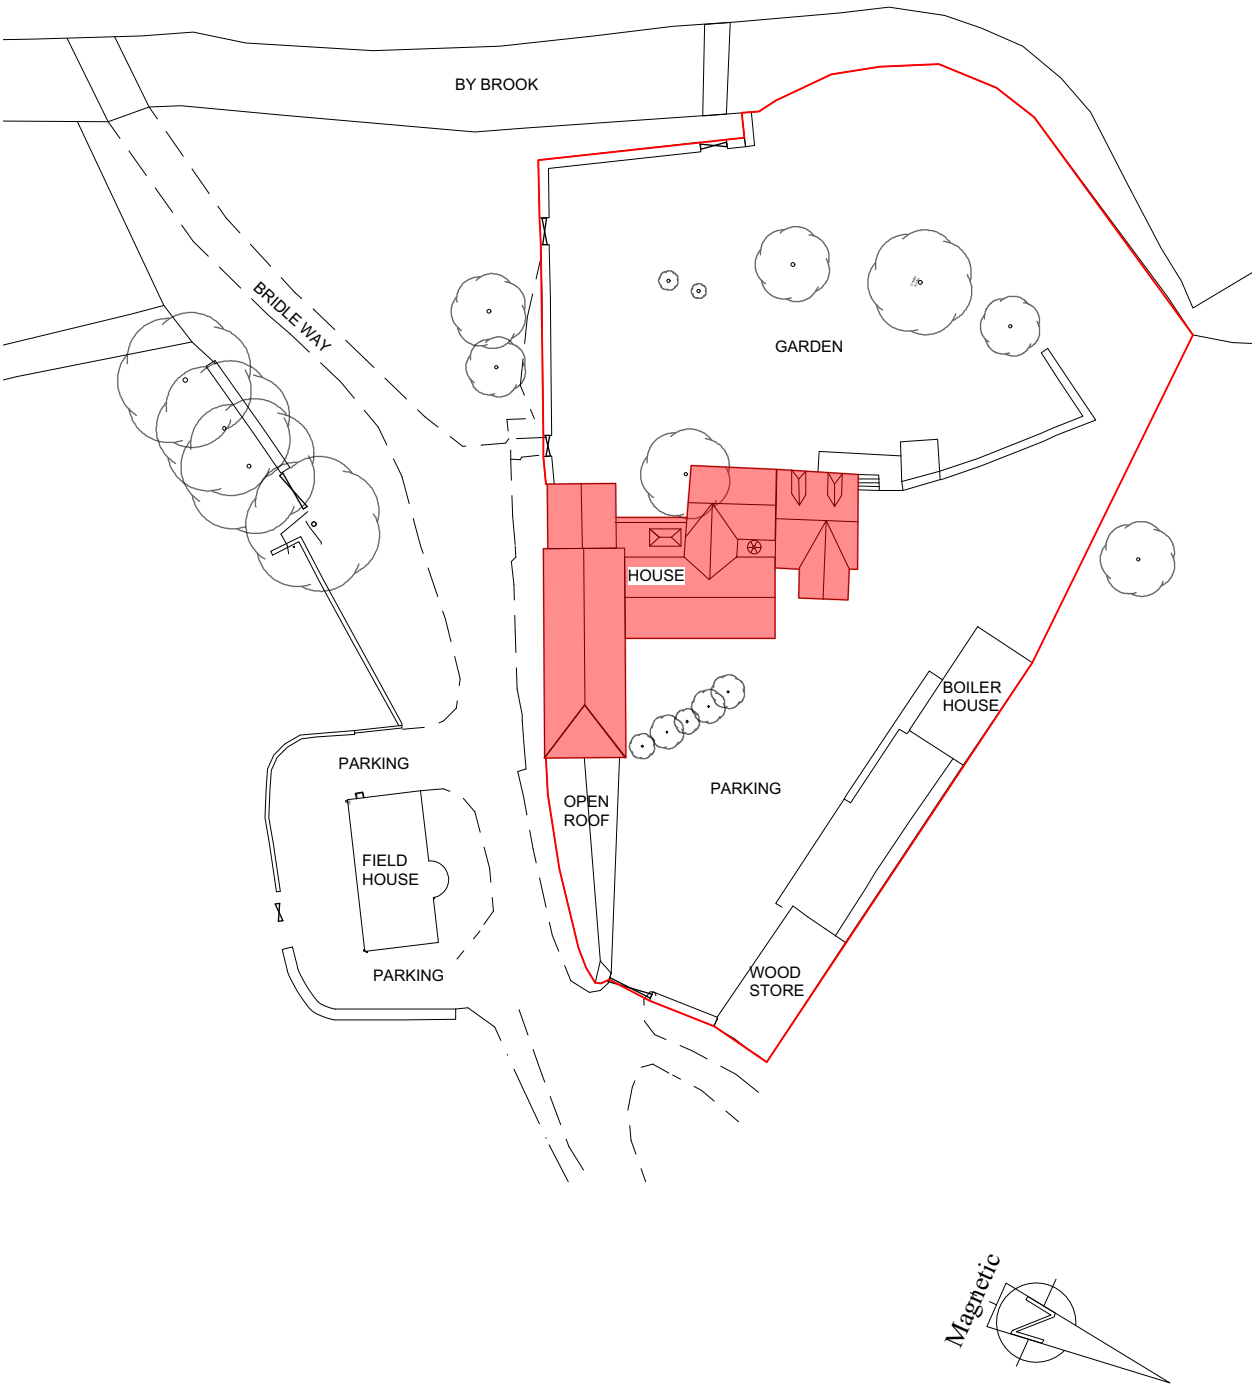

A3	DRAWING STATUS		REV			hiscox parladé 1a lime grove works new shepherds bush market london w12 8ee	title:	
	PLANNING		DESCRIPTION				EXISTING & PROPOSED SITE PLANS	
							drawing no: 22223_SP_01	
							project: 22223 scale: 1:500 @ A3 date:16.02.26	
	GENERAL NOTES		DATE			GOULTERS MILL NETTLETON WILTSHIRE SN14 7LL		
	1. No dimensions to be scaled off this drawing 2. Any discrepancies found between this drawing and other documents should be referred immediately to the consultants 3. This drawing should be removed from currency immediately a revised version is issued 4. All dimensions in millimetres		NAME					