

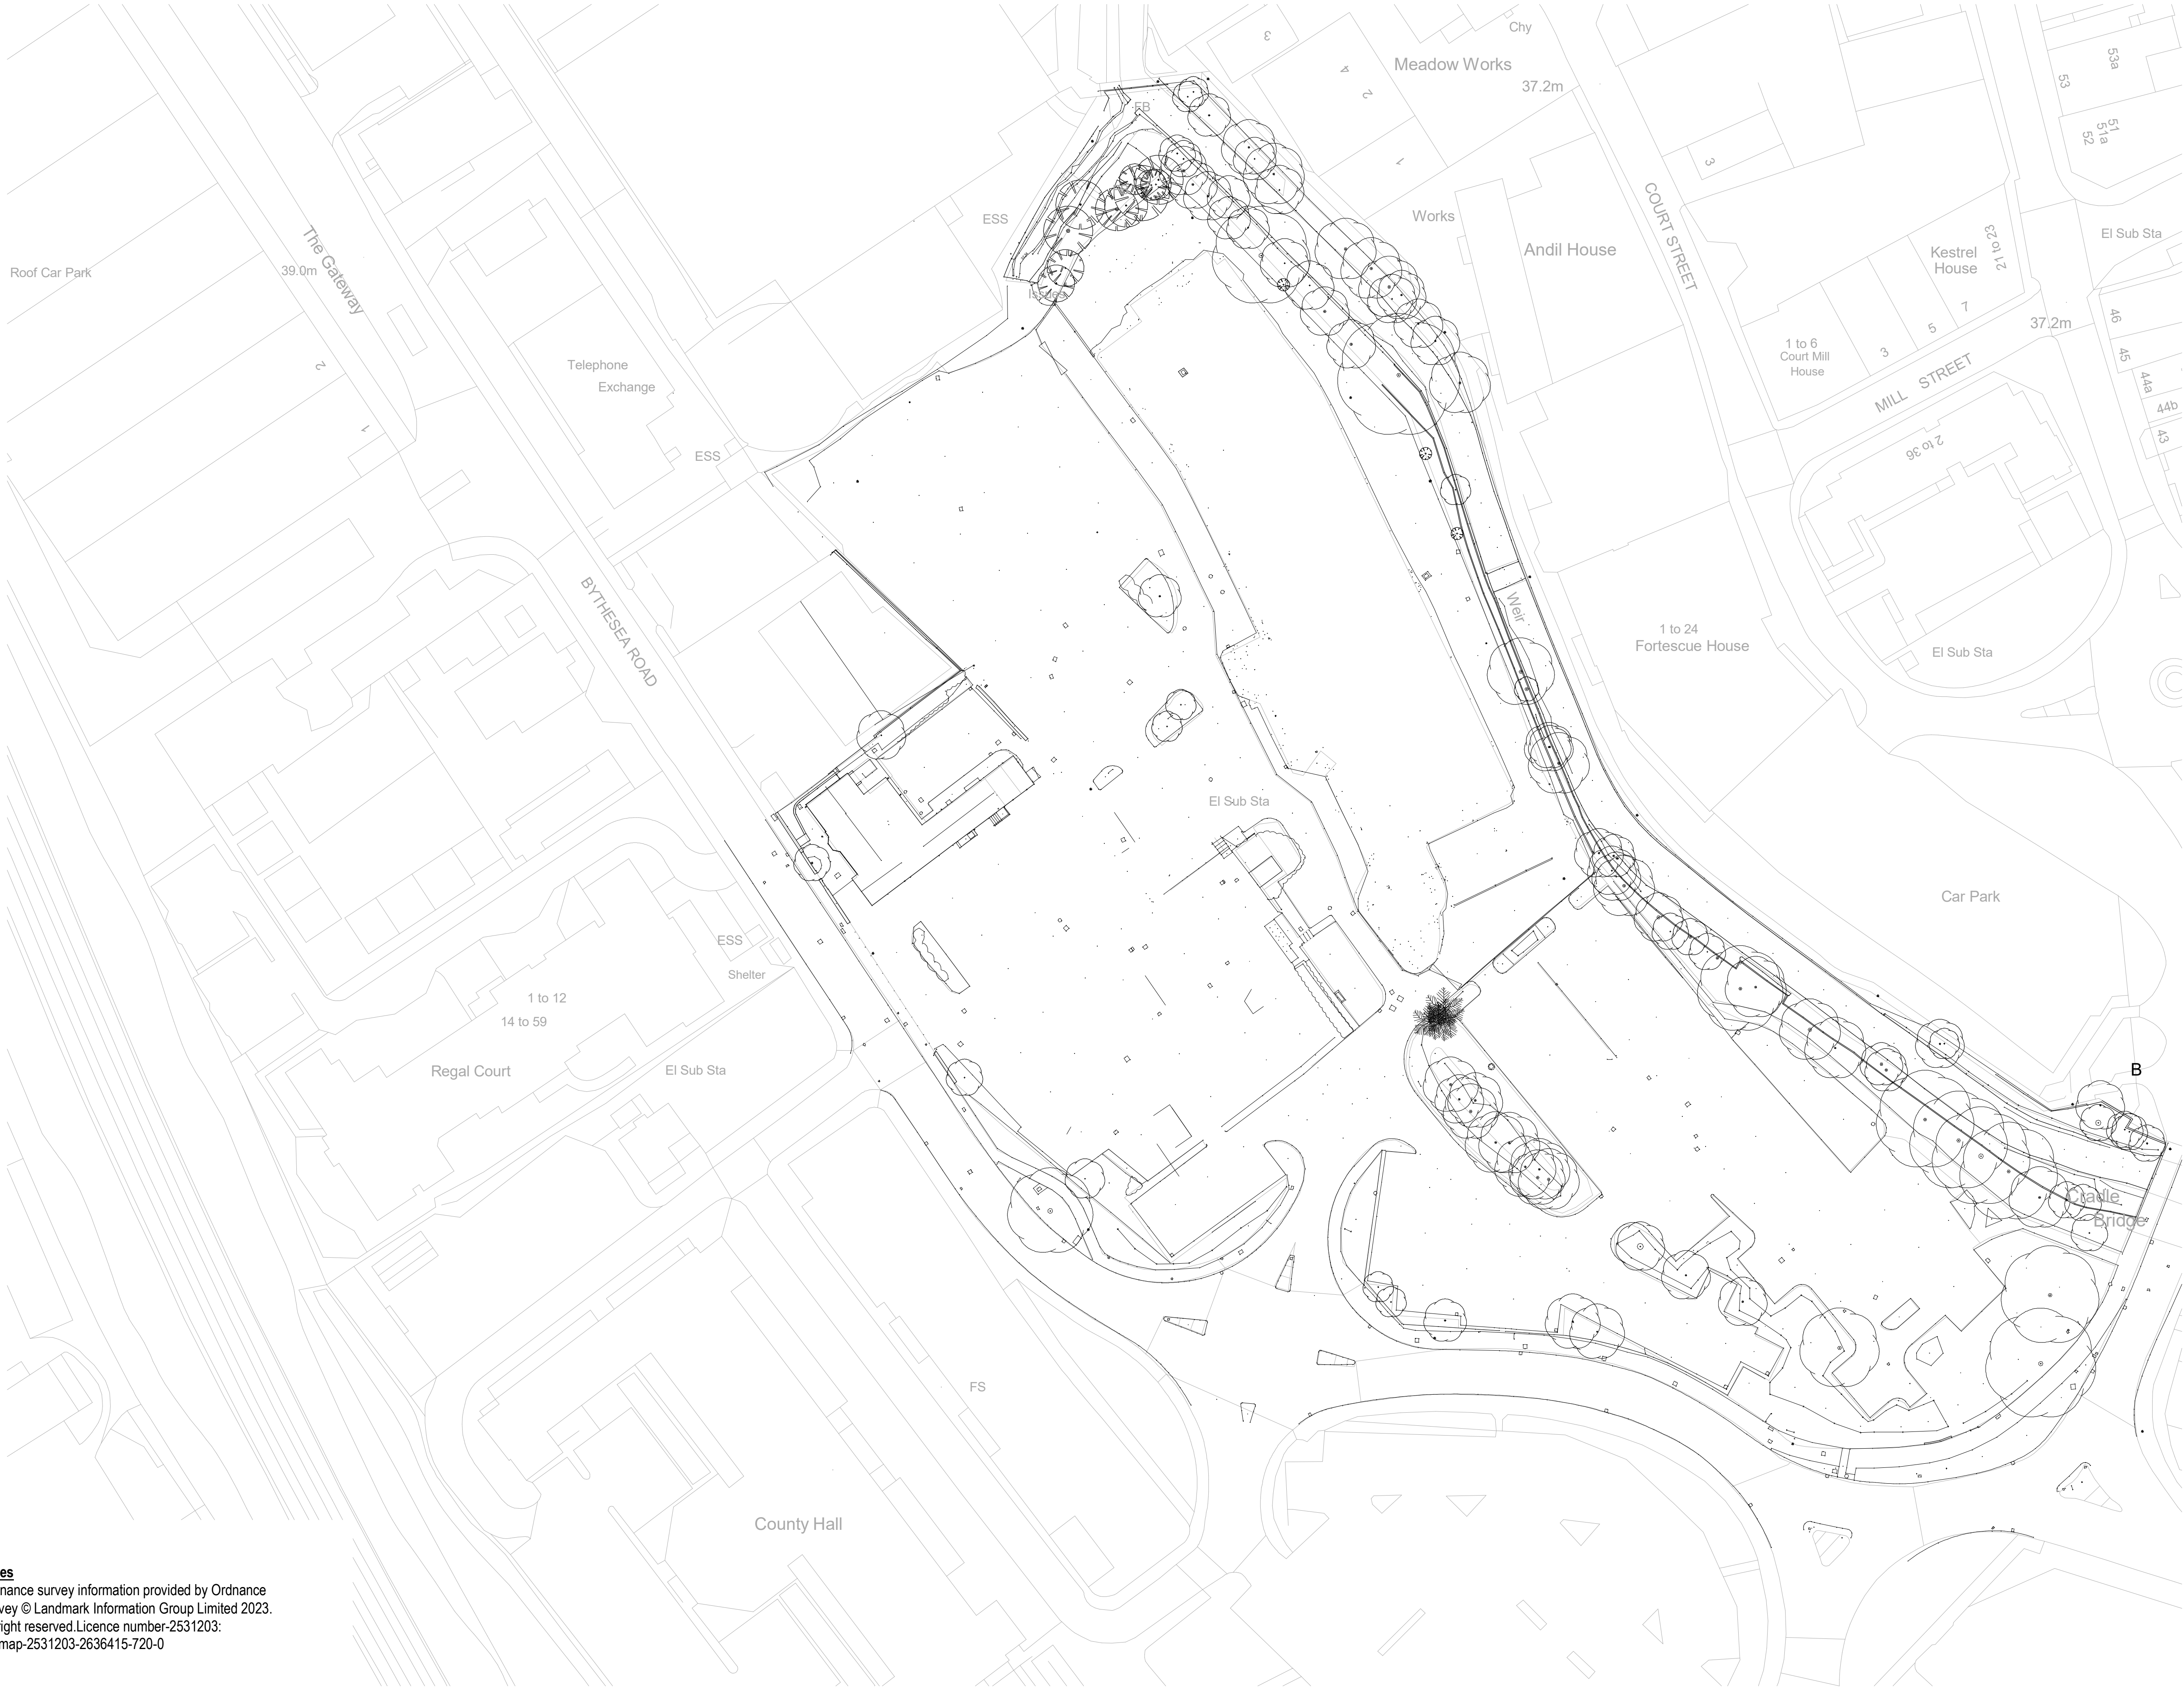


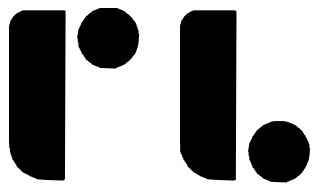

Notes
Ordnance survey information provided by Ordnance Survey © Landmark Information Group Limited 2023. All right reserved.Licence number-2531203: Promap-2531203-2636415-720-0

This line should measure 70mm when printed correctly
This drawing is the copyright of Roberts Limbrick Ltd and should not be reproduced in whole or in part or used in any manner whatsoever without their written permission.
Responsibility is not accepted for errors made by others in scaling from this drawing. Use only figured dimensions and report any discrepancies or omissions to the Architect immediately.

Rev	Date	By	Chk	Description
C01	05.09.24	SL	BB	ISSUED FOR PLANNING

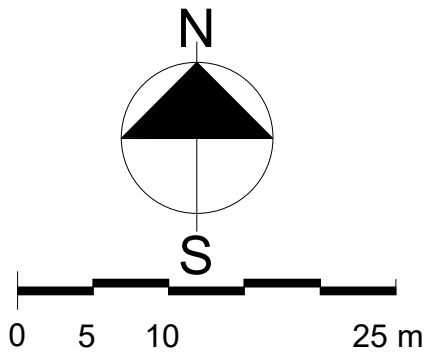

Roberts Limbrick

03333 405 500
mail@robertslimbrick.com
robertslimbrick.com

Registered Office England No. 09556029

Project Name

Trowbridge Leisure Centre

Client Name

Wiltshire County Council

Drawing Title

Existing Site Plan

Scale

1 : 500 • A1

Project No.

11120

Status

A3

Purpose Of Issue

Issued for Planning

Project	Org	Vol	Level	Form	Role
11120	• RL	• XX	• ZZ	• DR	• A

Number

P0002

Revision

C01