



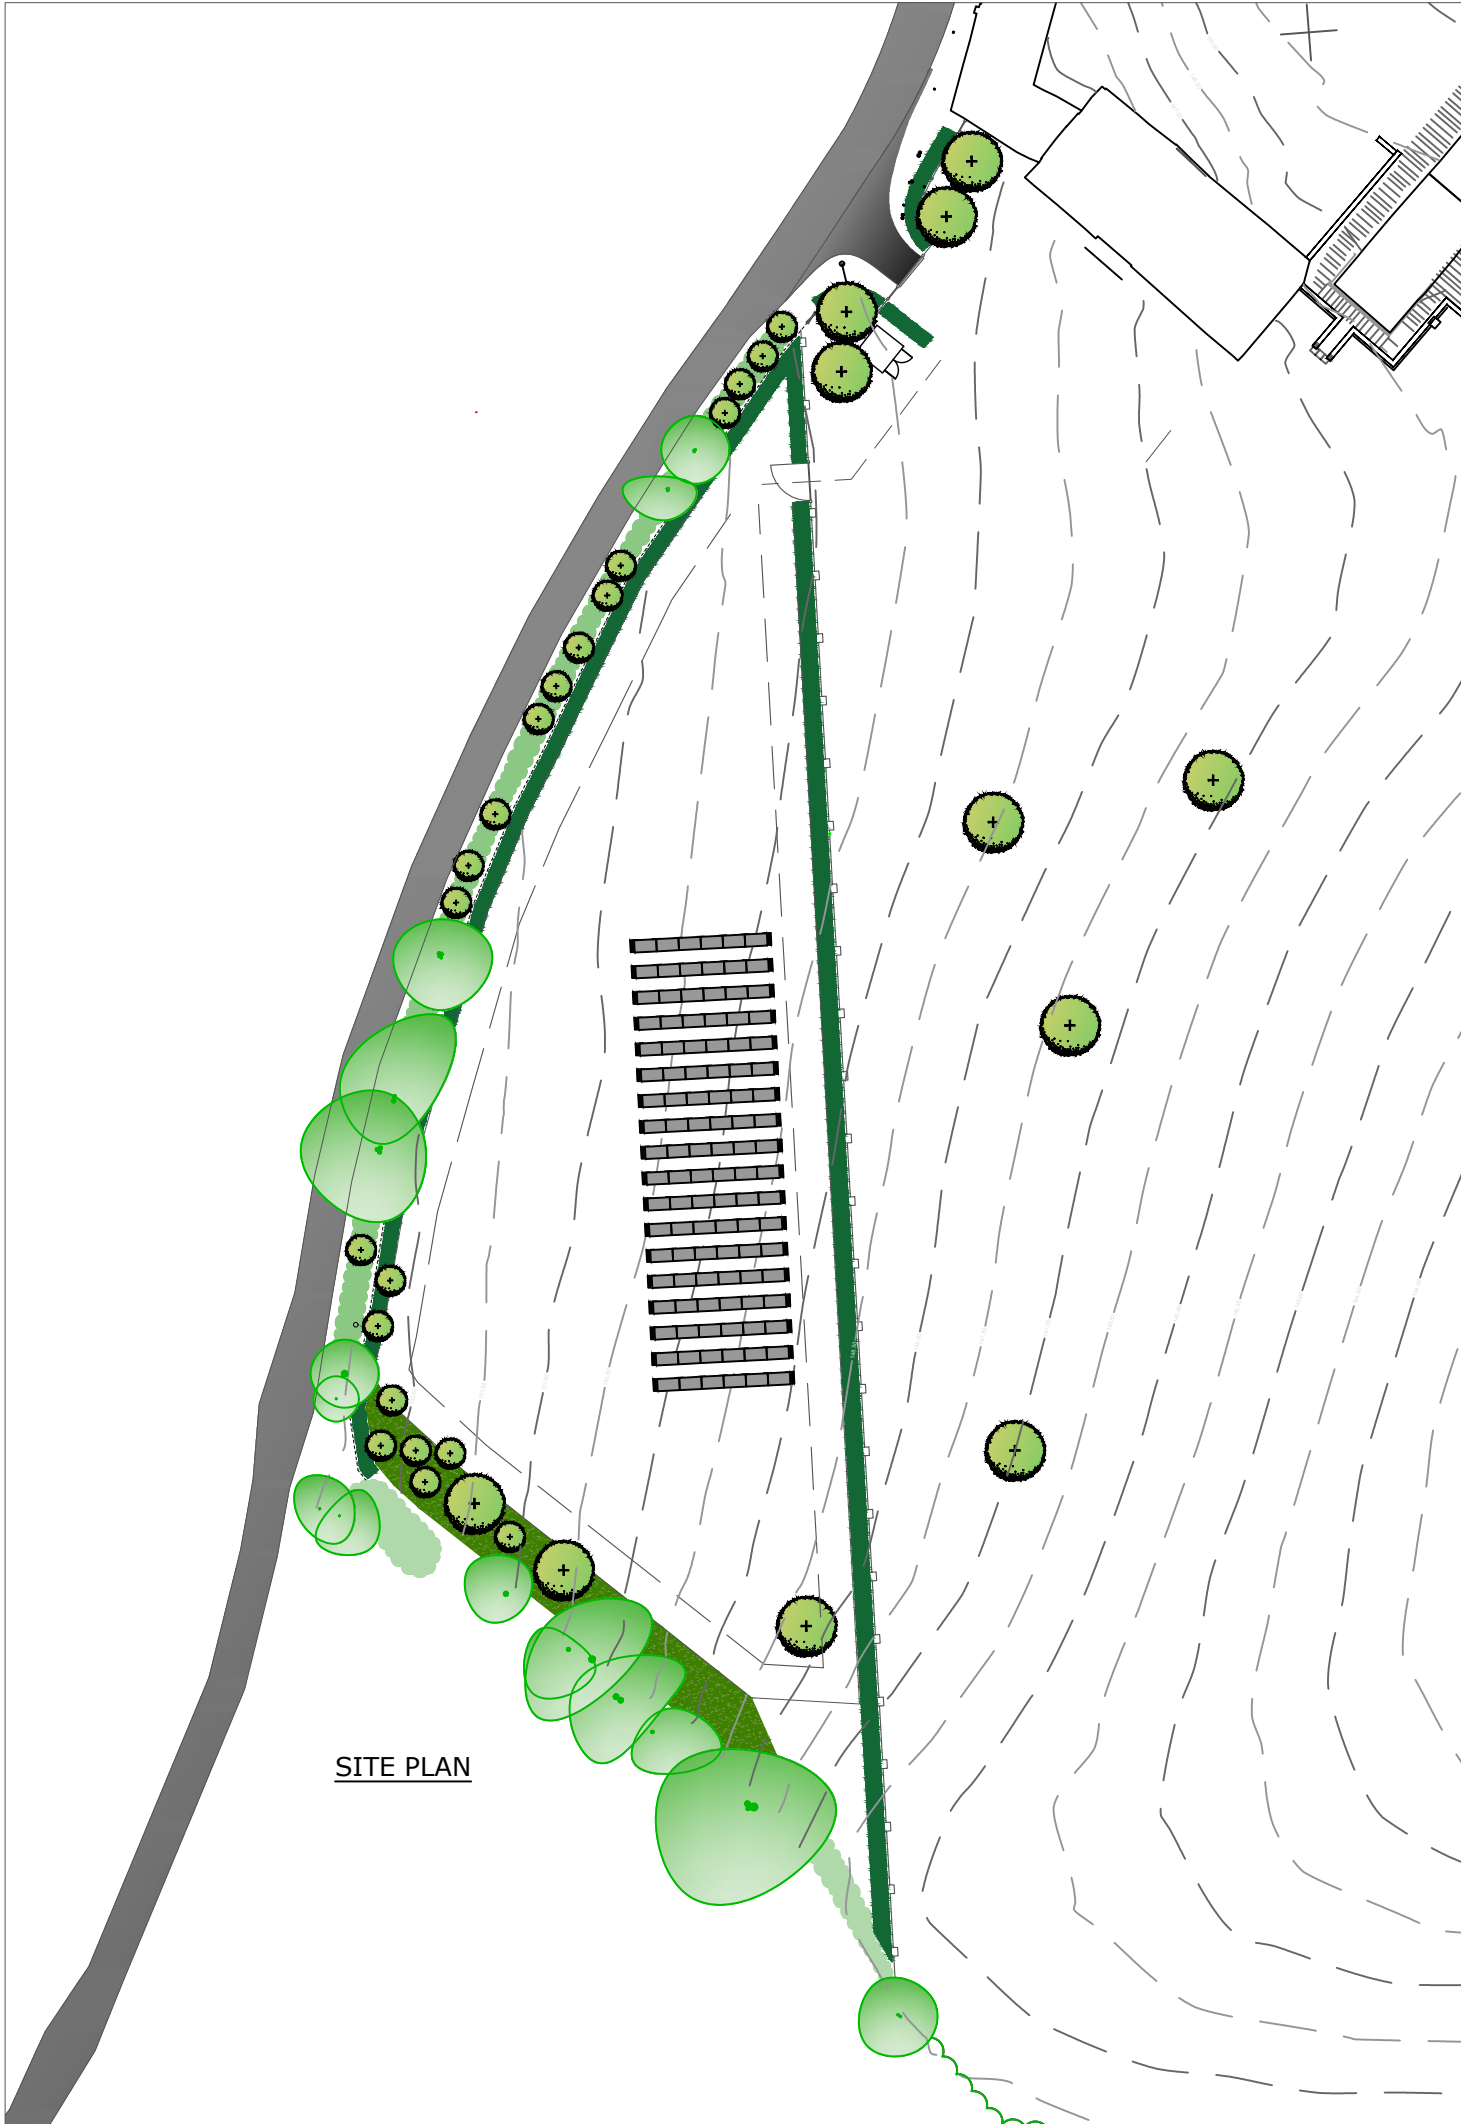


SITE PLAN

39851 O/A

SIDE VIEW
3 out of 18 rows shown

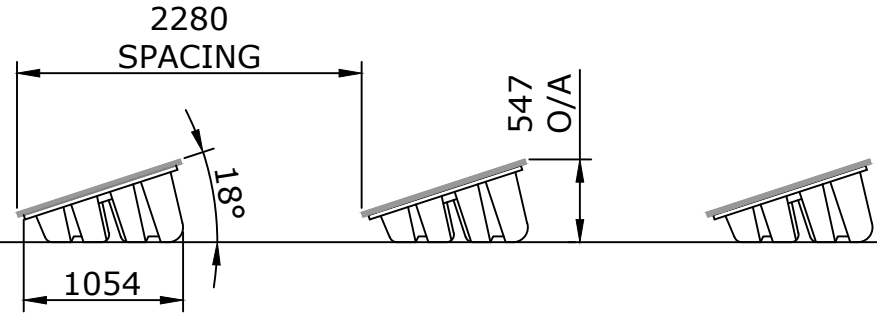

PLAN VIEW
8 out of 18 rows shown

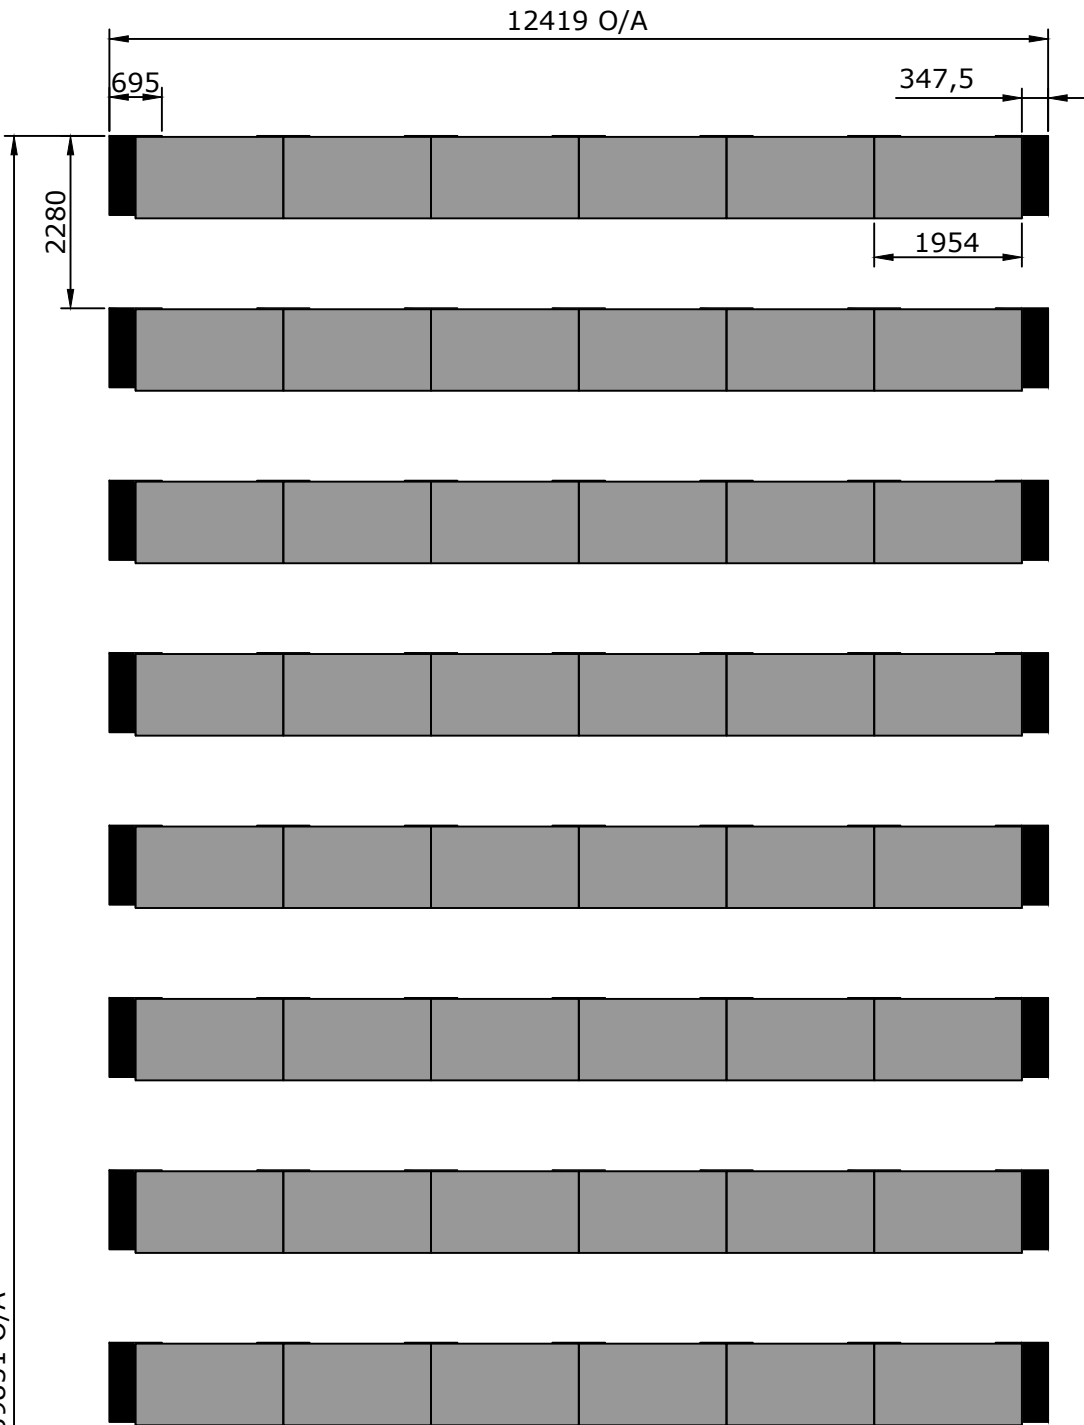

PowerNaturally Ltd.
6 Telford Road,
Ferndown Industrial Estate,
Dorset,
BH21 7QL
Tel: 01202 855804

Drawing Title:
Old Roche Court
PV Panel Layout

Drawing Code:
4813-45694-500-000

Revision:
A

Notes:

Status:
PROPOSED

Date: 21.01.2026

Scale: NTS

Drawn By: KS

Checked By: ...

