
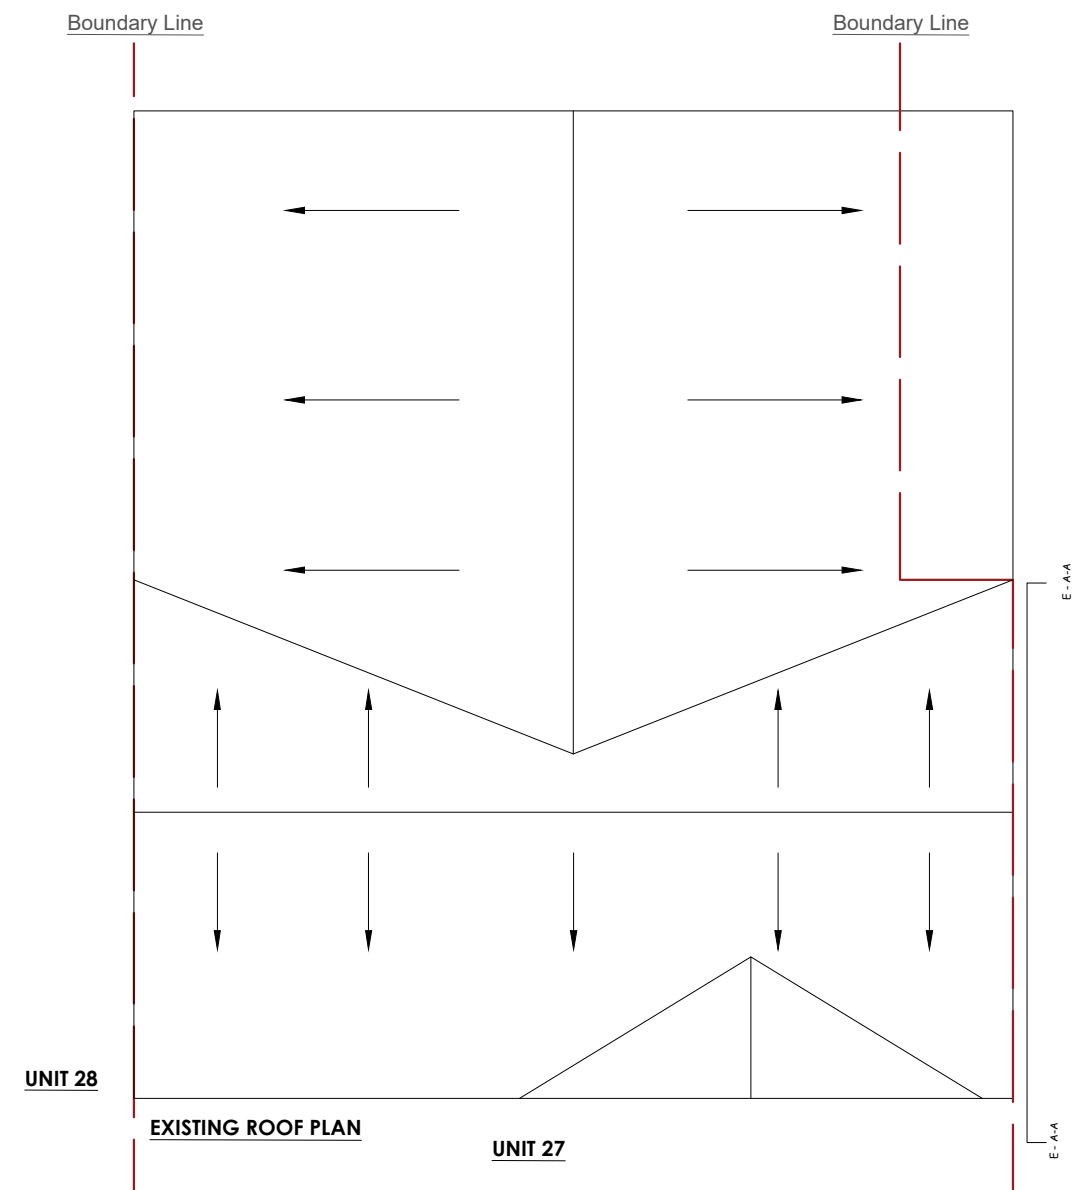


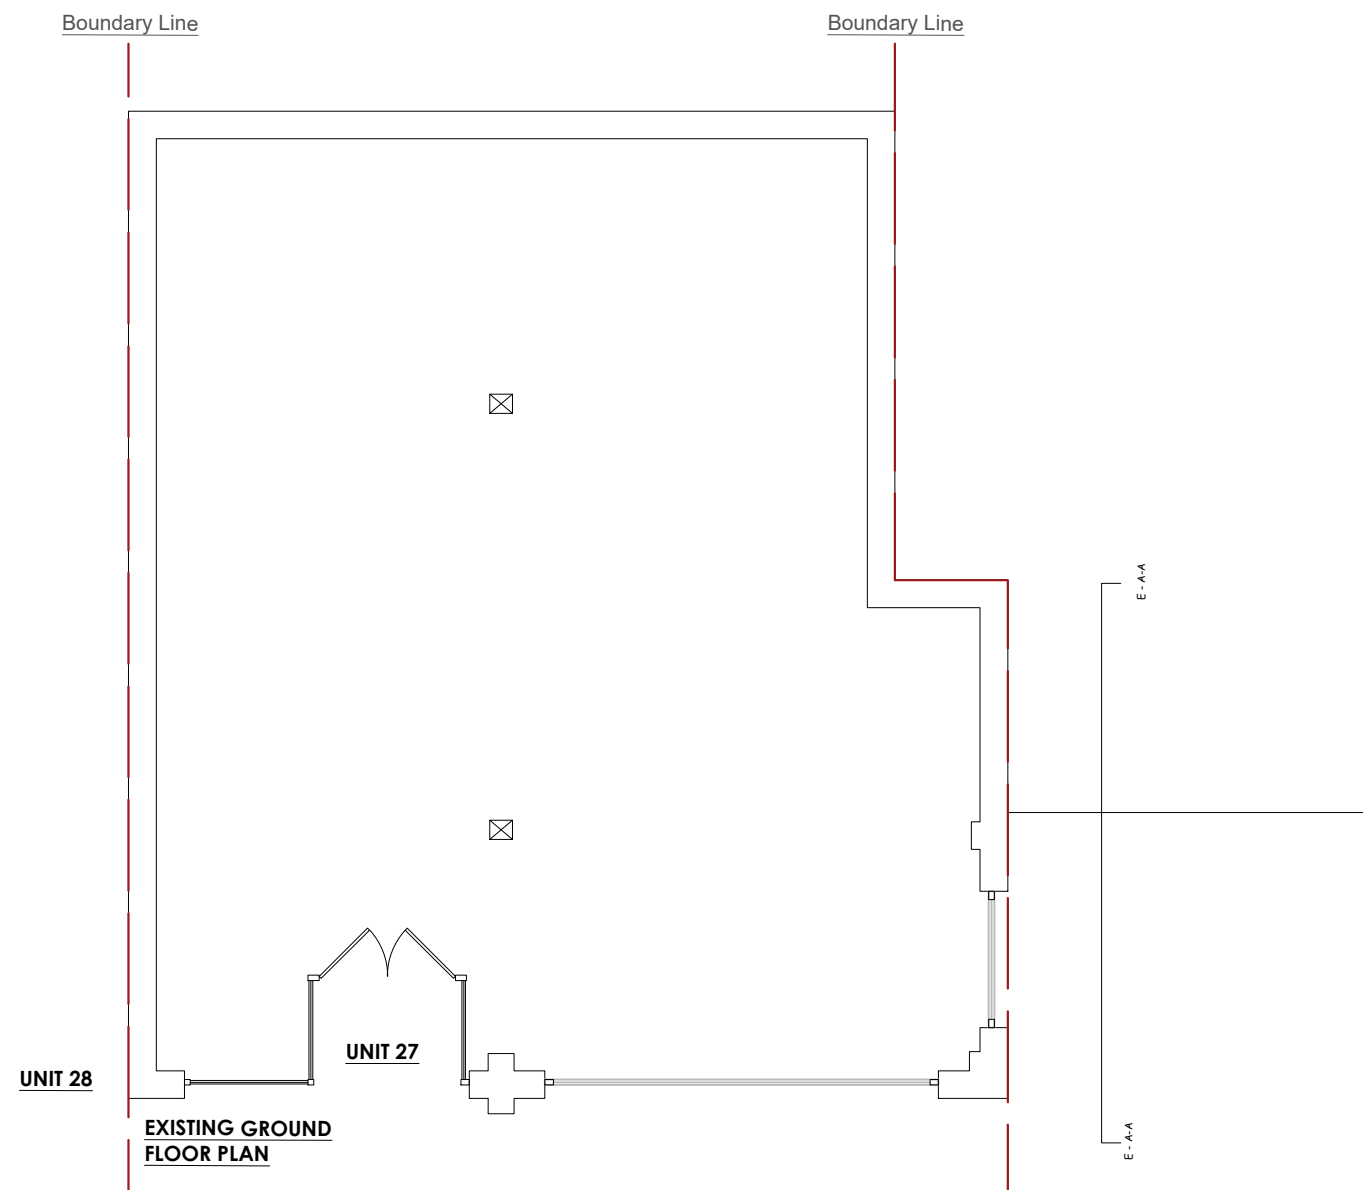

Note:	Drawing Number: 02 - Existing Ground & Roof Plan	FAN RESCUE Commercial kitchen and HVAC System Specialists Established 2005 Ability House, Unit 129, 121 Brooker Road, Waltham Abbey EN9 1JH Tel: +44 (0) 20 33082 936 www.fanrescue.co.uk
Project Title: Unit 27 Borough Parade, Chippenham, Wiltshire, SN15 3WL	Scale: 1:100 @ A3	
	Date: 06/02/2026	