


SOUTHWEST ELEVATION
Scale 1:100

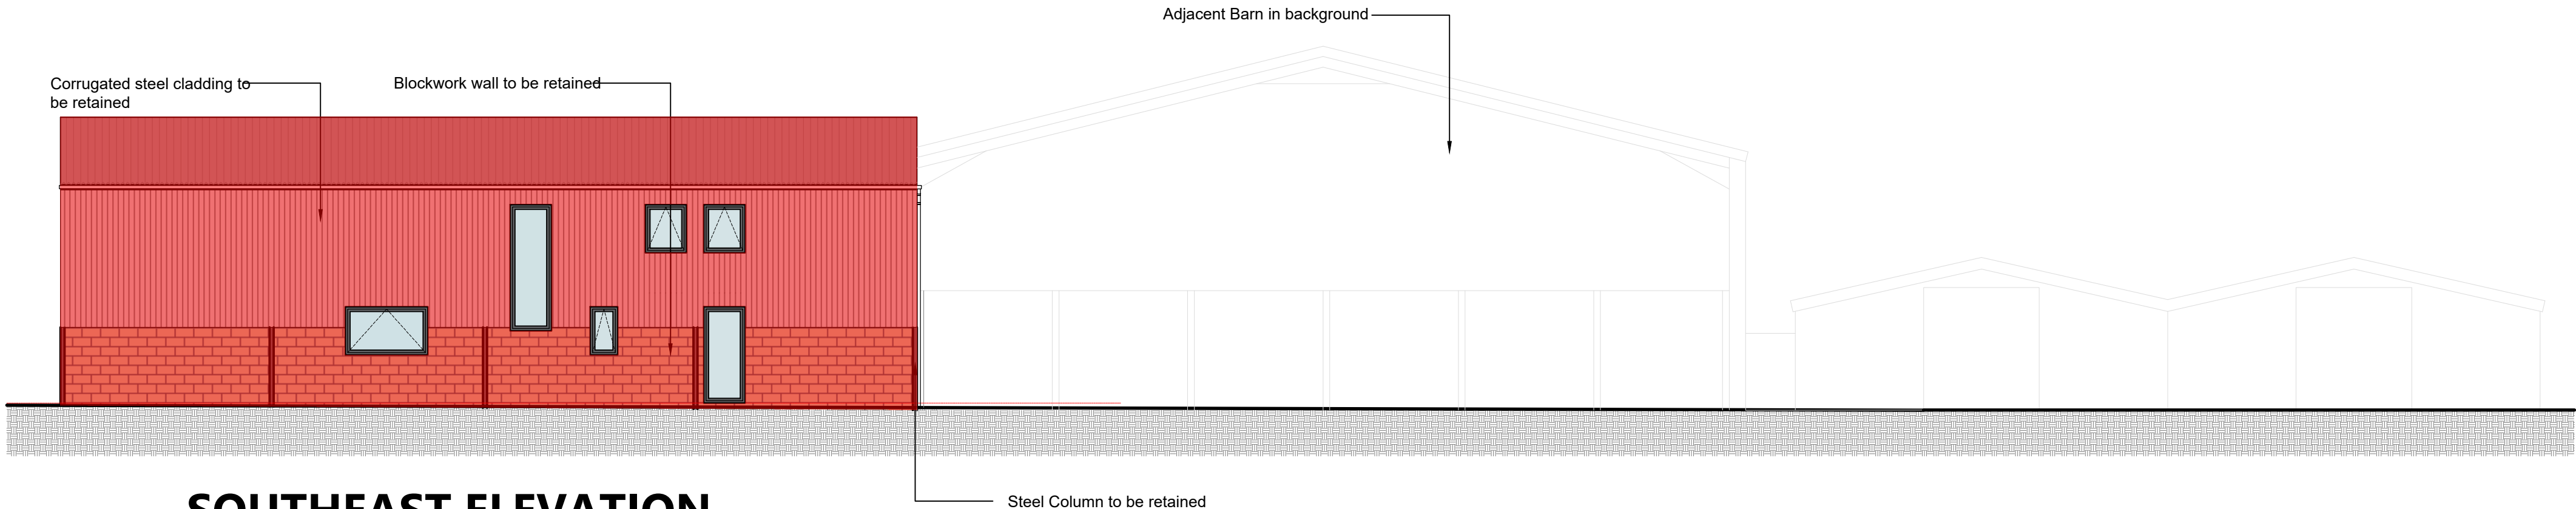


SOUTHEAST ELEVATION
Scale 1:100


Windows and doors are new openings

Existing materials to be retained

Proposed new materials

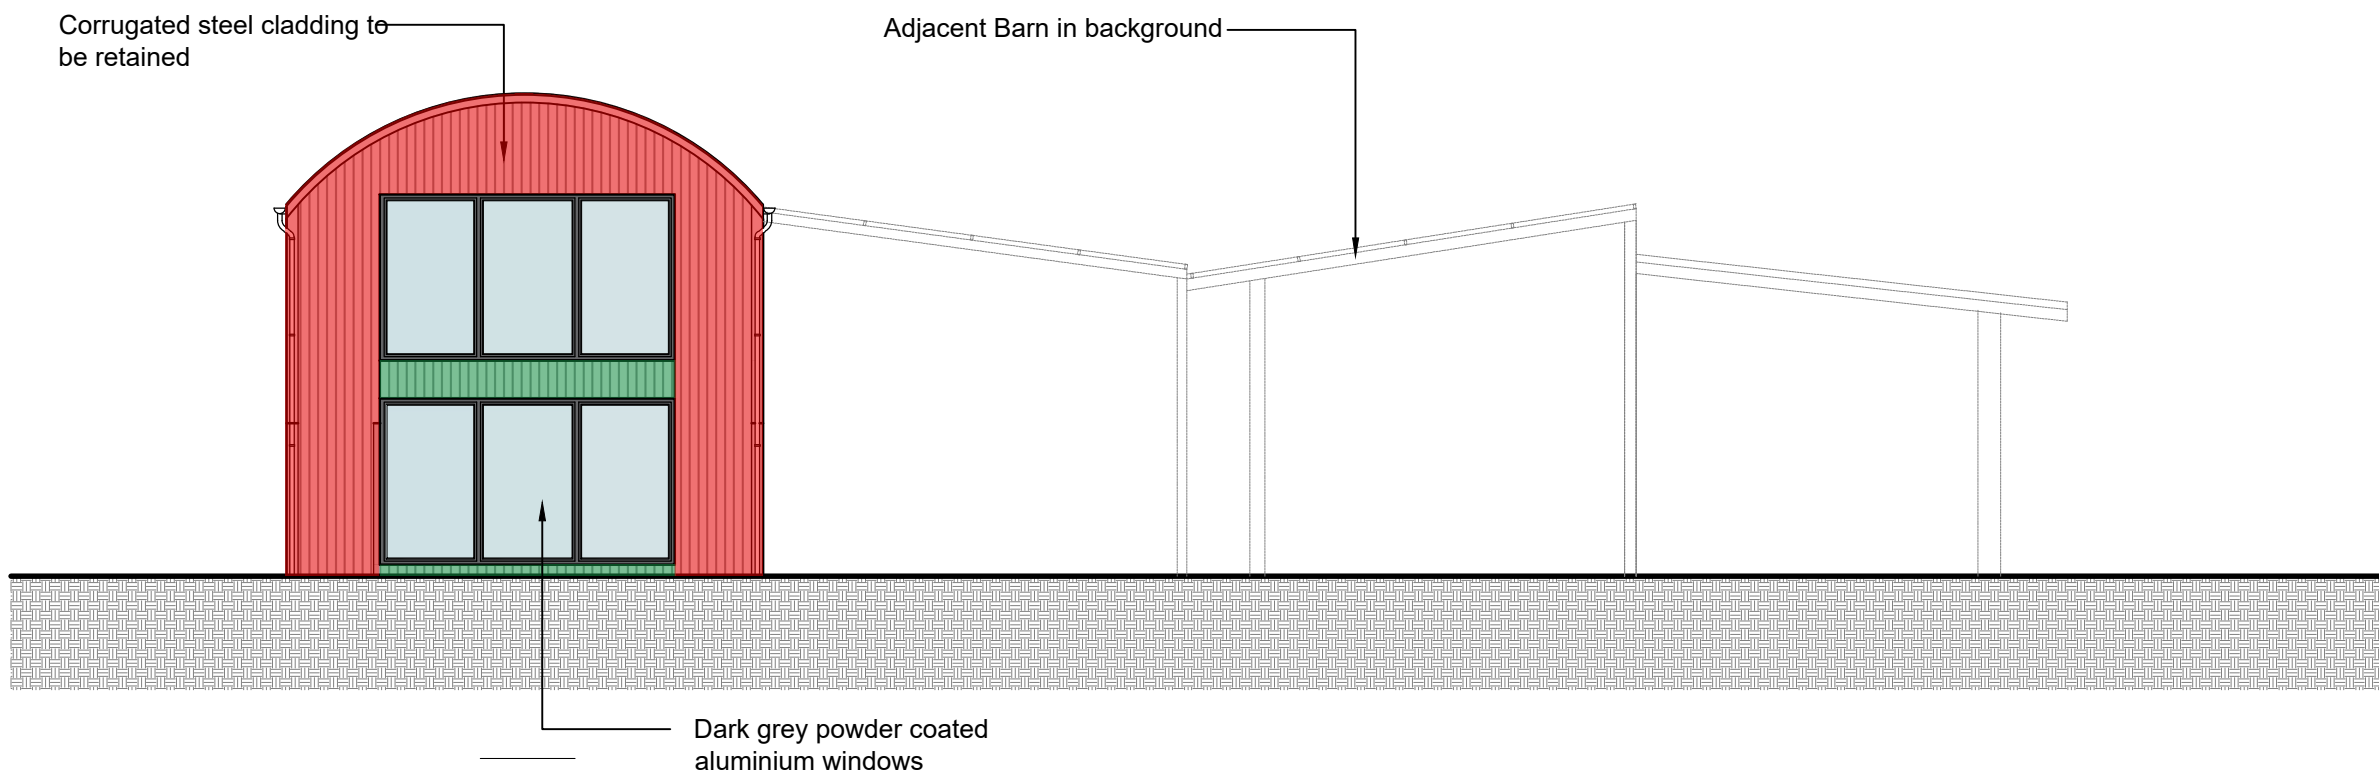

NORTH EAST ELEVATION
Scale 1:100


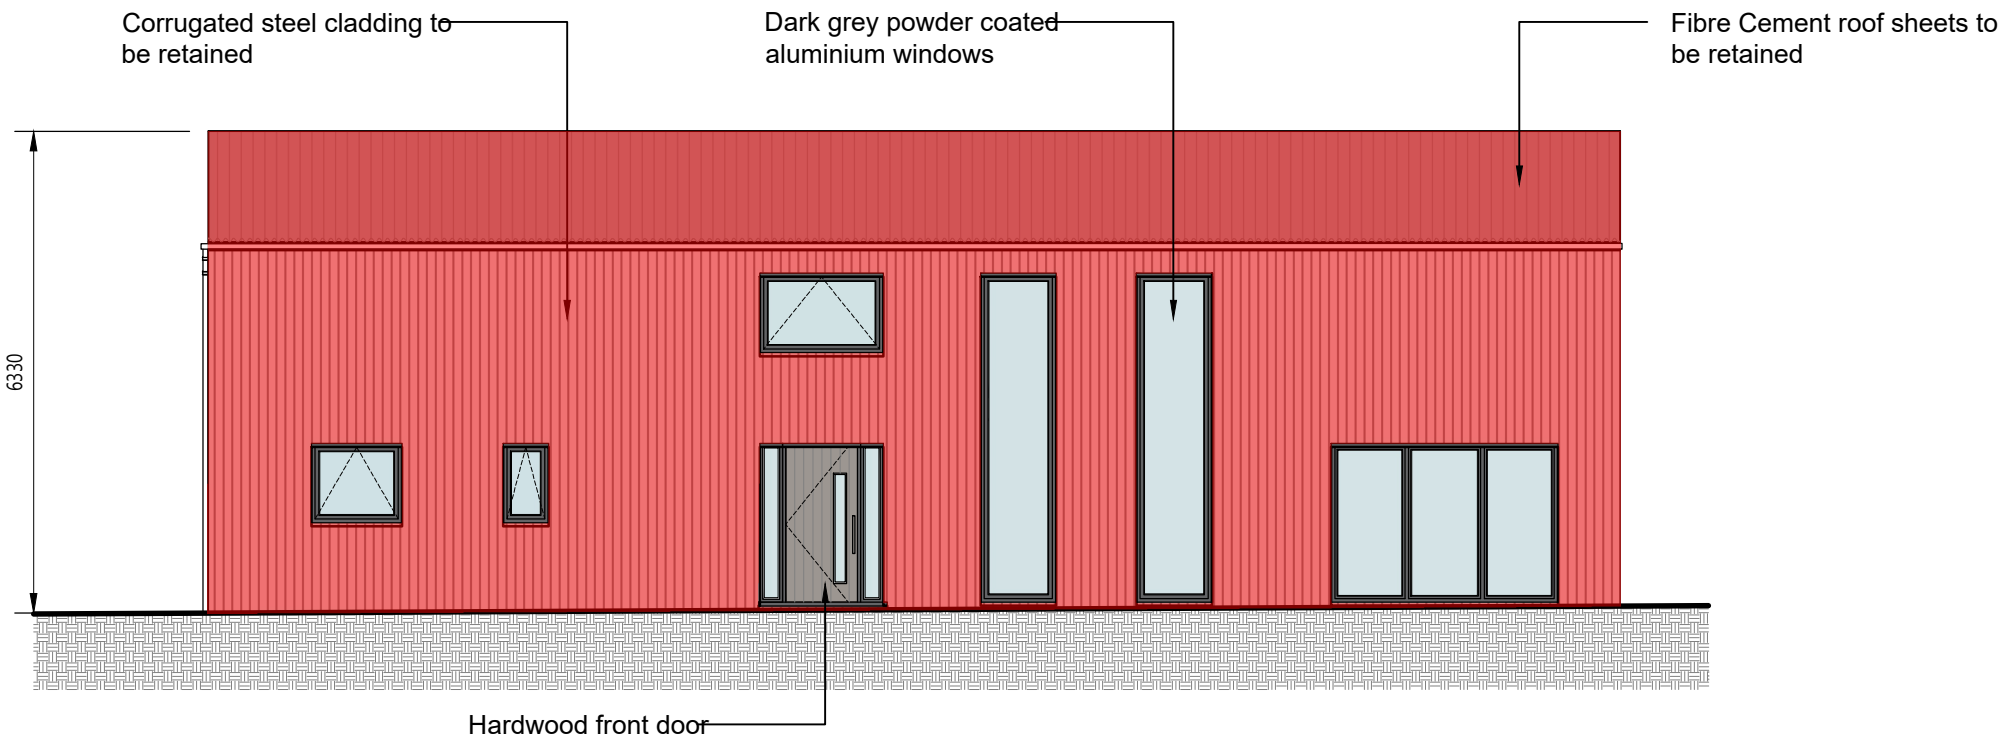


NORTH WEST ELEVATION
Scale 1:100



- NOTES:
- This drawing is to the scale indicated when printed at A1. Use written dimensions only for construction, refer any discrepancies to ACORUS immediately. If in doubt ask.
 - Where relevant, significant hazards have been identified on the drawing. Hazards which should be obvious to a competent contractor or unforeseeable have not been identified.
 - This drawing is confidential and remains the exclusive property of ACORUS.

© ACORUS Rural Property Services Ltd.

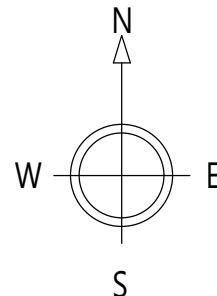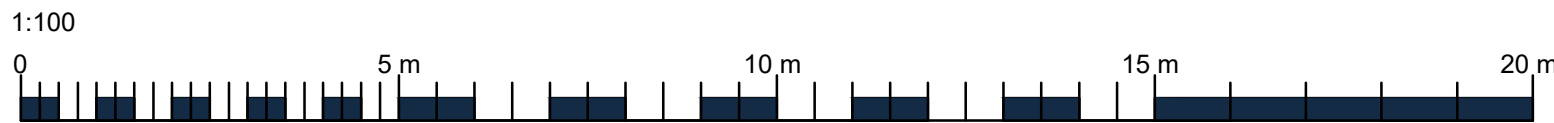

Rev	Date	Description	Dwn	Chk
Rev	Date	Amendment	Drawn	Checked
PROJECT				
Mr M Bryant				
Gryphon Lodge Farm, Minety,				
Swindon, SN6 6RQ				
TITLE				
Proposed Development				
Existing Elevations				
SCALE				
AS SHOWN @A1	NOV 25	JT	MB	
JOB & DRAWING NO.				
MB/2367/1125	- 200_36			
REVISION				

