



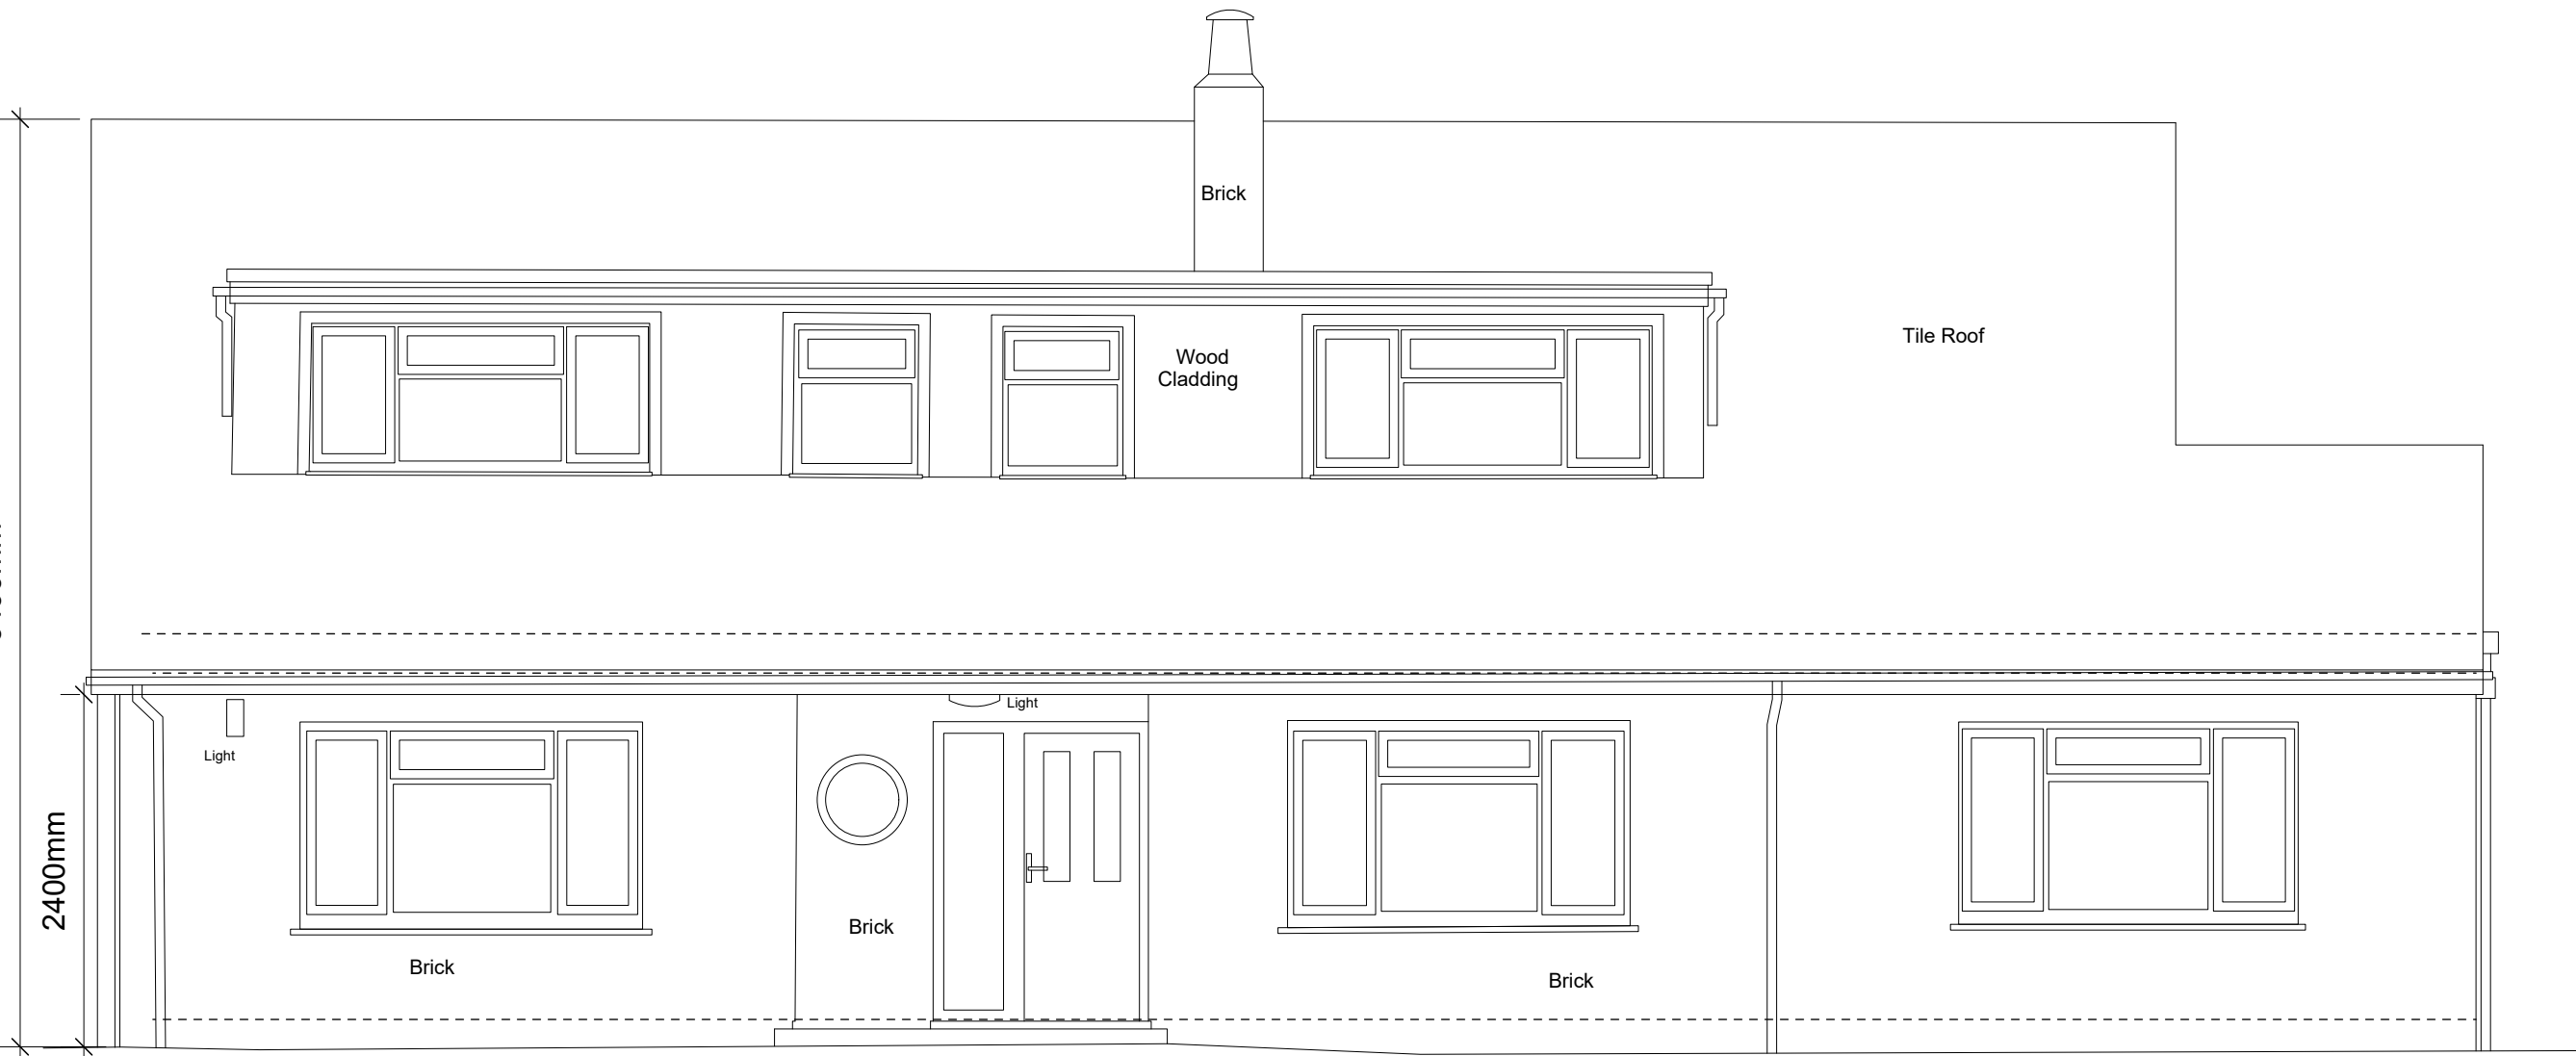


Datum 99.00m Elevation 1

WEST ELEVATION

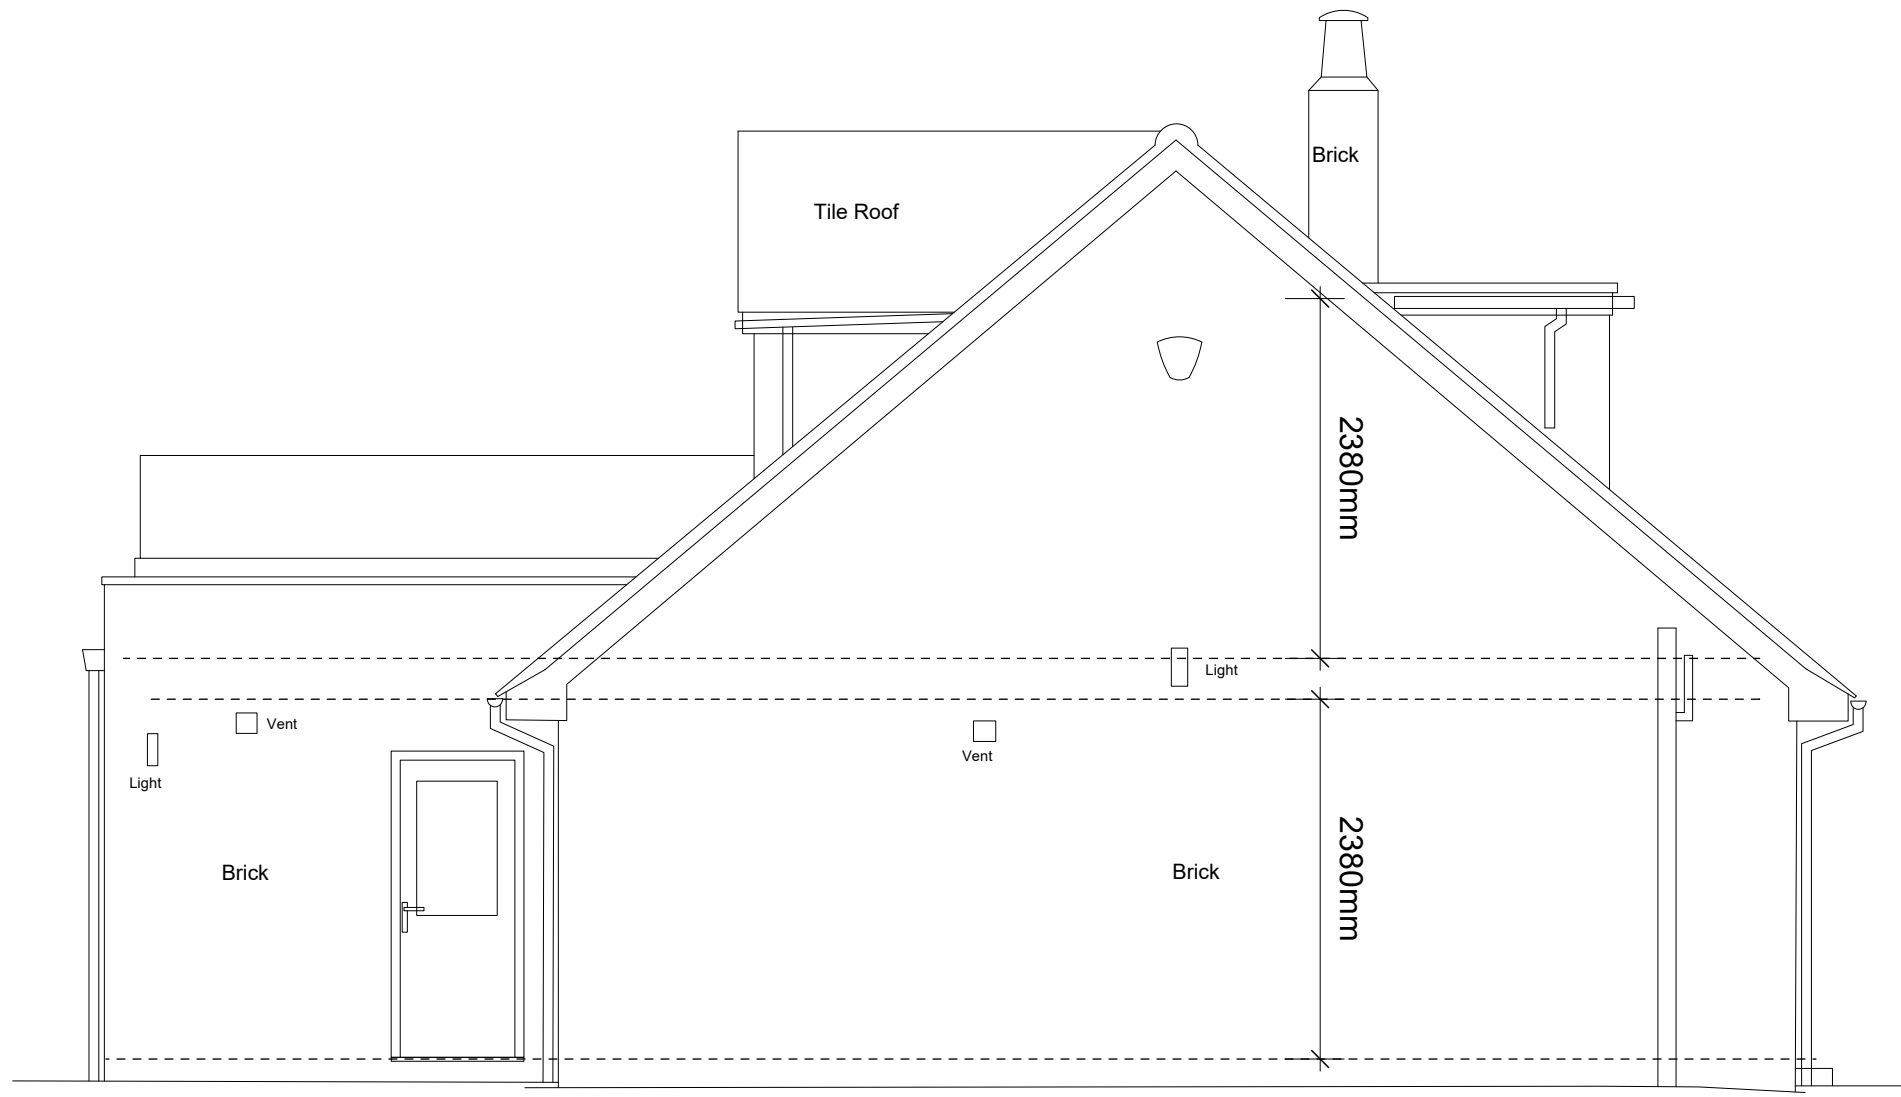


Datum 99.00m Elevation 2

NORTH ELEVATION

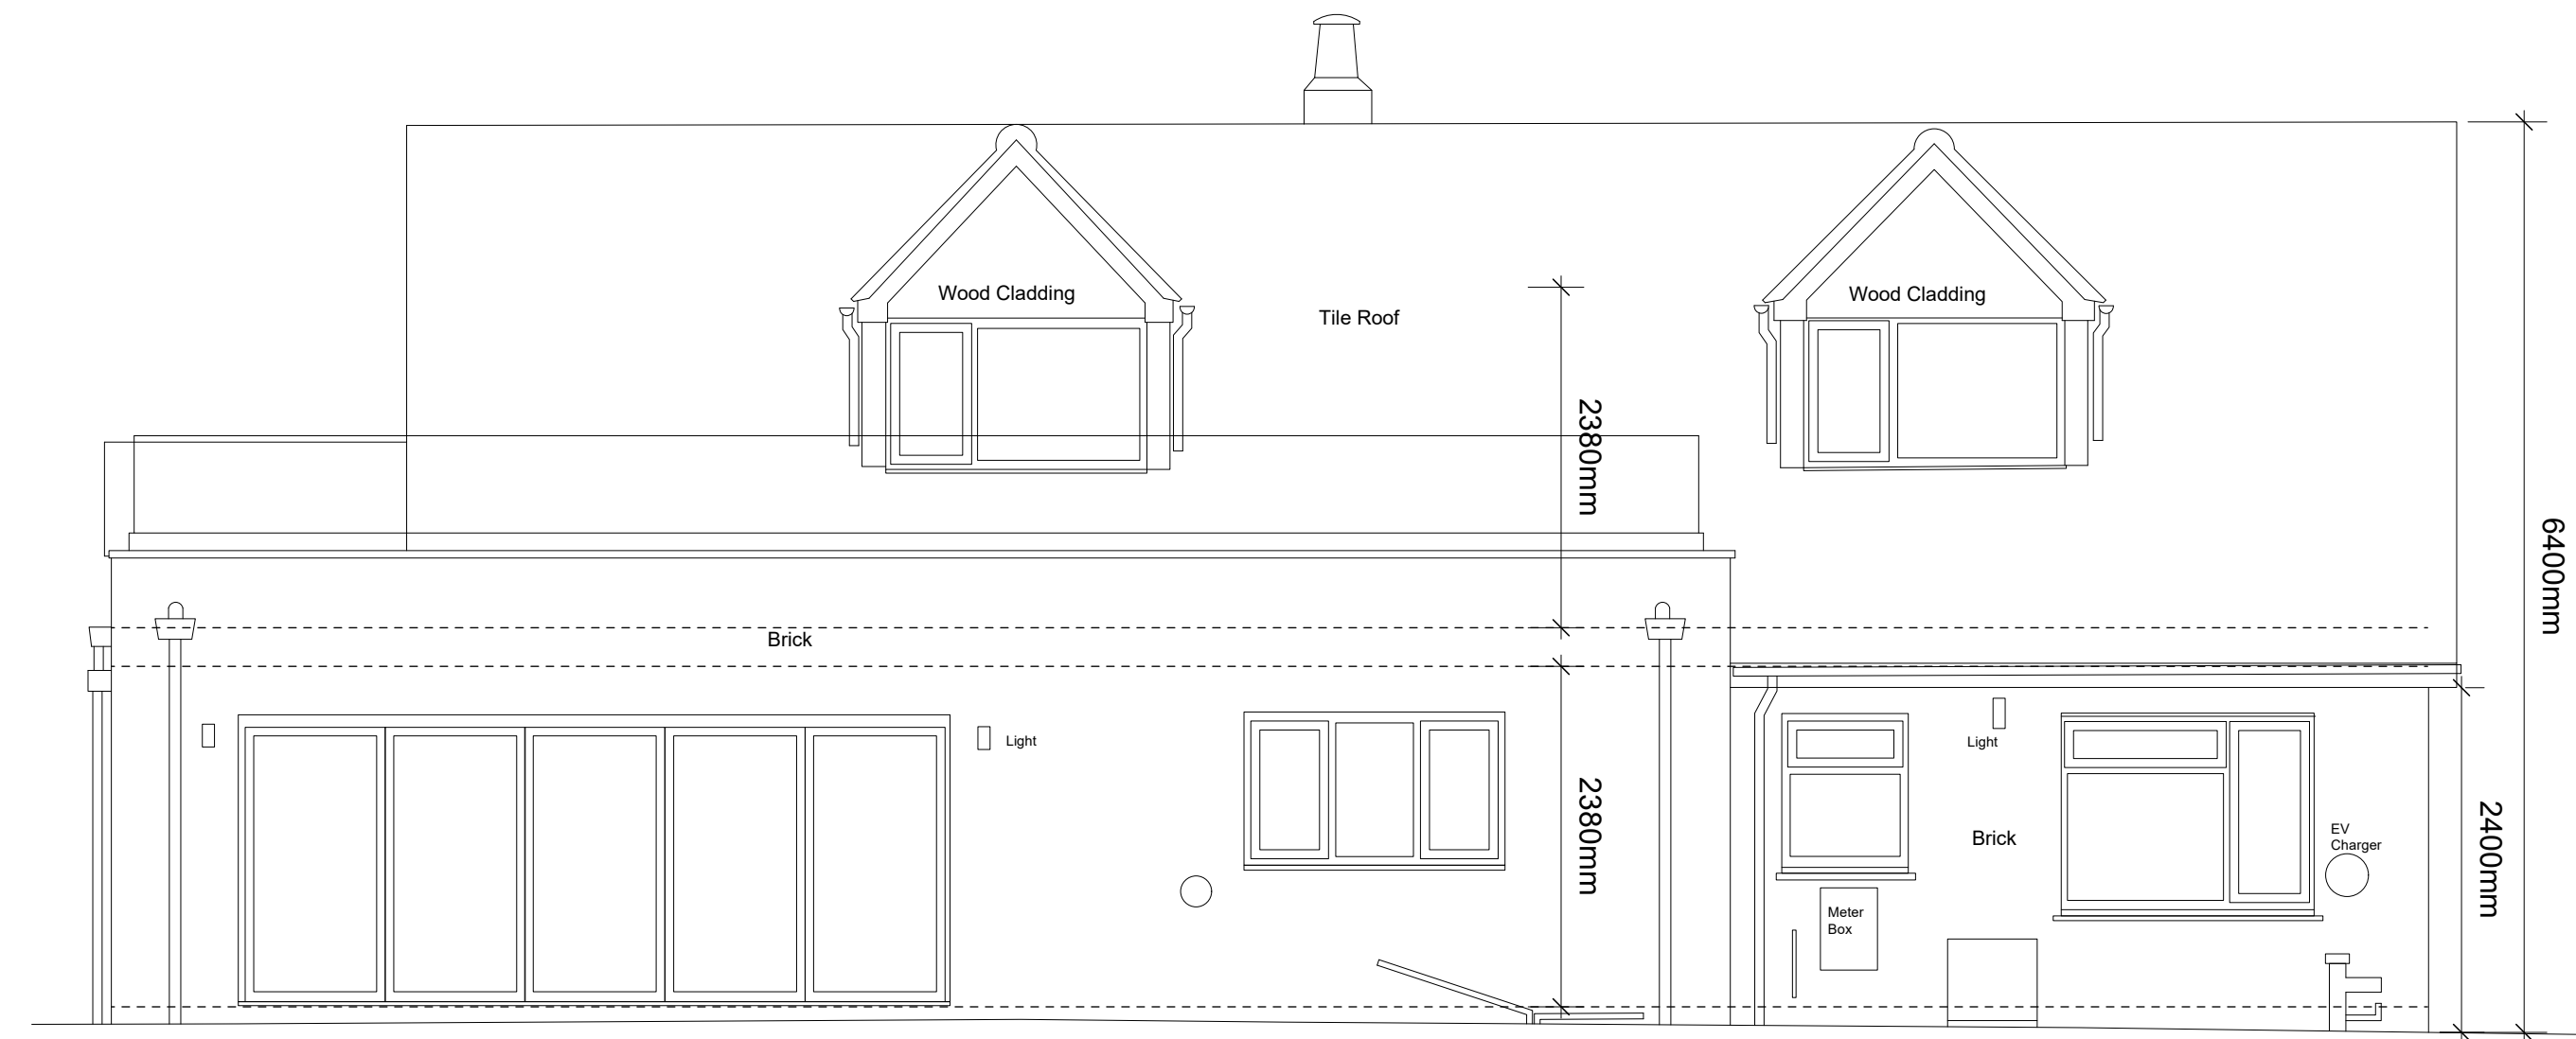

Datum 99.00m Elevation 3

EAST ELEVATION

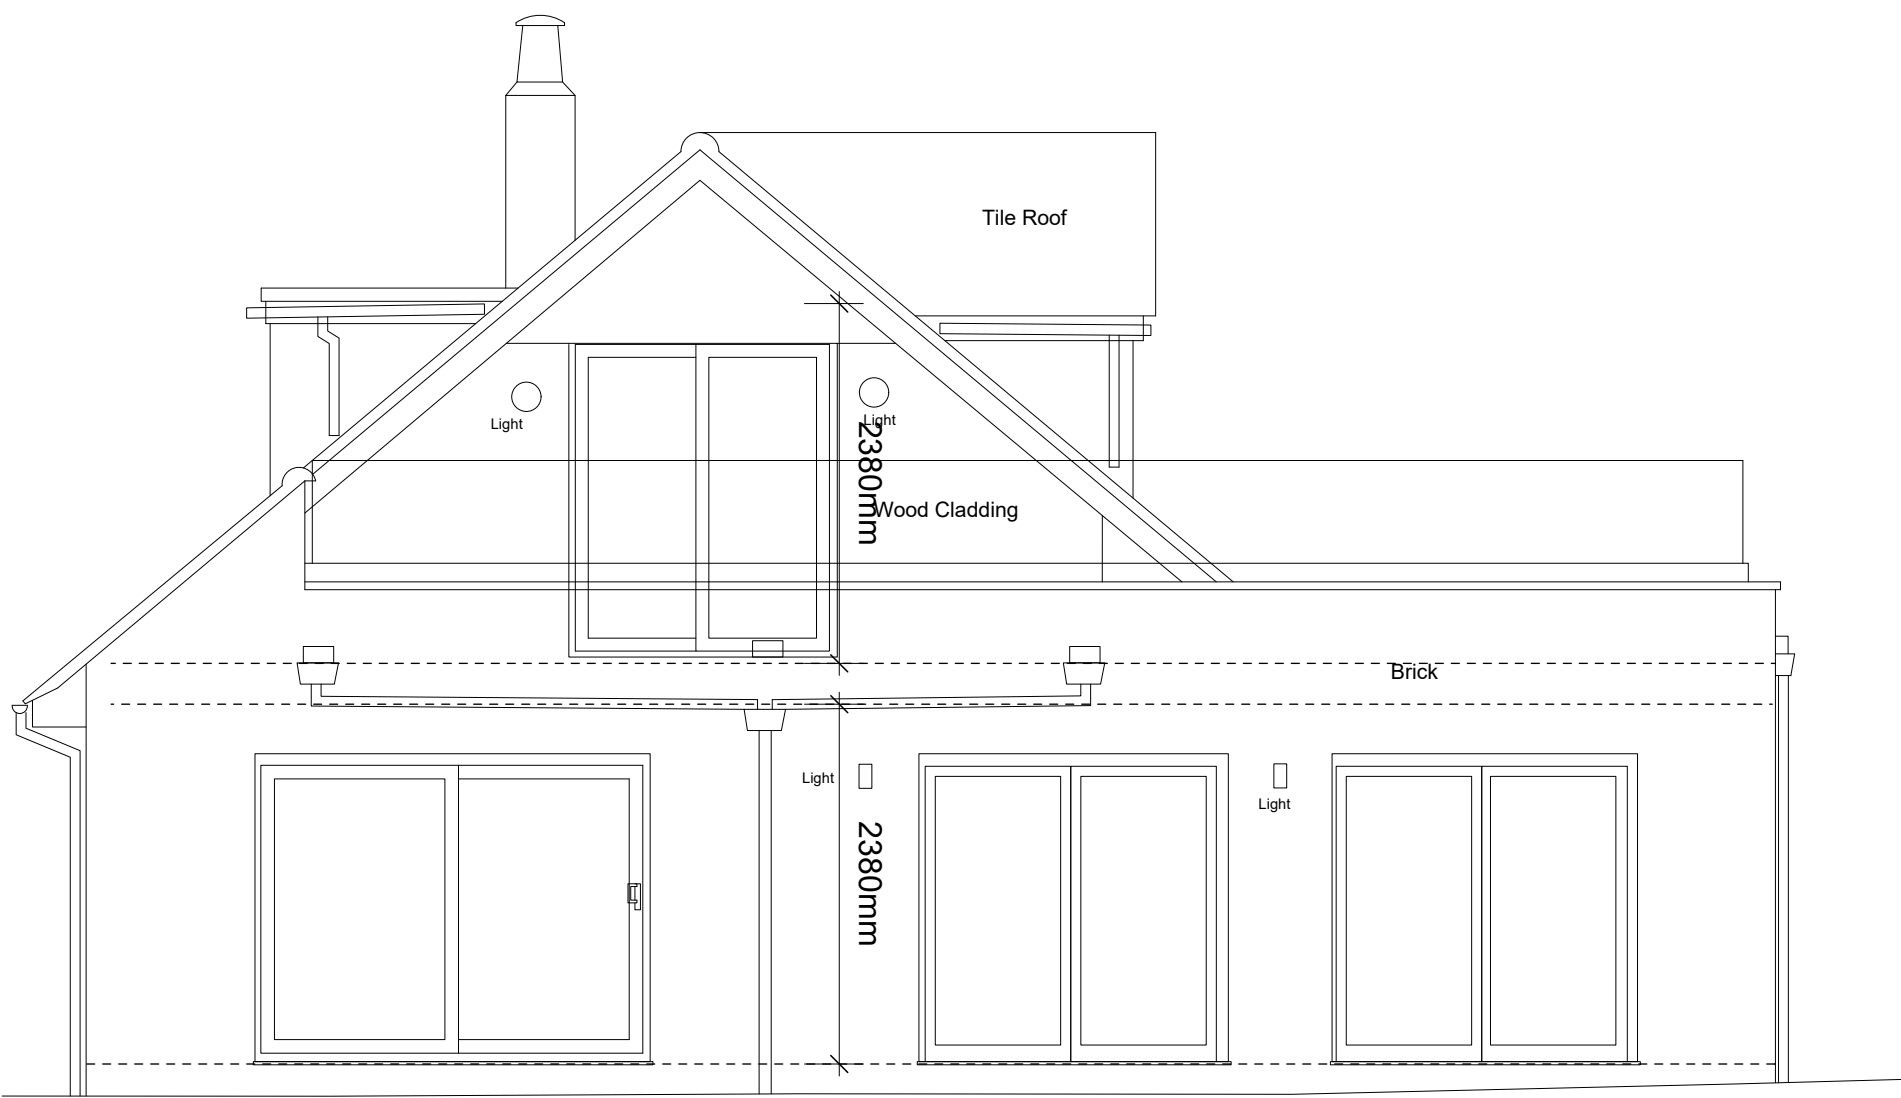

Datum 99.00m Elevation 4

SOUTH ELEVATION

PLANNING NOTES
-
DEMOLITION NOTES
-
CONSTRUCTION NOTES
-All dimensions must be checked on site and not scaled from this drawing
MAINTENANCE NOTES
-

Revisions

VERITY & BEVERLEY
ARCHITECTS DESIGNERS

The Coach House | 4 The Chipping | Tetbury | Glos. | GL8 8ET
Telephone 01666 503516 | www.verity-beverley.co.uk

THE FIELDS
BROAD TOWN

PLANNING

ELEVATIONS
AS EXISTING

Scale: 1:50	25.1607/03
Date: NOV 25	
Drawn: IV	Revision
Size: A1	

0 1 2 3 4 5 M
SCALE MEASUREMENTS SHOWN IN METRES.
ACCURACY OF SCALE CAN ONLY BE ASSURED ON
PROPERLY CALIBRATED MACHINERY