




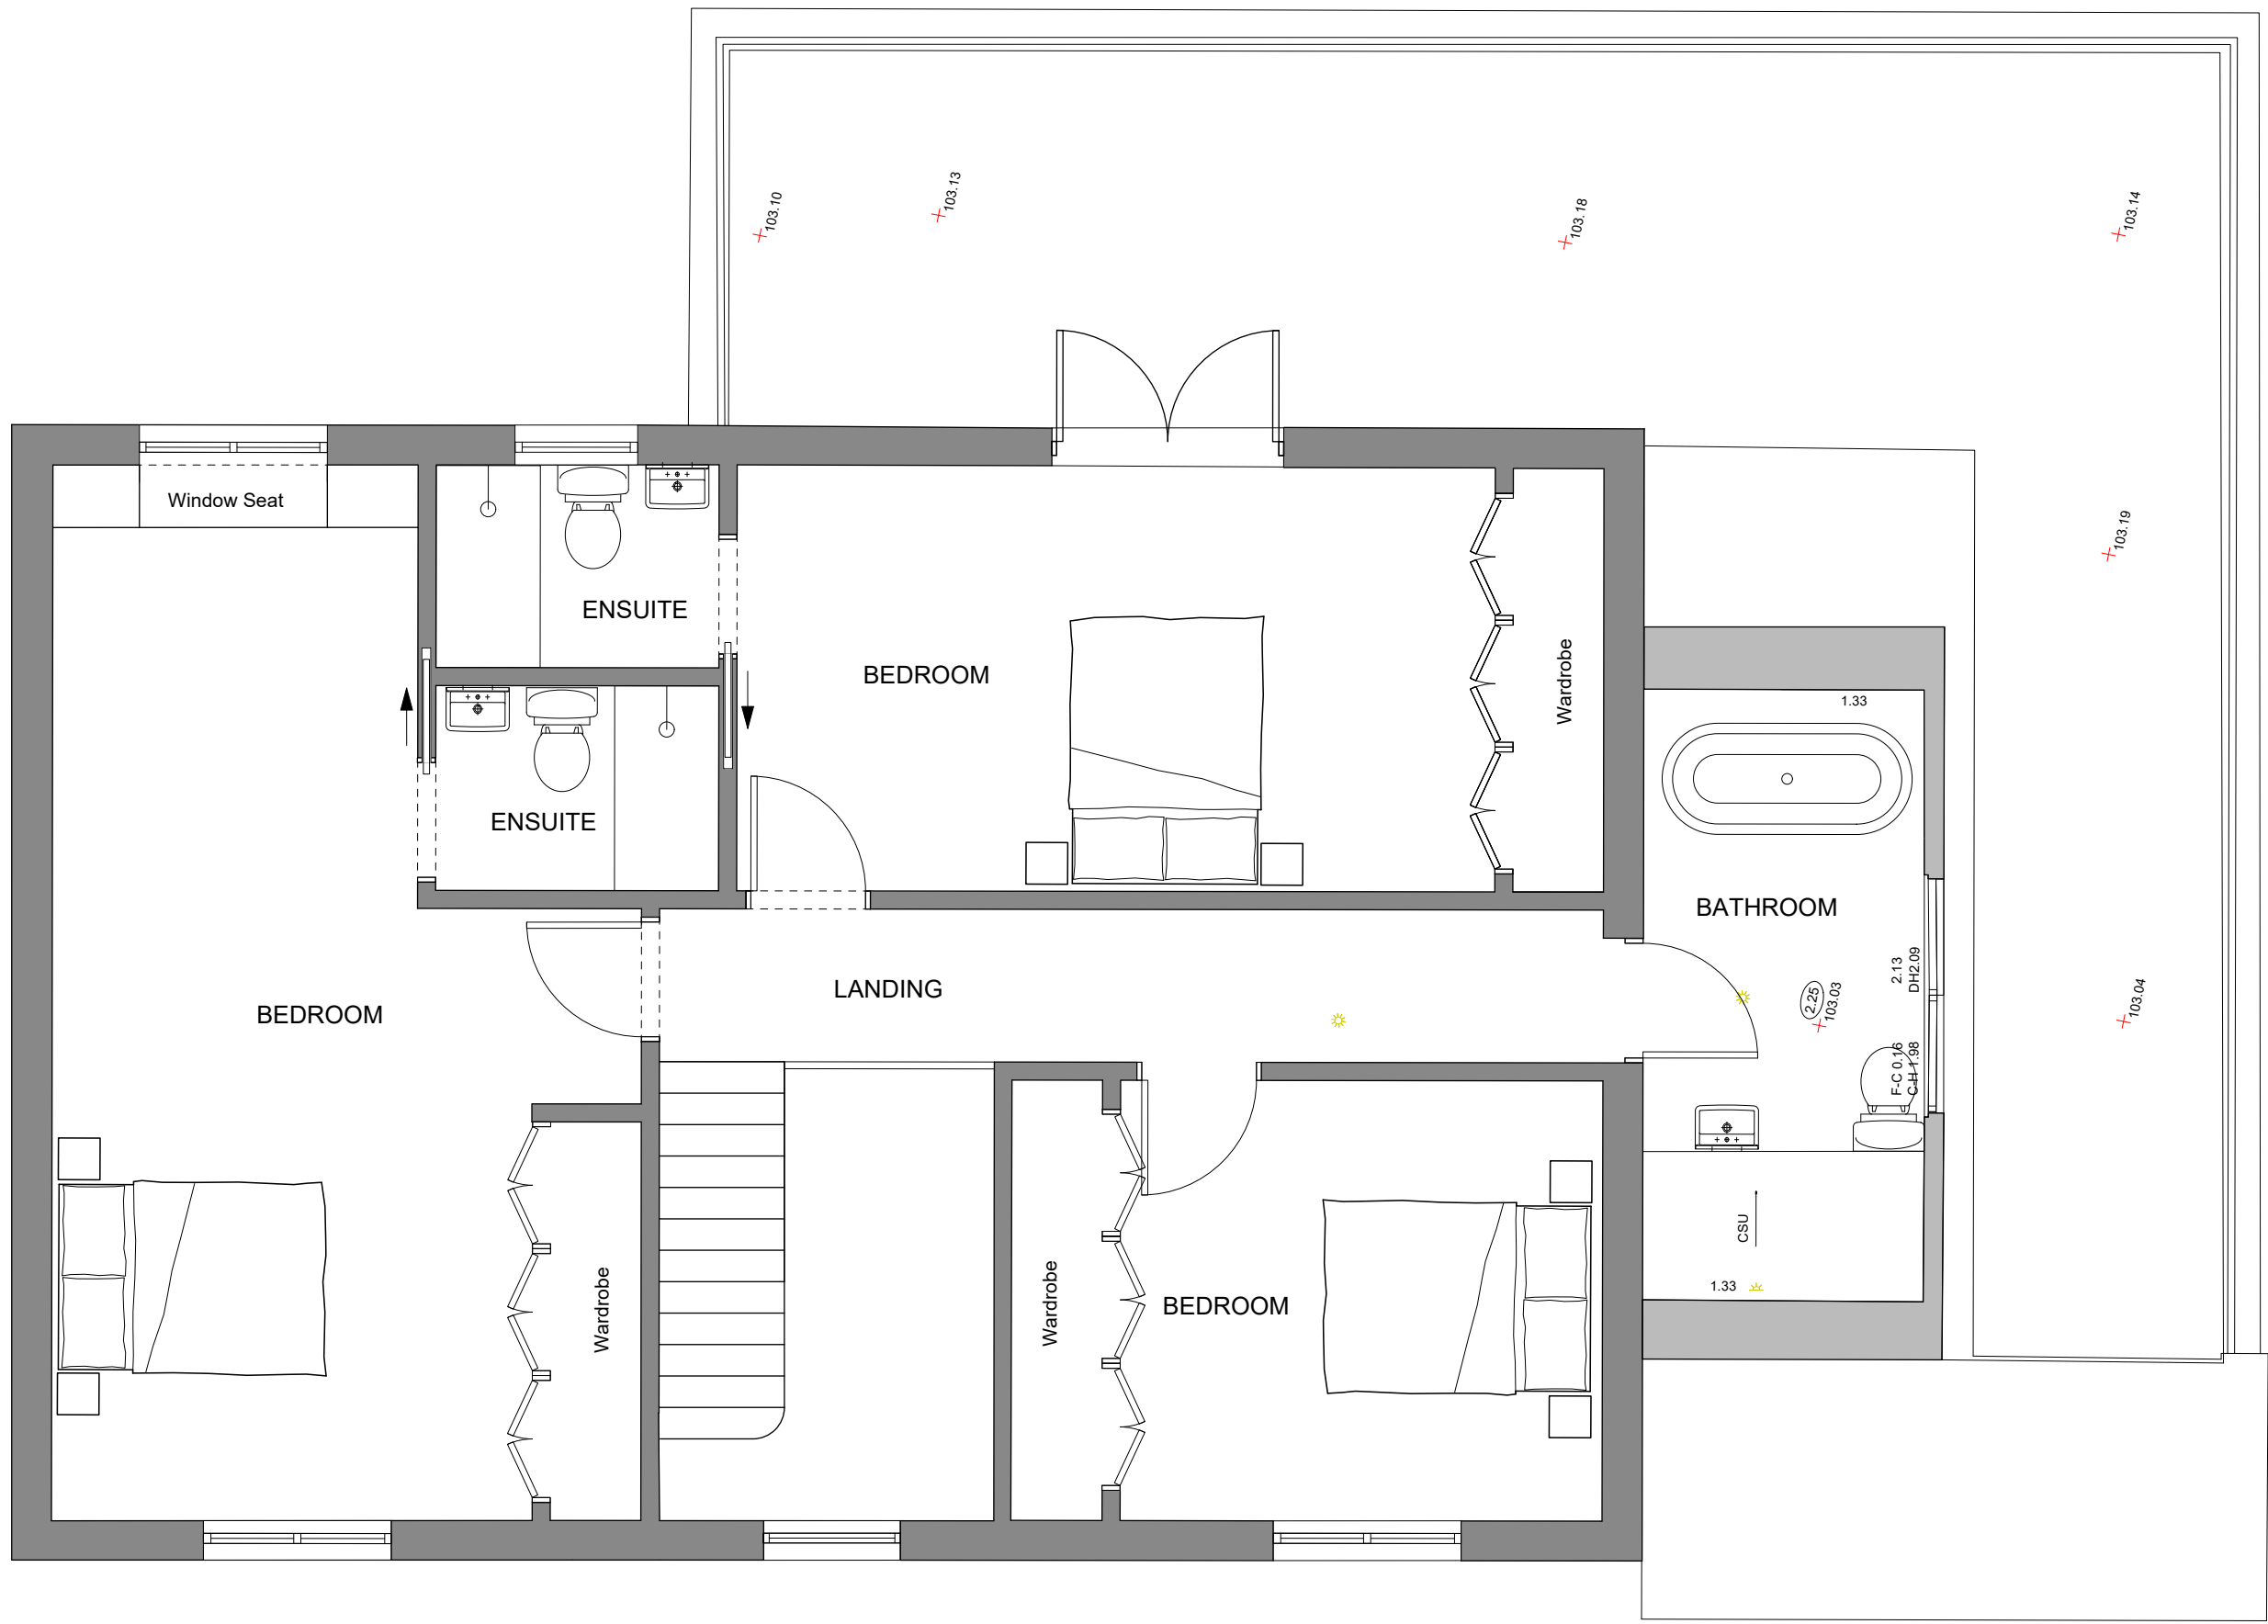

FIRST FLOOR PLAN
AS PROPOSED

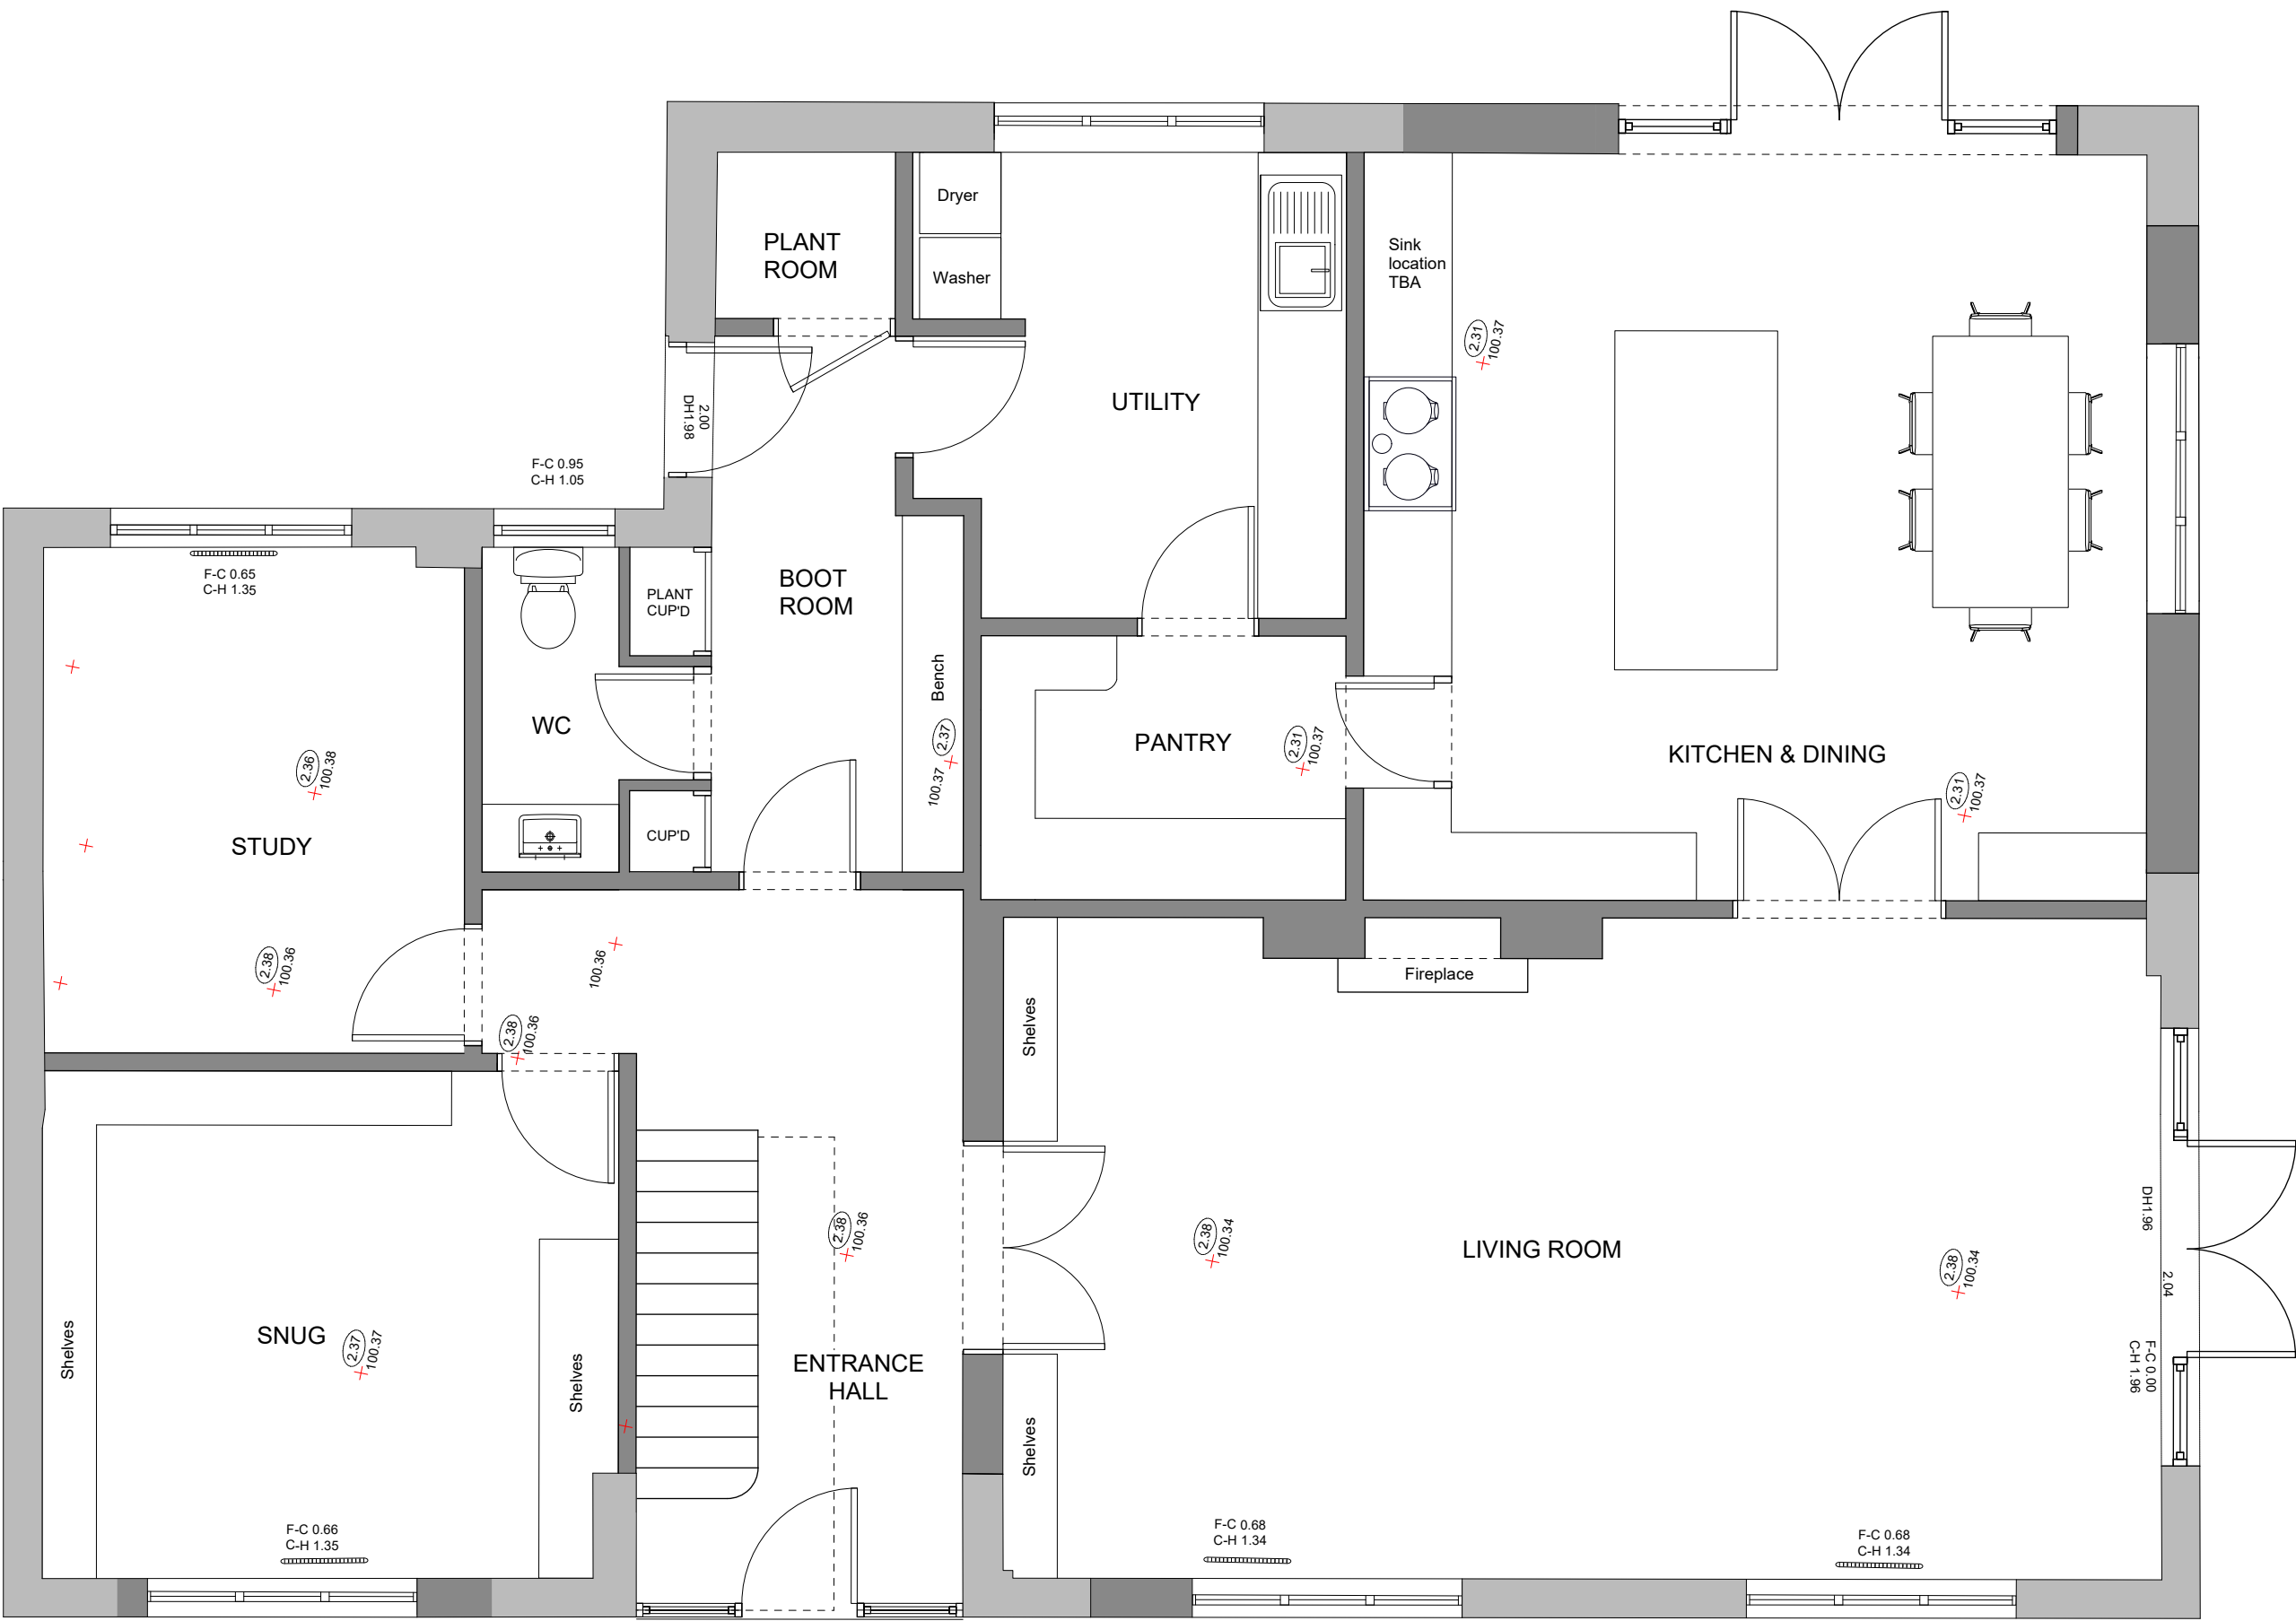

GROUND FLOOR PLAN
AS PROPOSED

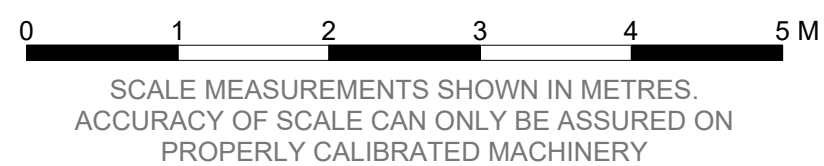

- PLANNING NOTES
-
- DEMOLITION NOTES
-
- CONSTRUCTION NOTES
-All dimensions must be checked on site and not scaled from this drawing
- MAINTENANCE NOTES
-

Revisions		
AP1	13/01/26	General updates to sketch proposal.
AP2	04/02/26	General updates for permitted development.
AP3	13/02/26	General updates for permitted development.

PRELIMINARY

VERITY & BEVERLEY
ARCHITECTS DESIGNERS
The Coach House | 4 The Chipping | Tetbury | Glos. | GL8 8ET
Telephone 01666 503516 | www.verity-beverley.co.uk

THE FIELDS
BROAD TOWN
PLANNING
GROUND FLOOR & FIRST FLOOR
PLANS AS PROPOSED

Scale: 1:50	25.1607/06
Date: NOV 25	
Drawn: MAL/DLS	
Size: A1	Revision
	AP1 AP2 AP3