


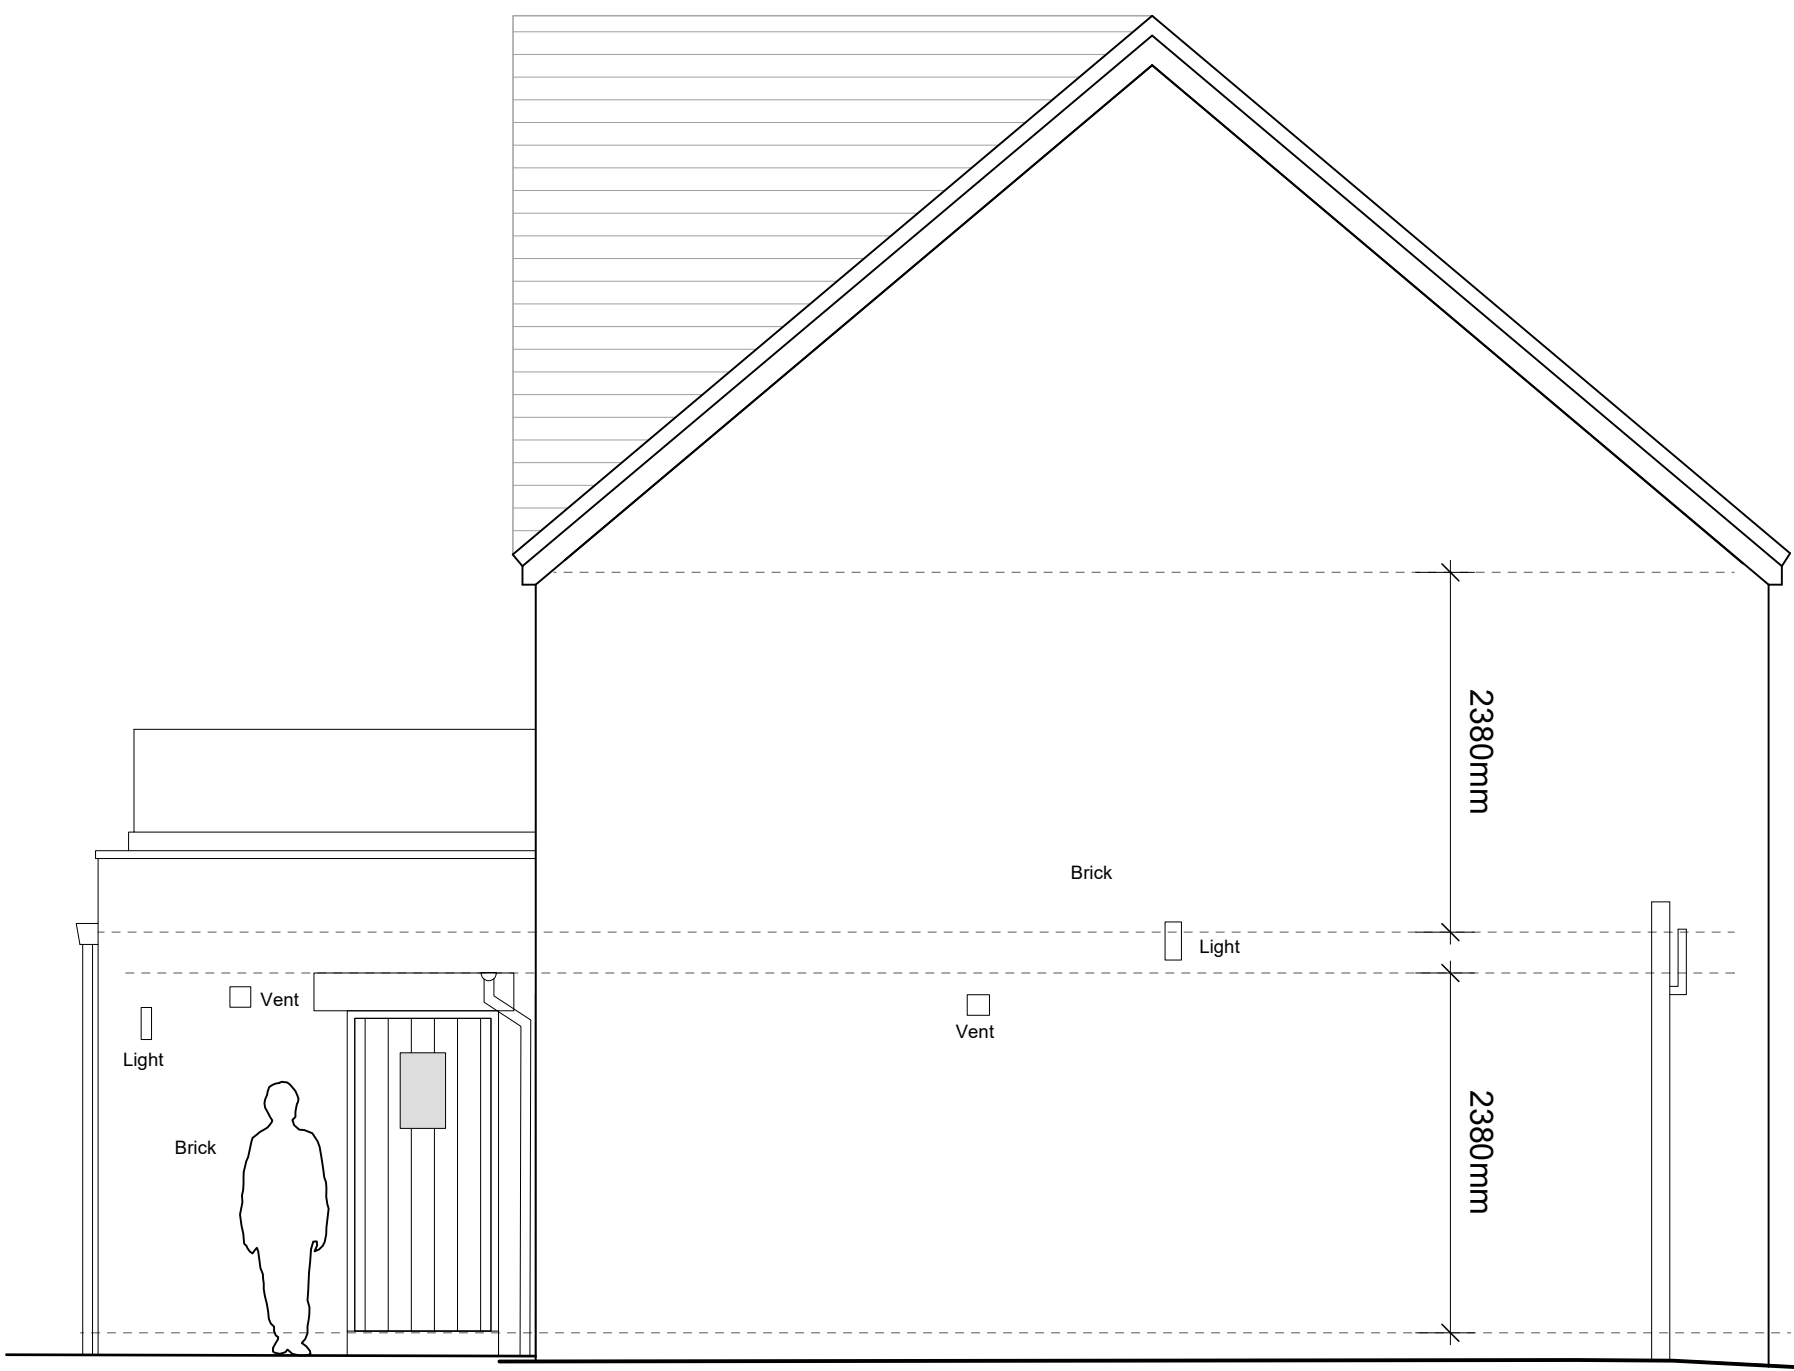

WEST ELEVATION



NORTH ELEVATION



EAST ELEVATION



SOUTH ELEVATION



SCALE MEASUREMENTS SHOWN IN METRES.
ACCURACY OF SCALE CAN ONLY BE ASSURED ON
PROPERLY CALIBRATED MACHINERY

PLANNING NOTES
-
DEMOLITION NOTES
-
CONSTRUCTION NOTES
-All dimensions must be checked on site and
not scaled from this drawing
MAINTENANCE NOTES
-

Revisions		
AP1	13/01/26	General updates to sketch proposal.
AP2	04/02/26	General updates for permitted development.
AP3	13/02/26	General updates for permitted development.
AP4	13/02/26	General updates for permitted development.
AP5	16/02/26	General updates for permitted development.

PRELIMINARY

VERITY & BEVERLEY
ARCHITECTS DESIGNERS

The Coach House | 4 The Chipping | Tetbury | Glos. | GL8 8ET
Telephone 01666 503516 | www.verity-beverley.co.uk

THE FIELDS
BROAD TOWN

PLANNING

ELEVATIONS
AS PROPOSED

Scale: 1:50

Date: NOV 25

Drawn: MAL/DLS

Size: A1

25.1607/07

Revision

AP1/AP2/AP3/AP4/AP5

© Copyright