



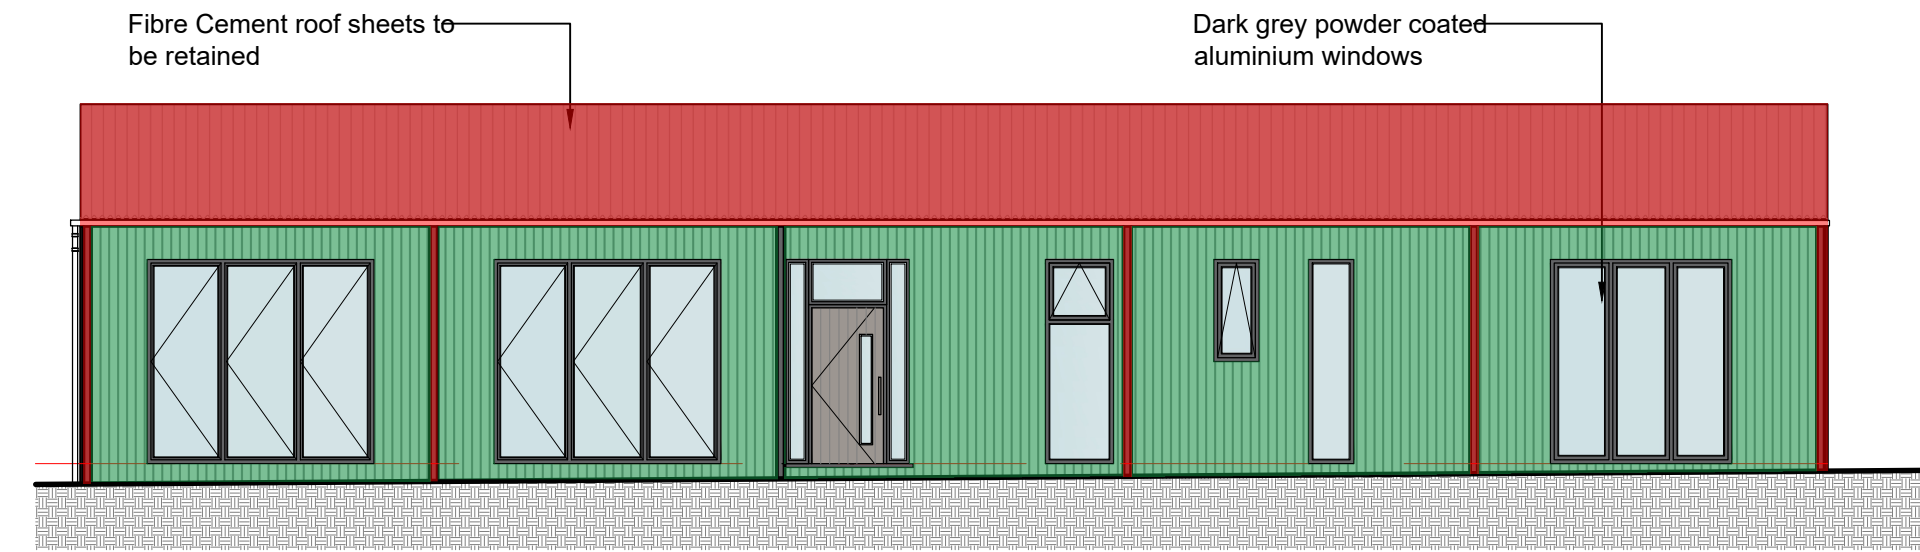


EAST ELEVATION

Scale 1:100

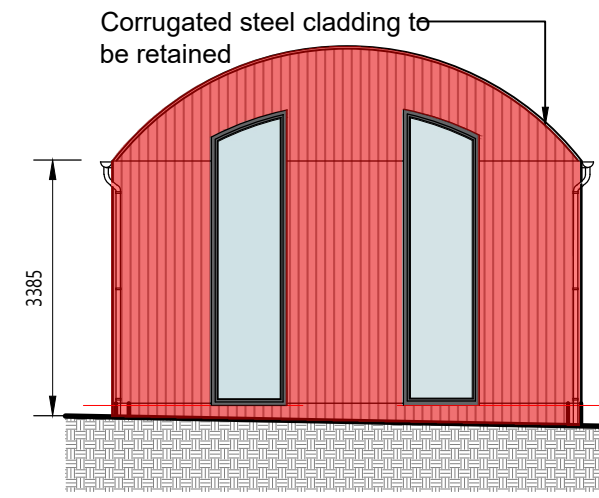


SOUTH ELEVATION

Scale 1:100

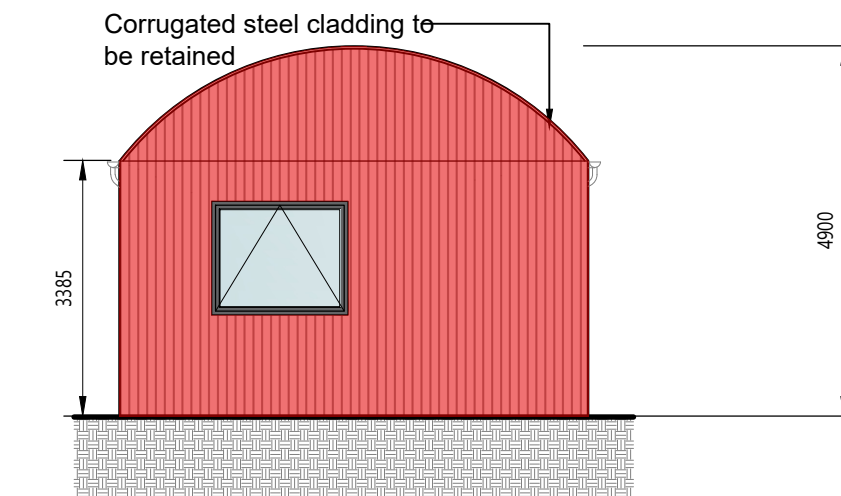


NORTH ELEVATION

Scale 1:100

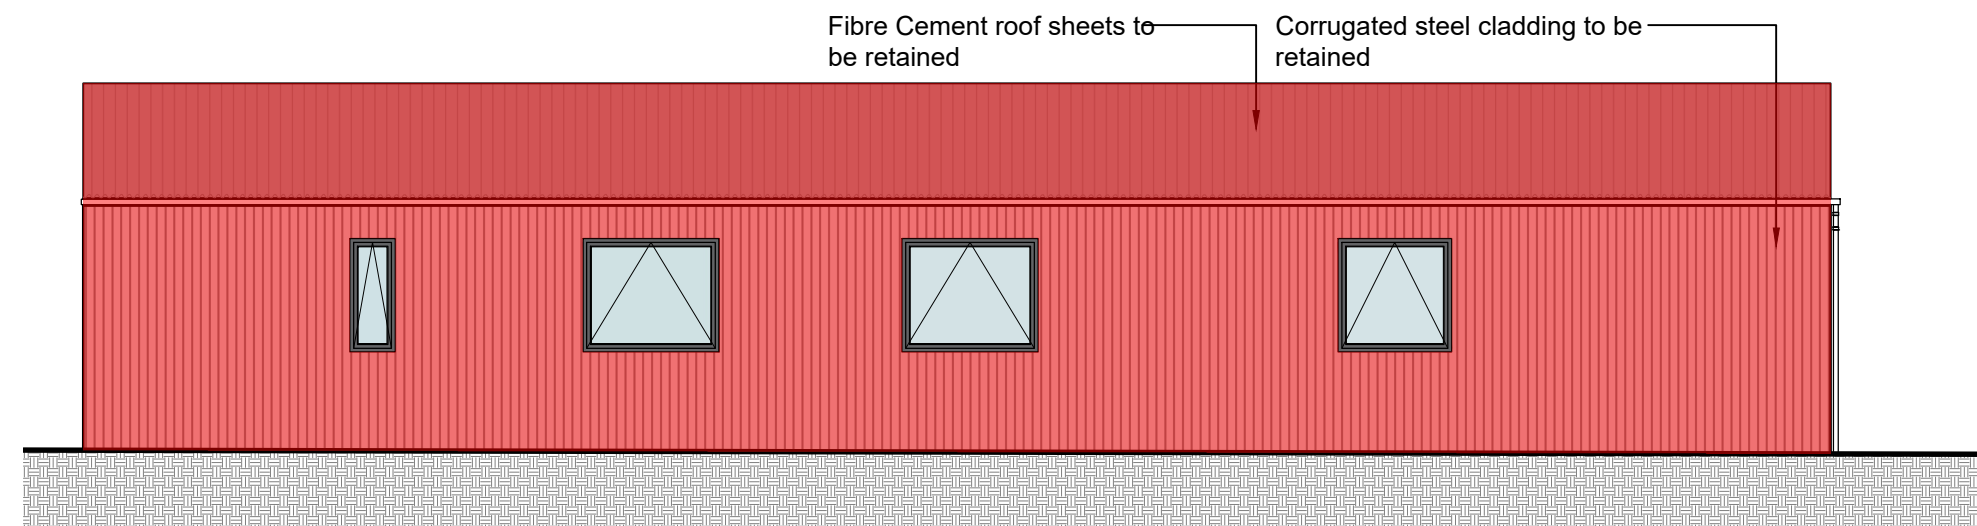

WEST ELEVATION

Scale 1:100

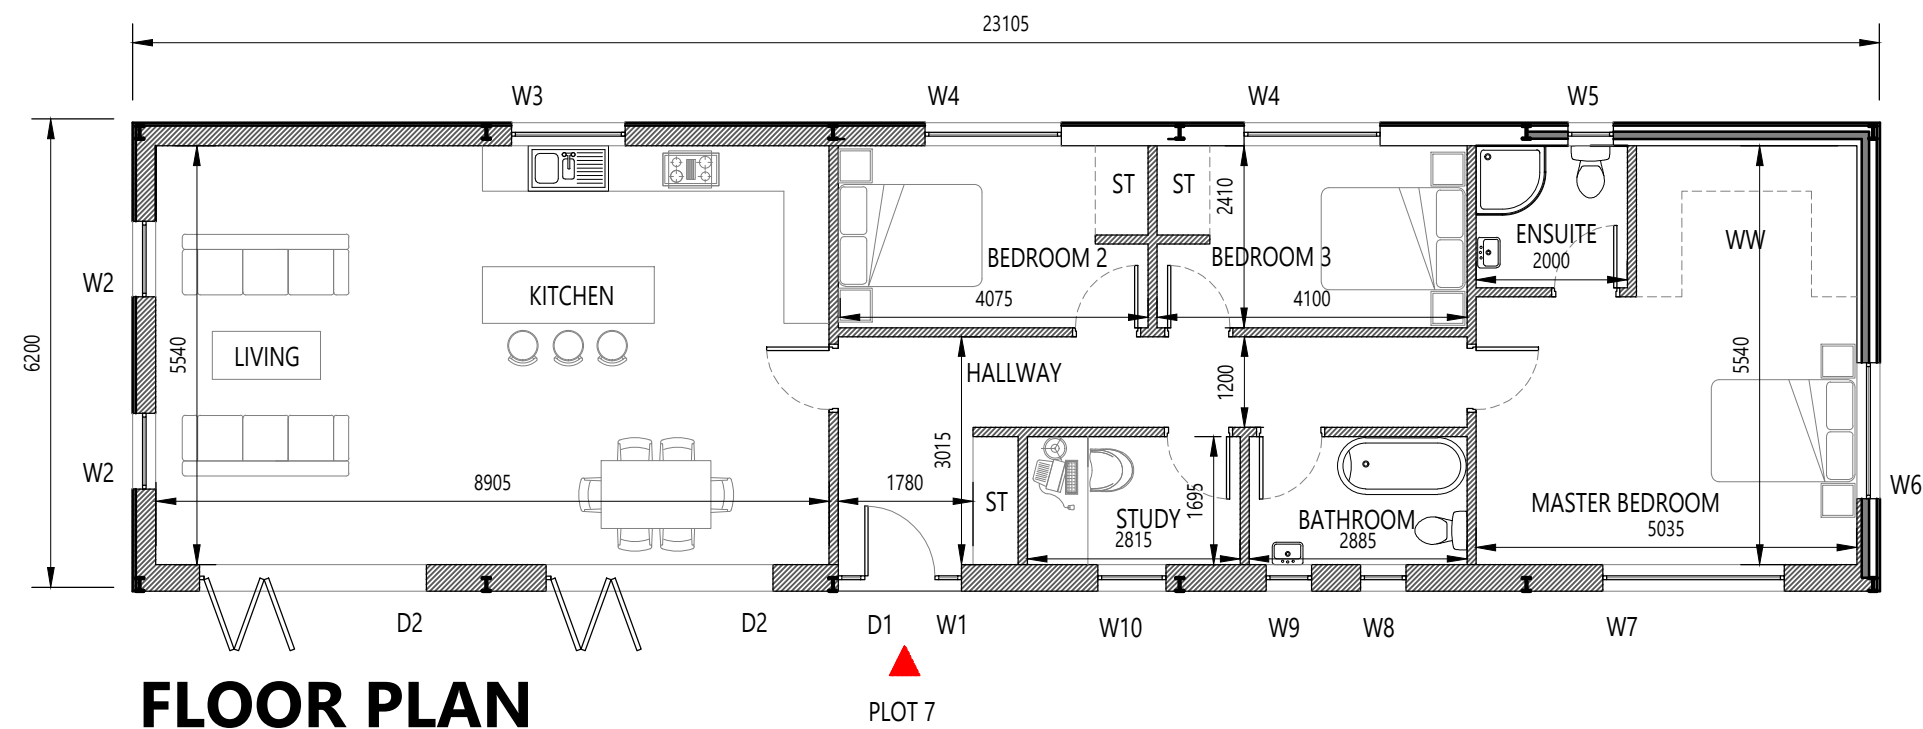

FLOOR PLAN

Scale 1:100

Class Q 7 SQMS

Internal Footprint - 124.6 M2
External Footprint - 143 M2
Curtilage - 280 M2

Windows and Doors Schedule

W1 300 X 2100
W2 1000 X 3800
W3 1500 X 1500
W4 1800 X 1500
W5 600 X 1500
W6 1800 X 1500
W7 2400 X 2700
W8 600 X 2700
W9 600 X 1350
W10 900 X 2700

D1 1000 X 2100
D2 3000 X 2700



Windows and doors are new openings



Existing materials to be retained



Proposed new materials

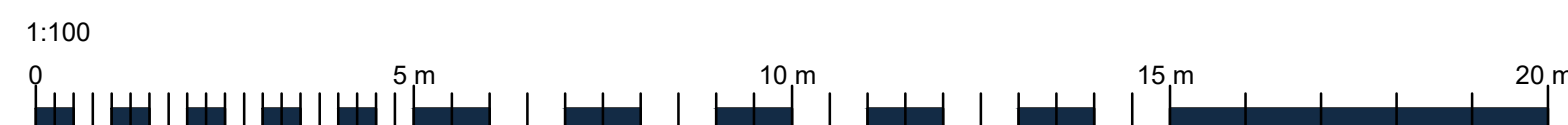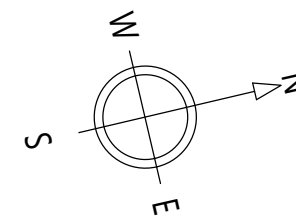

NOTES:

- This drawing is to the scale indicated when printed at A2. Use written dimensions only for construction, refer any discrepancies to ACORUS immediately. If in doubt ask.
- Where relevant, significant hazards have been identified on the drawing. Hazards which should be obvious to a competent contractor or unforeseeable have not been identified.
- This drawing is confidential and remains the exclusive property of ACORUS.

© ACORUS Rural Property Services Ltd.



Rev	Date	Description	Dwn	Chk
Rev	Date	Amendment	Drawn	Checked

PROJECT

Mr M Bryant
Gryphon Lodge Farm, Minety,
Swindon, SN6 6RQ

TITLE

Proposed Development
Material Retention

SCALE	DATE	DRAWN BY	CHECKED BY
AS SHOWN @A2	NOV 25	JT	MB
JOB & DRAWING NO.		REVISION	
MB/2638/1125		- 200_44	-



acorus
planning & design

PLANNING ISSUE