



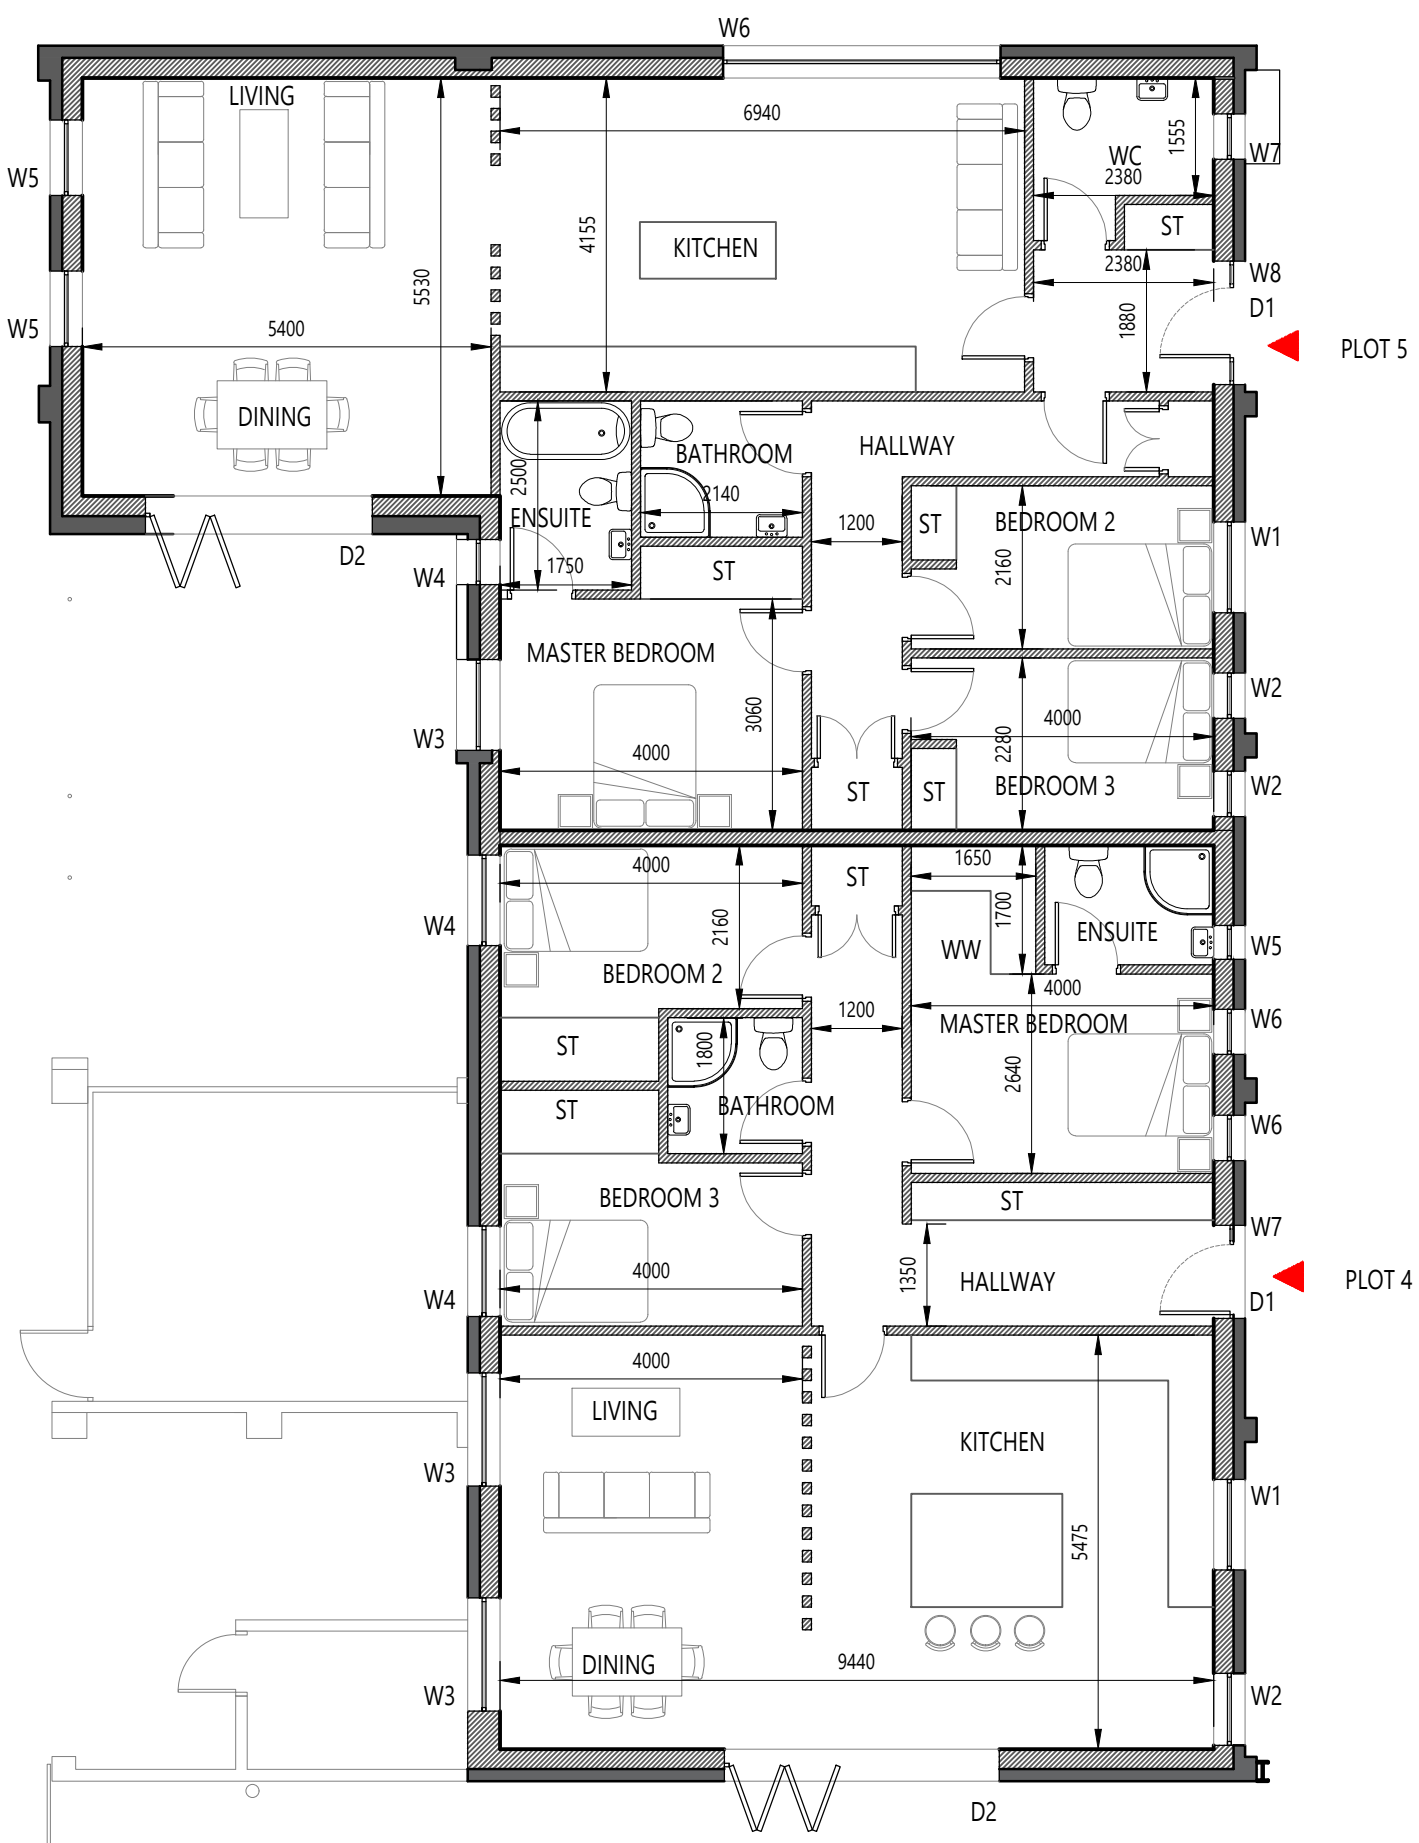


|                               |                               |
|-------------------------------|-------------------------------|
| Class Q 2 SQMS                | Class Q 3 SQMS                |
| Internal Footprint - 58.5 M2  | Internal Footprint - 113.5 M2 |
| External Footprint - 74 M2    | External Footprint - 133.8 M2 |
| Curtilage - 140 M2            | Curtilage - 250 M2            |
| Windows and Doors Schedule    | Windows and Doors Schedule    |
| W1 750 X 1200                 | W1 1200 X 1050                |
| W2 1345 X 2100                | W2 1000 X 2000                |
| W3 1610 X 985                 | W3 1610 X 750                 |
|                               | W4 1800 X 1050                |
| D1 1000 X 2100                | D1 1000 X 2100                |
| D2 3600 X 2430                | D2 3000 X 2100                |
| Class Q 4 SQMS                | Class Q 5 SQMS                |
| Internal Footprint - 112.8 M2 | Internal Footprint - 124.5 M2 |
| External Footprint - 128.3 M2 | External Footprint - 144 M2   |
| Curtilage - 250 M2            | Curtilage - 280 M2            |
| Windows and Doors Schedule    | Windows and Doors Schedule    |
| W1 1200 X 1000                | W1 1200 X 1000                |
| W2 950 X 1900                 | W2 600 X 1000                 |
| W3 1500 X 1800                | W3 1200 X 1050                |
| W4 1200 X 1050                | W4 600 X 1050                 |
| W5 450 X 1000                 | W5 1000 X 1800                |
| W6 600 X 1000                 | W6 3635 X 2035                |
| W7 600 X 2100                 | W7 600 X 2100                 |
| W8 300 X 2100                 | W8 300 X 2100                 |
| D1 1000 X 2100                | D1 1000 X 2100                |
| D2 3635 X 2100                | D2 3000 X 2100                |

FLOOR PLAN  
Scale 1:100

- NOTES:
- This drawing is to the scale indicated when printed at A1. Use written dimensions only for construction, refer any discrepancies to ACORUS immediately. If in doubt ask.
  - Where relevant, significant hazards have been identified on the drawing. Hazards which should be obvious to a competent contractor or unforeseeable have not been identified.
  - This drawing is confidential and remains the exclusive property of ACORUS.

© ACORUS Rural Property Services Ltd.

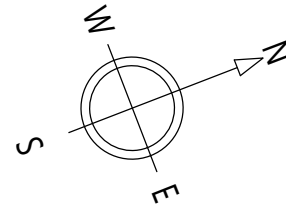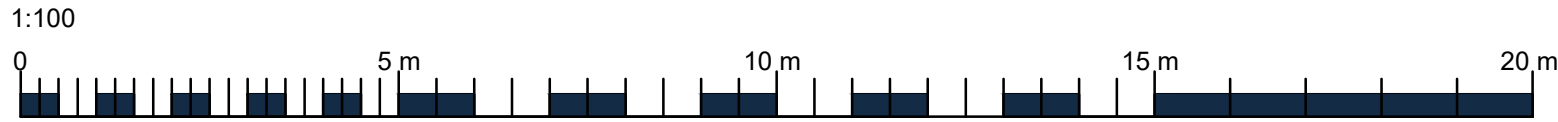

|     |      |             |       |         |
|-----|------|-------------|-------|---------|
| Rev | Date | Description | Drawn | Chk     |
| Rev | Date | Amendment   | Drawn | Checked |

PROJECT

Mr M Bryant  
Gryphon Lodge Farm, Minety,  
Swindon, SN6 6RQ

TITLE

Proposed Development  
Proposed Plans

|              |        |          |            |
|--------------|--------|----------|------------|
| SCALE        | DATE   | DRAWN BY | CHECKED BY |
| AS SHOWN @A1 | NOV 25 | JT       | MB         |

|                       |          |
|-----------------------|----------|
| JOB & DRAWING NO.     | REVISION |
| MB/2379/0325 - 200_24 | -        |

planning & design

PLANNING ISSUE