



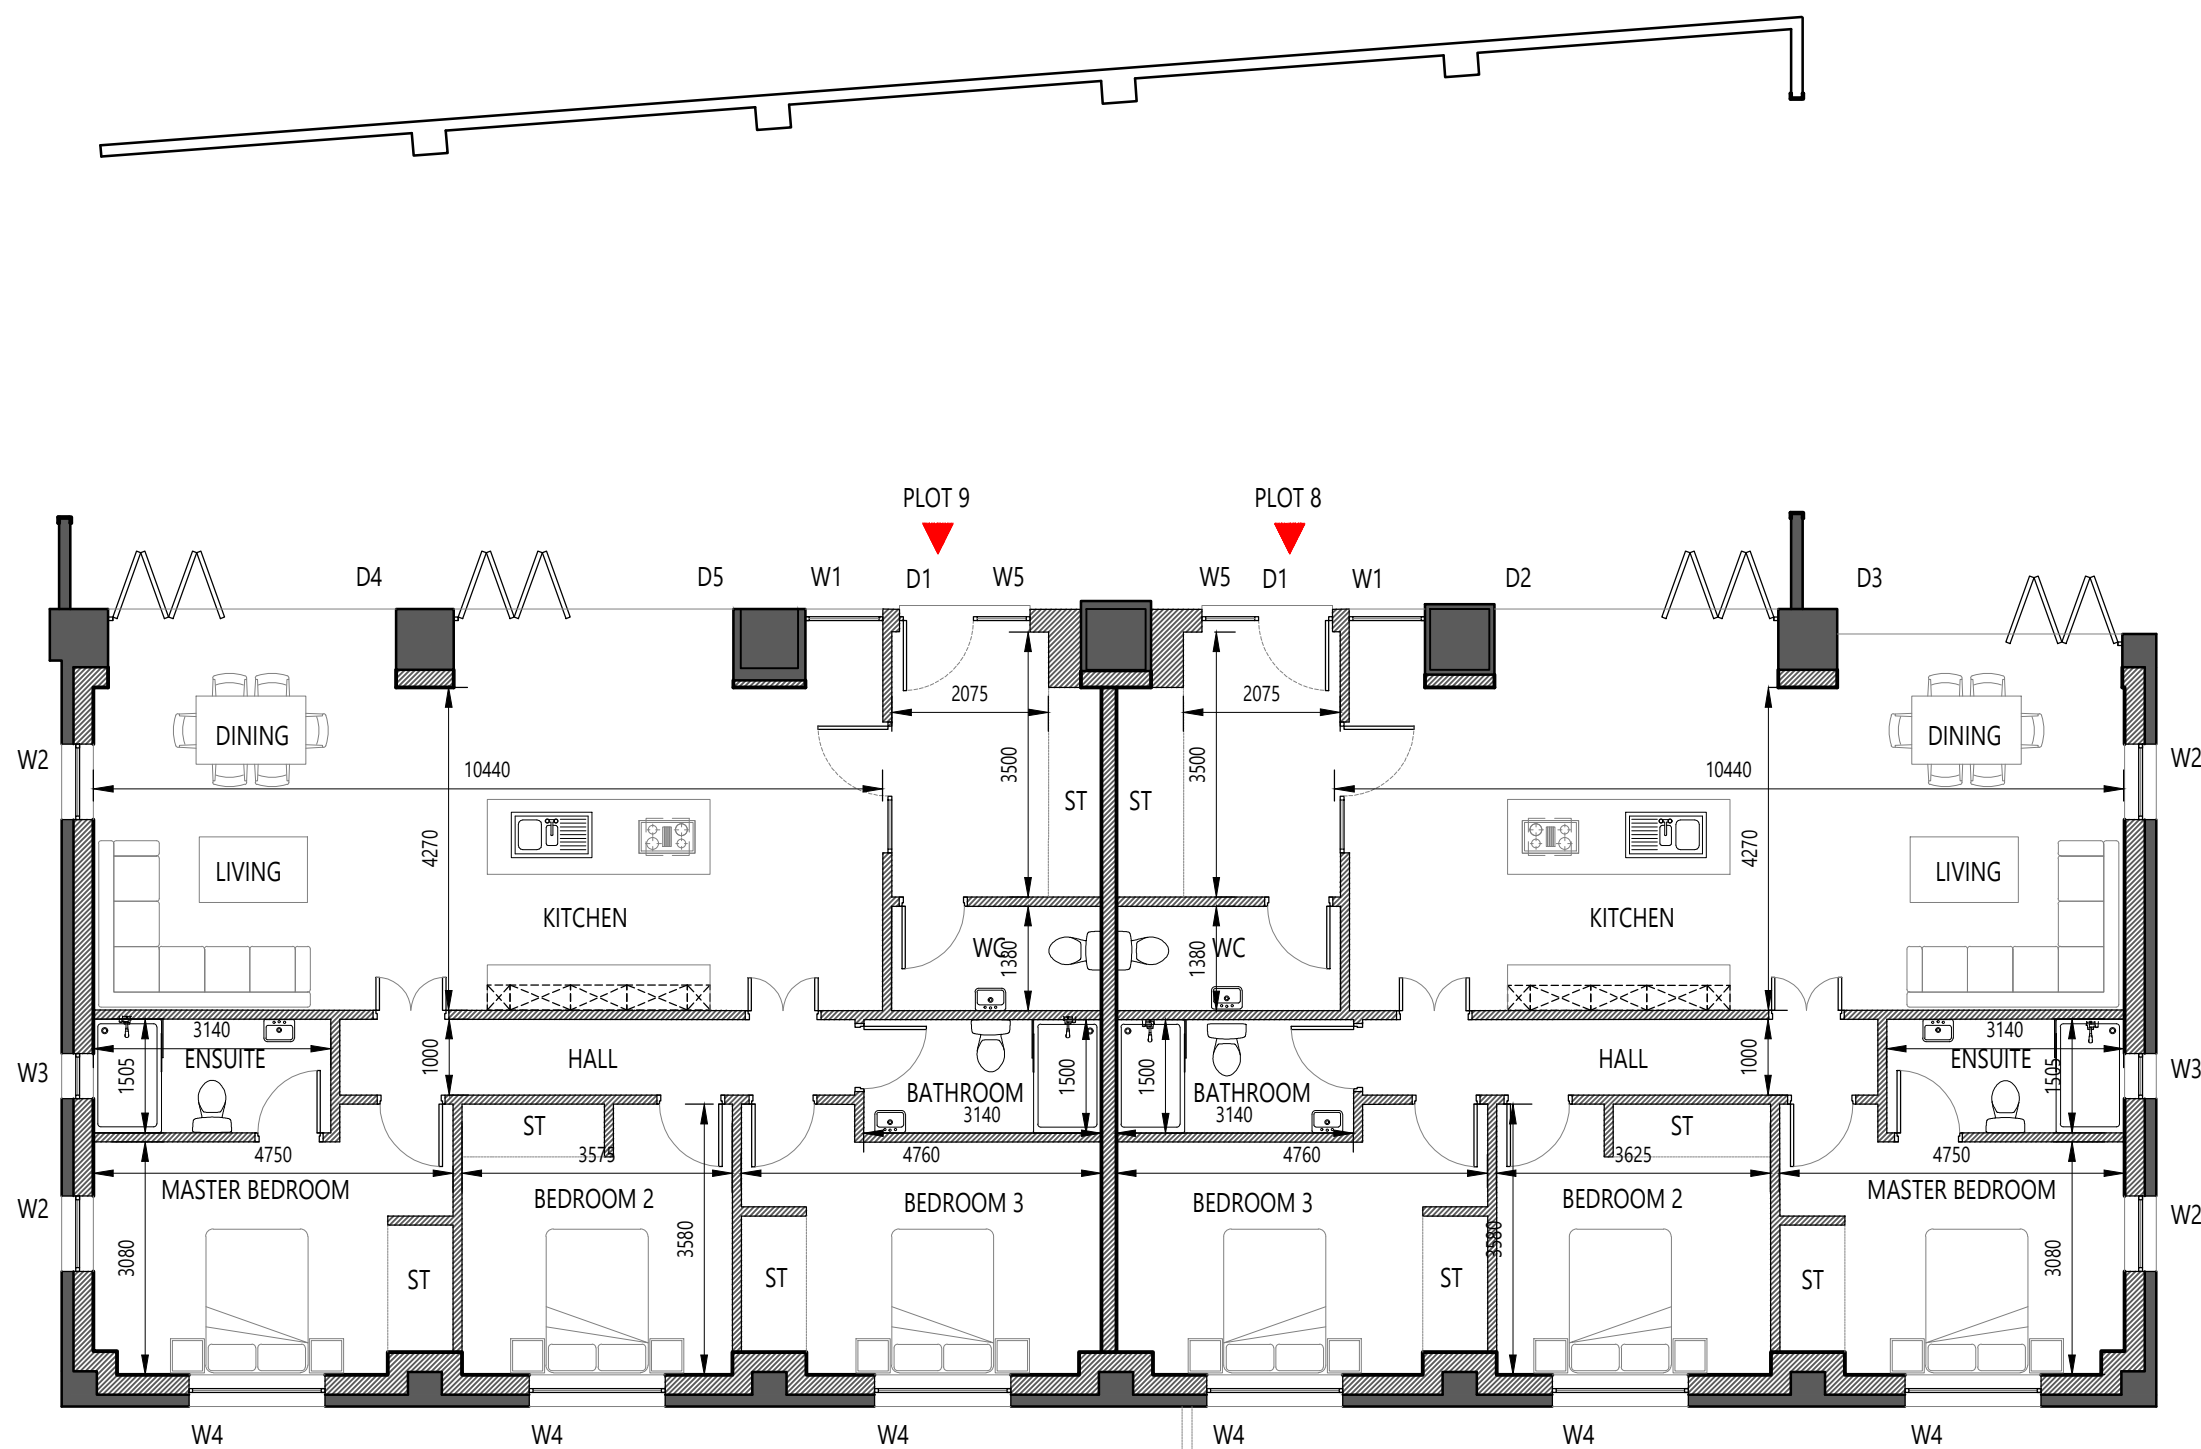

FLOOR PLAN
Scale 1:100

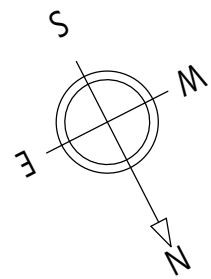

Class Q 8 and 9 SQMS


Plot 8
Internal Footprint - 128.5 M2
External Footprint - 146 M2
Curtilage - 290 M2

Plot 9
Internal Footprint - 130 M2
External Footprint - 146 M2
Curtilage - 290 M2


Windows and Doors Schedule

W1 700 X 2100
W2 1000 X 3000
W3 600 X 1500
W4 1800 X 1350
W5 700 X 2100


D1 1000 X 2100
D2 3755 X 3000
D3 3770 X 3000
D4 3810 X 3000
D5 3700 X 3000

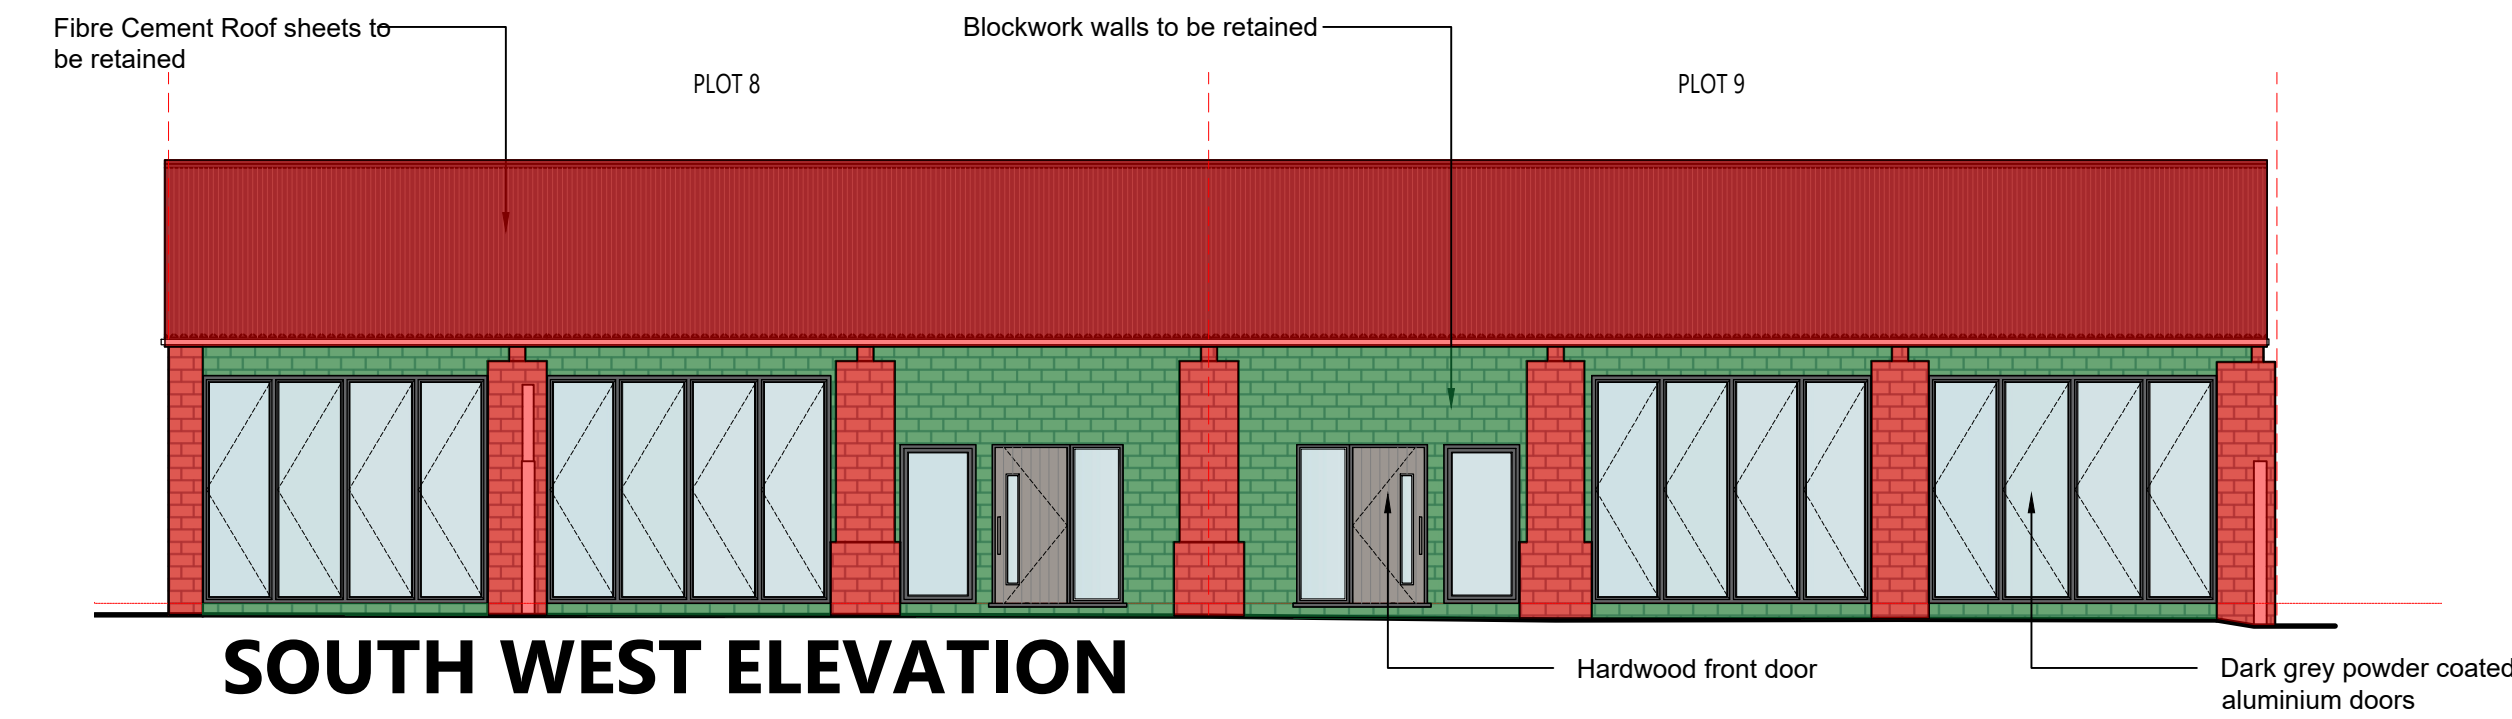


SOUTH WEST ELEVATION
Scale 1:100

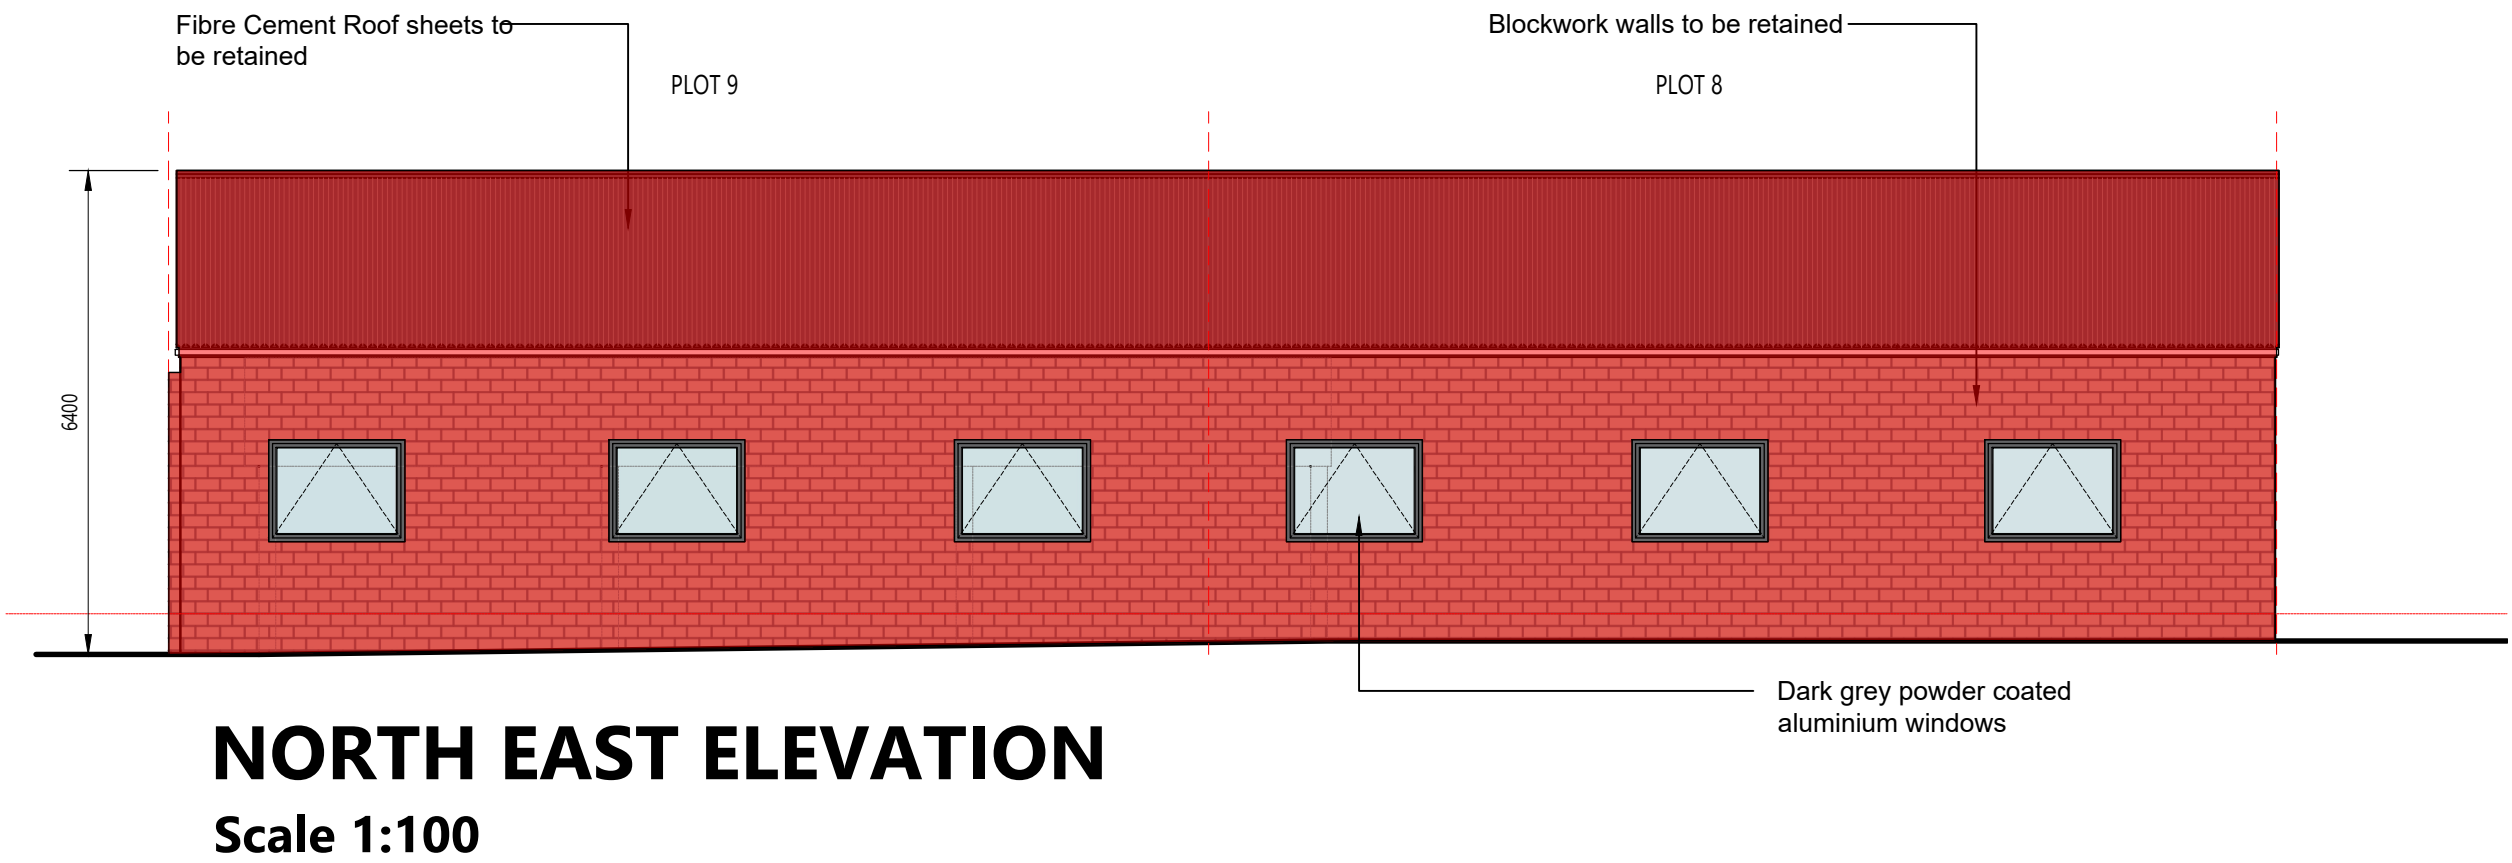

NORTH EAST ELEVATION
Scale 1:100

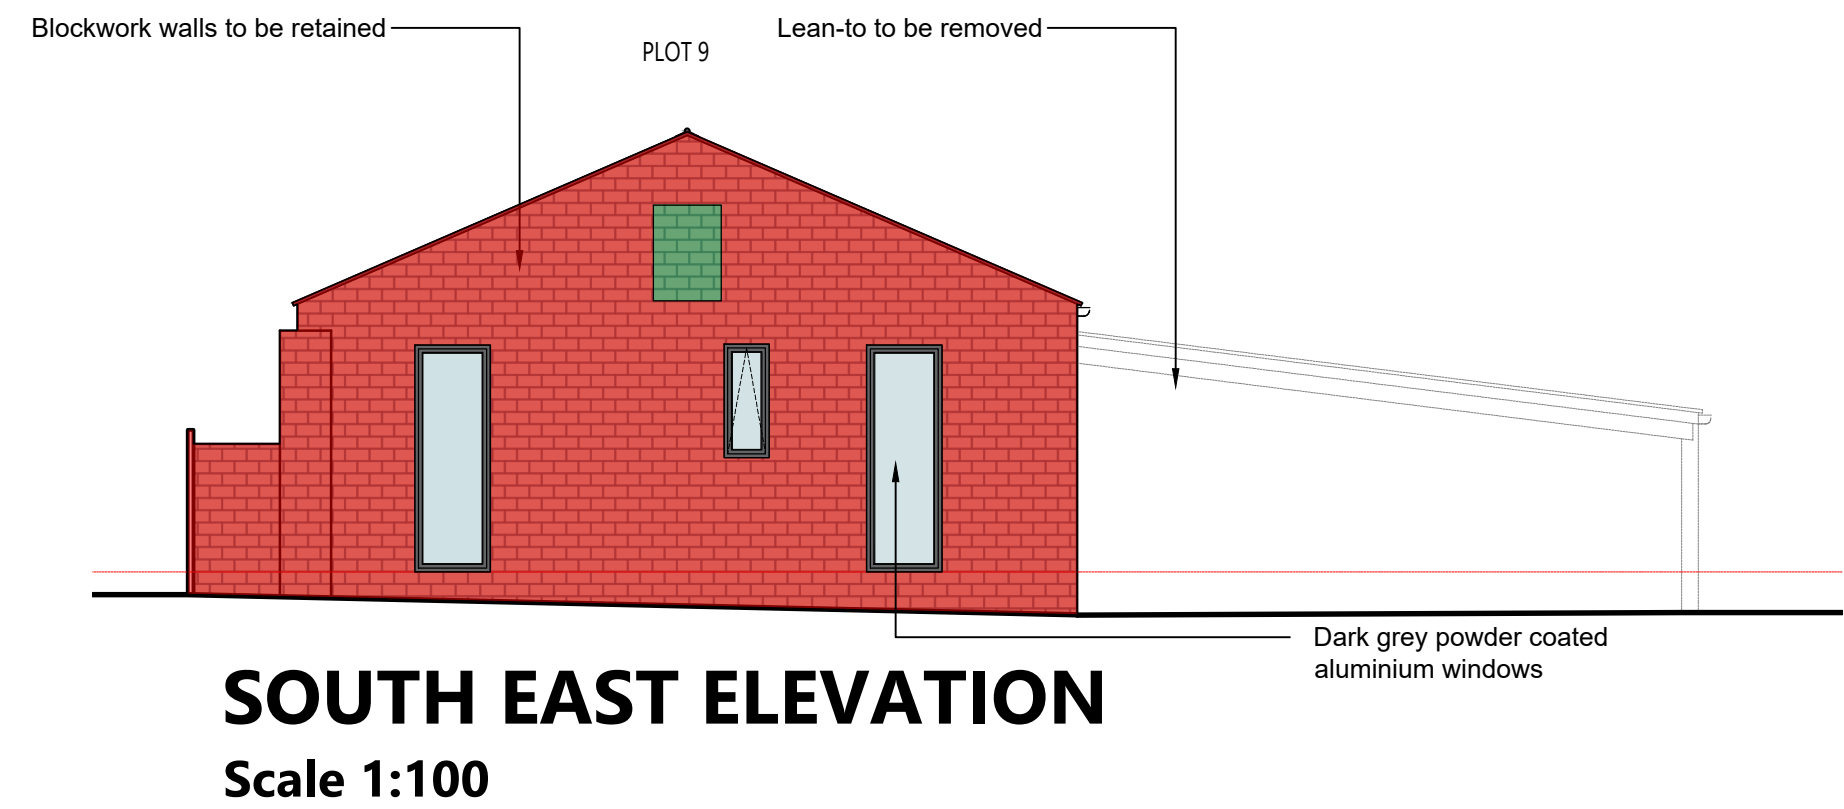

SOUTH EAST ELEVATION
Scale 1:100

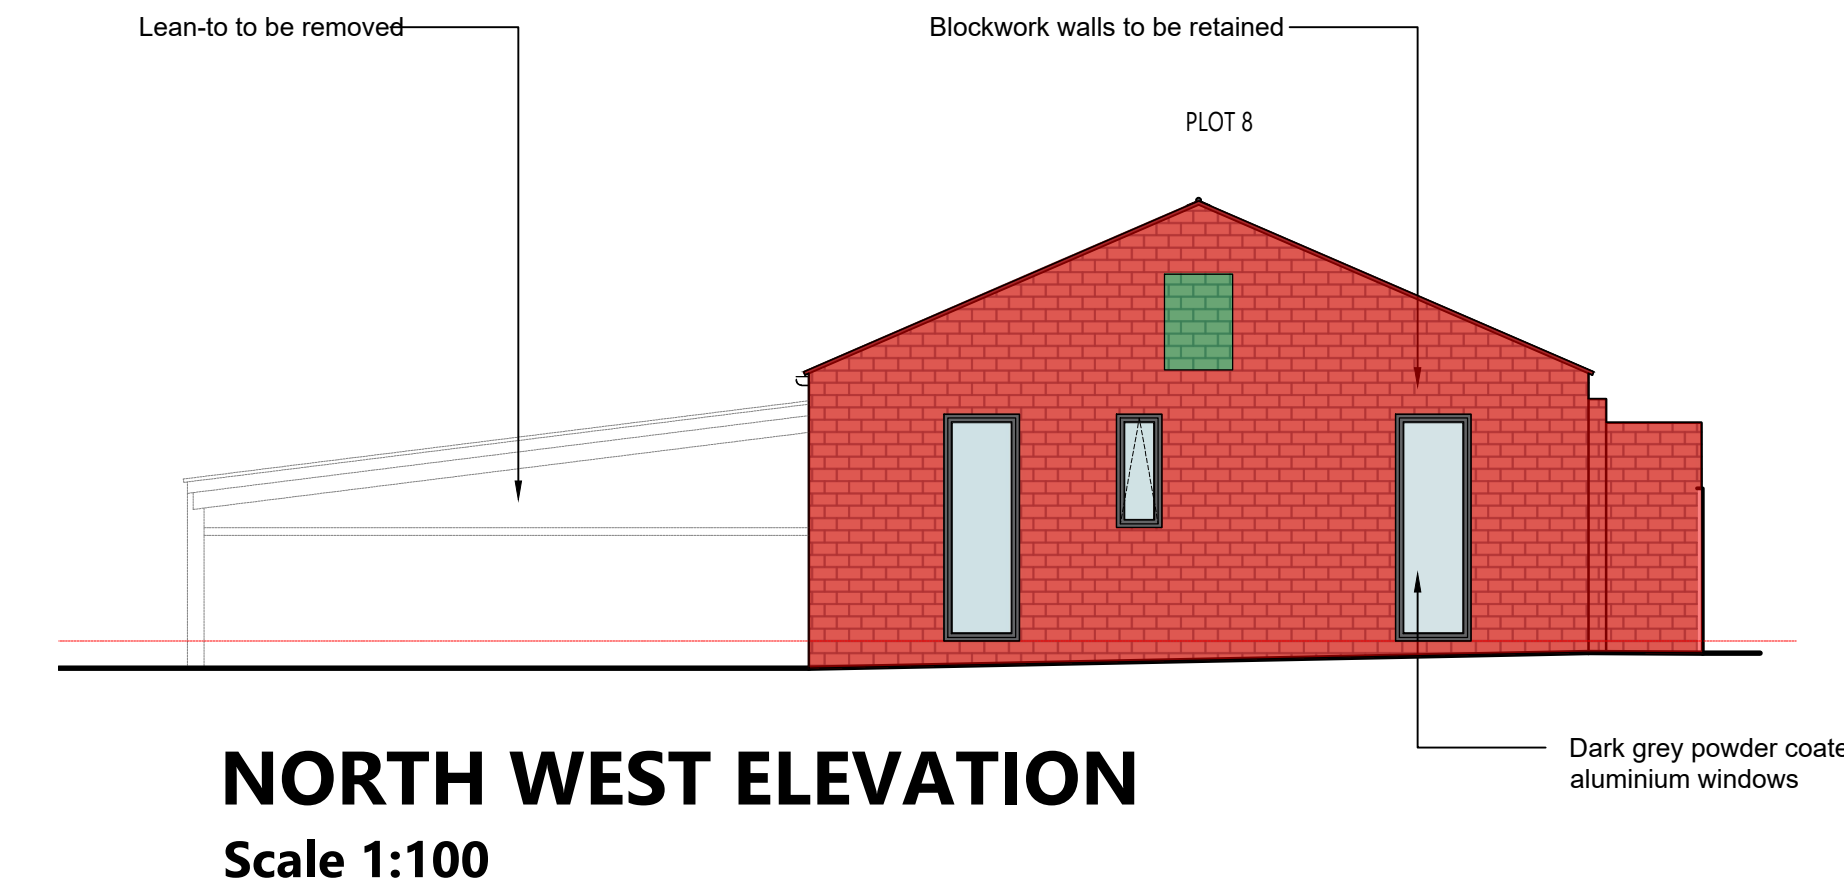

NORTH WEST ELEVATION
Scale 1:100


Windows and doors are new openings

Existing materials to be retained

Proposed new materials

- NOTES:
- This drawing is to the scale indicated when printed at A1. Use written dimensions only for construction, refer any discrepancies to ACORUS immediately. If in doubt ask.
 - Where relevant, significant hazards have been identified on the drawing. Hazards which should be obvious to a competent contractor or unforeseeable have not been identified.
 - This drawing is confidential and remains the exclusive property of ACORUS.

© ACORUS Rural Property Services Ltd.

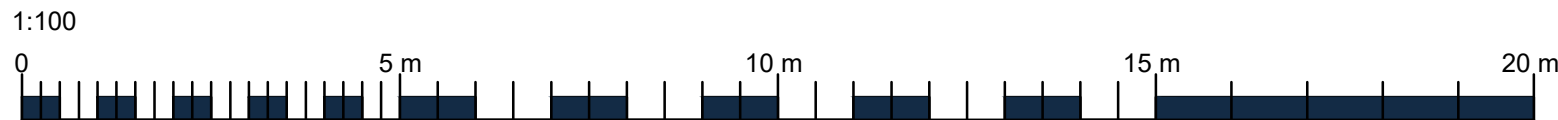

Rev	Date	Description	Dwn	Chk
Rev	Date	Amendment	Drawn	Checked
PROJECT				
Mr M Bryant				
Gryphon Lodge Farm, Minety,				
Swindon, SN6 6RQ				
TITLE				
Proposed Development				
Material Retention				
SCALE				
AS SHOWN @A1	JUN 25	JT	MB	
JOB & DRAWING NO.				
MB/2639/1125	- 200_54			
REVISION				



PLANNING ISSUE