




NORTH WEST ELEVATION
Scale 1:100

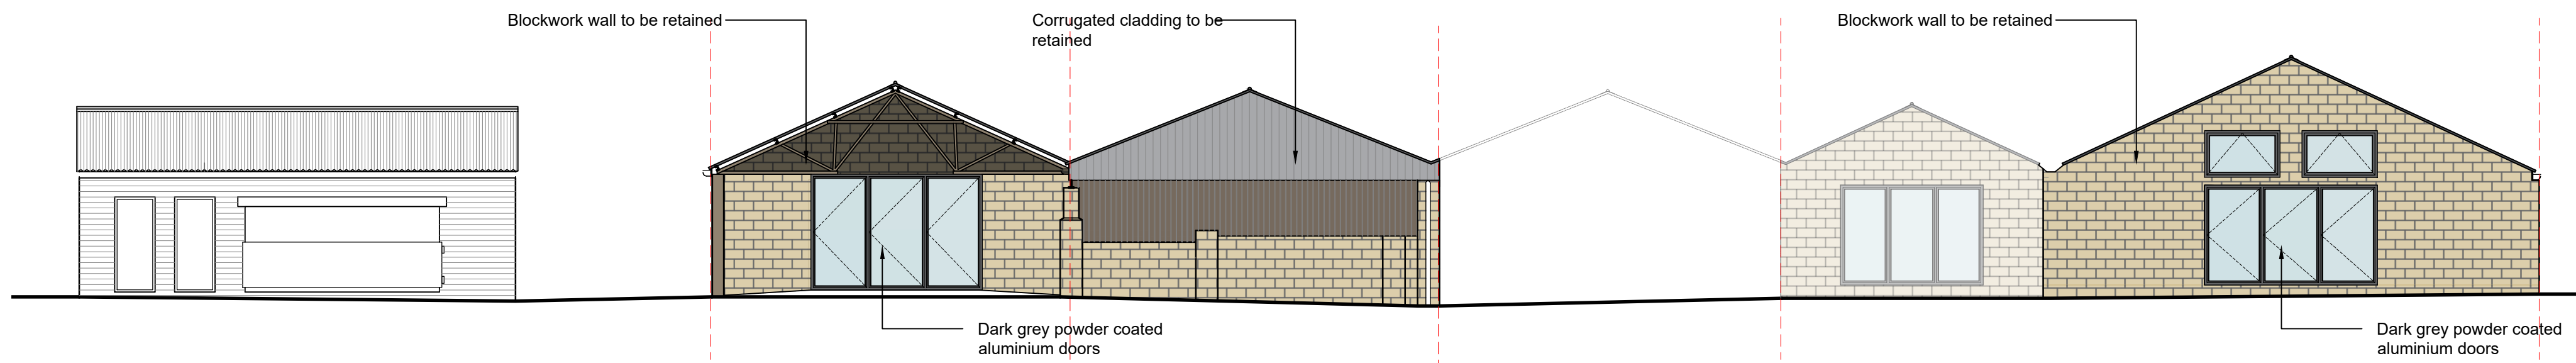


SOUTH EAST ELEVATION
Scale 1:100

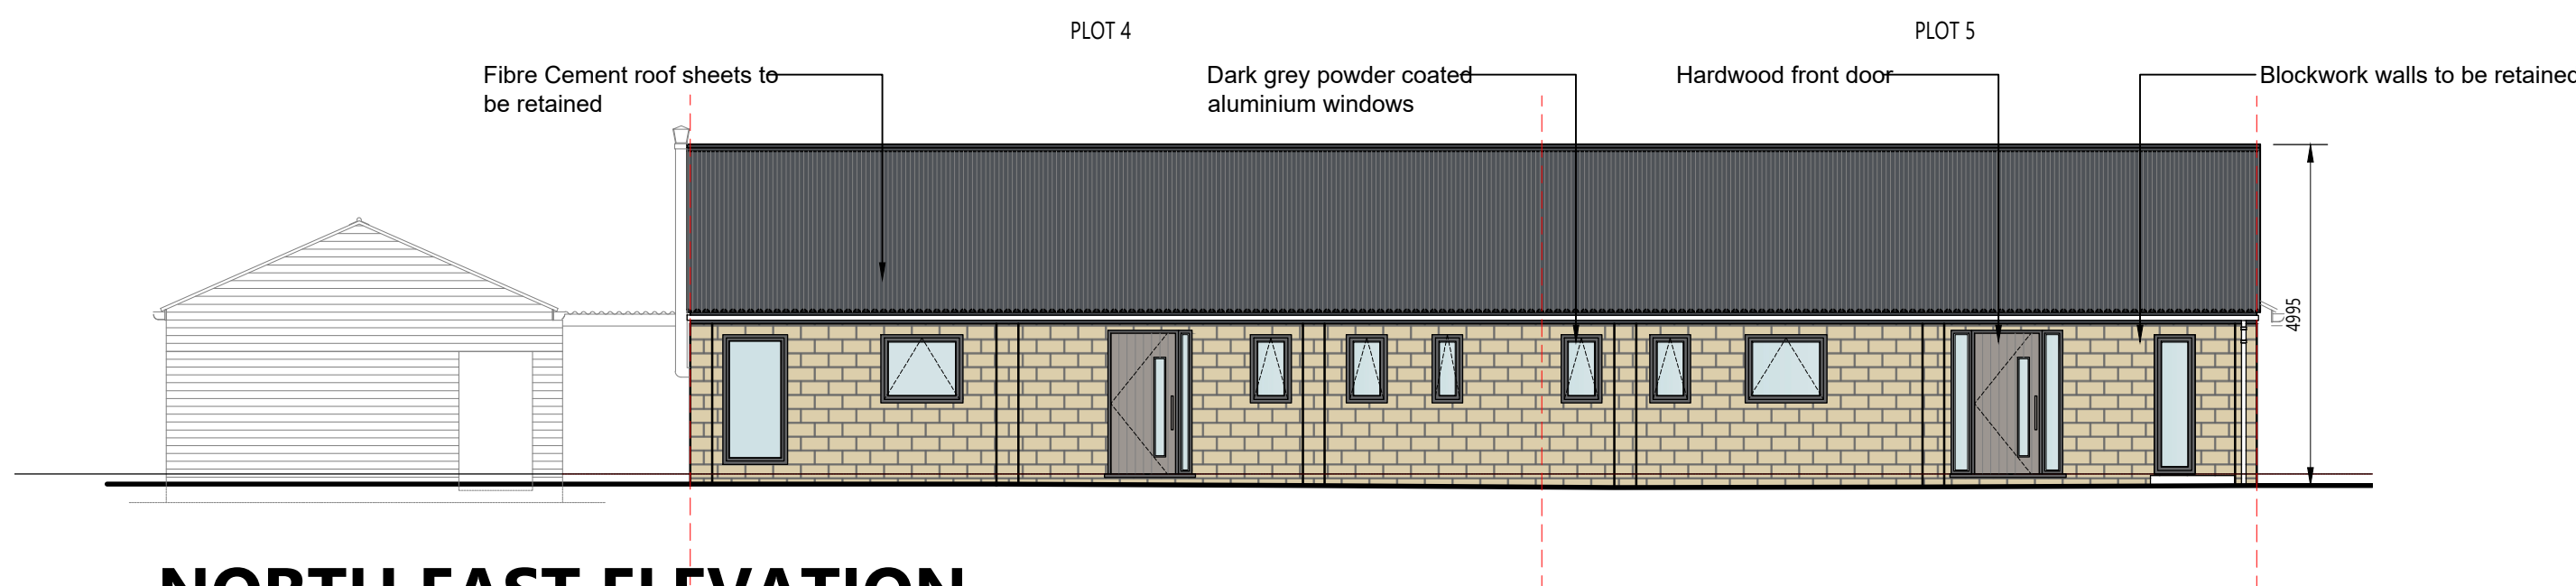


NORTH EAST ELEVATION
Scale 1:100

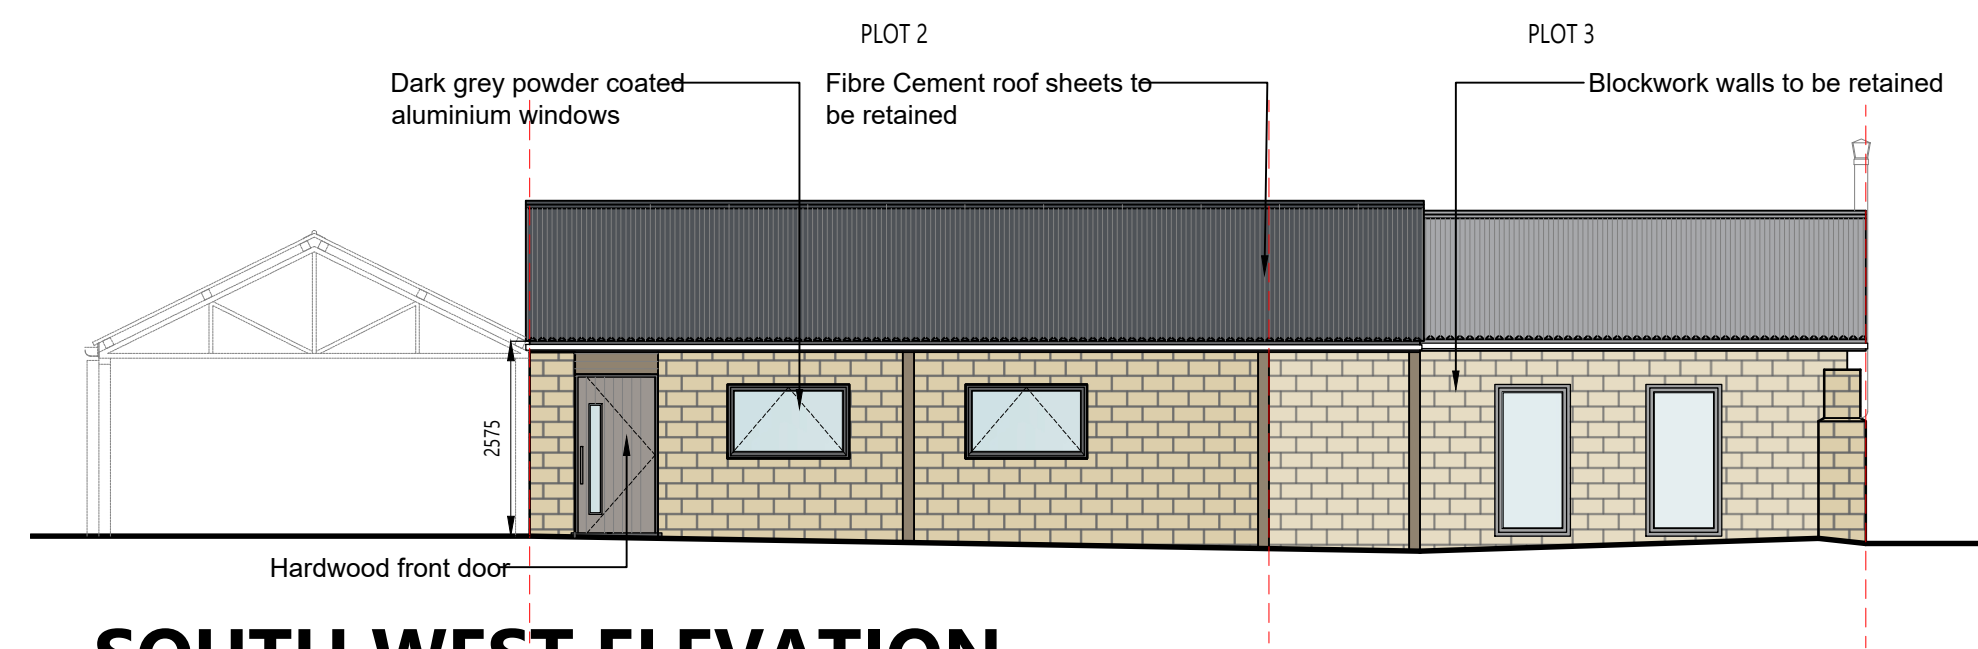

SOUTH WEST ELEVATION
Scale 1:100

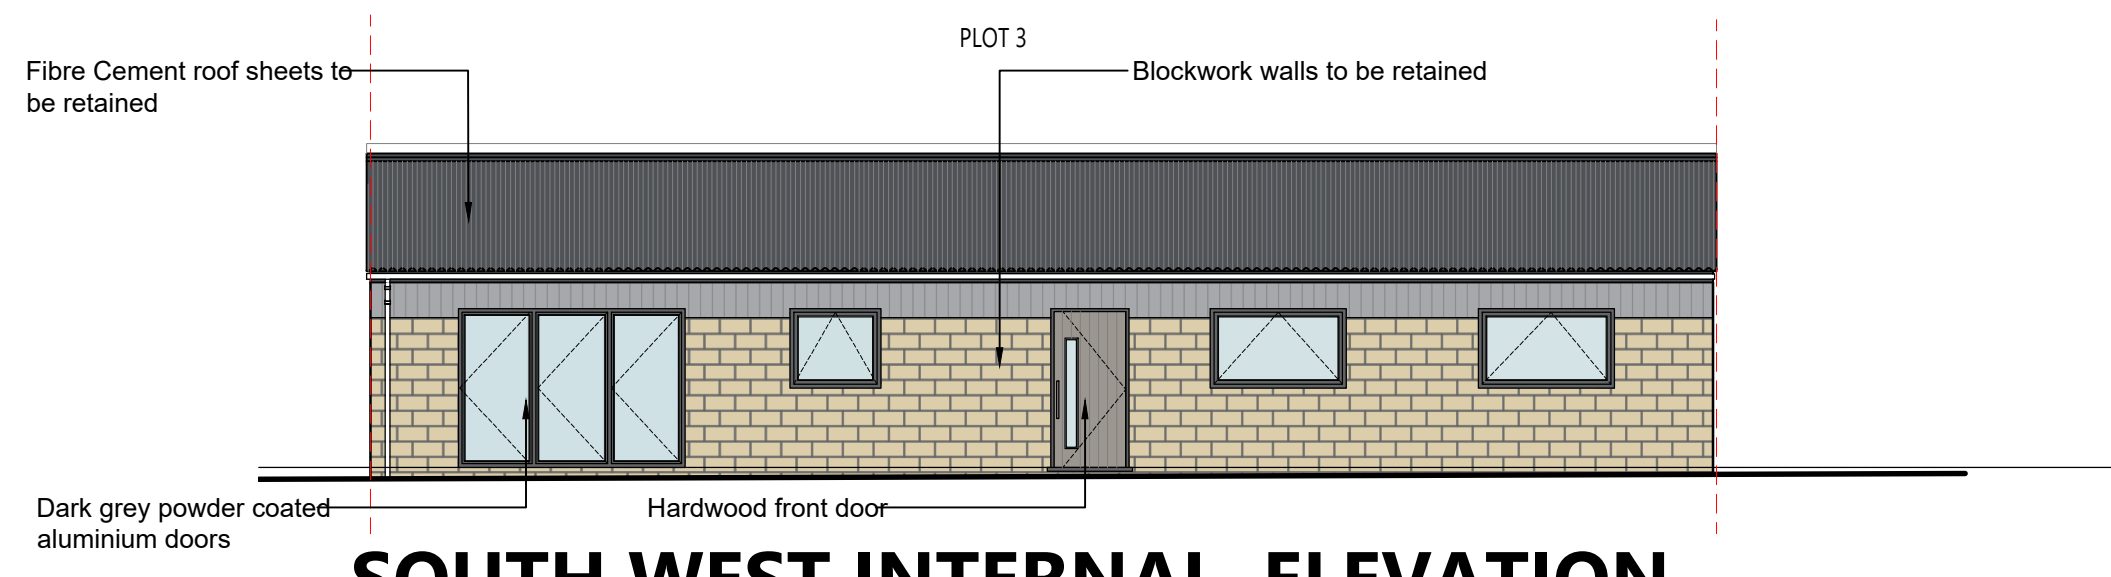

SOUTH WEST INTERNAL ELEVATION
Scale 1:100


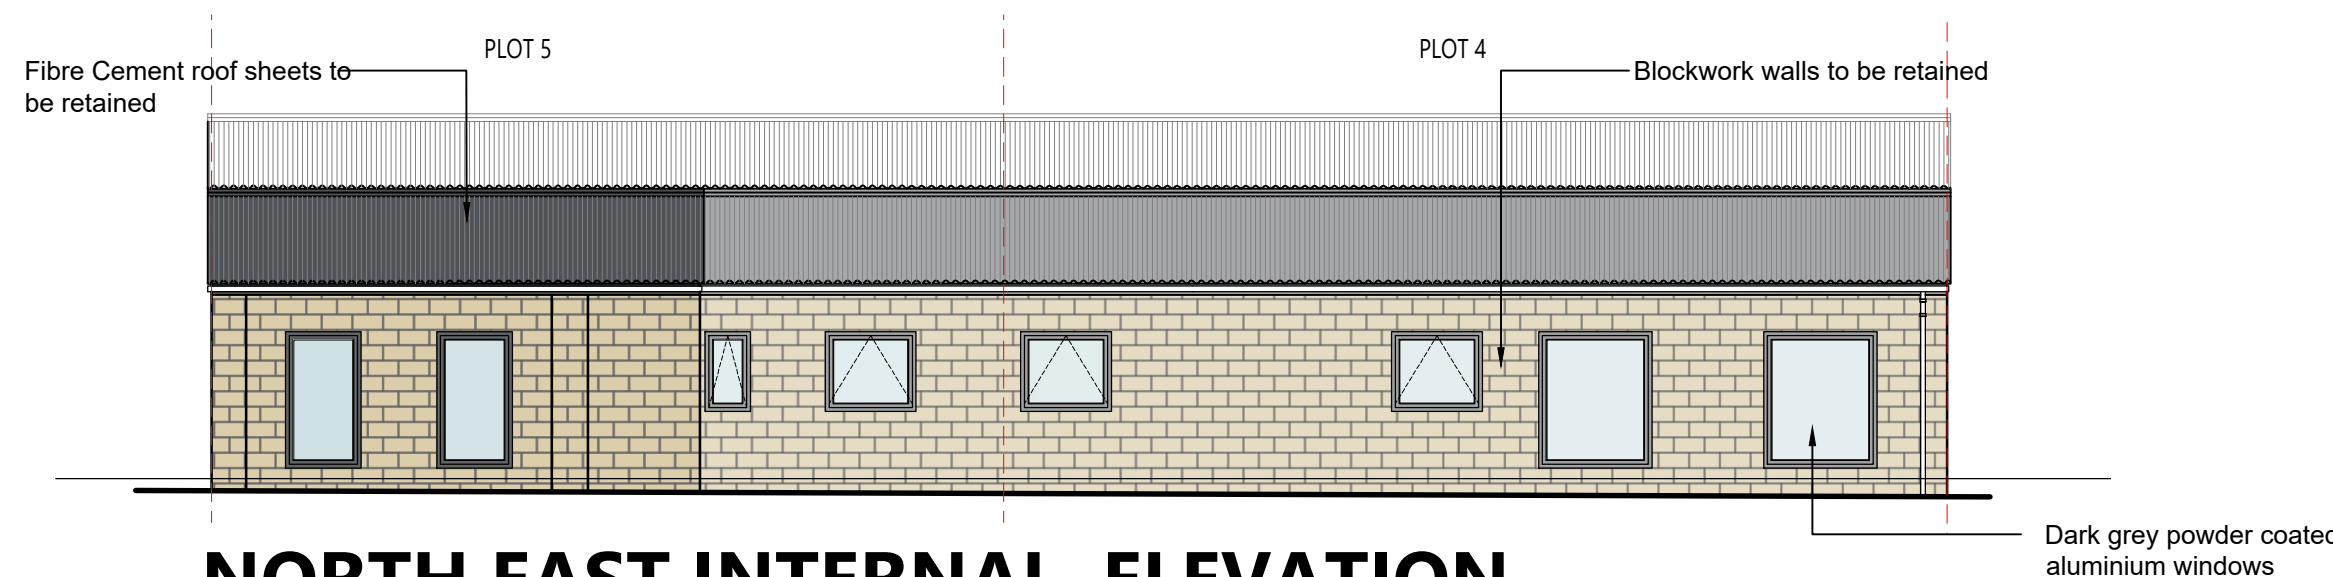


NORTH EAST INTERNAL ELEVATION
Scale 1:100



- NOTES:
1. This drawing is to the scale indicated when printed at A1. Use written dimensions only for construction, refer any discrepancies to ACORUS immediately. If in doubt ask.
 2. Where relevant, significant hazards have been identified on the drawing. Hazards which should be obvious to a competent contractor or unforeseeable have not been identified.
 3. This drawing is confidential and remains the exclusive property of ACORUS.

© ACORUS Rural Property Services Ltd.

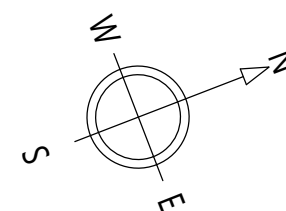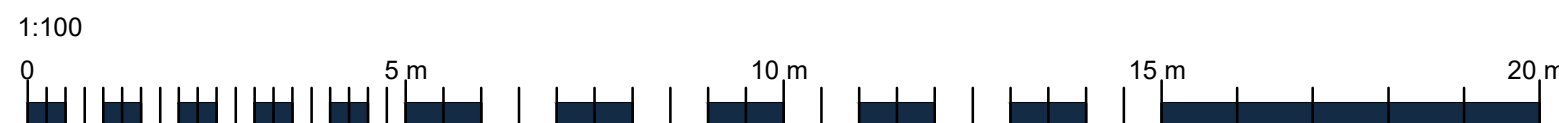

Rev	Date	Description	Dwn	Chk
Rev	Date	Amendment	Drawn	Checked
PROJECT				
Mr M Bryant				
Gryphon Lodge Farm, Minety,				
Swindon, SN6 6RQ				
TITLE				
Proposed Development				
Proposed Elevations				
SCALE				
AS SHOWN @A1	NOV 25	JT	MB	
JOB & DRAWING NO.				
MB/2379/0325	- 200_25			
REVISION				



PLANNING ISSUE