



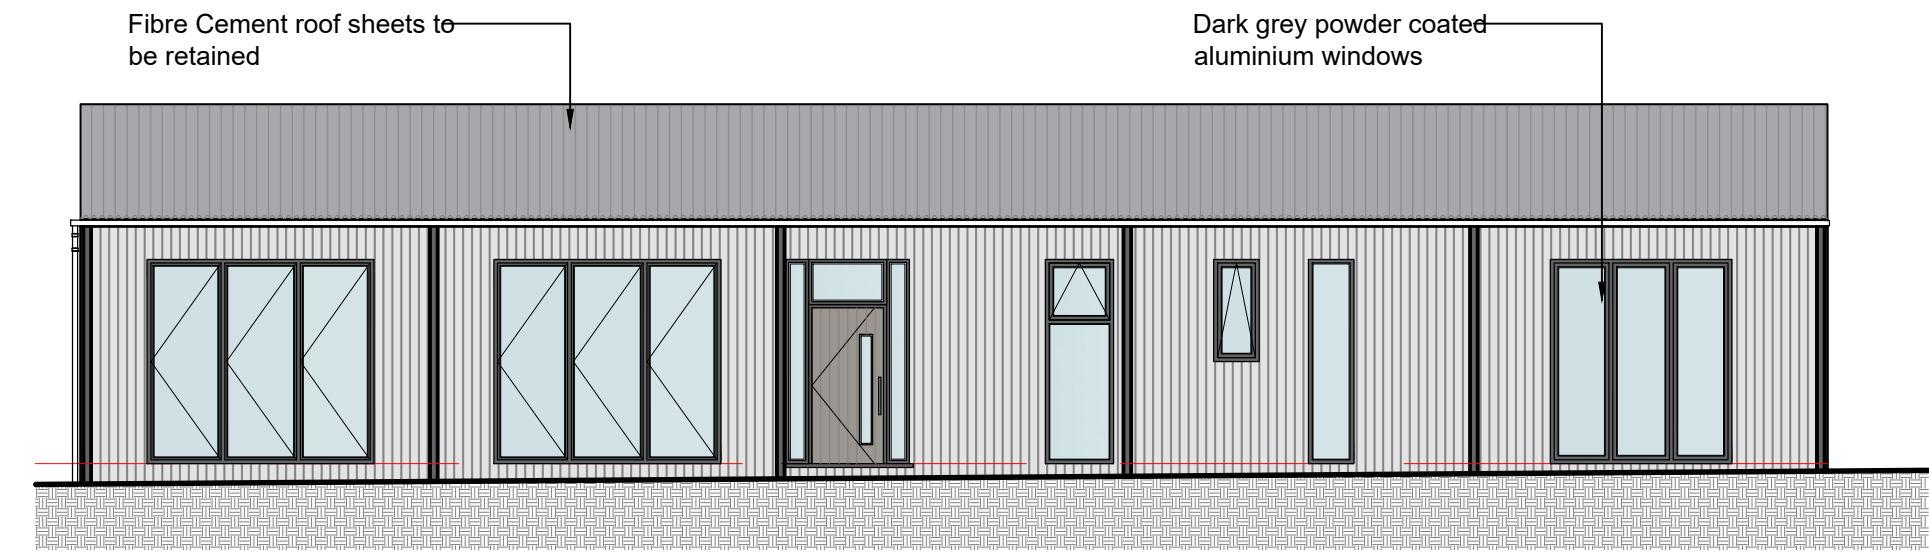


EAST ELEVATION

Scale 1:100

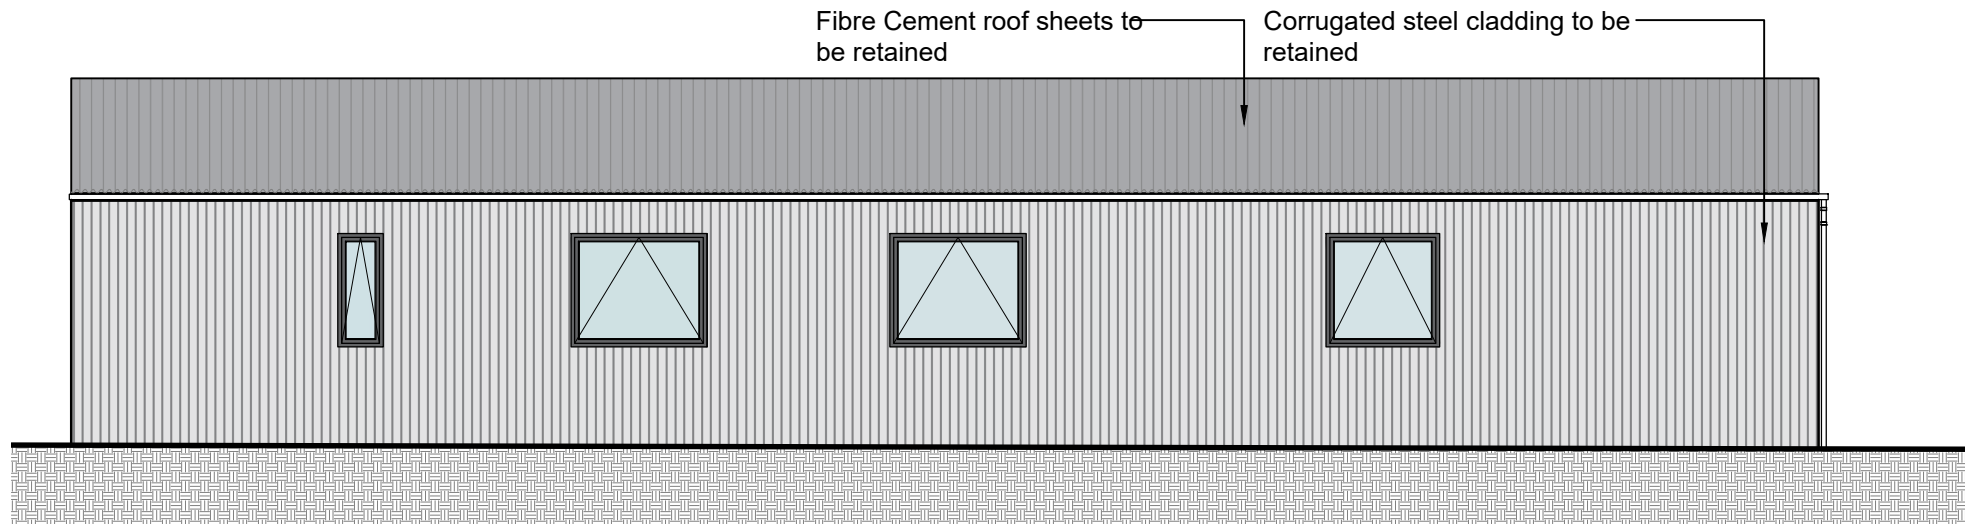


WEST ELEVATION

Scale 1:100

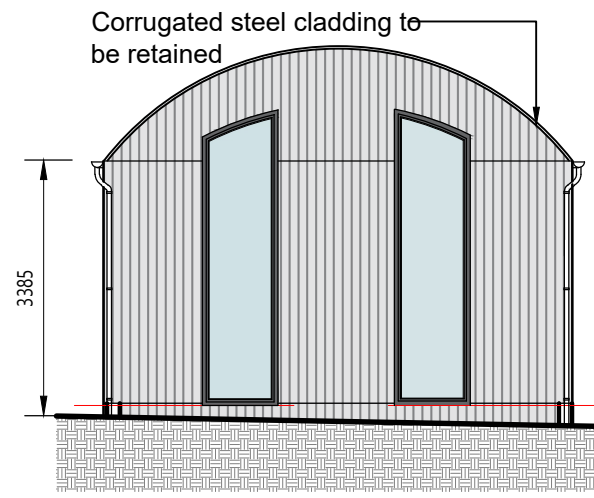


SOUTH ELEVATION

Scale 1:100

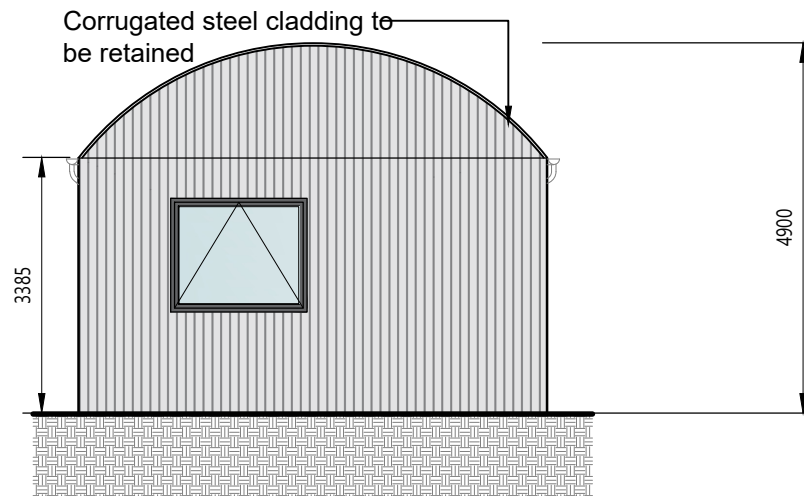

NORTH ELEVATION

Scale 1:100

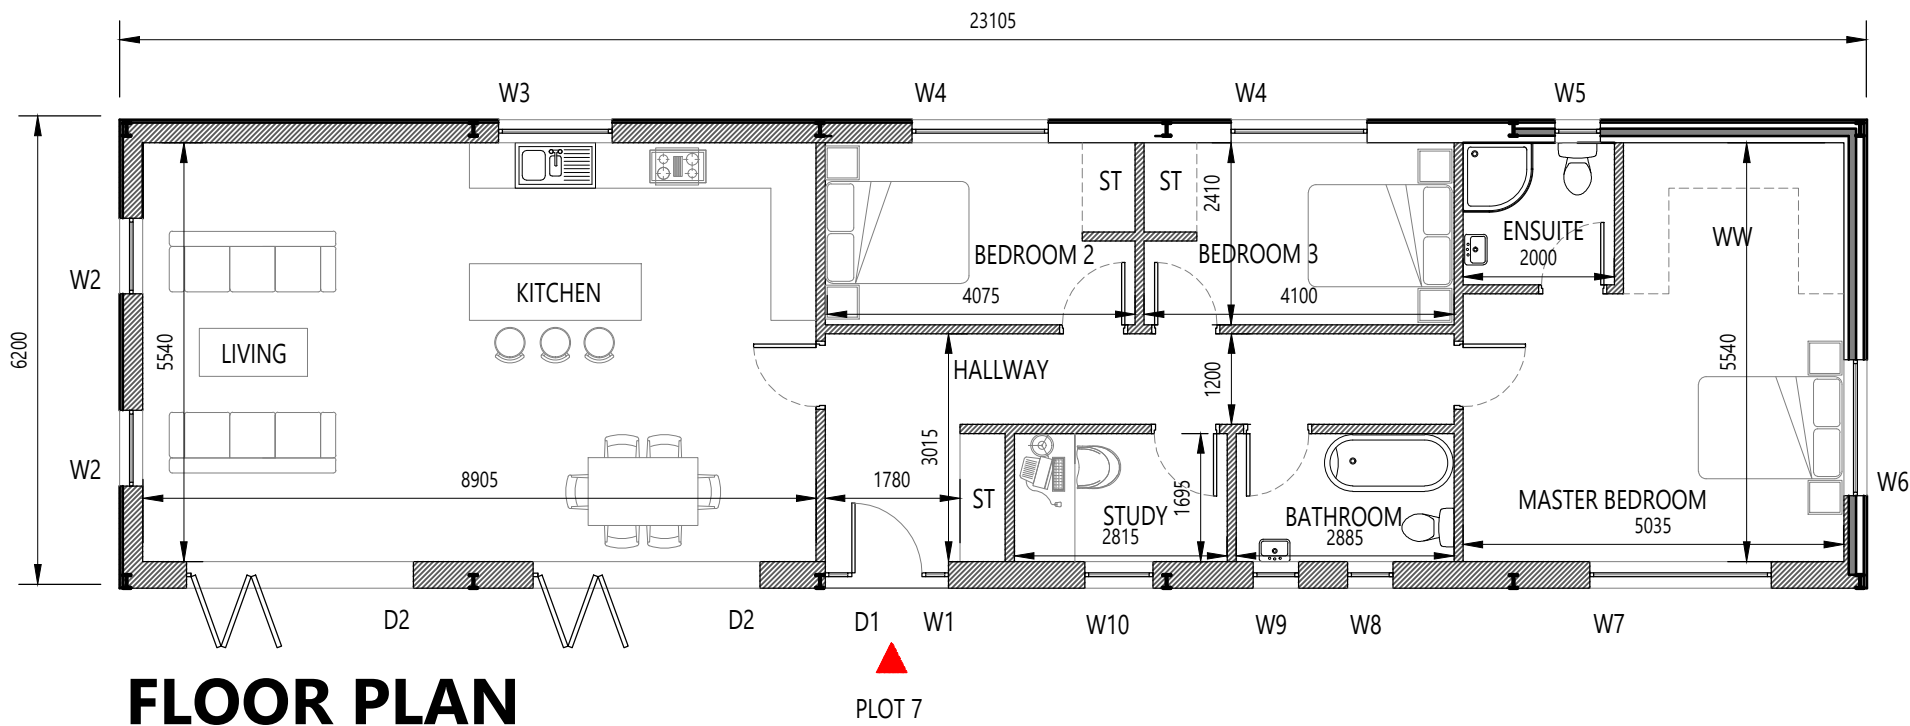

FLOOR PLAN

Scale 1:100

Class Q 7 SQMS

Internal Footprint - 124.6 M2



External Footprint - 143 M2

Curtilage - 280 M2

Windows and Doors Schedule

W1 300 X 2100
W2 1000 X 3800
W3 1500 X 1500
W4 1800 X 1500
W5 600 X 1500
W6 1800 X 1500
W7 2400 X 2700
W8 600 X 2700
W9 600 X 1350
W10 900 X 2700

D1 1000 X 2100
D2 3000 X 2700

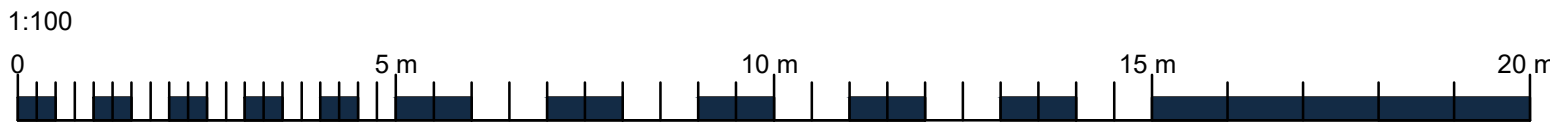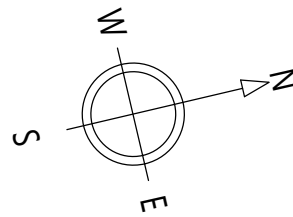

NOTES:

1. This drawing is to the scale indicated when printed at A2. Use written dimensions only for construction, refer any discrepancies to ACORUS immediately. If in doubt ask.
2. Where relevant, significant hazards have been identified on the drawing. Hazards which should be obvious to a competent contractor or unforeseeable have not been identified.
3. This drawing is confidential and remains the exclusive property of ACORUS.

© ACORUS Rural Property Services Ltd.



Rev	Date	Description	Dwn	Chk
Rev	Date	Amendment	Drawn	Checked

PROJECT

Mr M Bryant
Gryphon Lodge Farm, Minety,
Swindon, SN6 6RQ

TITLE

Proposed Development
Proposed Plan and Elevations

SCALE	DATE	DRAWN BY	CHECKED BY
AS SHOWN @A2	NOV 25	JT	MB
JOB & DRAWING NO.		REVISION	
MB/2638/1125		- 200_44	



acorus
planning & design

PLANNING ISSUE