


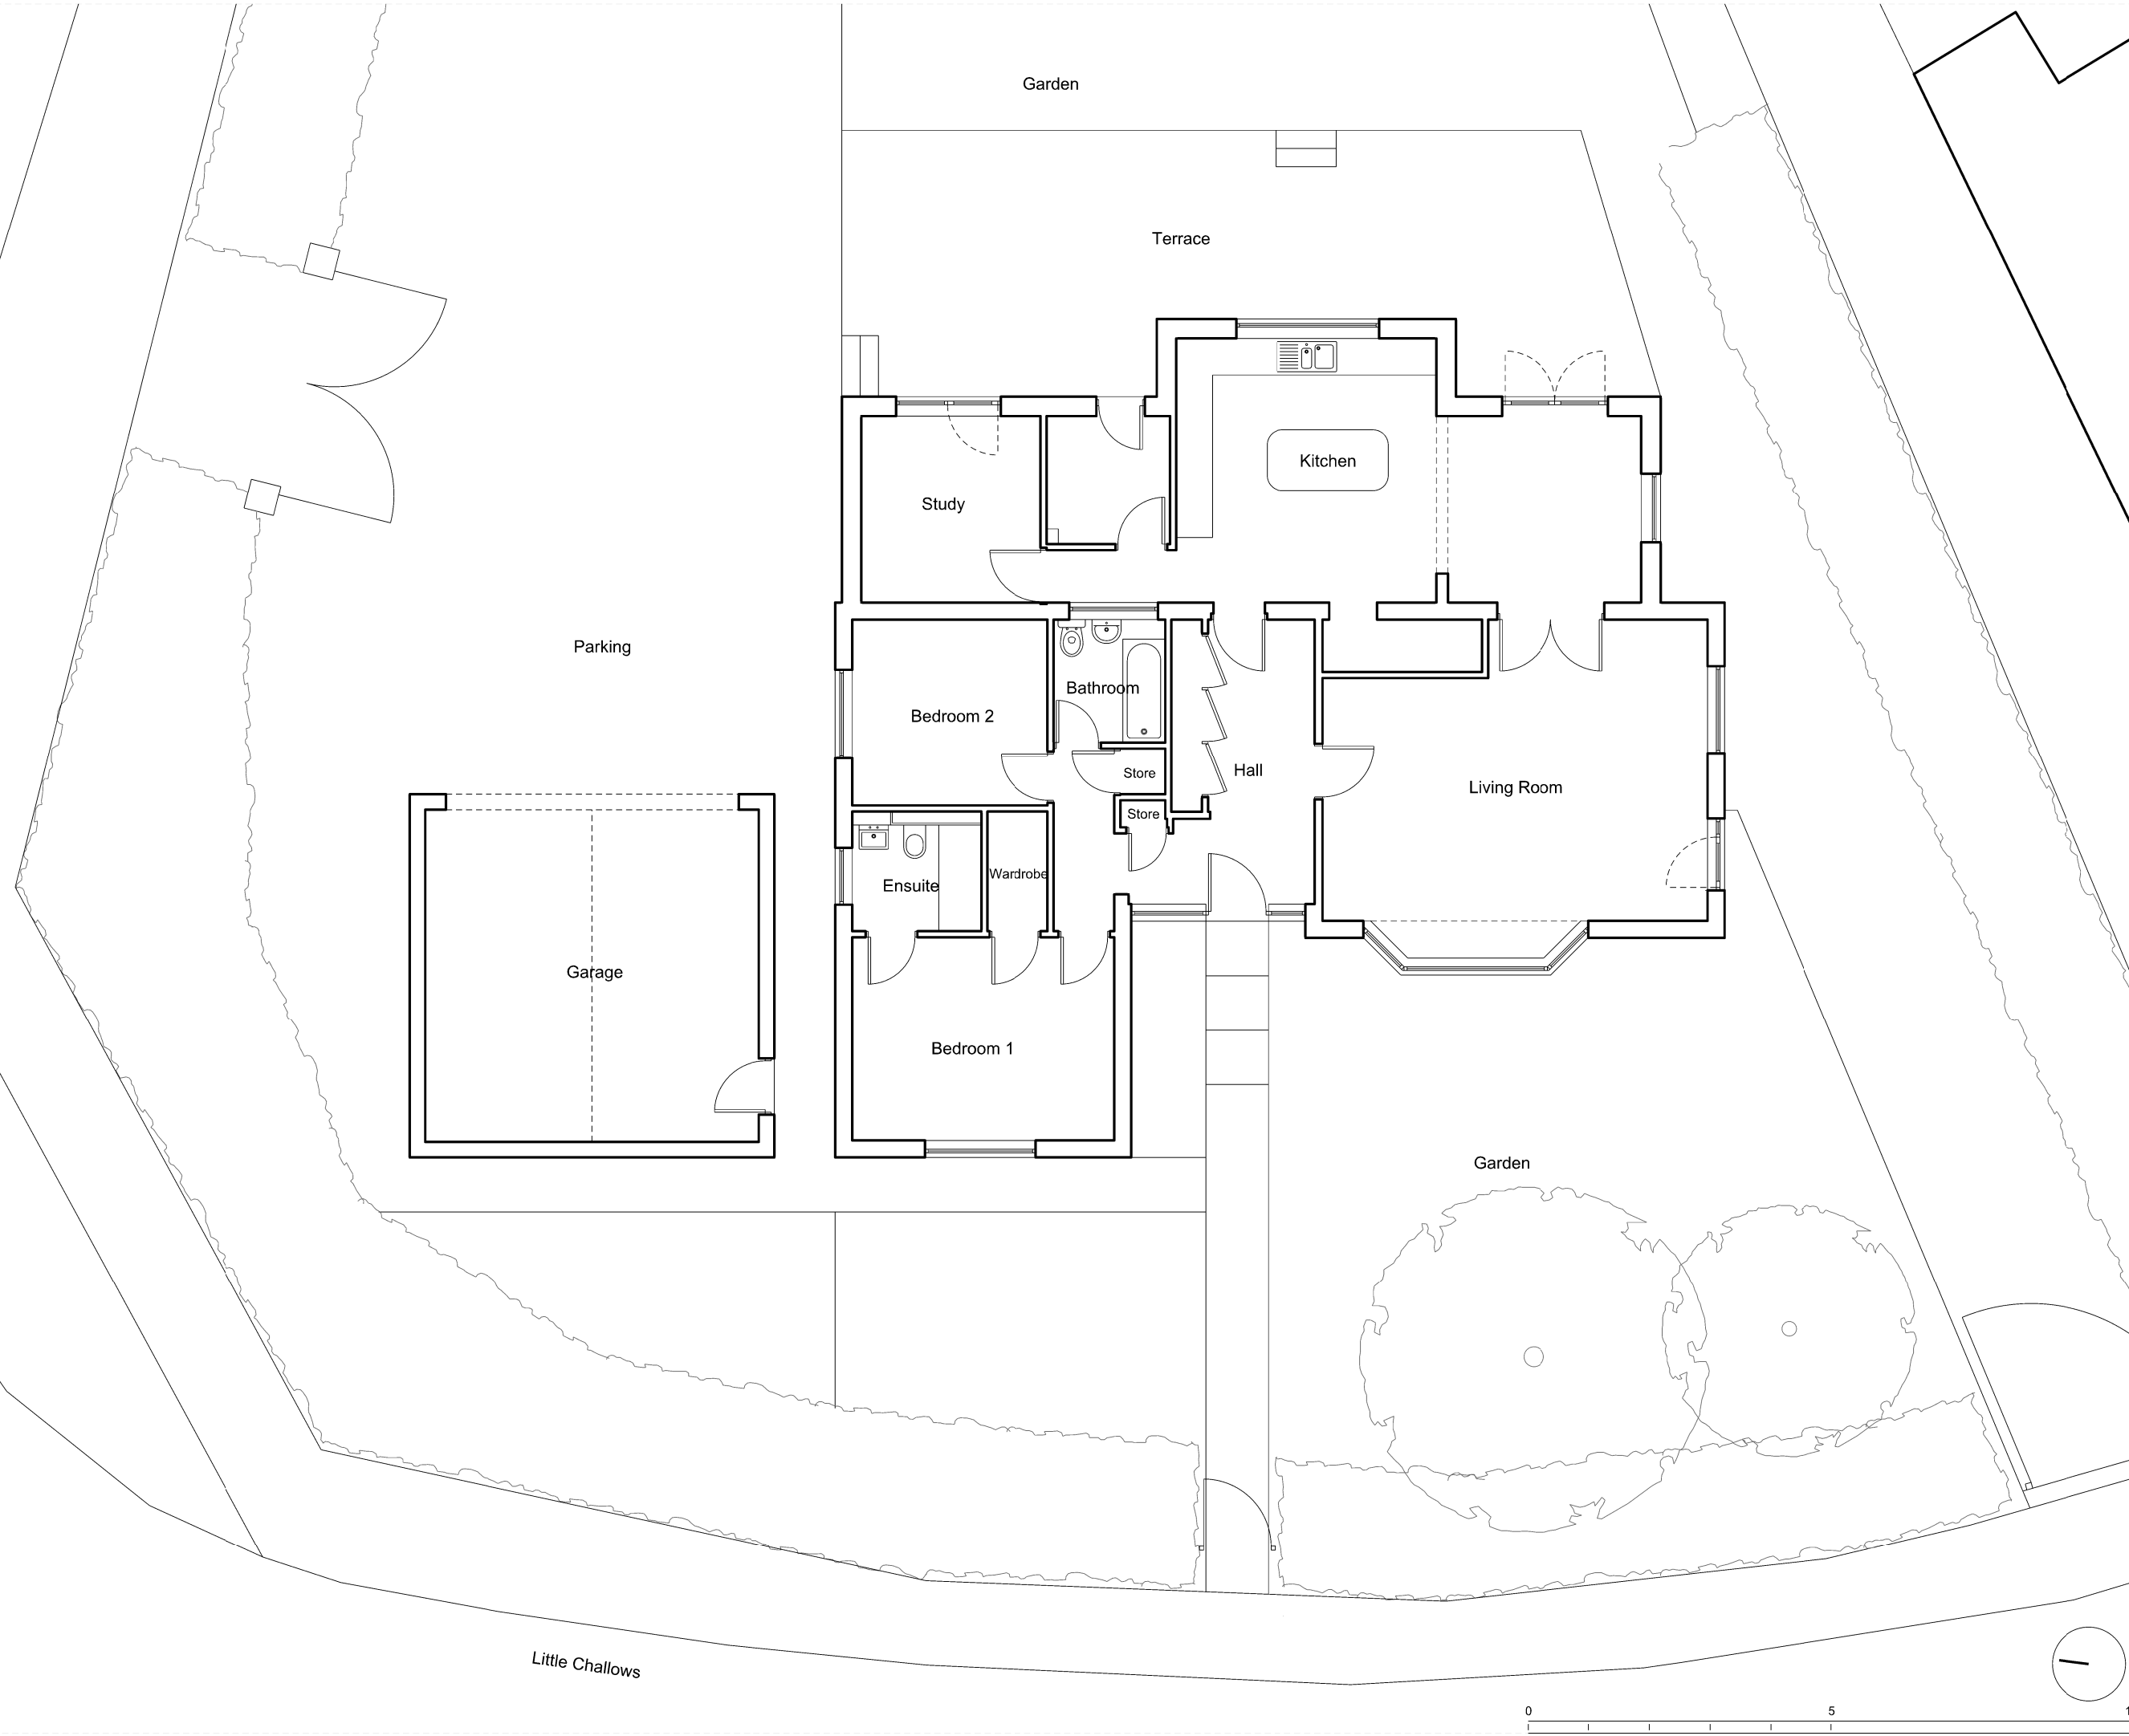

Notes:

Rev.	Date	Description

John Moran **Architect**
The Guild
High Street
Bath
BA1 5ED
tel: 01225 310792
07947 584387

Client
Michael & Annie Haird

Project
Kingsmead, Little Challows,
Biddestone, SN14 7DU

Drawing Title
Existing Ground Floor Plan

Drawing Status
Planning

Drawing Number

P 02

Revision

Date
07.11. 25

Scale
1:100 @ A3