

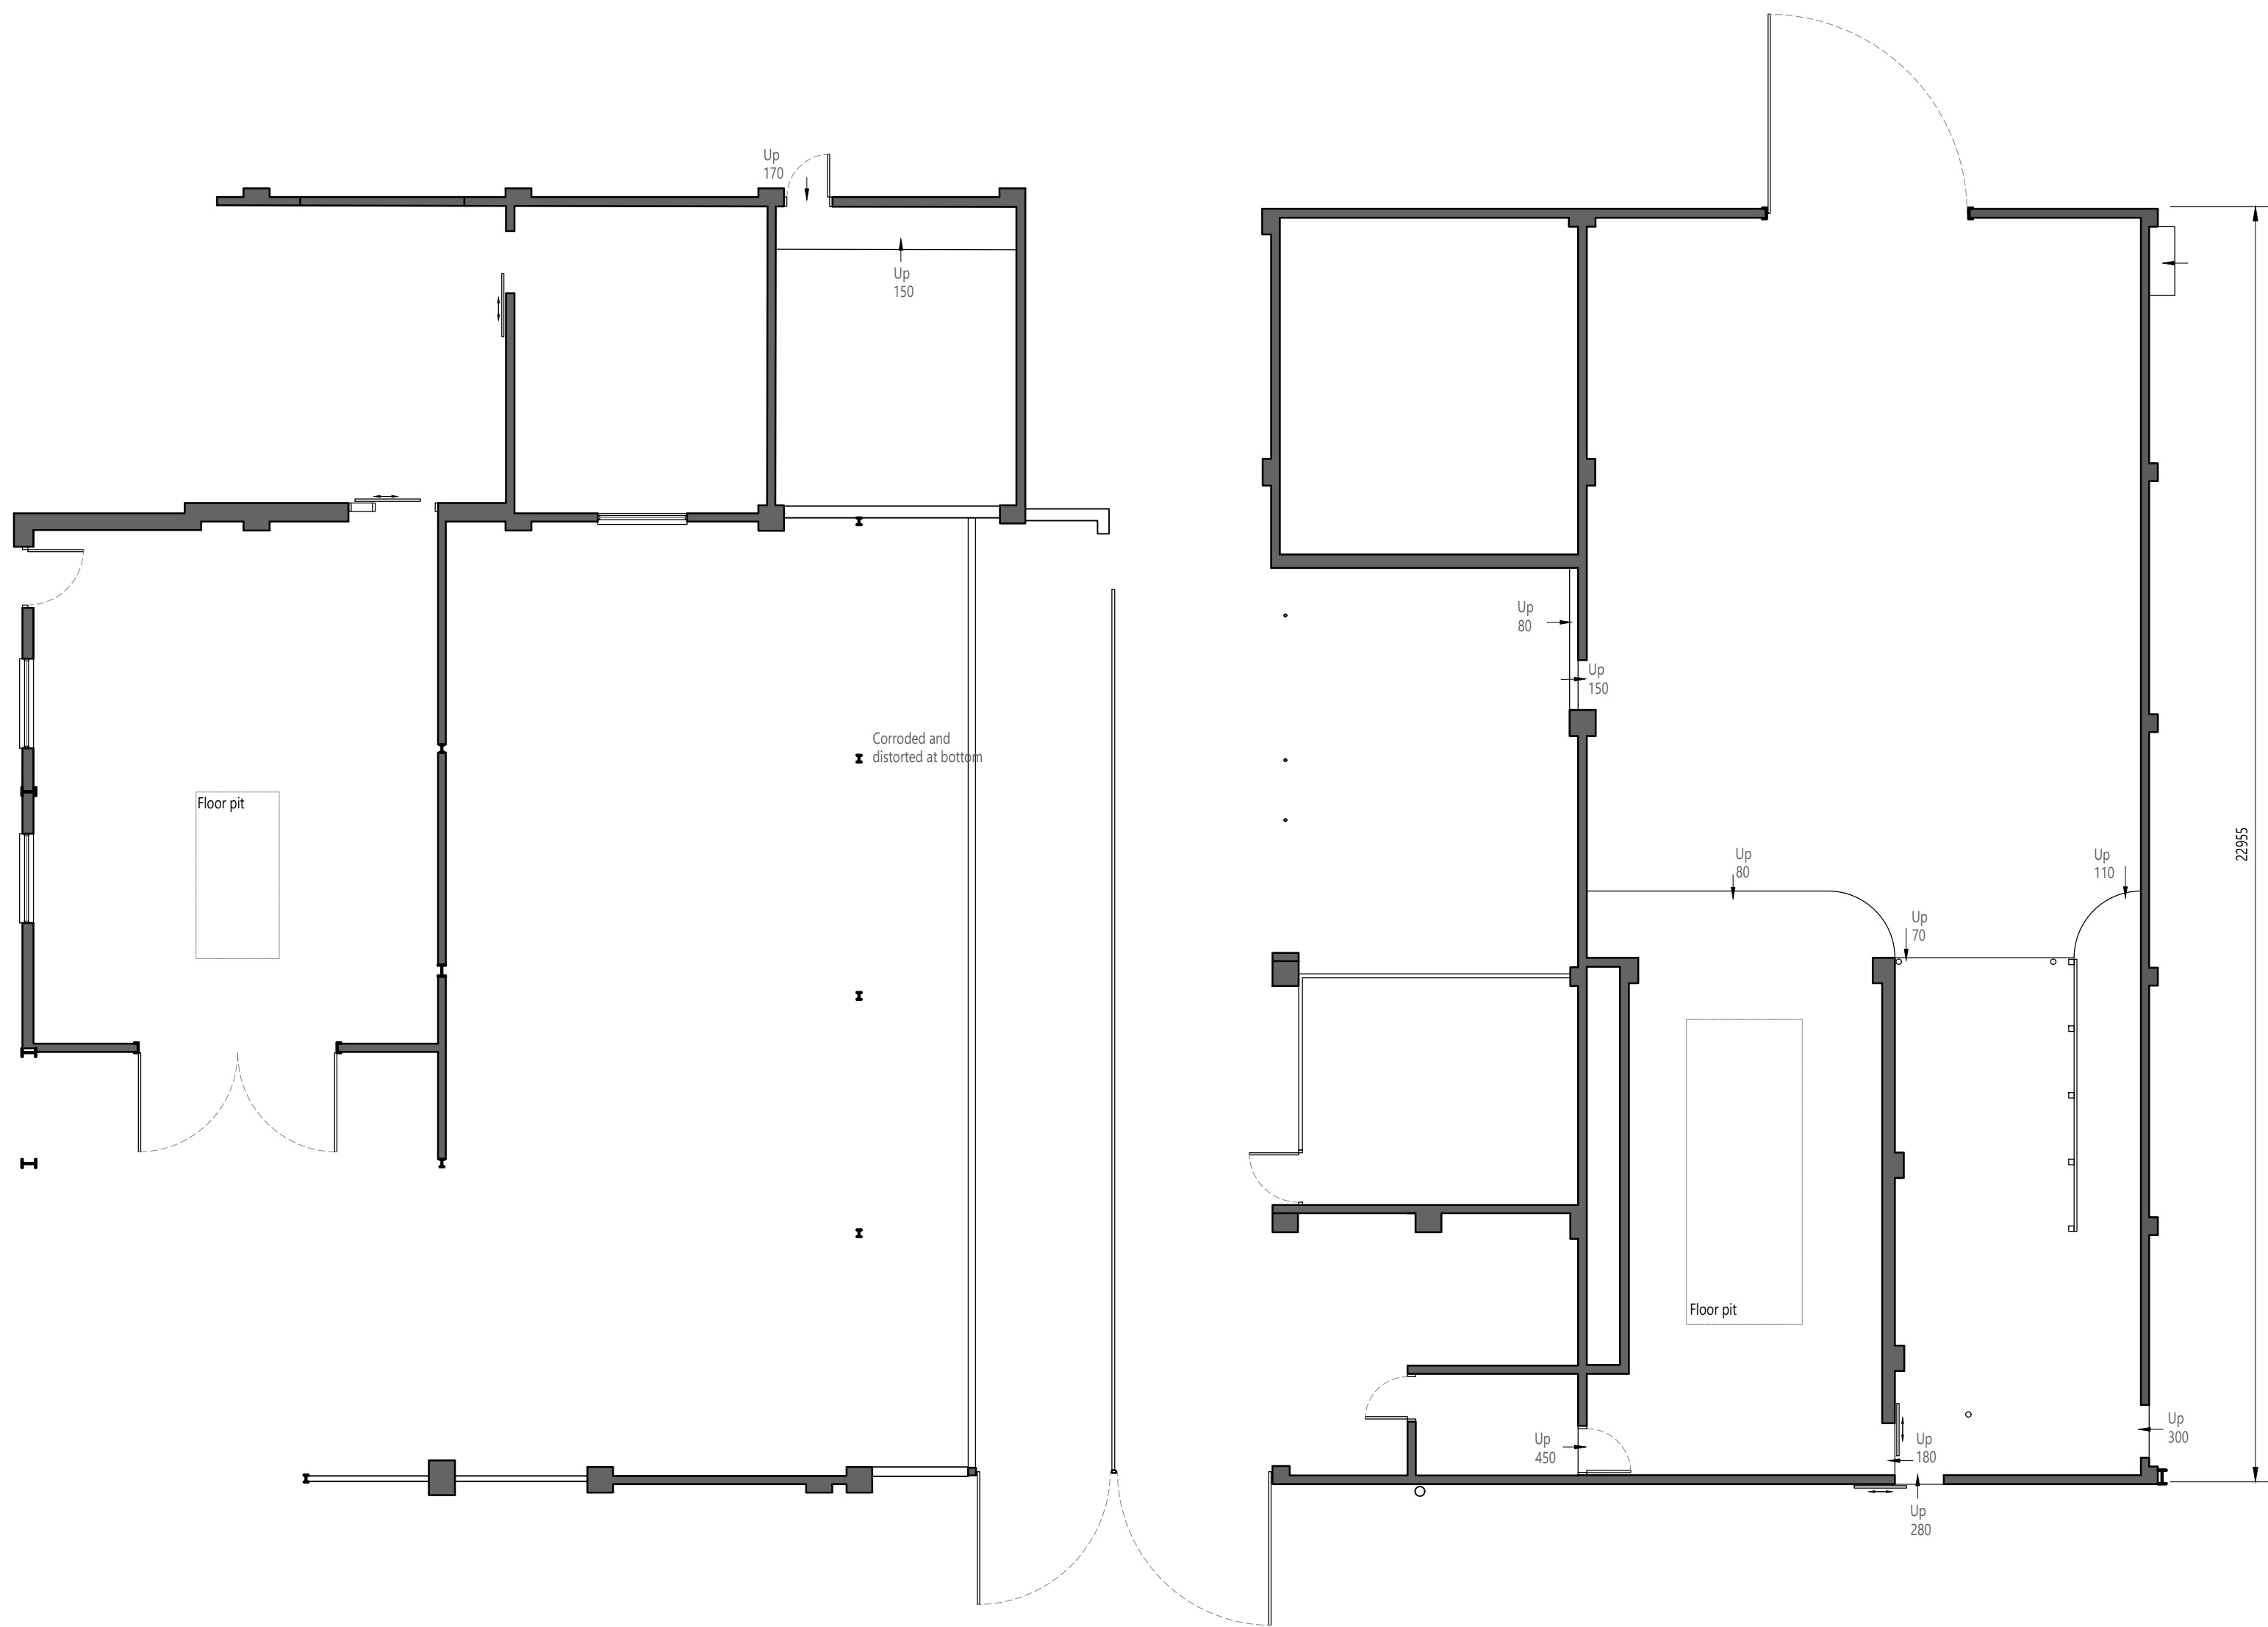


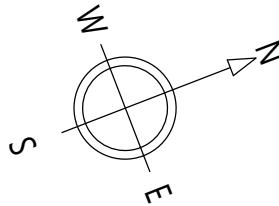

FLOOR PLAN
Scale 1:100

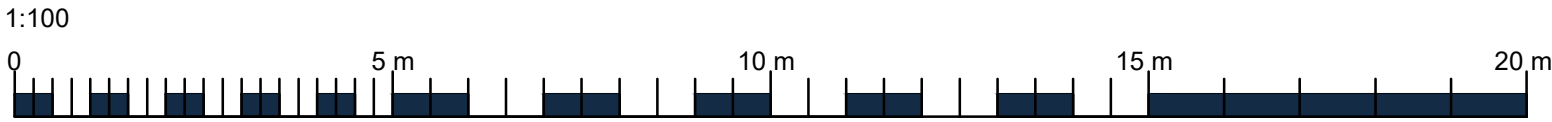

- NOTES:
- This drawing is to the scale indicated when printed at A1. Use written dimensions only for construction, refer any discrepancies to ACORUS immediately. If in doubt ask.
 - Where relevant, significant hazards have been identified on the drawing. Hazards which should be obvious to a competent contractor or unforeseeable have not been identified.
 - This drawing is confidential and remains the exclusive property of ACORUS.

© ACORUS Rural Property Services Ltd.



Rev	Date	Description	Dwn	Chk
Rev	Date	Amendment	Drawn	Checked
PROJECT				
Mr M Bryant Gryphon Lodge Farm, Minety, Swindon, SN6 6RQ				
TITLE				
Proposed Development Existing Plans				
SCALE		DATE	DRAWN BY	CHECKED BY
AS SHOWN @A1		NOV 25	IH	MB
JOB & DRAWING NO.		REVISION		
MB/2379/0325 - 200_22				-



PLANNING ISSUE