



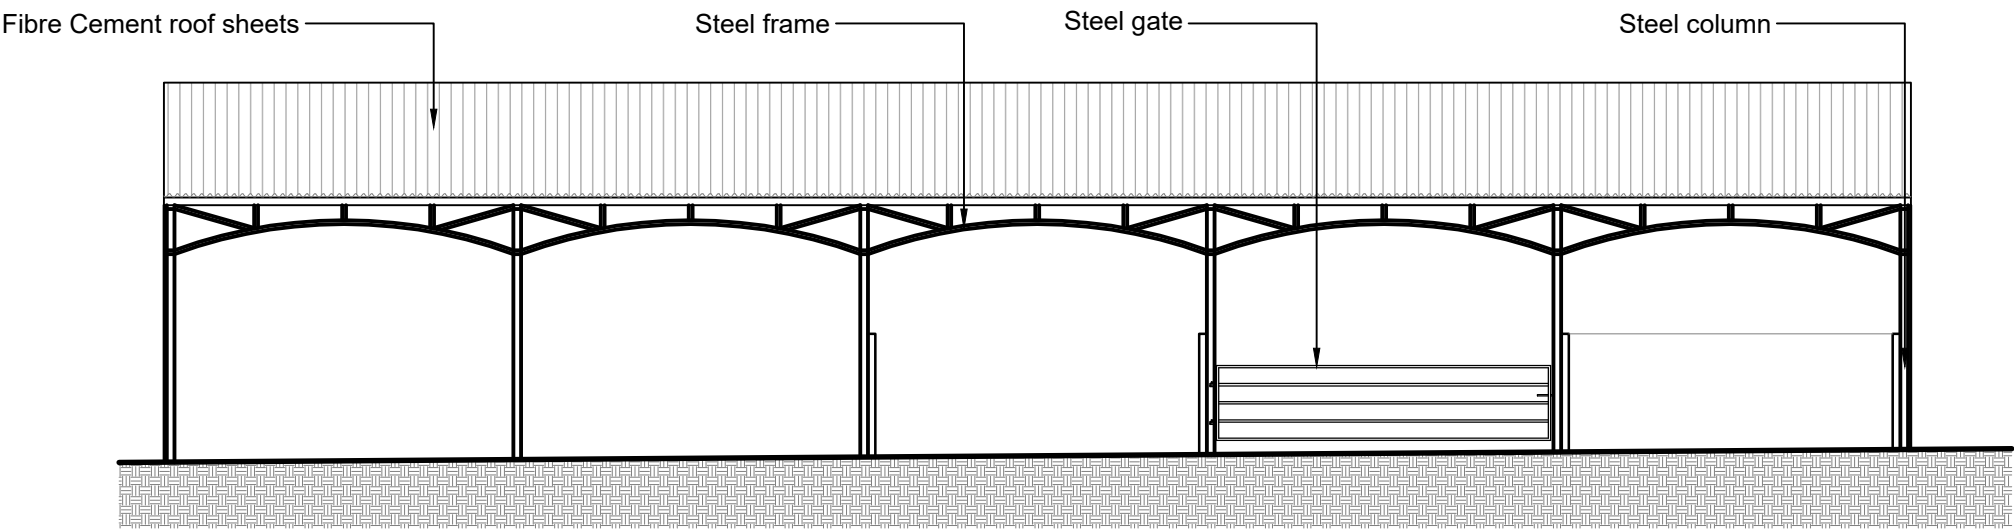


EAST ELEVATION

Scale 1:100

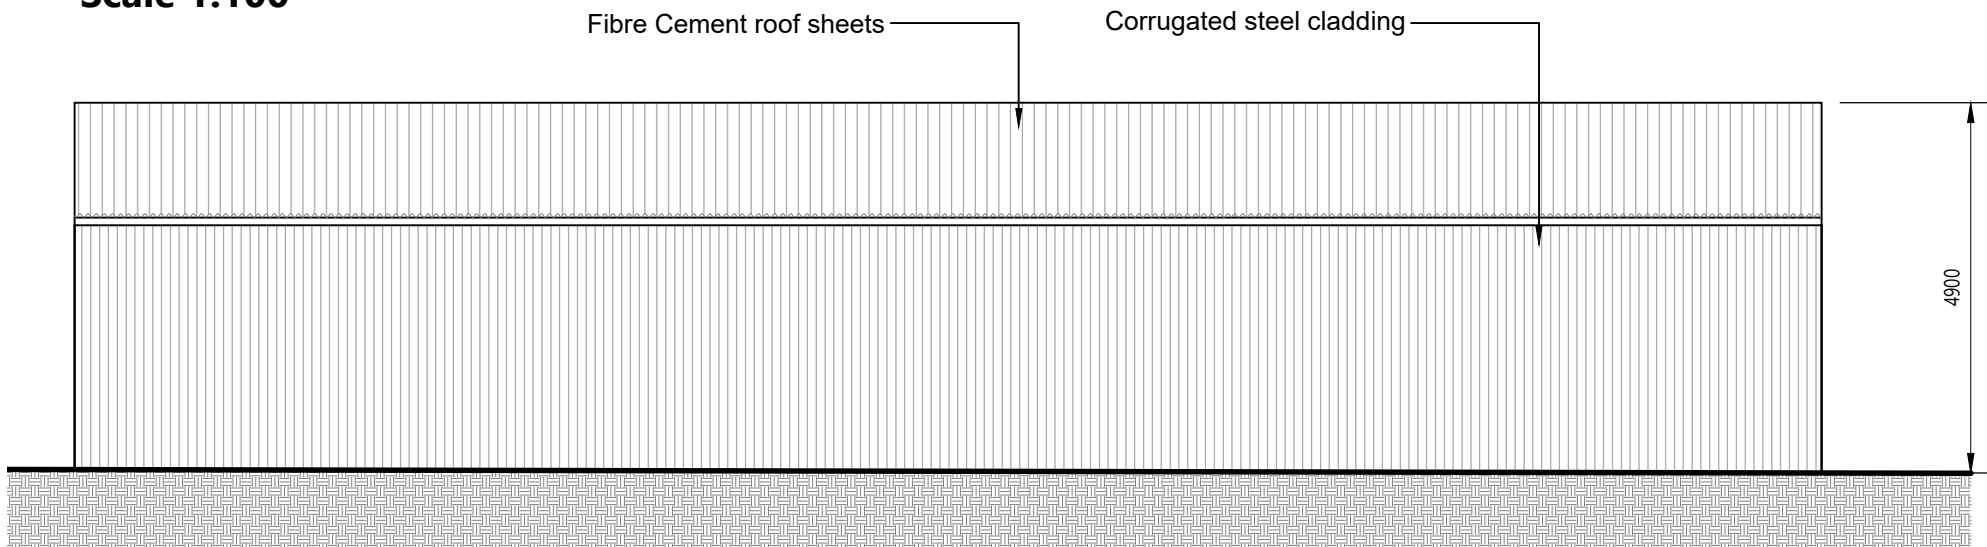


WEST ELEVATION

Scale 1:100

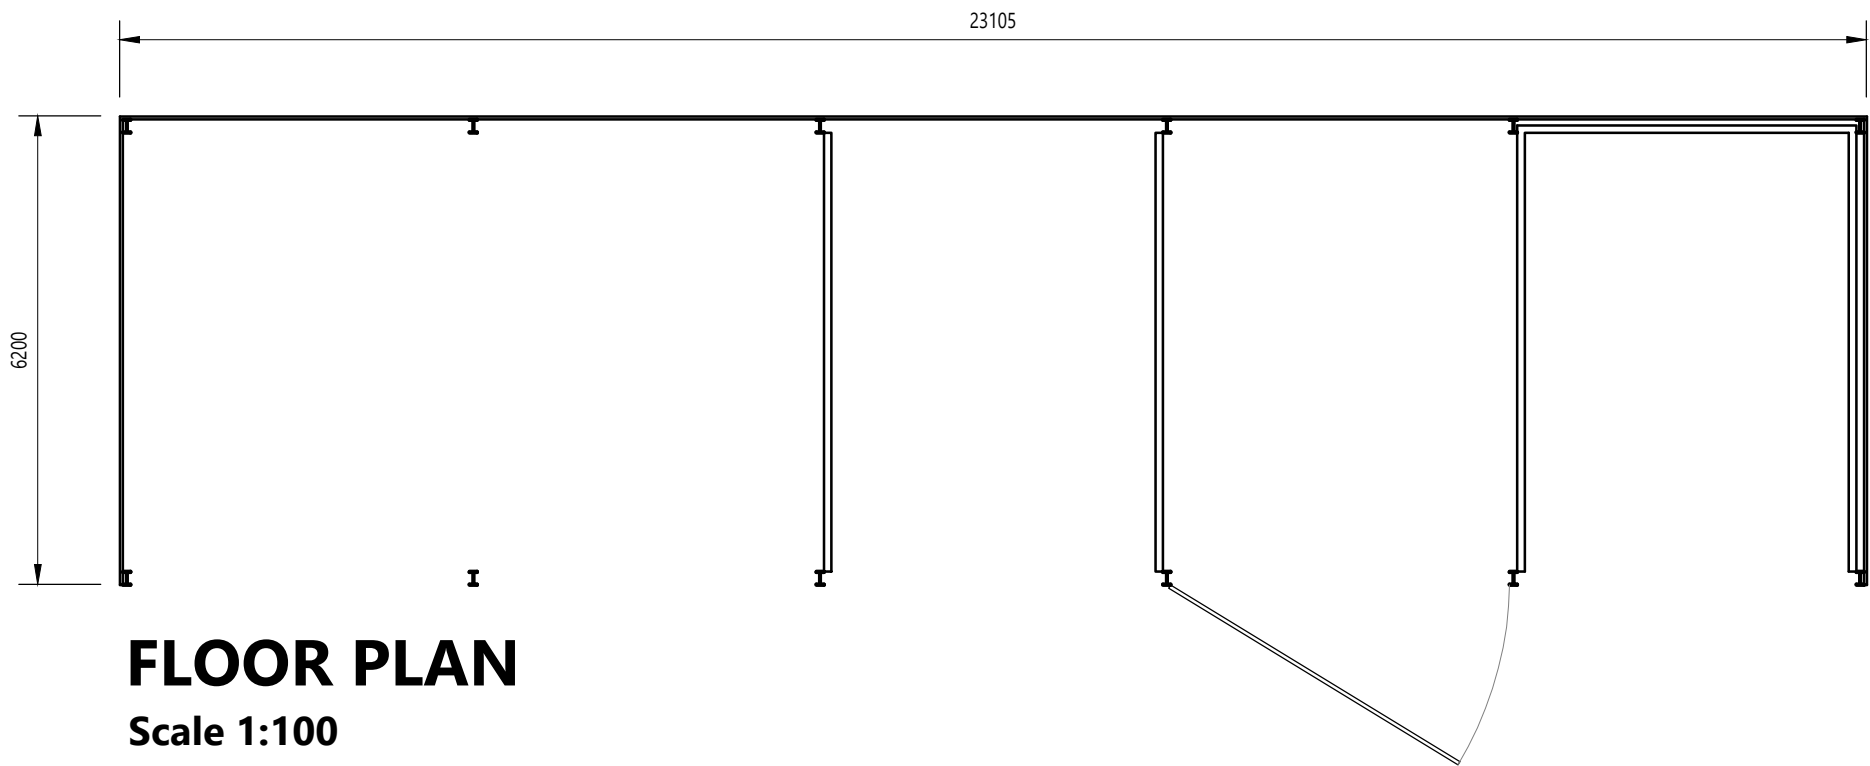


FLOOR PLAN

Scale 1:100

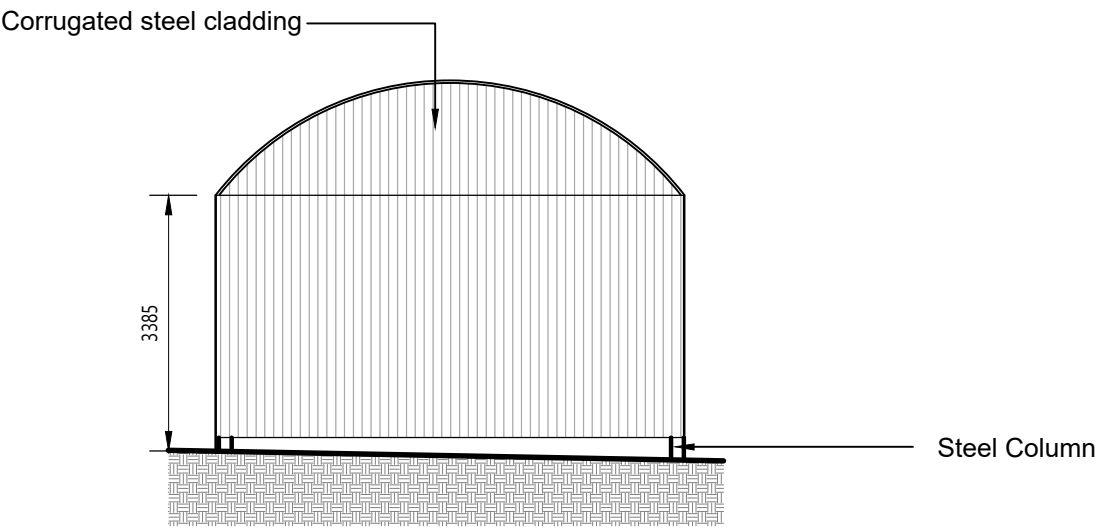



SOUTH ELEVATION

Scale 1:100

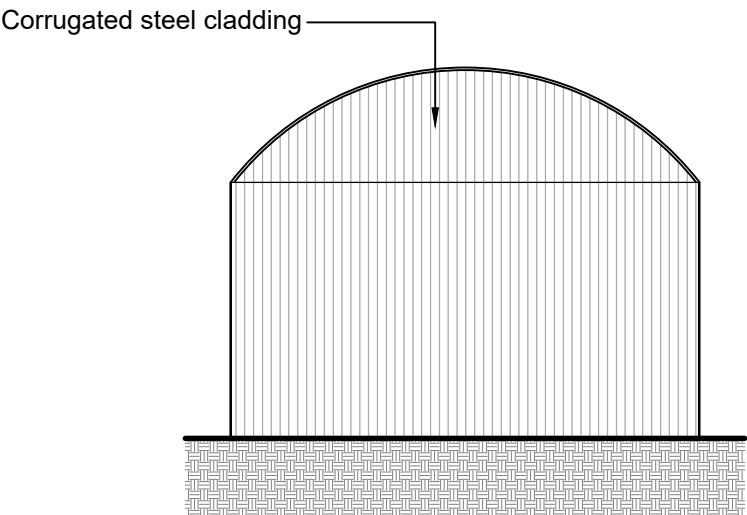

NORTH ELEVATION

Scale 1:100

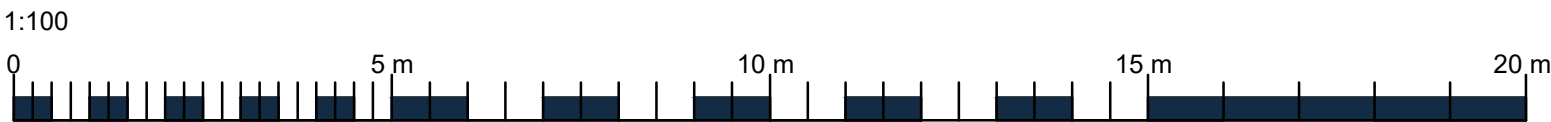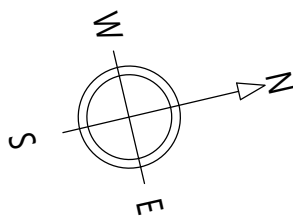

NOTES:

1. This drawing is to the scale indicated when printed at A2. Use written dimensions only for construction, refer any discrepancies to ACORUS immediately. If in doubt ask.
2. Where relevant, significant hazards have been identified on the drawing. Hazards which should be obvious to a competent contractor or unforeseeable have not been identified.
3. This drawing is confidential and remains the exclusive property of ACORUS.

© ACORUS Rural Property Services Ltd.



Rev	Date	Description	Dwn	Chk
Rev	Date	Amendment	Drawn	Checked
PROJECT				
Mr M Bryant				
Gryphon Lodge Farm, Minety,				
Swindon, SN6 6RQ				
TITLE				
Proposed Development				
Existing Plan and Elevations				
SCALE		DATE	DRAWN BY	CHECKED BY
AS SHOWN @A2		NOV 25	JT	MB
JOB & DRAWING NO.			REVISION	
MB/2638/1125			-	

