



NORTH WEST ELEVATION

Scale 1:100

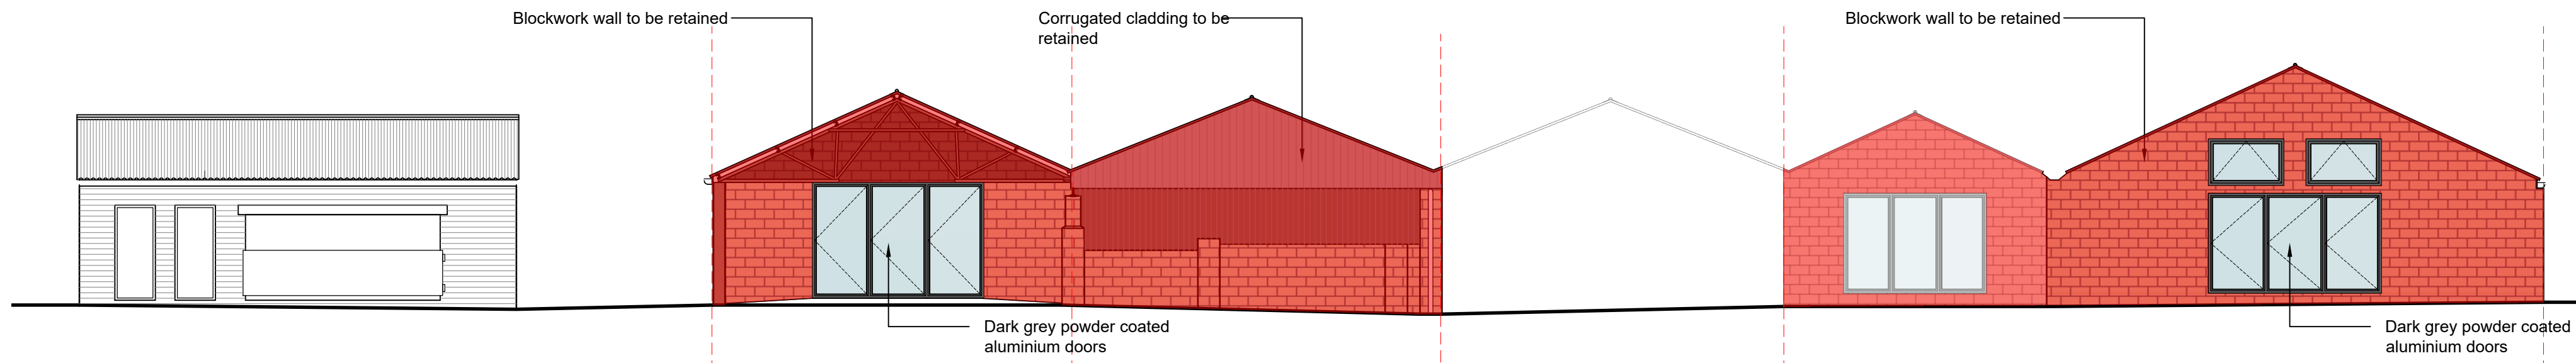


SOUTH EAST ELEVATION

Scale 1:100

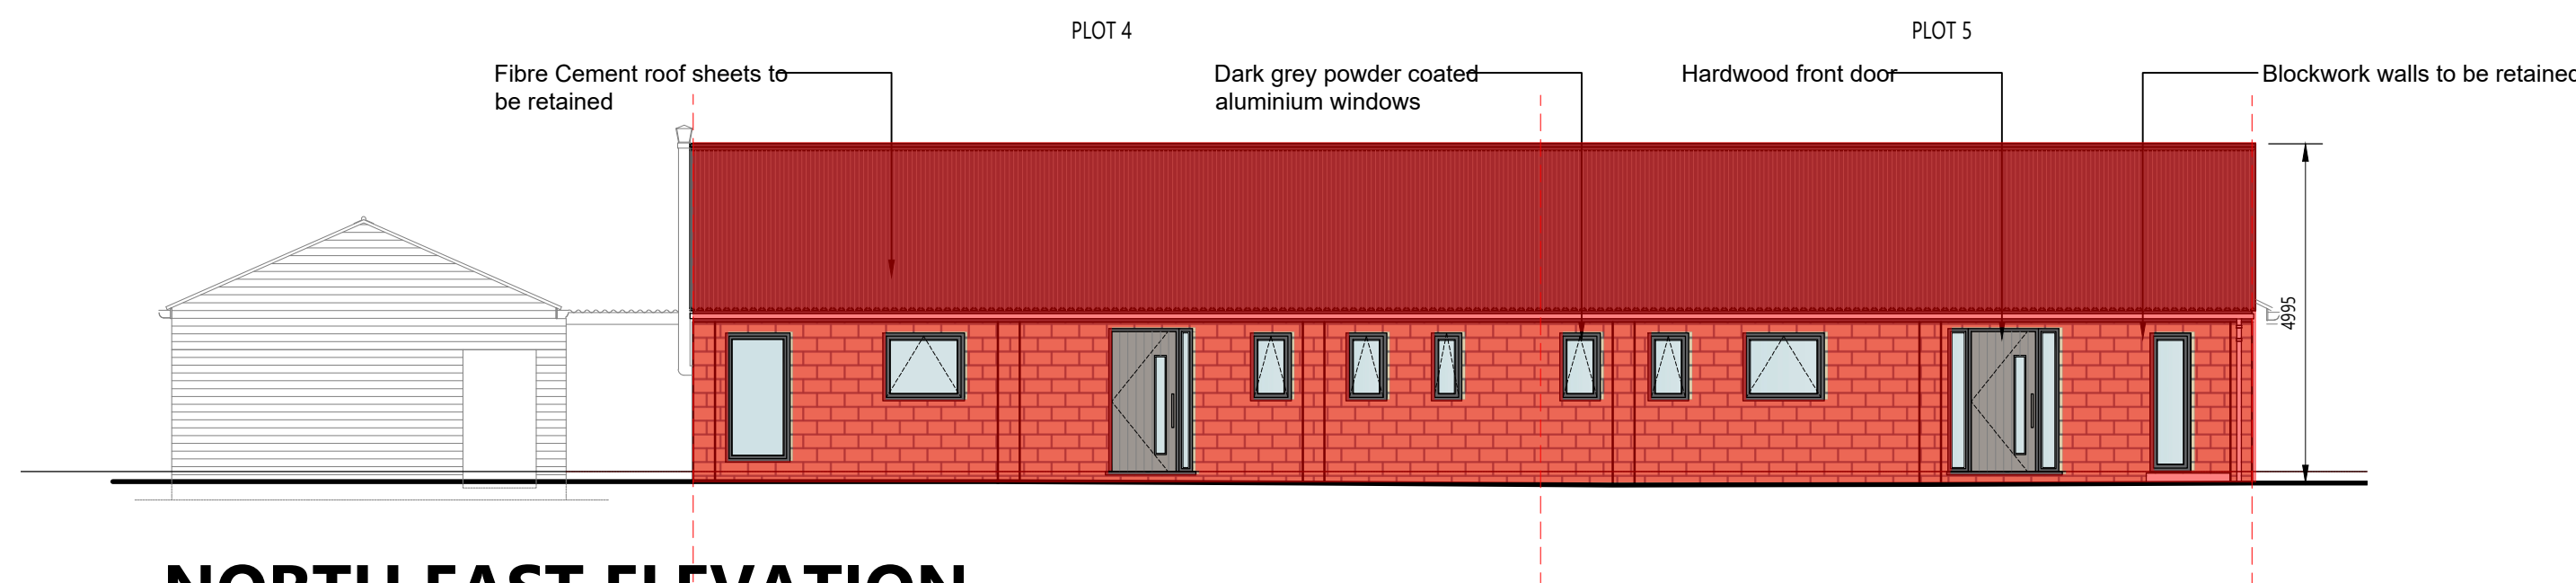


NORTH EAST ELEVATION

Scale 1:100

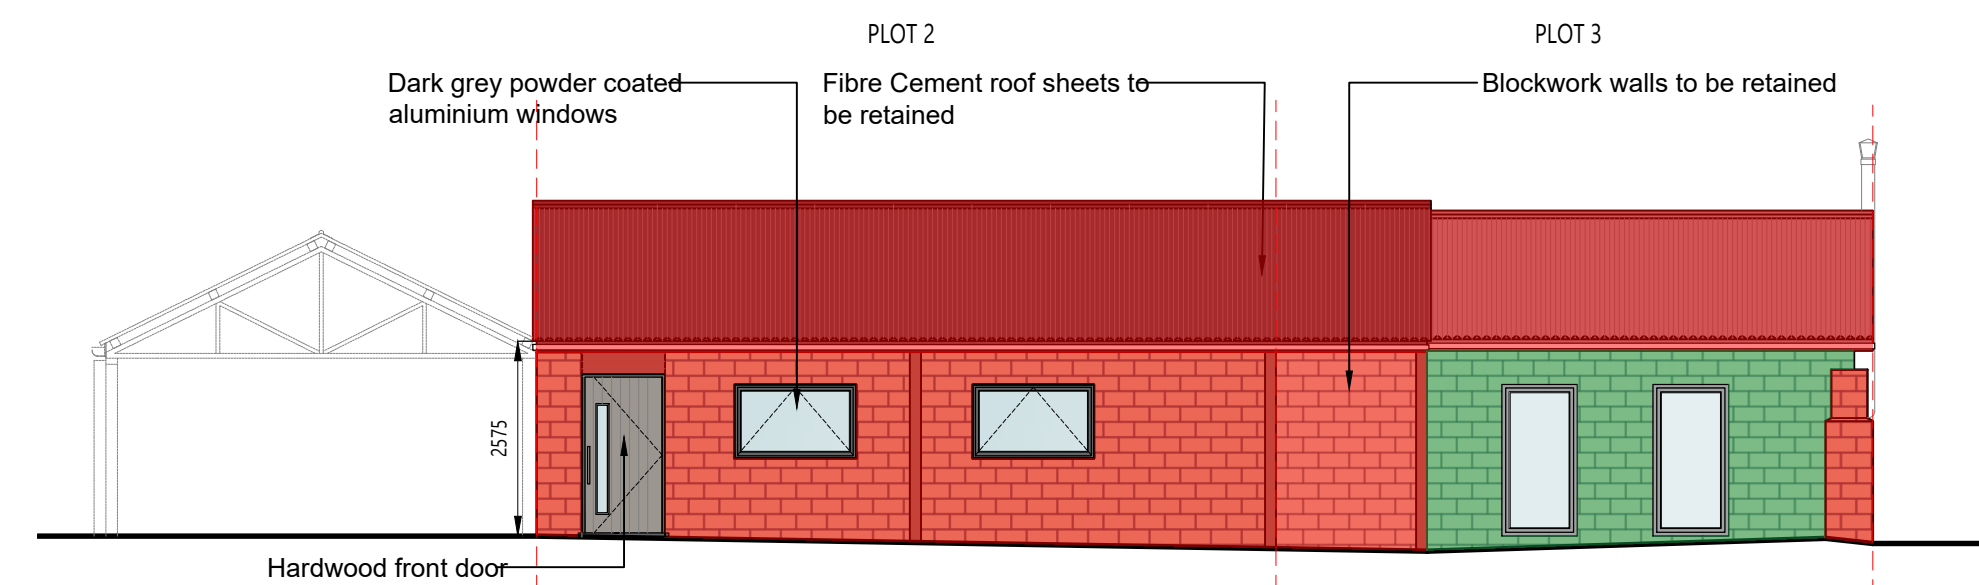


SOUTH WEST ELEVATION

Scale 1:100

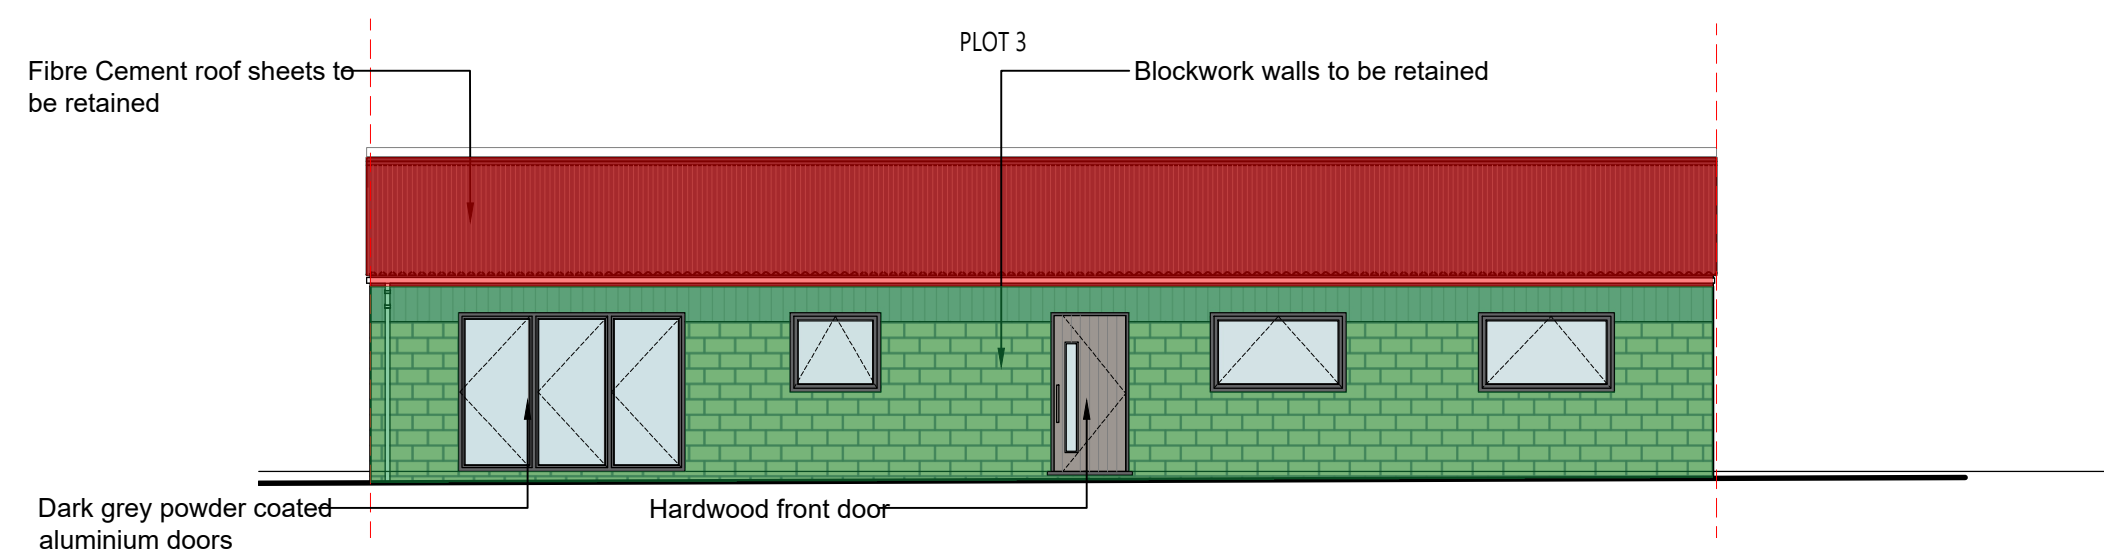

SOUTH WEST INTERNAL ELEVATION

Scale 1:100

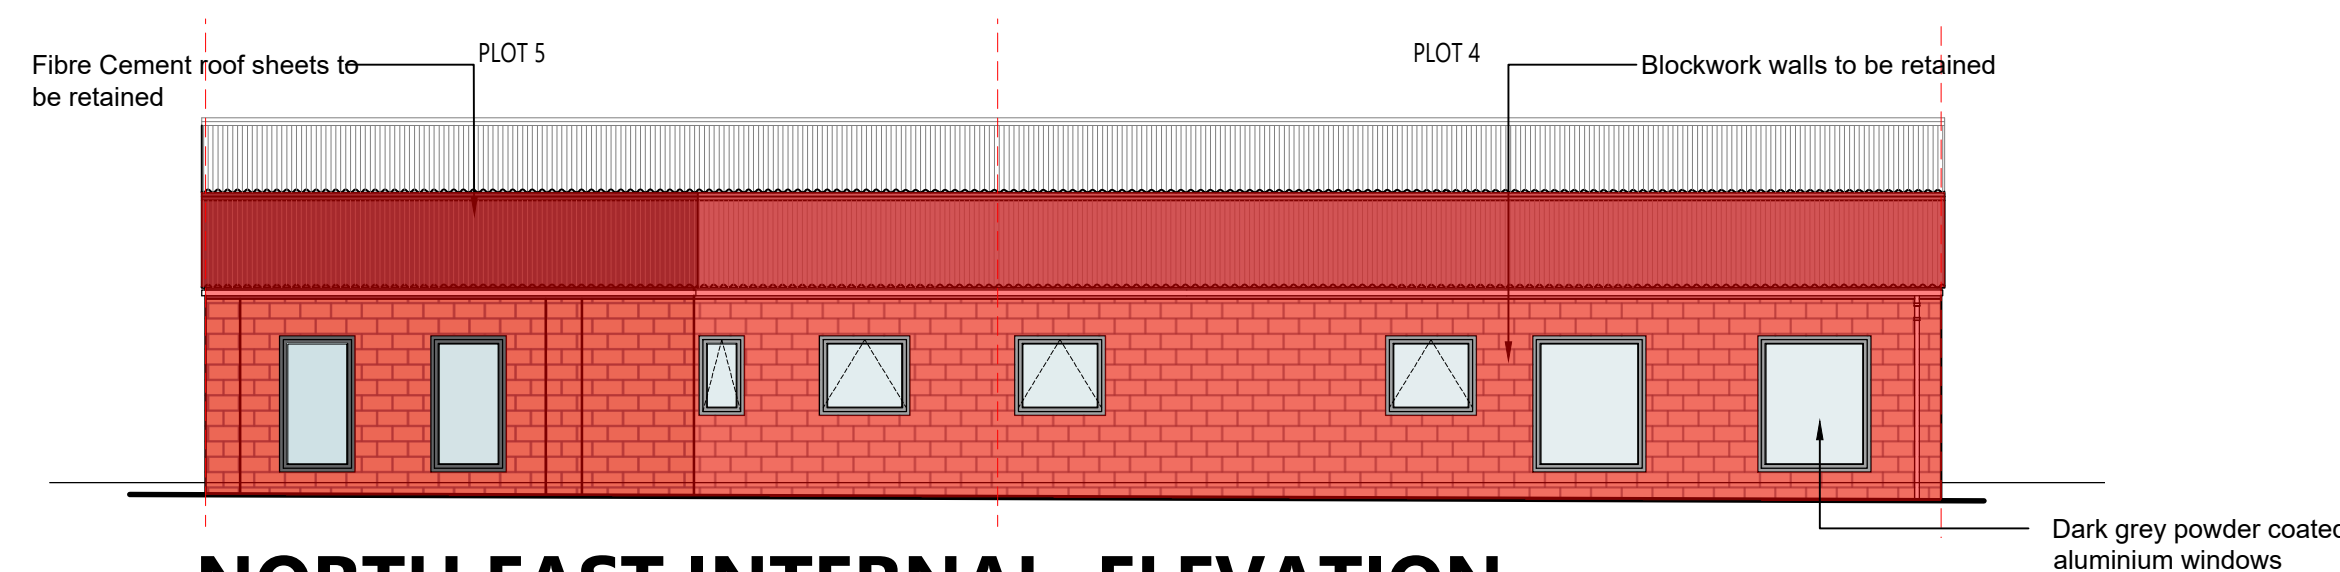



NORTH EAST INTERNAL ELEVATION

Scale 1:100

- Windows and doors are new openings
- Existing materials to be retained
- Proposed new materials

- NOTES:
- This drawing is to the scale indicated when printed at A1. Use written dimensions only for construction, refer any discrepancies to ACORUS immediately. If in doubt ask.
 - Where relevant, significant hazards have been identified on the drawing. Hazards which should be obvious to a competent contractor or unforeseeable have not been identified.
 - This drawing is confidential and remains the exclusive property of ACORUS.

© ACORUS Rural Property Services Ltd.

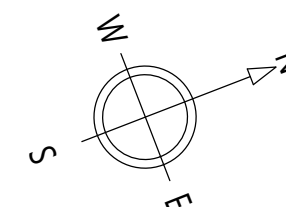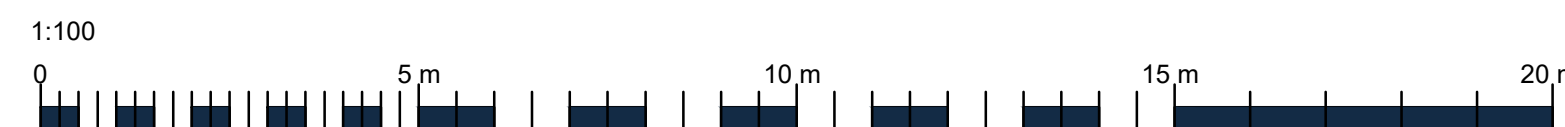

Rev	Date	Description	Dwn	Chk
Rev	Date	Amendment	Drawn	Checked
PROJECT				
Mr M Bryant				
Gryphon Lodge Farm, Minety,				
Swindon, SN6 6RQ				
TITLE				
Proposed Development				
Proposed Elevations				
SCALE				
AS SHOWN @A1		DATE	DRAWN BY	CHECKED BY
NOV 25		JT	MB	
JOB & DRAWING NO.				
MB/2379/0325		REVISION		
- 200_26		-		



acorus
planning & design