




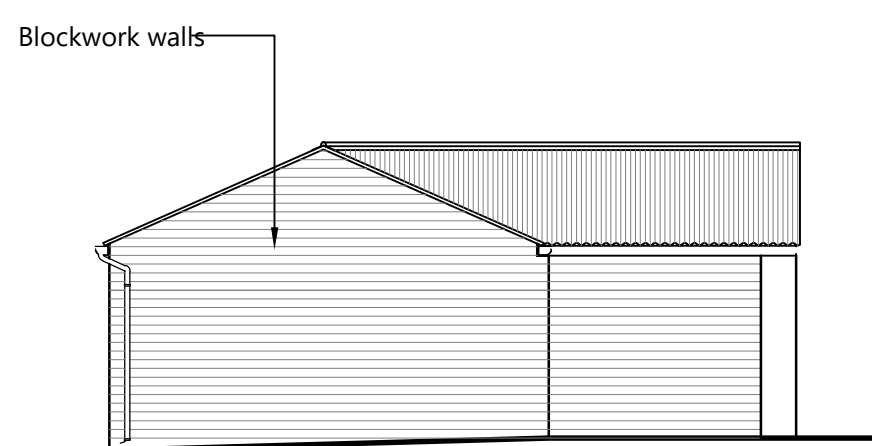


NORTH WEST ELEVATION
Scale 1:100

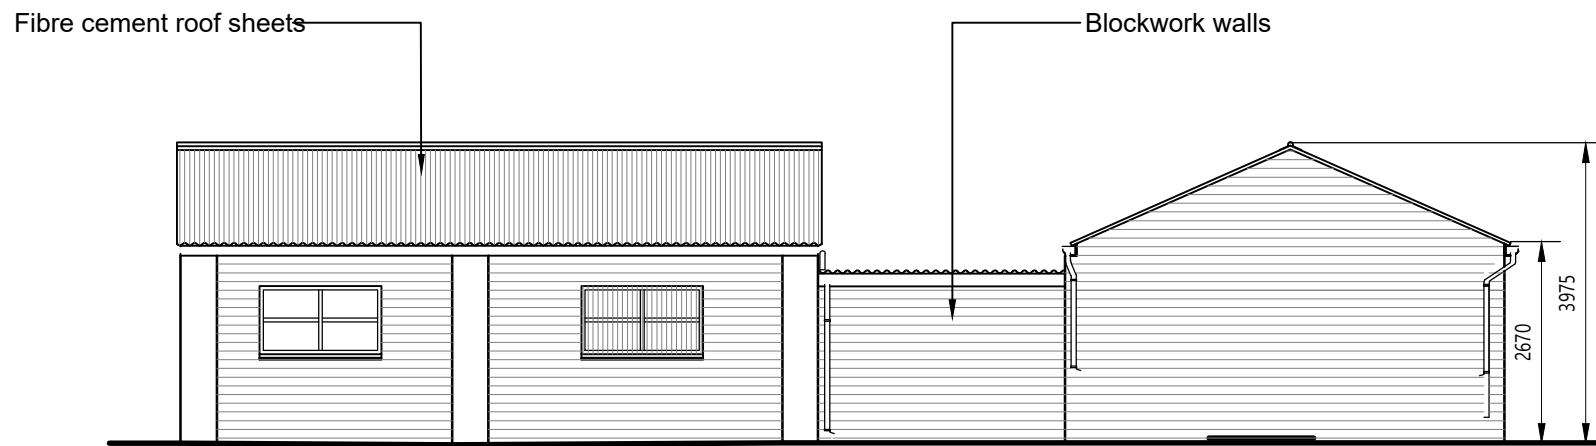


SOUTH WEST ELEVATION
Scale 1:100

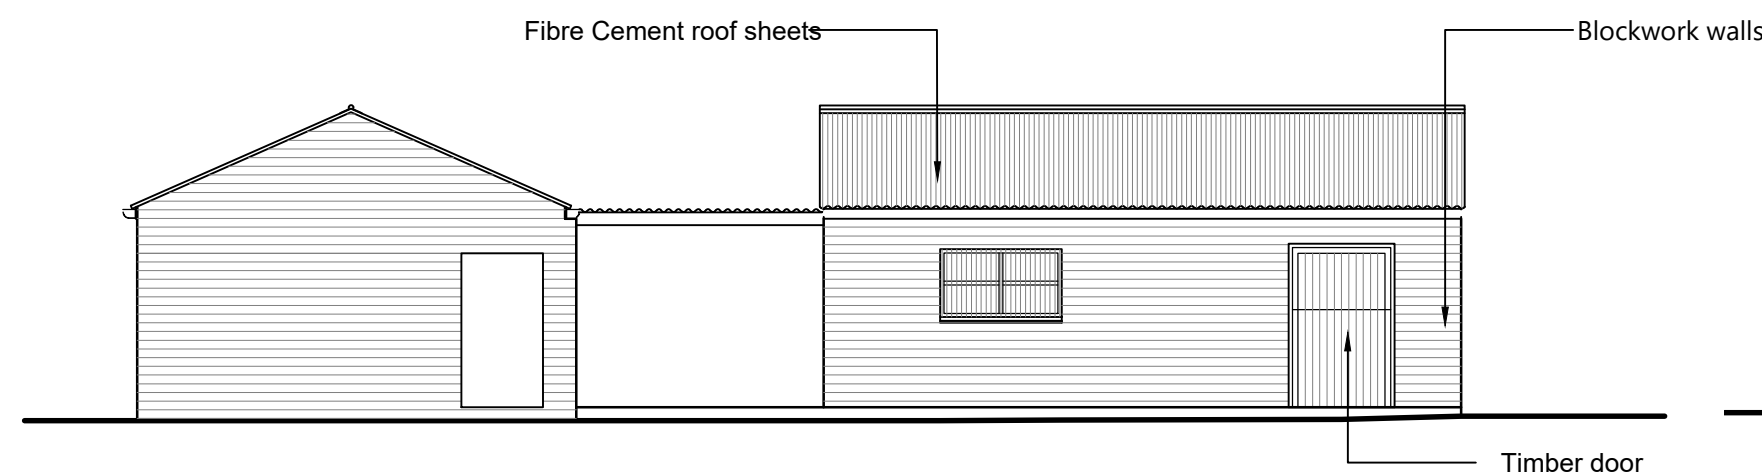

NORTH EAST ELEVATION
Scale 1:100

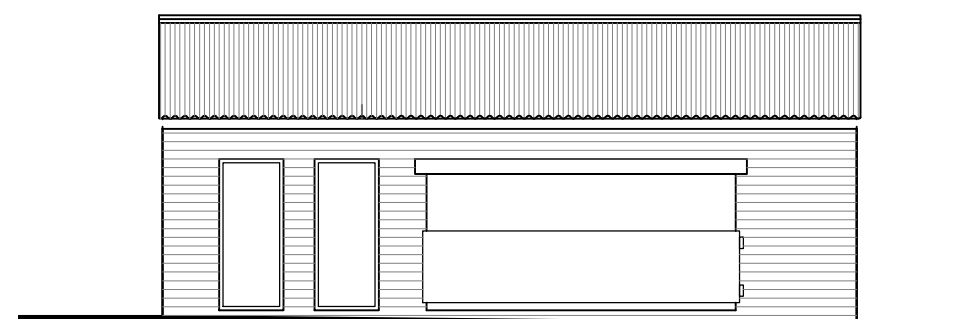

SOUTH EAST ELEVATION
Scale 1:100

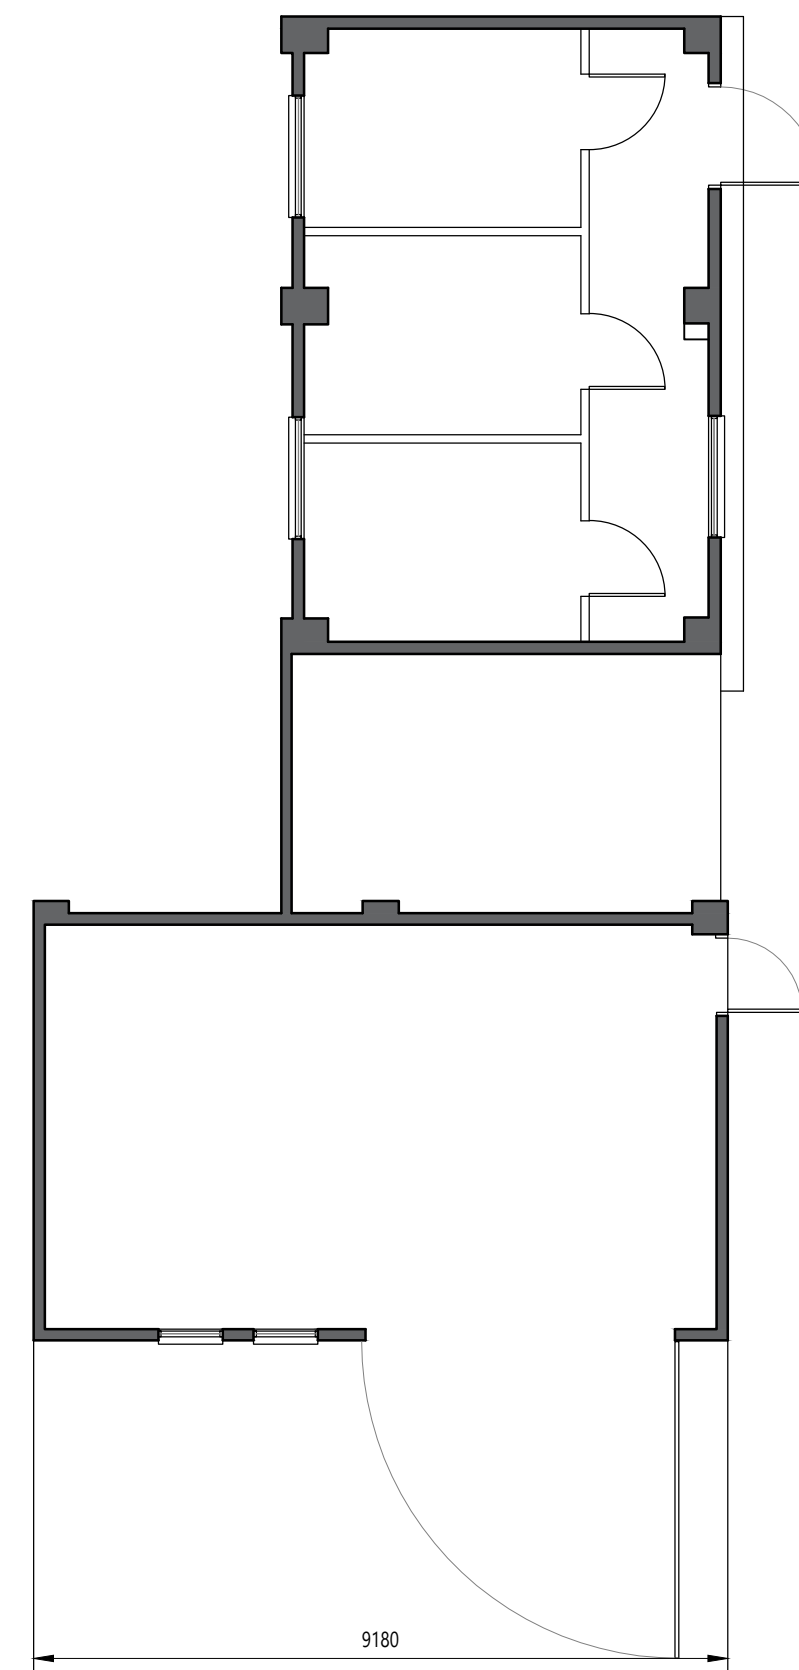



FLOOR PLAN
Scale 1:100

PLANNING ISSUE



- NOTES:
1. This drawing is to the scale indicated when printed at A2. Use written dimensions only for construction, refer any discrepancies to ACORUS immediately. If in doubt ask.
 2. Where relevant, significant hazards have been identified on the drawing. Hazards which should be obvious to a competent contractor or unforeseeable have not been identified.
 3. This drawing is confidential and remains the exclusive property of ACORUS.

© ACORUS Rural Property Services Ltd.

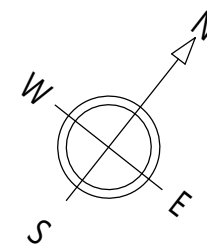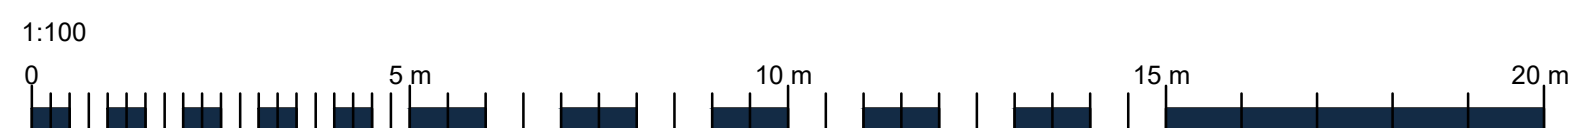

Rev	Date	Description	Dwn	Chk
Rev	Date	Amendment	Drawn	Checked

PROJECT

Mr M Bryant
Gryphon Lodge Farm, Minety,
Swindon, SN6 6RQ

TITLE

Proposed Development
Existing Plan and Elevations

SCALE	DATE	DRAWN BY	CHECKED BY
AS SHOWN @A2	NOV 25	JT	MB
JOB & DRAWING NO.			REVISION
MB/2636/1125			- 200_02



acorus
planning & design